



CONSTRUCTABILITY PHASE SUBMITTAL PLANS FOR: BIG BLUE TRACE MULTIUSE TRAIL PROJECT

FINANCIAL PROJECT ID (FM# 440044-1-58-01)
(FEDERAL FUNDS)
PALM BEACH COUNTY



INDEX OF PLANS

SHEET NO.	SHEET DESCRIPTION
TYP.1 - TYP.5	TYPICAL SECTIONS
G.1-G.3	GENERAL NOTES
KEY.1-KEY.2	KEY SHEET
D.1-D.28	EXISTING CONDITIONS AND DEMOLITION PLAN
DET.1	DETAILS
C.1-C.28	IMPROVEMENTS PLAN
PMS.1-PMS.28	PAVEMENT MARKINGS AND SIGNAGE PLAN


STATE ROAD NO. (OFF SYSTEM)

NOT FOR CONSTRUCTION

Beginning of Project

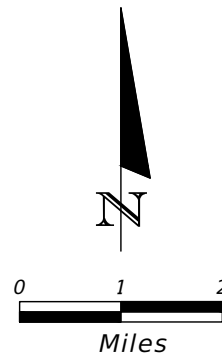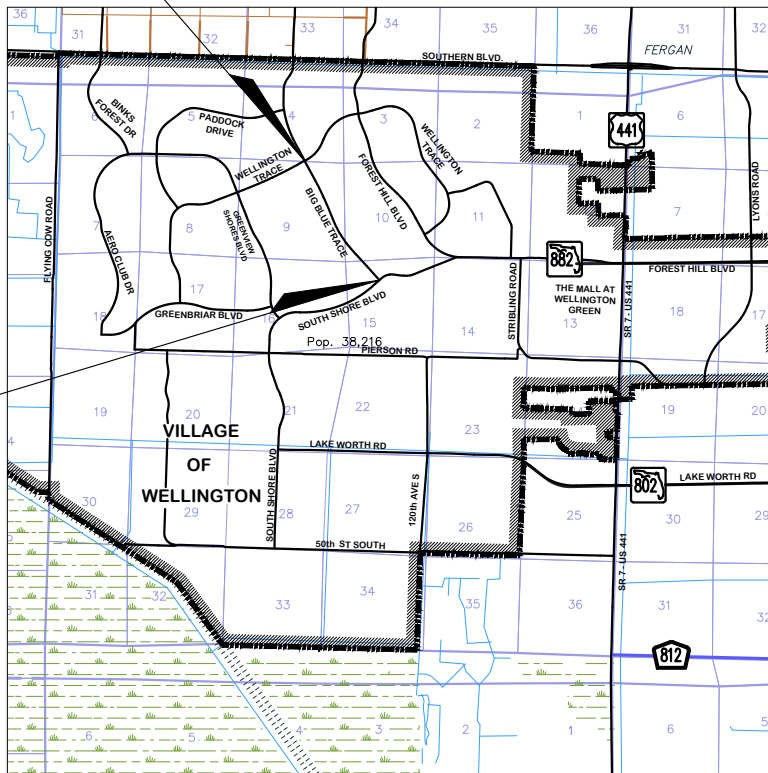

Ending of Project

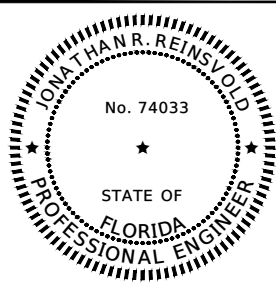

JONATHAN R. REINSVOLD, P.E., STATE OF FLORIDA
PROFESSIONAL ENGINEER, LICENSE NO. 74033

THIS ITEM HAS BEEN ELECTRONICALLY SIGNED AND
SEALED BY JONATHAN R. REINSVOLD, P.E. USING A
SHA AUTHENTICATION CODE.

PRINTED COPIES OF THIS DOCUMENT ARE NOT
CONSIDERED SIGNED AND SEALED AND THE SHA
AUTHENTICATION CODE MUST BE VERIFIED ON ANY
ELECTRONIC COPIES.

05/15/2020



Know what's below.
Call before you dig.

GOVERNING STANDARDS AND SPECIFICATIONS:
Florida Department of Transportation, Latest
Edition Design Standards and revised Index
Drawings as appended herein, and
Standard Specifications for Road and Bridge
Construction, 2019 as amended by Contract
Documents

For Design Standards click on the "Design
Standards" link at the following web site:
<http://www.dot.state.fl.us/rddesign/>

For the Standard Specifications for Road and
Bridge Construction click on the
"Specifications" link at the following web site:
<http://www.dot.state.fl.us/specificationsoffice/>

PROJECT LENGTH IS BASED ON ϕ OF CONSTRUCTION

LENGTH OF PROJECT		
	LINEAR FEET	MILES
ROADWAY	7078	1.340
BRIDGES	0	0.000
NET LENGTH OF PROJECT	7078.00	1.340
EXCEPTIONS	0.00	0.000
GROSS LENGTH OF PROJECT	7078	1.340

PROJECT MANAGER:

JONATHAN REINSVOLD, P.E.

PLANS PREPARED BY:

VILLAGE OF WELLINGTON
ENGINEERING SERVICES DEPARTMENT
12300 FOREST HILL BLVD.
WELLINGTON, FL 33414


NOTE: THIS PROJECT TO BE LET TO CONTRACT
WITH FINANCIAL PROJECT ID ----.

NOTE: THE SCALE OF THESE PLANS MAY
HAVE CHANGED DUE TO REPRODUCTION.

ENGINEER OF RECORD: JONATHAN REINSVOLD, P.E.


P.E. NO.: 74033

FISCAL YEAR	SHEET NO.
2019	COVER

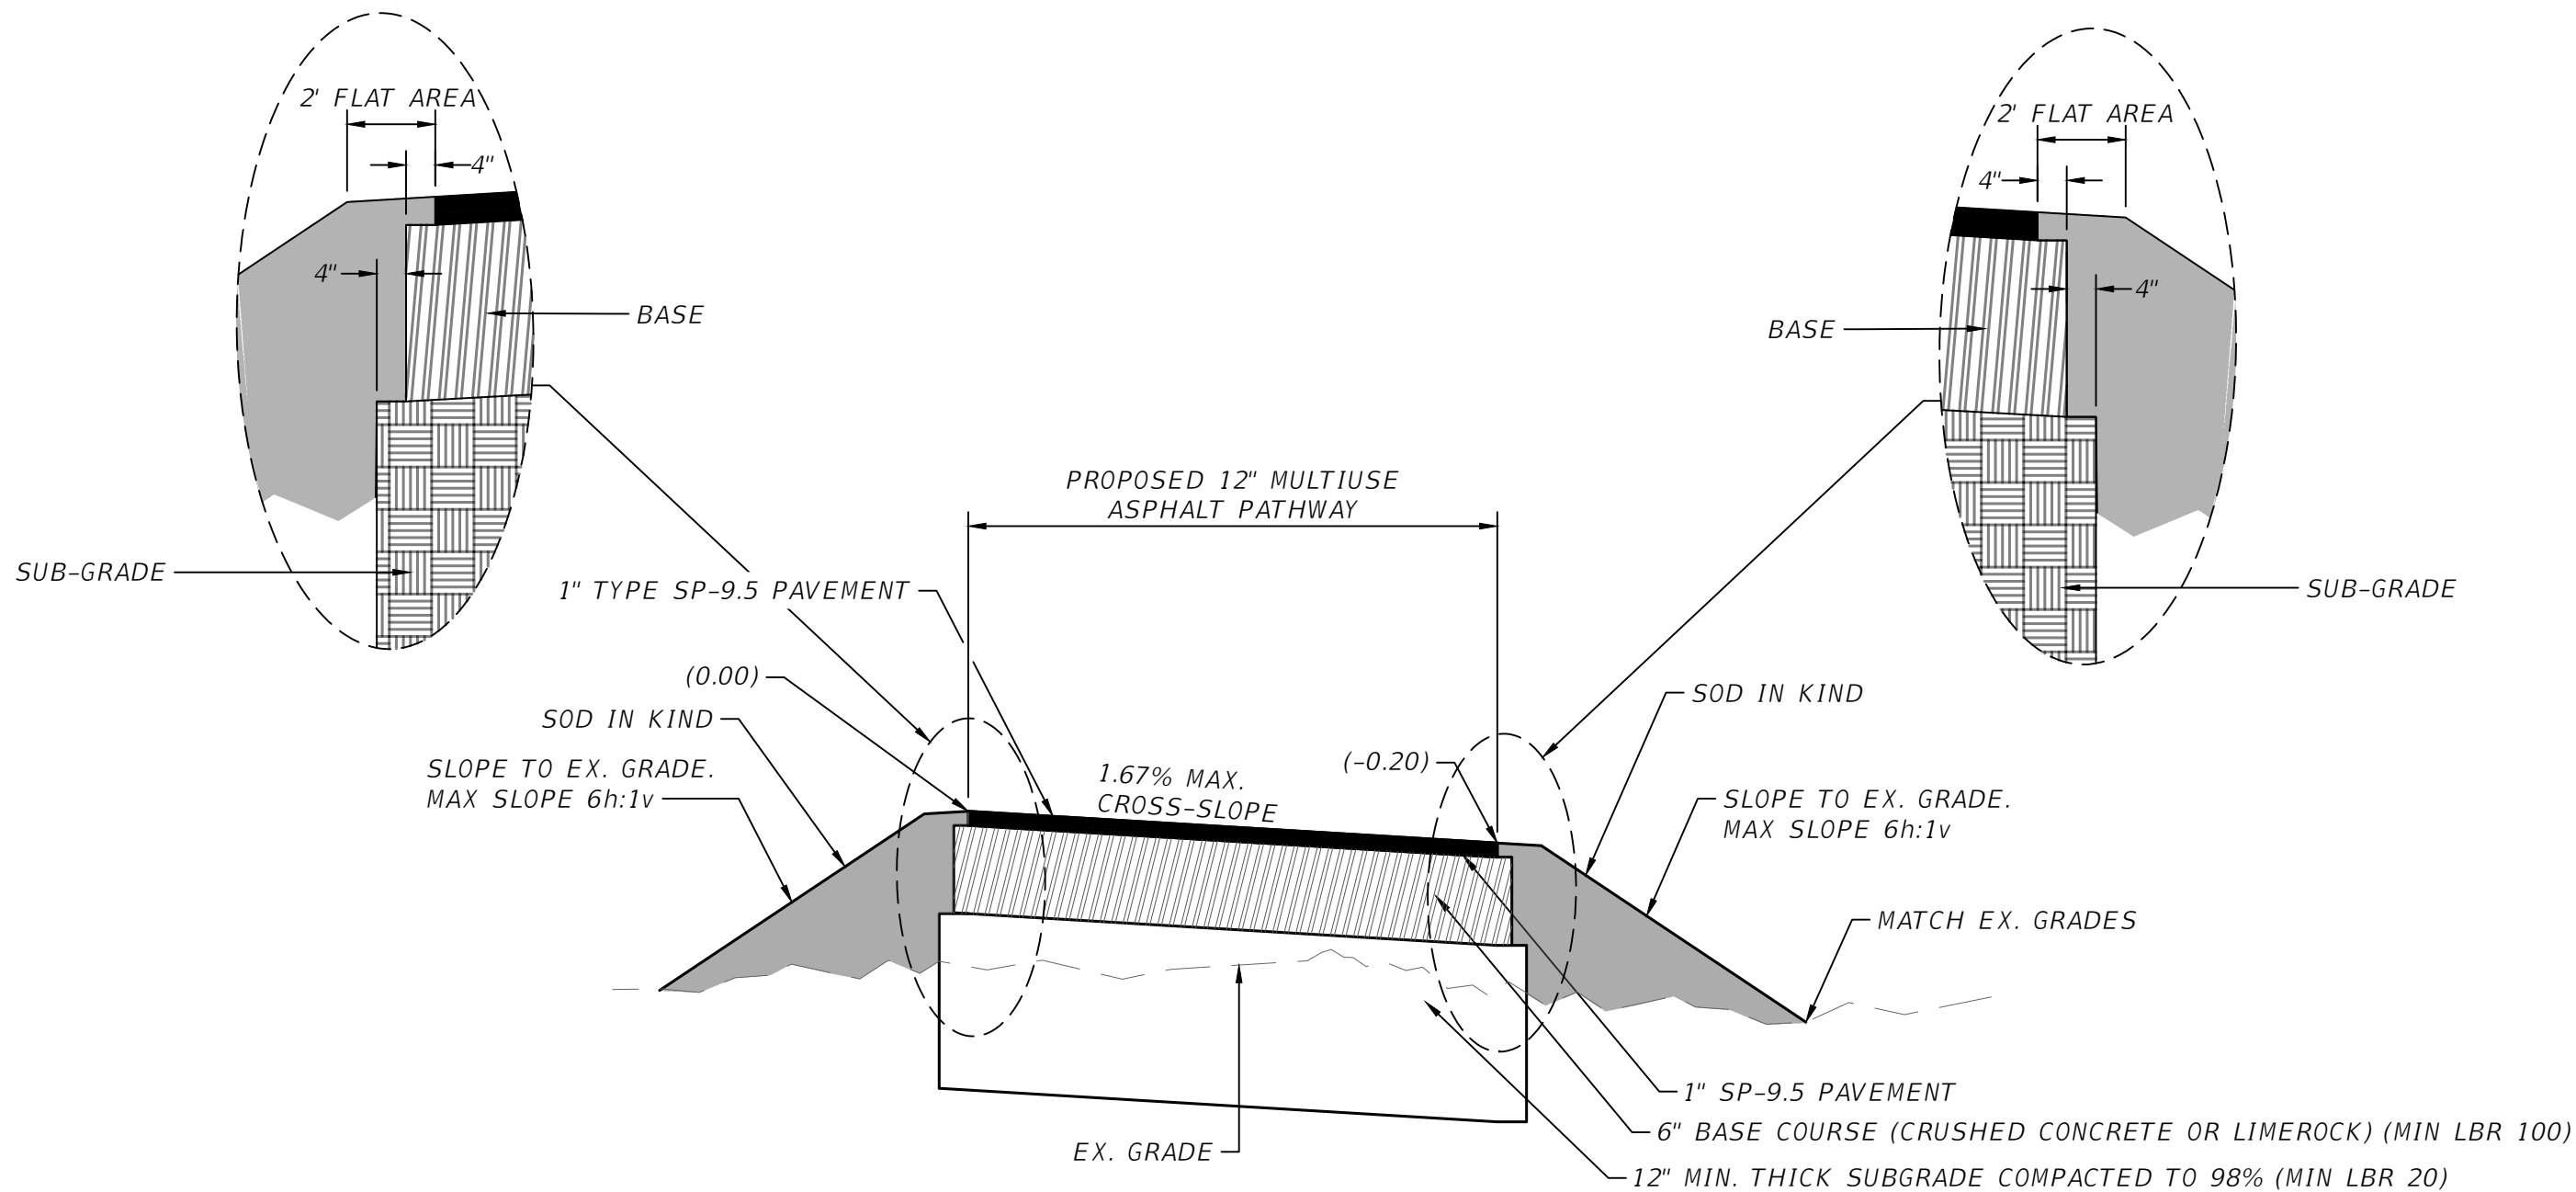


SECTION B-B

HORIZONTAL SCALE 4' = 1"
 VERTICAL SCALE 1" = 1'
 NOTE: VERTICAL SCALE EXAGGERATED FOR CLARITY

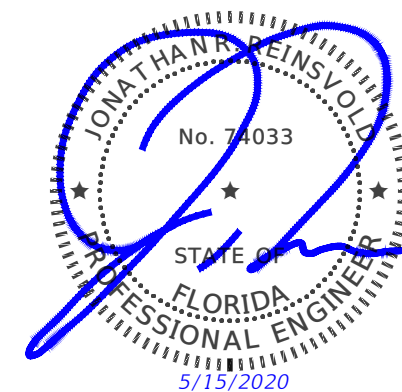


REVISIONS / RELEASES				PROFESSIONAL OF RECORD: JONATHAN REINSVOLD ,P.E.# 74033 SENIOR ENGINEER, VILLAGE OF WELLINGTON	VILLAGE OF WELLINGTON ENGINEERING DEPARTMENT			TYPICAL SECTION	SHEET NO.
DATE	DESCRIPTION	DATE	DESCRIPTION		ROADWAY	PLAN SUBMITTAL	PROJECT FM#		
01/24/19	INITIAL PHASE SUBMITTAL				BIG BLUE TRACE	CONSTRUCTABILITY PHASE	440044-1-58-01		TYP.2

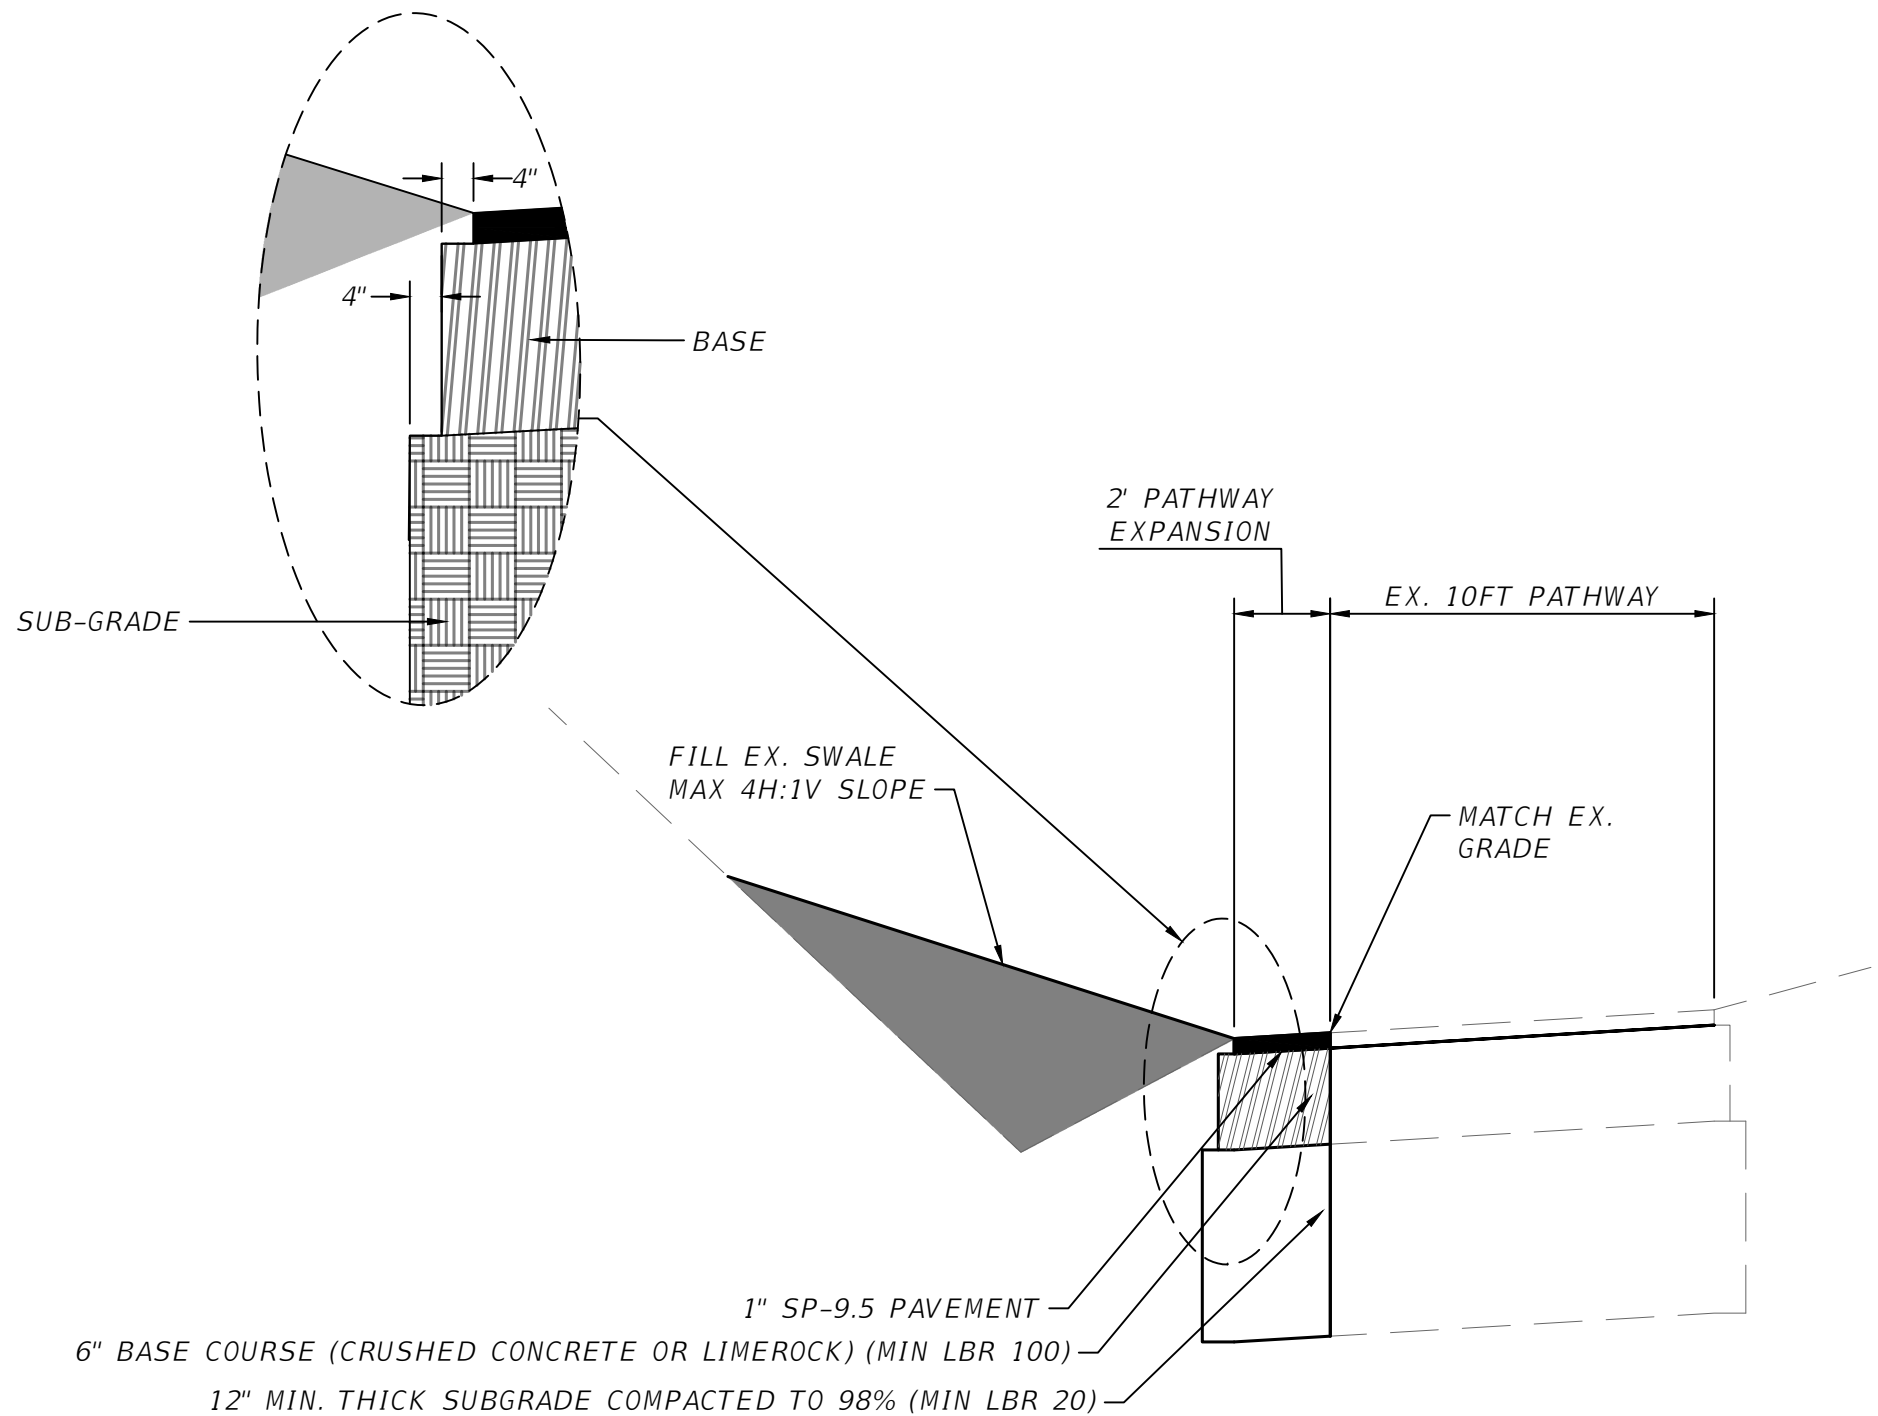


SECTION C-C

HORIZONTAL SCALE 4' = 1"
VERTICAL SCALE 1" = 1'
NOTE: VERTICAL SCALE EXAGGERATED FOR CLARITY

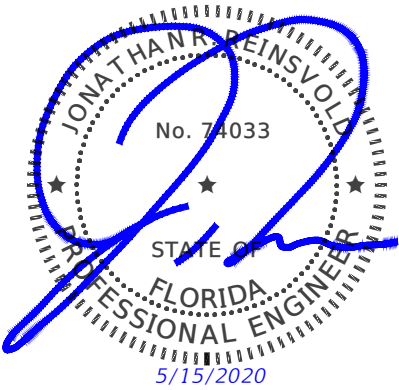


REVISIONS / RELEASES				PROFESSIONAL OF RECORD: JONATHAN REINSVOLD ,P.E.# 74033 SENIOR ENGINEER, VILLAGE OF WELLINGTON	VILLAGE OF WELLINGTON ENGINEERING DEPARTMENT			TYPICAL SECTION	SHEET NO.
DATE	DESCRIPTION	DATE	DESCRIPTION		ROADWAY	PLAN SUBMITTAL	PROJECT FM#		
01/24/19	INITIAL PHASE SUBMITTAL				BIG BLUE TRACE	CONSTRUCTABILITY PHASE	440044-1-58-01		TYP.3

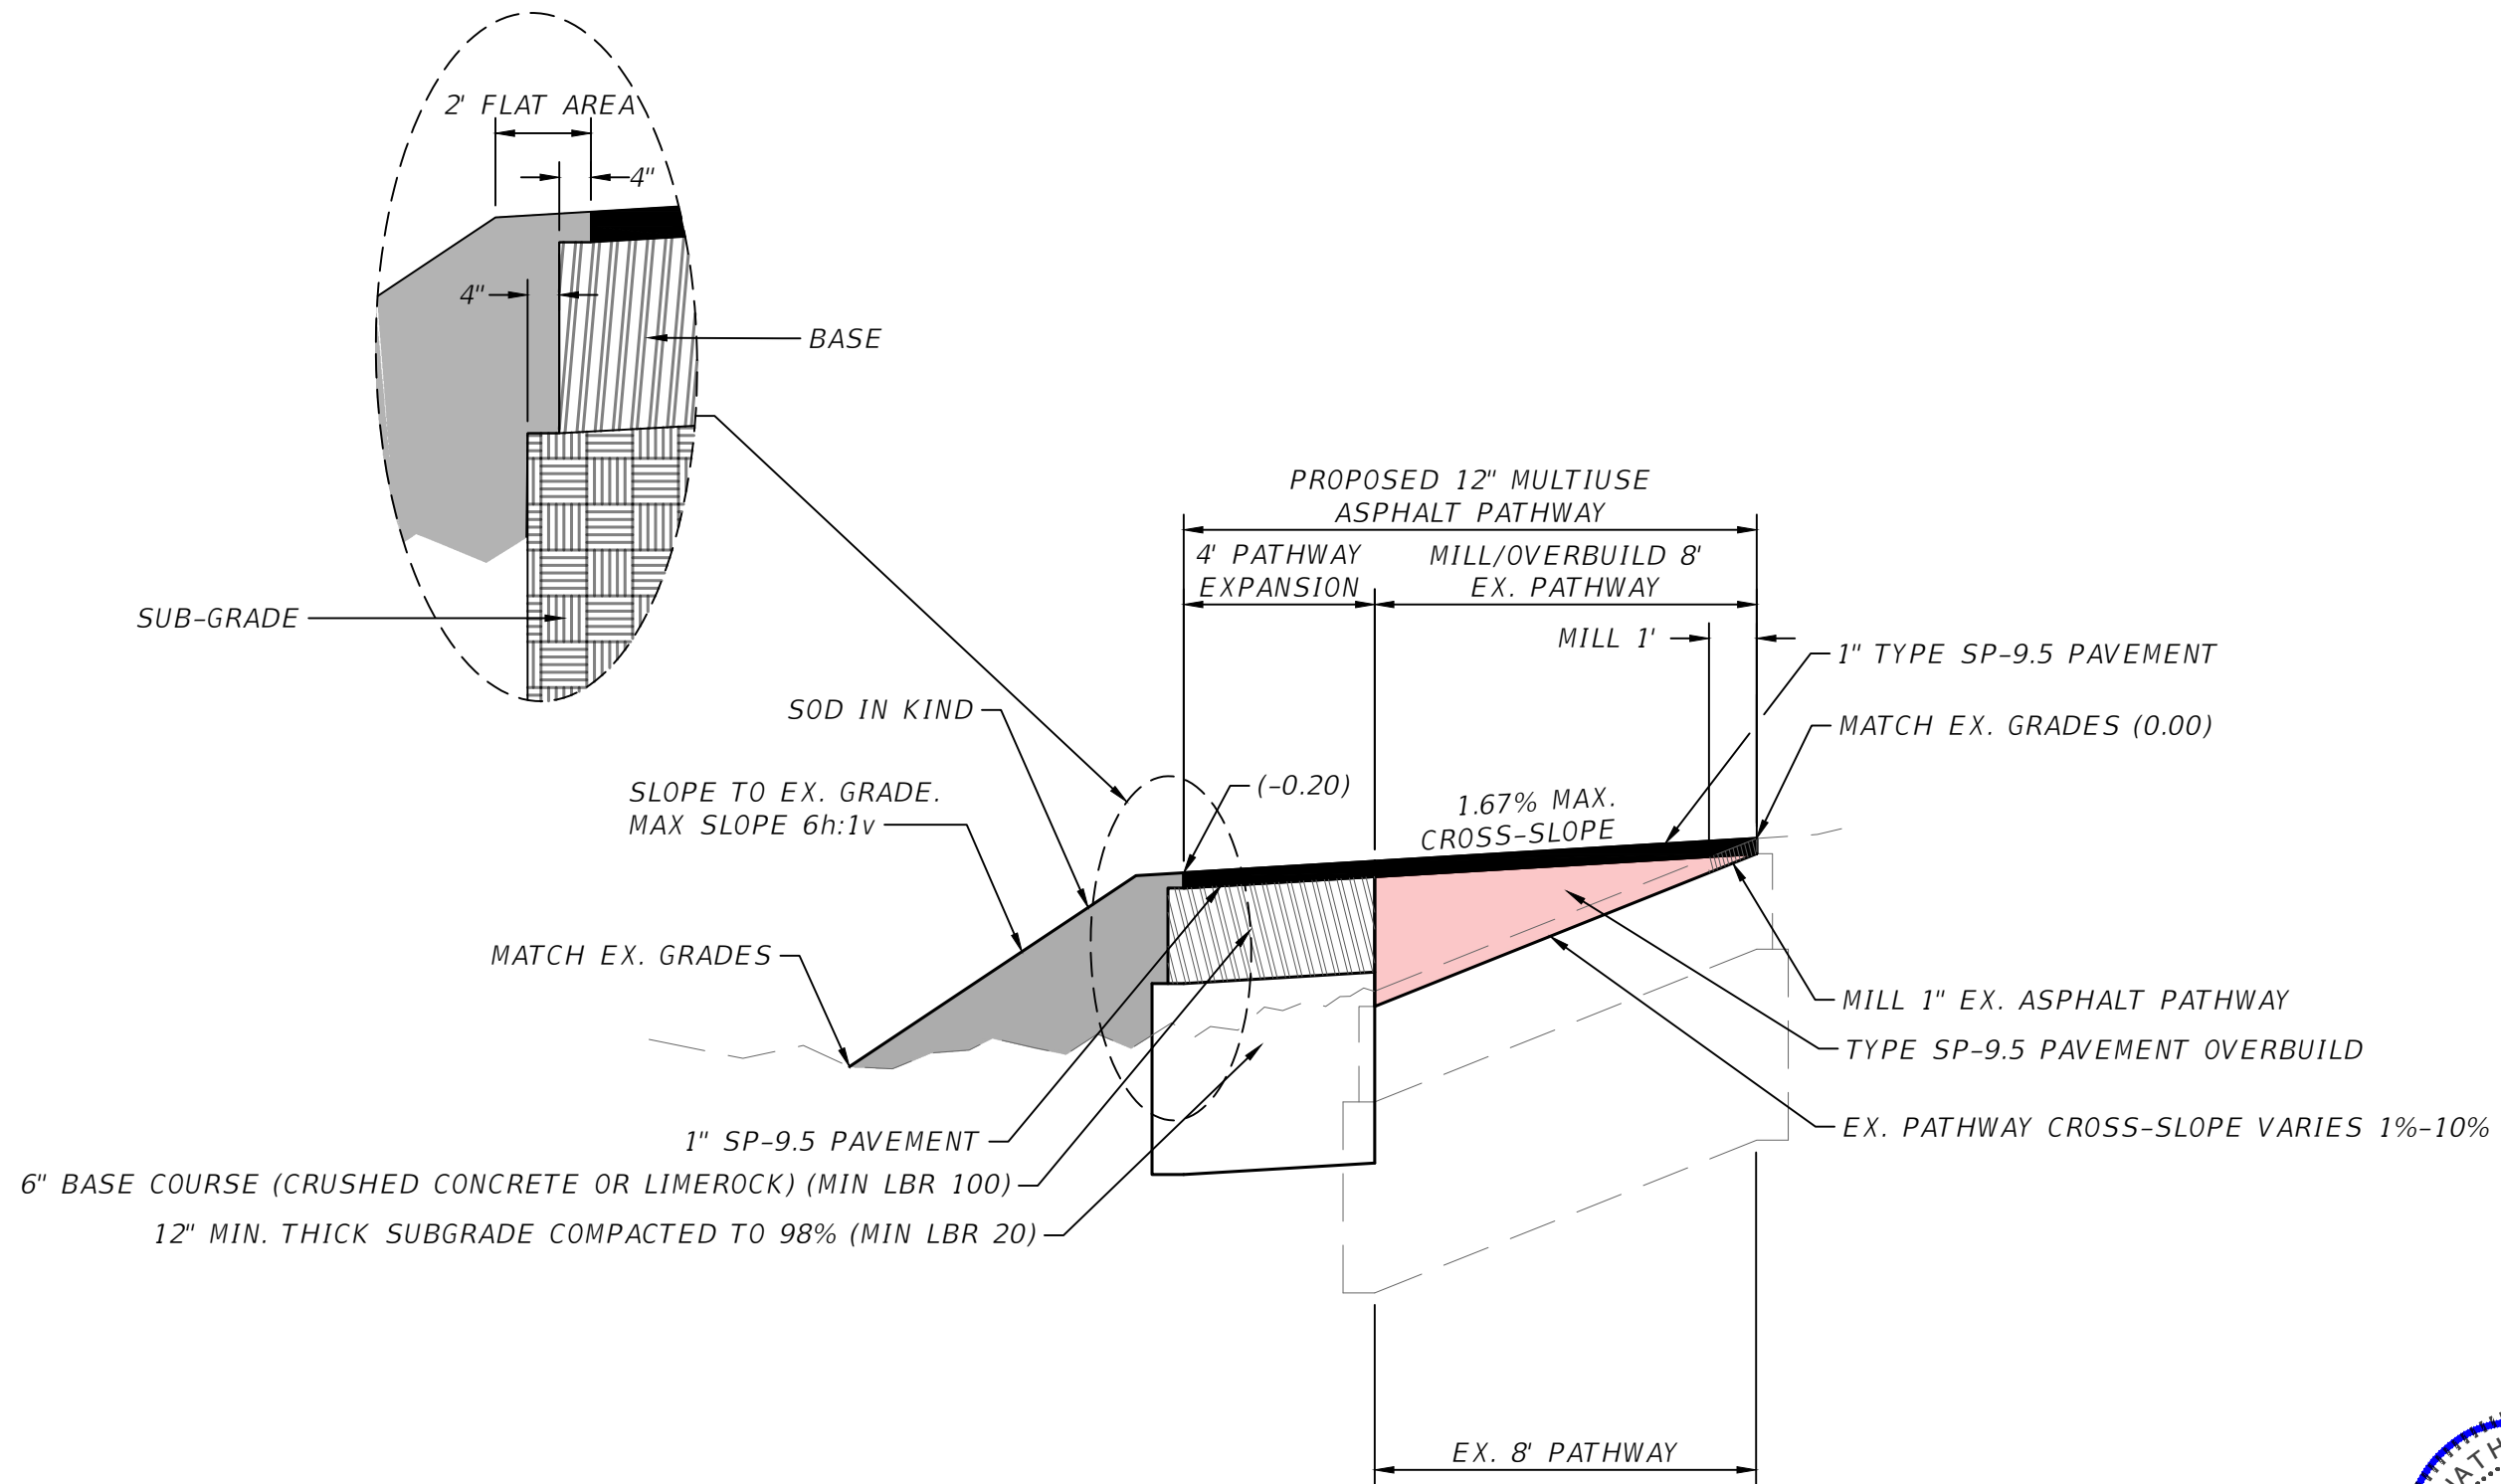


SECTION D-D

HORIZONTAL SCALE 4' = 1"
VERTICAL SCALE 1" = 1'
NOTE: VERTICAL SCALE EXAGGERATED FOR CLARITY

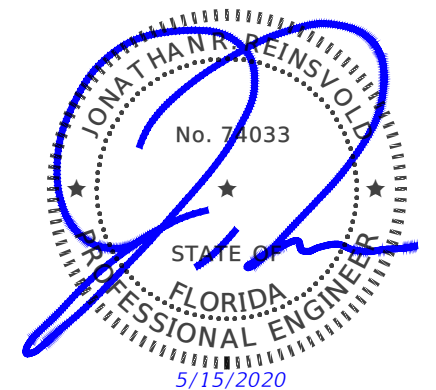


REVISIONS / RELEASES				PROFESSIONAL OF RECORD: JONATHAN REINSVOLD ,P.E.# 74033 SENIOR ENGINEER, VILLAGE OF WELLINGTON	VILLAGE OF WELLINGTON ENGINEERING DEPARTMENT			TYPICAL SECTION	SHEET NO.
DATE	DESCRIPTION	DATE	DESCRIPTION		ROADWAY	PLAN SUBMITTAL	PROJECT FM#		TYP.4
01/24/19	INITIAL PHASE SUBMITTAL				BIG BLUE TRACE	CONSTRUCTABILITY PHASE	440044-1-58-01		

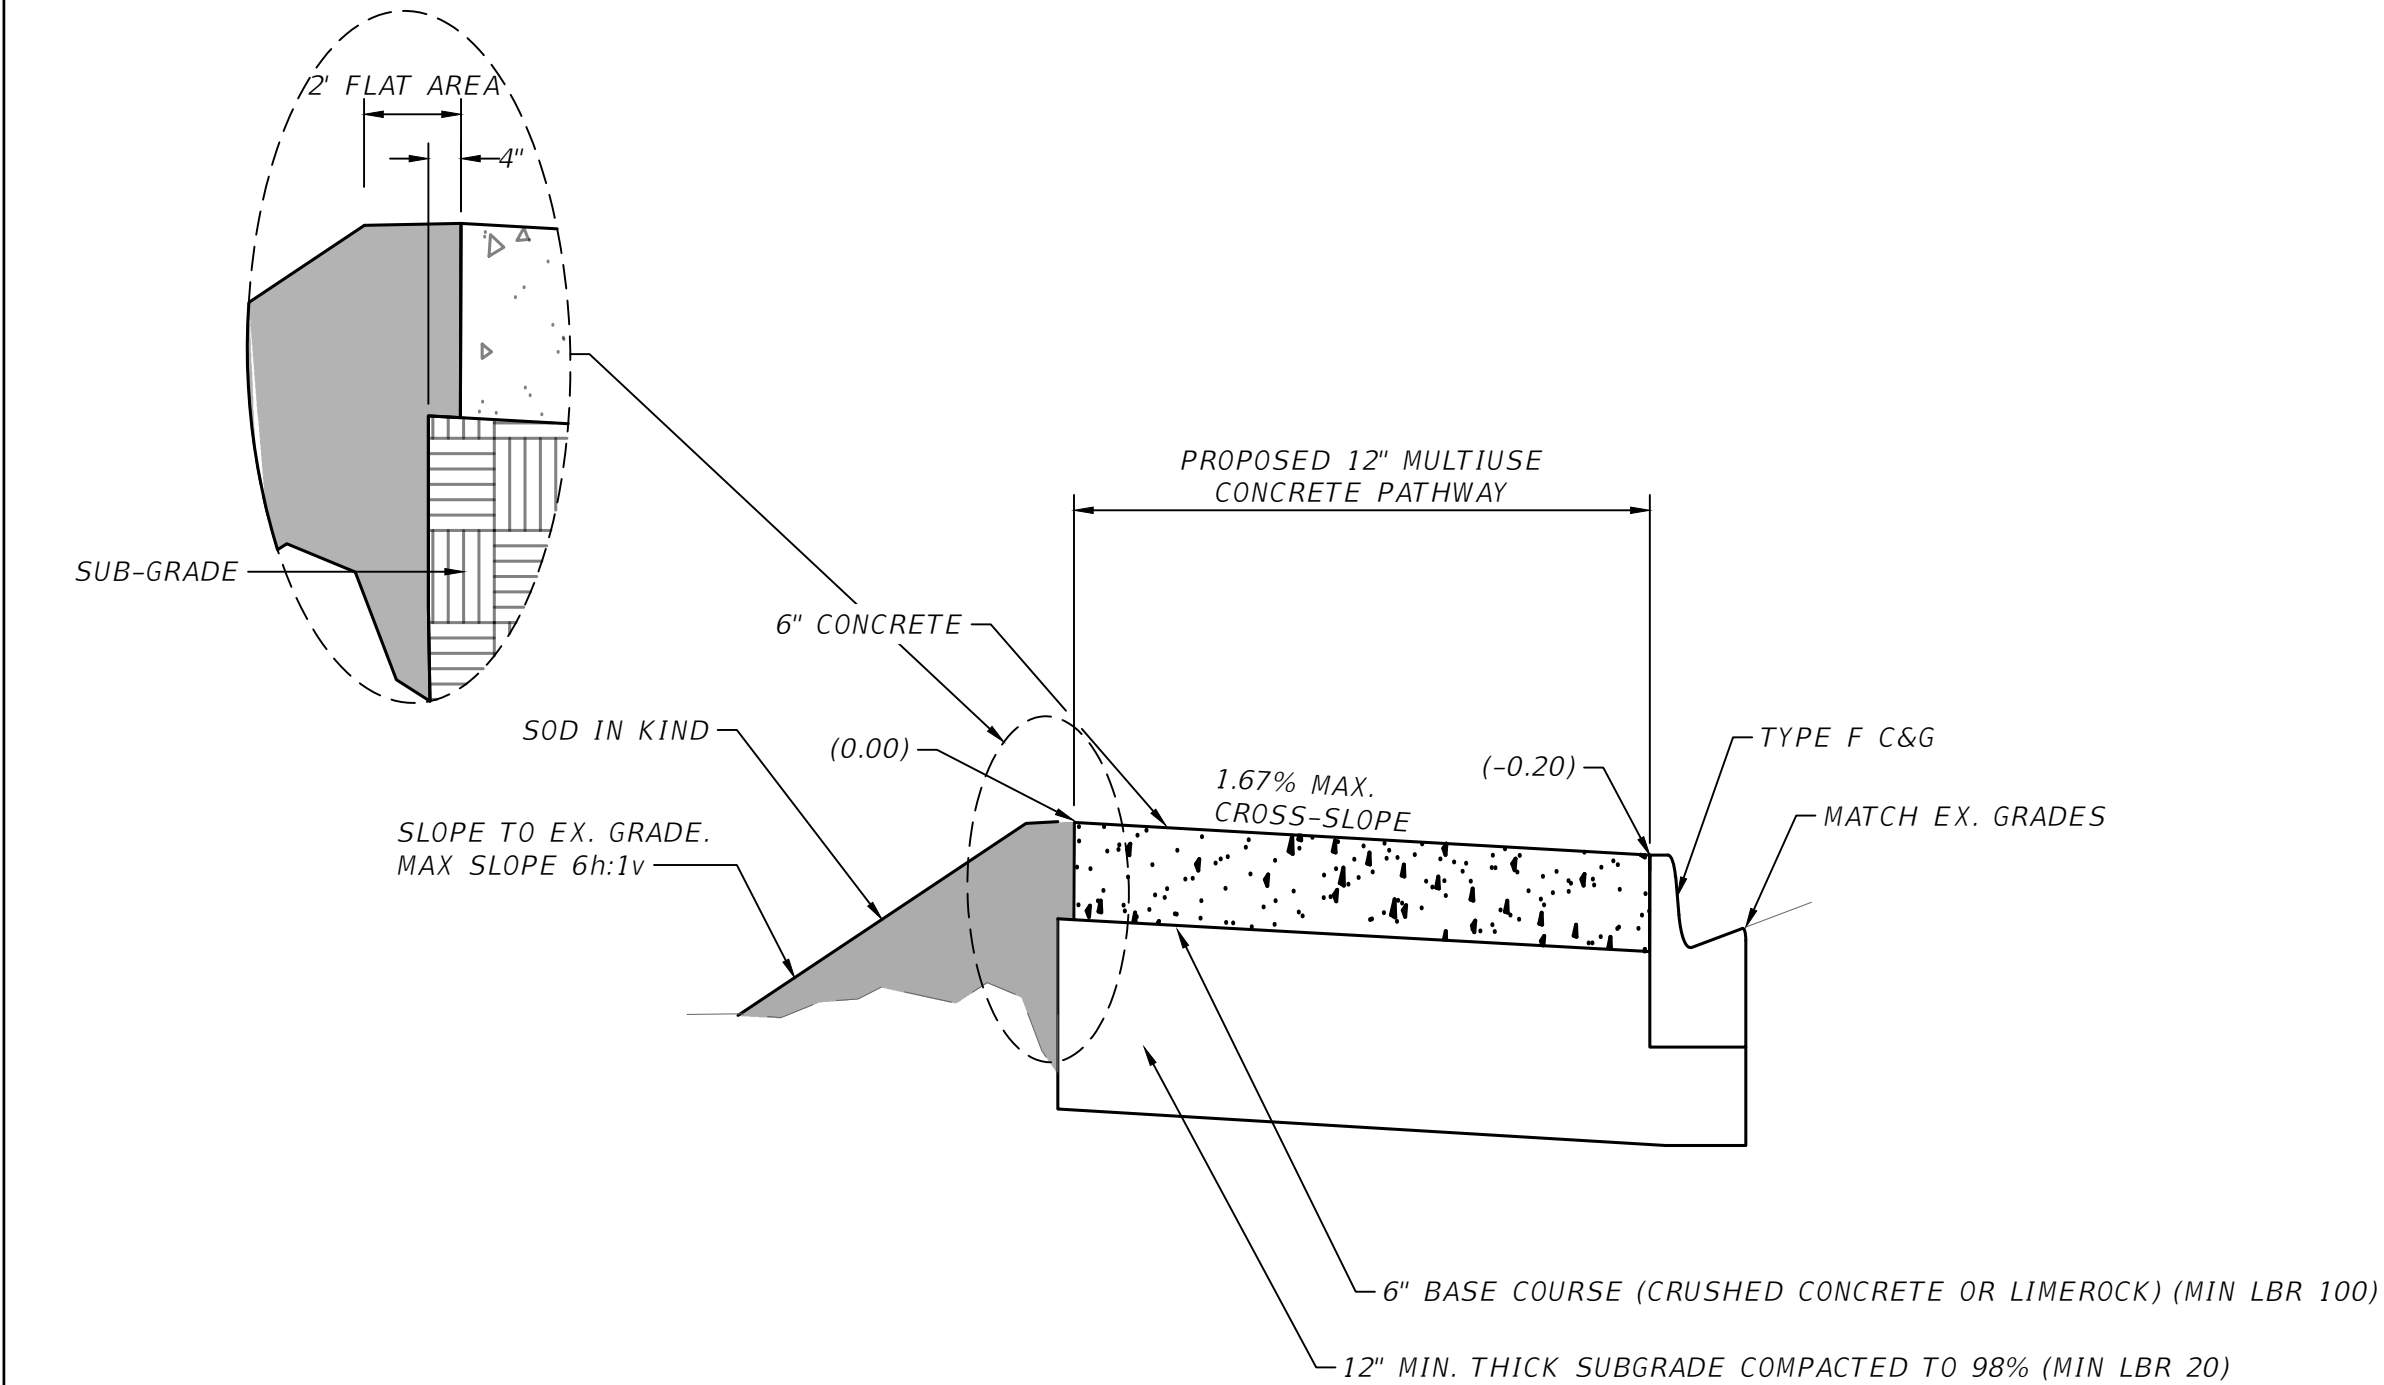


SECTION E-E


HORIZONTAL SCALE 4' = 1"
 VERTICAL SCALE 1" = 1'
 NOTE: VERTICAL SCALE EXAGGERATED FOR CLARITY

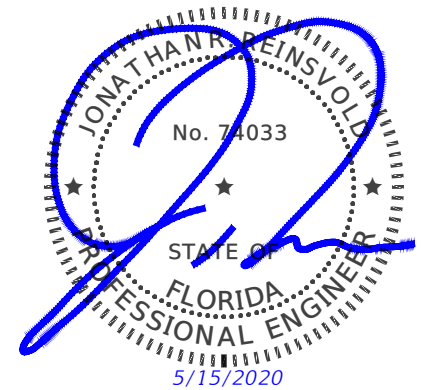

REVISIONS / RELEASES				PROFESSIONAL OF RECORD: JONATHAN REINSVOLD ,P.E.# 74033 SENIOR ENGINEER, VILLAGE OF WELLINGTON	VILLAGE OF WELLINGTON ENGINEERING DEPARTMENT			TYPICAL SECTION	SHEET NO.
DATE	DESCRIPTION	DATE	DESCRIPTION		ROADWAY	PLAN SUBMITTAL	PROJECT FM#		
01/24/19	INITIAL PHASE SUBMITTAL				BIG BLUE TRACE	CONSTRUCTABILITY PHASE	440044-1-58-01		TYP.5

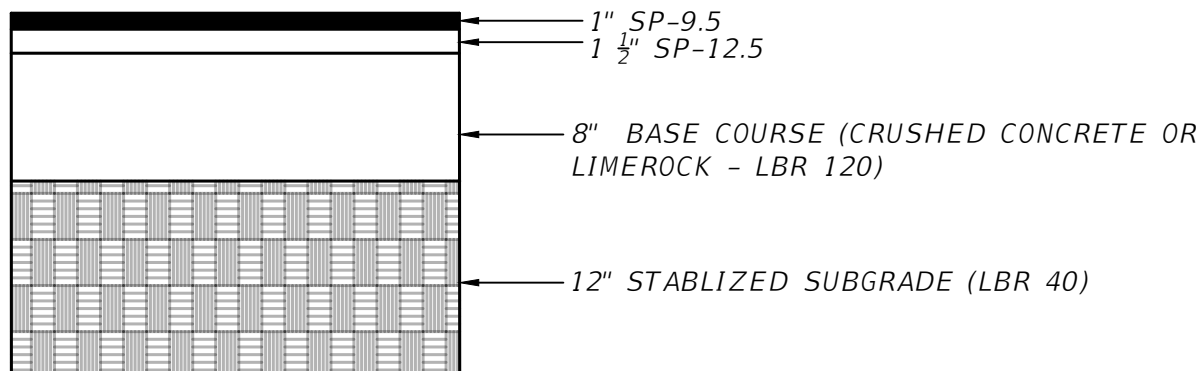


PAVEMENT RECONSTRUCTION
SECTION

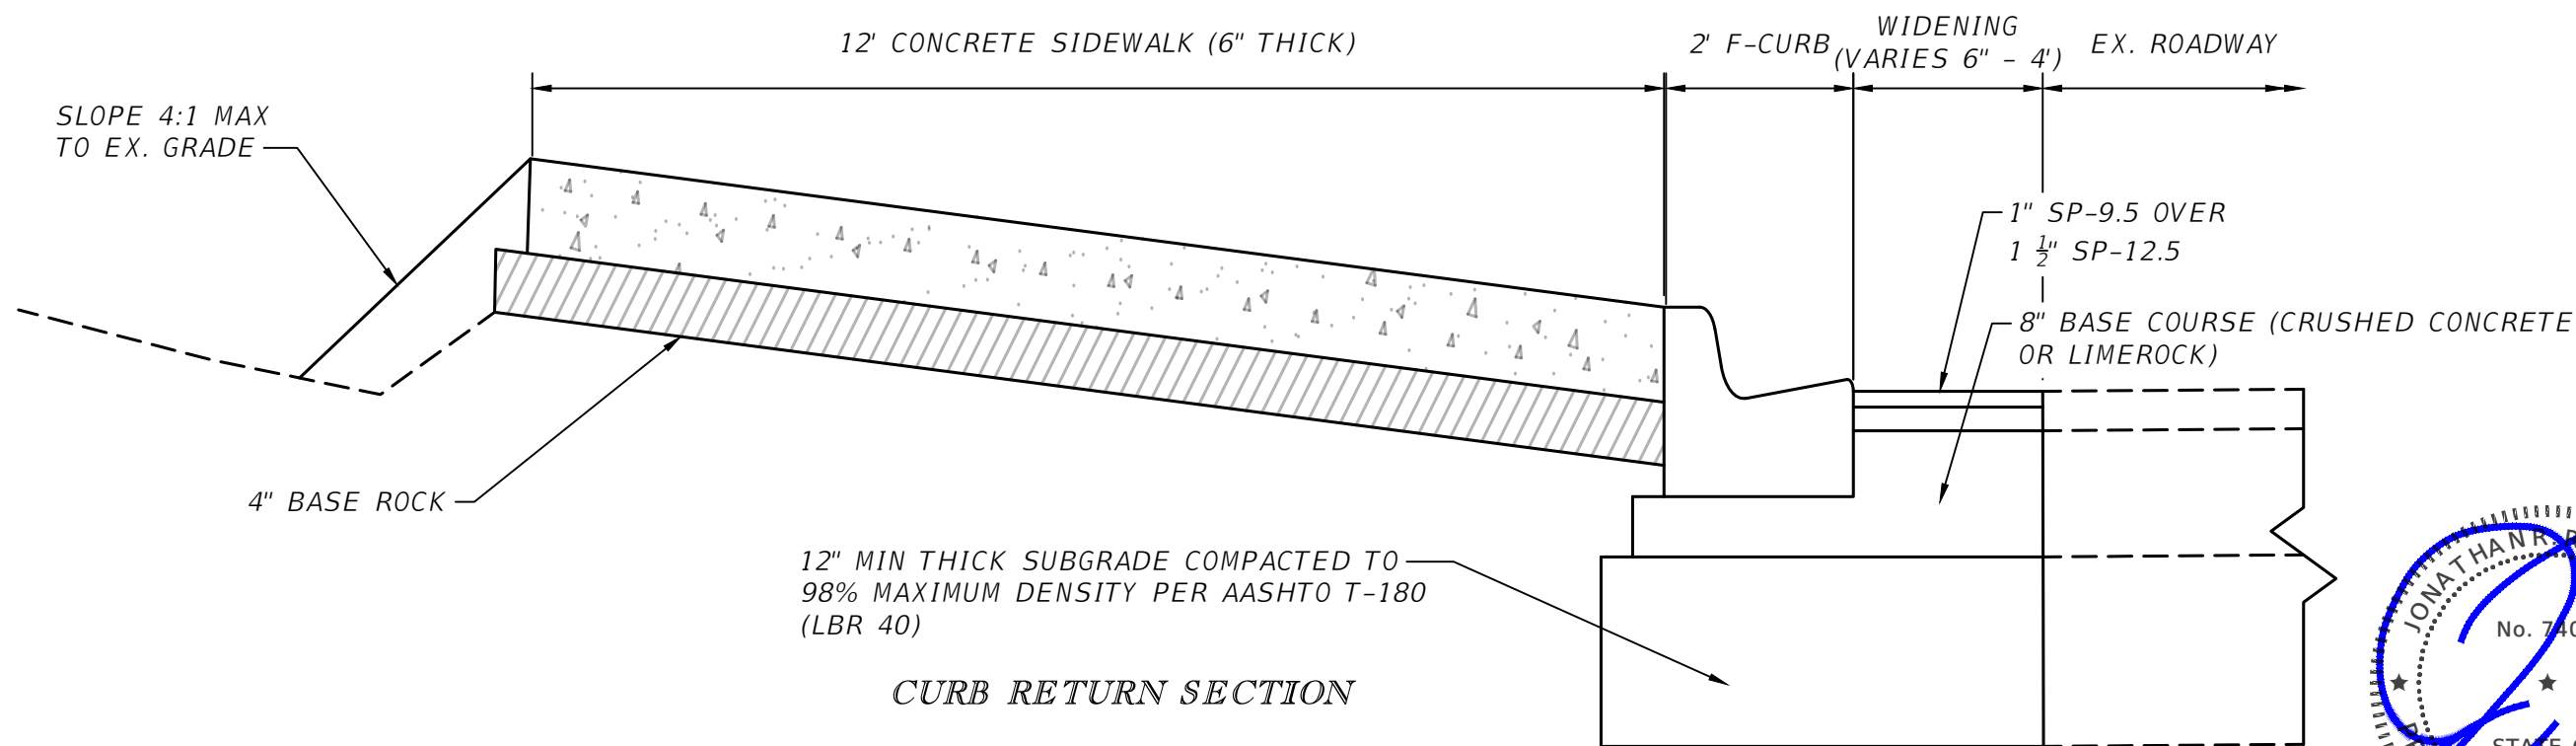


JONATHAN REINSVOLD
 No. 74033
 STATE OF FLORIDA
 PROFESSIONAL ENGINEER
 5/15/2020


HORIZONTAL SCALE 2' = 1"
 VERTICAL SCALE 1" = 1'
 NOTE: VERTICAL SCALE EXAGGERATED FOR CLARITY

REVISIONS / RELEASES				PROFESSIONAL OF RECORD: JONATHAN REINSVOLD, P.E. # 74033 SENIOR ENGINEER, VILLAGE OF WELLINGTON	VILLAGE OF WELLINGTON ENGINEERING DEPARTMENT			TYPICAL SECTION SHEET NO. TYP.6
DATE	DESCRIPTION	DATE	DESCRIPTION		ROADWAY	PLAN SUBMITTAL	PROJECT FM#	
01/24/19	INITIAL PHASE SUBMITTAL				BIG BLUE TRACE	CONSTRUCTABILITY PHASE	440044-1-58-01	

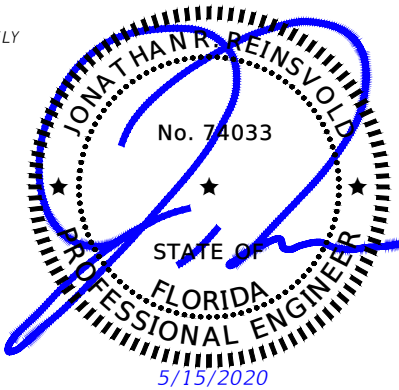GENERAL CONSTRUCTION NOTES				PRE-CONSTRUCTION RESPONSIBILITIES				PAVING, GRADING AND DRAINAGE NOTES			
1. THE CONTRACTOR AND SUBCONTRACTORS SHALL OBTAIN A COPY OF THE FLORIDA DEPARTMENT OF TRANSPORTATION "STANDARD SPECIFICATIONS FOR ROAD AND BRIDGE CONSTRUCTION" (LATEST EDITION) AND BECOME FAMILIAR WITH THE CONTENTS PRIOR TO COMMENCING WORK.				1. UPON RECEIPT OF NOTICE OF AWARD, THE CONTRACTOR SHALL ARRANGE A PRECONSTRUCTION CONFERENCE TO INCLUDE ALL INVOLVED GOVERNMENTAL AGENCIES, ALL AFFECTED UTILITY OWNERS, THE OWNER, THE ENGINEER AND ITSELF.				1. ALL PAVING, CONSTRUCTION, MATERIALS, AND WORK WITHIN VILLAGE OF WELLINGTON RIGHT-OF-WAY OR EASEMENT SHALL BE IN ACCORDANCE WITH LOCAL AND FDOT SPECIFICATIONS AND STANDARDS (LATEST EDITION) WHICHEVER IS MOST STRINGENT.			
2. THE CONTRACTOR SHALL BE RESPONSIBLE FOR FURNISHING ALL MATERIAL AND LABOR TO CONSTRUCT THE FACILITY AS SHOWN AND DESCRIBED IN THE CONSTRUCTION DOCUMENTS IN ACCORDANCE WITH THE APPROPRIATE APPROVING AUTHORITIES, SPECIFICATIONS AND REQUIREMENTS. CONTRACTOR SHALL CLEAR AND GRUB ALL AREAS UNLESS OTHERWISE INDICATED, REMOVING TREES, STUMPS, ROOTS, MUCK, EXISTING PAVEMENT AND ALL OTHER DELETERIOUS MATERIAL.				2. THE CONTRACTOR SHALL CONTACT "SUNSHINE STATE ONE CALL OF FLORIDA, INC. (811) AT LEAST 2 WORKING DAYS PRIOR TO BEGINNING ANY EXCAVATION				2. ALL UNPAVED AREAS DISTURBED BY CONSTRUCTION SHALL BE REGRADED AND SODDED, UNLESS OTHERWISE NOTED.			
3. IT IS THE CONTRACTOR'S RESPONSIBILITY TO CONTACT THE VARIOUS UTILITY COMPANIES WHICH MAY HAVE BURIED OR AERIAL UTILITIES WITHIN OR NEAR THE CONSTRUCTION AREA BEFORE COMMENCING WORK. THE CONTRACTOR SHALL PROVIDE 2 WORKING DAYS MINIMUM NOTICE TO ALL UTILITY COMPANIES PRIOR TO BEGINNING CONSTRUCTION. THE CONTRACTOR MUST CALL THE UTILITY COMPANIES BEFORE COMMENCING WORK.				3. PRIOR TO BEGINNING CONSTRUCTION, THE CONTRACTOR SHALL VERIFY THE SIZE, LOCATION, ELEVATION, AND MATERIAL OF ALL EXISTING UTILITIES WITHIN THE AREA OF CONSTRUCTION.				3. THE CONTRACTOR SHALL GRADE THE SITE TO THE ELEVATIONS INDICATED AND SHALL REGRADE WASHOUTS WHERE THEY OCCUR AFTER EVERY RAINFALL UNTIL A GRASS STAND IS WELL ESTABLISHED OR ADEQUATE STABILIZATION OCCURS.			
4. THE CONTRACTOR SHALL BE RESPONSIBLE FOR OBTAINING ALL REQUIRED CONSTRUCTION PERMITS AND BONDS, IF REQUIRED, PRIOR TO CONSTRUCTION.				4. EXISTING UTILITY LOCATIONS SHOWN ON THESE PLANS ARE APPROXIMATE. THE ENGINEER ASSUMES NO RESPONSIBILITY FOR THE ACCURACY OF EXISTING UTILITIES SHOWN OR FOR ANY EXISTING UTILITIES NOT SHOWN.				4. ALL OPEN AREAS WITHIN THE PROJECT SITE SHALL BE SODDED WITH BAHIA SOD UNLESS INDICATED OTHERWISE ON THE ENGINEERING PLANS. SOD, WHERE CALLED FOR, MUST BE INSTALLED AND MAINTAINED ON EXPOSED SLOPES WITHIN 48 HOURS OF COMPLETING FINAL GRADING, AND AT ANY OTHER TIME AS NECESSARY, TO PREVENT EROSION, SEDIMENTATION OR TURBID DISCHARGES.			
5. THE CONTRACTOR SHALL HAVE AVAILABLE AT THE JOB SITE AT ALL TIMES ONE COPY OF THE CONSTRUCTION DOCUMENTS INCLUDING PLANS, SPECIFICATIONS, AND SPECIAL CONDITIONS AND COPIES OF ANY REQUIRED CONSTRUCTION PERMITS.				5. IF UPON EXCAVATION, AN EXISTING UTILITY IS FOUND TO BE IN CONFLICT WITH THE PROPOSED CONSTRUCTION OR TO BE OF A SIZE OR MATERIAL DIFFERENT FROM THAT SHOWN ON THE PLANS; THE CONTRACTOR SHALL IMMEDIATELY NOTIFY THE ENGINEER.				4.1. GRASSING MATERIAL SHALL BE PROVIDED WITHOUT NOXIOUS PESTS OR INVASIVE PLANTS AS CERTIFIED BY SUPPLIER UPON DELIVERY TO THE PROJECT. ALL AREAS INDICATED AS PAVEMENT SHALL BE CONSTRUCTED IN ACCORDANCE WITH THE TYPICAL PAVEMENT SECTIONS AS INDICATED ON THE DRAWINGS.			
6. ANY DISCREPANCIES ON THE DRAWINGS SHALL BE IMMEDIATELY BROUGHT TO THE ATTENTION OF THE OWNER AND ENGINEER BEFORE COMMENCING WORK. NO FIELD CHANGES OR DEVIATIONS FROM DESIGN ARE TO BE MADE WITHOUT PRIOR APPROVAL OF THE OWNER AND THE ENGINEER.				VILLAGE OF WELLINGTON GENERAL NOTES				5. THE CONTRACTOR SHALL INSTALL INLET PROTECTION AT ALL DRAINAGE STRUCTURES FOR THE DURATION OF CONSTRUCTION AND UNTIL ACCEPTANCE OF THE PROJECT BY THE OWNER. ALL DRAINAGE STRUCTURES AND PIPES WITHIN THE LIMITS OF CONSTRUCTION SHALL BE CLEANED OF DEBRIS AS REQUIRED DURING AND AT THE END OF CONSTRUCTION TO PROVIDE POSITIVE DRAINAGE FLOWS.			
7. ALL COPIES OF COMPACTION, CONCRETE AND OTHER REQUIRED TEST RESULTS ARE TO BE SENT TO THE OWNER AND ENGINEER OF RECORD DIRECTLY FROM THE TESTING AGENCY.				1. CONCRETE - ALL CONCRETE SHALL DEVELOP 2500 P.S.I. (MINIMUM) 28 DAY COMPRESSIVE STRENGTH OR GREATER WHERE NOTED ON PLANS. CLASS I CONCRETE SHALL CONFORM WITH THE F.D.O.T. SPECIFICATIONS, LATEST EDITION. CLASS I CONCRETE USED AS PAVING SHALL DEVELOP 3000 P.S.I. (MINIMUM) 28 DAYS COMPRESSIVE STRENGTH.				6. IF DEWATERING IS REQUIRED, THE CONTRACTOR SHALL OBTAIN ANY APPLICABLE REQUIRED PERMITS. THE CONTRACTOR IS TO COORDINATE WITH THE OWNER AND THE DESIGN ENGINEER PRIOR TO ANY EXCAVATION.			
8. THE CONTRACTOR SHALL BE RESPONSIBLE FOR SUBMITTING TO THE ENGINEER A CERTIFIED RECORD OF SURVEY SIGNED AND SEALED BY A PROFESSIONAL LAND SURVEYOR REGISTERED IN THE STATE OF FLORIDA DEPICTING THE ACTUAL FIELD LOCATION OF ALL CONSTRUCTED IMPROVEMENTS THAT ARE REQUIRED BY THE JURISDICTIONAL AGENCIES FOR THE CERTIFICATION PROCESS. ALL SURVEY COSTS SHALL BE THE CONTRACTORS RESPONSIBILITY.				2. PAVEMENT MARKINGS - SHALL BE IN ACCORDANCE WITH THE MANUAL OF UNIFORM TRAFFIC CONTROL DEVICES FOR STREETS AND HIGHWAYS AND THE LATEST PALM BEACH COUNTY TYPICAL.				7. CONTRACTOR TO STRIP TOPSOIL AND ORGANIC MATTER FROM ALL AREAS OF THE SITE AS REQUIRED. IN SOME CASES TOPSOIL MAY BE STOCKPILED ON SITE FOR PLACEMENT WITHIN LANDSCAPED AREAS AS DIRECTED BY THE OWNER.			
9. THE CONTRACTOR SHALL BE RESPONSIBLE FOR DOCUMENTING AND MAINTAINING AS-BUILT INFORMATION WHICH SHALL BE RECORDED AS CONSTRUCTION PROGRESSES OR AT THE COMPLETION OF APPROPRIATE CONSTRUCTION INTERVALS AND SHALL BE RESPONSIBLE FOR PROVIDING AS-BUILT DRAWINGS TO THE OWNER FOR THE PURPOSE OF CERTIFICATION TO JURISDICTIONAL AGENCIES AS REQUIRED. ALL AS-BUILT DATA SHALL BE COLLECTED BY A STATE OF FLORIDA PROFESSIONAL LAND SURVEYOR WHOSE SERVICES ARE ENGAGED BY THE CONTRACTOR. RECORD AS-BUILT DRAWINGS SHALL BE SIGNED AND SEALED BY A STATE OF FLORIDA PROFESSIONAL LAND SURVEYOR.				3. ALL DRAINAGE SYSTEMS SHALL BE PUMPED DOWN TO BELOW ONE-THIRD OF THE DIAMETER OF THE PIPE (FROM THE INVERT) AND LAMPED AS A REQUIREMENT OF THE FINAL DRAINAGE INSPECTION.				8. FIELD DENSITY TESTS SHALL BE TAKEN AT INTERVALS IN ACCORDANCE WITH THE LOCAL JURISDICTIONAL AGENCY OR TO FDOT STANDARDS. IN THE EVENT THAT THE CONTRACT DOCUMENTS AND THE JURISDICTIONAL AGENCY REQUIREMENTS ARE NOT IN AGREEMENT, THE MOST STRINGENT SHALL GOVERN.			
10. THE CONTRACTOR SHALL BE RESPONSIBLE FOR VERIFYING THAT THE PROPOSED IMPROVEMENTS SHOWN ON THE PLANS DO NOT CONFLICT WITH ANY KNOWN EXISTING OR OTHER PROPOSED IMPROVEMENTS. IF ANY CONFLICTS ARE DISCOVERED, THE CONTRACTOR SHALL NOTIFY THE OWNER AND ENGINEER PRIOR TO INSTALLATION OF ANY PORTION OF THE SITE WORK THAT WOULD BE AFFECTED. FAILURE TO NOTIFY OWNER OF AN IDENTIFIABLE CONFLICT PRIOR TO PROCEEDING WITH INSTALLATION RELIEVES OWNER OF ANY OBLIGATION TO PAY FOR A RELATED CHANGE ORDER.				4. GRADES SHOWN ARE FINISHED GRADES.				9. ALL SLOPES AND AREAS DISTURBED BY CONSTRUCTION SHALL BE GRADED AS PER PLANS. THE AREAS SHALL THEN BE SODDED OR SEEDED AS SPECIFIED IN THE PLANS, FERTILIZED, MULCHED, WATERED AND MAINTAINED UNTIL A GOOD STAND OF GRASS GROWTH IS ESTABLISHED IN ALL AREAS. ANY AREAS DISTURBED FOR ANY REASON PRIOR TO FINAL ACCEPTANCE OF THE JOB SHALL BE CORRECTED BY THE CONTRACTOR AT NO ADDITIONAL COST TO THE OWNER.			
11. CONTRACTOR SHALL BE SOLELY RESPONSIBLE FOR VERIFYING ALL QUANTITIES, TAKE-OFF MEASUREMENTS, MATERIALS, ETC. DURING THE BID PROCESS WHEN DISCREPANCIES OCCUR, THE PHYSICAL PLAN TAKES PRECEDENCE. THE ENGINEER, OWNER, COUNTY, CITY OR PROJECT MANAGERS ARE NOT TO BE HELD RESPONSIBLE FOR DISCREPANCIES TO THE SPECIFICATIONS OR PLANS.				5. GRATE ELEVATIONS REFER TO THE EDGE OF PAVEMENT SIDE OF THE GRATE.				10. ALL COMPLETED CUT OR FILL SLOPES SHALL BE 4 (HORIZONTAL) :1 (VERTICAL) OR FLATTER UNLESS OTHERWISE SHOWN.			
12. THE CONTRACTOR SHALL LIMIT CONSTRUCTION OPERATIONS TO WITHIN THE LIMITS OF CONSTRUCTION. THE CONTRACTOR IS SOLELY RESPONSIBLE FOR ANY DAMAGES OUTSIDE THE LIMITS OF CONSTRUCTION.				6. MINIMUM ROAD CROWN ELEVATION SHALL BE SET BY THE ELEVATION OF THE 5 YEAR 3 DAY STORM. NOTE 7 DELETED				11. THE CONTRACTOR SHALL ENSURE THAT ISLAND PLANTING AREAS AND OTHER PLANTING AREAS ARE NOT COMPACTED AND DO NOT CONTAIN ROAD BASE MATERIALS. THE CONTRACTOR SHALL ALSO EXCAVATE AND REMOVE ALL UNDESIRABLE MATERIAL FROM ALL AREAS ON THE SITE TO BE PLANTED AND PROPERLY DISPOSED OF IN A LEGAL MANNER.			
13. FLORIDA LAW (F.S. 553.851) PROTECTION OF UNDERGROUND PIPELINES MANDATES THAT "NO EXCAVATOR SHALL COMMENCE OR PERFORM ANY EXCAVATION WITHOUT FIRST OBTAINING INFORMATION CONCERNING THE POSSIBLE LOCATION OF GAS PIPELINES IN THE AREA OF PROPOSED EXCAVATION." THE EXCAVATOR MUST NOTIFY THE GAS UTILITY A MINIMUM OF 2 WORKING DAYS AND A MAXIMUM OF 5 WORKING PRIOR TO EXCAVATING EXCLUDING HOLIDAYS AND WEEKENDS.				7. CLEARING AND GRUBBING - WITHIN THE LIMITS OF CONSTRUCTION, ALL VEGETATION AND ROOT MATERIAL SHALL BE REMOVED.				12. CONTRACTOR SHALL ADJUST ALL MANHOLES, VALVE BOXES, ETC. TO PROPOSED GRADE AS REQUIRED.			
14. THE CONTRACTOR SHALL BE RESPONSIBLE TO COORDINATE WITH THE LOCAL ELECTRICAL PROVIDER ON ANY WORK IN THE VICINITY OF OVERHEAD OR UNDERGROUND POWER LINES.				8. NOTE 9 DELETED				13. CONTRACTOR SHALL FLUSH AND CLEAN ALL DEBRIS FROM THE STORMWATER SYSTEM AFFECTED UPON THE COMPLETION OF CONSTRUCTION.			
15. CONTRACTOR SHALL VERIFY PROPER CLEARANCE BELOW EXISTING OVERHEAD POWER LINES PRIOR TO WORKING WITHIN THE VICINITY OF THE POWER LINES.				9. HARDPAN - IF HARDPAN IS ENCOUNTERED IN THE SWALE AREA, IT WILL BE REMOVED THE FULL WIDTH OF THE SWALE AND REPLACED WITH GRANULAR MATERIAL.				MAINTENANCE			
16. CONTRACTOR SHALL BE RESPONSIBLE FOR REVIEWING ALL PLANS RELATED TO SITE WORK FOR CONFLICTING INFORMATION AND ALERT THE OWNER AND ENGINEER OF ANY CONFLICT FOR RESOLUTION.				10. MUCK AND PEAT - IF MUCK AND/OR PEAT ARE ENCOUNTERED IN THE ROAD OR PARKING AREA, THEY WILL BE REMOVED AT FULL DEPTH , AND TO A WIDTH OF TEN FEET BEYOND THE EDGE OF PAVEMENT AND SHALL BE BACKFILLED WITH GRANULAR MATERIAL.				1. ALL MEASURES STATED ON THE EROSION AND SEDIMENT CONTROL PLAN, AND IN THE STORM WATER POLLUTION PREVENTION PLAN, SHALL BE MAINTAINED IN FULLY FUNCTIONAL CONDITION UNTIL NO LONGER REQUIRED FOR A COMPLETED PHASE OF WORK OR FINAL STABILIZATION OF THE SITE. ALL EROSION AND SEDIMENTATION CONTROL MEASURES SHALL BE CHECKED BY A QUALIFIED PERSON AT LEAST ONCE EVERY SEVEN CALENDAR DAYS AND WITHIN 24 HOURS OF THE END OF A 0.5" RAINFALL EVENT, AND CLEANED AND REPAIRED IN ACCORDANCE WITH THE FOLLOWING:			
17. CONTRACTOR SHALL VERIFY LOCATION OF ALL IRRIGATION, LIGHTING, AND ELECTRICAL CONDUIT THAT WILL BE IN CONFLICT WITH ANY PROPOSED CONSTRUCTION AND SHALL RESOLVE CONFLICT ACCORDINGLY. COST OF CONFLICT RESOLUTION SHALL BE INCLUDED IN THE BID.				11. WHERE SOD IS DESIRED, LOWER THE GRADE 2" BELOW THE FINISHED GRADE TO ALLOW FOR THE THICKNESS OF THE SOD.				2. INLET PROTECTION DEVICES AND BARRIERS SHALL BE REPAIRED OR REPLACED IF THEY SHOW SIGNS OF UNDERMINING, OR DETERIORATION.			
18. ANY DEBRIS RESULTING FROM STRIPPING AND DEMOLITION OPERATIONS SHALL BE REMOVED FROM THE SITE AT FREQUENT INTERVALS TO PREVENT THIS MATERIAL FROM ACCUMULATING ON SITE.				12. PIPE BACKFILL - REQUIREMENTS FOR PIPE BACKFILL CROSSING ROADS OR PARKING AREAS SHALL BE DEFINED IN THE FLORIDA D.O.T. SPECIFICATIONS, LATEST EDITION. PIPELINE BACKFILL SHALL BE PLACED IN SIX INCH LIFTS AND COMPACTED TO 100% OF THE STANDARD PROCTOR (A.A.S.H.T.O.) T-99 SPECIFICATIONS.				3. ALL SEEDED AREAS SHALL BE CHECKED REGULARLY TO SEE THAT A GOOD STAND IS MAINTAINED. AREAS SHOULD BE FERTILIZED, WATERED AND RESEEDED AS NEEDED.			
19. UPON REMOVAL OF TREES, SHRUBS OR ANY STUMP GRINDING, NO ROOT GREATER THAN THREE INCHES IN DIAMETER SHALL REMAIN WITHIN FIVE FEET OF AN UNDERGROUND STRUCTURE OR UTILITY LINE OR UNDER PAVED FOOTINGS OR PAVED AREAS.				13. INLETS AND MANHOLES - ALL INLETS AND MANHOLES SHALL BE CONSTRUCTED IN ACCORDANCE WITH FLORIDA D.O.T. SPECIFICATIONS, LATEST EDITION, AND ROADWAY AND TRAFFIC DESIGN STANDARDS, LATEST EDITION, AND VILLAGE OF WELLINGTON STANDARDS, LATEST EDITION.				4. SILT FENCES SHALL BE REPAIRED TO THEIR ORIGINAL CONDITIONS IF DAMAGED. SEDIMENT SHALL BE REMOVED FROM THE SILT FENCES WHEN IT REACHES ONE-HALF THE HEIGHT OF THE SILT FENCE. THE CONSTRUCTION ENTRANCES SHALL BE MAINTAINED IN A CONDITION WHICH WILL PREVENT TRACKING OR FLOW OF MUD ONTO PUBLIC OR PRIVATE RIGHTS-OF-WAY. THIS MAY REQUIRE PERIODIC TOP DRESSING OF THE CONSTRUCTION ENTRANCES AS CONDITIONS DEMAND.			
20. THE CONTRACTOR SHALL RESTORE ALL DISTURBED VEGETATION IN KIND, UNLESS SHOWN OTHERWISE.				14. ALL PAVING AND DRAINAGE WORK SHALL BE CONSTRUCTED IN FULL ACCORDANCE WITH VILLAGE OF WELLINGTON LATEST STANDARDS.				5. THE TEMPORARY PARKING AND STORAGE AREA SHALL BE KEPT IN GOOD CONDITION (SUITABLE FOR PARKING AND STORAGE). THIS MAY REQUIRE PERIODIC TOP DRESSING OF THE TEMPORARY PARKING AS CONDITIONS DEMAND.			
21. THE CONTRACTOR SHALL KEEP THE SITE CLEAN AND ORGANIZED AT THE END OF EACH WORKING DAY. ALL MACHINES SHALL BE LINED UP IN AN ORDERLY MANNER AND SECURED. ALL TRASH SHALL BE PICKED UP AND DISPOSED OF AND ALL MATERIALS SHALL BE STORED IN AN ORDERLY MANNER				15. SUBGRADE - SHALL BE COMPACTED AND MEET THE DENSITY REQUIREMENTS AS DETERMINED BY THE A.A.S.H.T.O.T-180 SPECIFICATIONS. SUBGRADE SHALL EXTEND 12" BEYOND THE PROPOSED EDGE OF PAVEMENT AND/OR 6" BEYOND VALLEY GUTTER, TYPE "F." CURB AND GUTTER OR TYPE "D" CURB. SUBGRADE SHALL BE 12" THICK COMPACTED TO 98% ACCORDING TO A.A.S.H.T.O. T-180. ALL MUCK, STUMPS, ROOTS OR OTHER DELETERIOUS MATTER ENCOUNTERED IN THE PREPARATION OF THE SUBGRADE SHALL BE REMOVED COMPLETELY FROM THE CENTERLINE OF THE ROADWAY TO A WIDTH OF TEN FEET BEYOND THE EDGE OF PAVEMENT. IF SUBGRADE IS REQUIRED TO BE STABILIZED, THE REQUIRED BEARING VALUE DETERMINATIONS SHALL BE MADE BY THE FLORIDA BEARING TEST, TEST METHOD "C" OF A.A.S.H.T.O. T-180 SPECIFICATIONS.				6. ALL MAINTENANCE OPERATIONS SHALL BE DONE IN A TIMELY MANNER BUT IN NO CASE LATER THAN 2 CALENDAR DAYS FOLLOWING THE INSPECTION.			
22. ALL FIRE PROTECTION EQUIPMENT RELATED TO INTENDED TRADE WILL BE PROVIDED AS REQUIRED BY 906.				16. PRIME COAT - BITUMINOUS PRIME COAT SHALL CONFORM WITH THE REQUIREMENTS OF THE FLORIDA D.O.T. SPECIFICATIONS, LATEST EDITION AND SHALL BE APPLIED AT THE RATE OF 0.25 GALLONS PER SQUARE YARD, UNLESS A LOWER RATE IS DIRECTED BY THE ENGINEER.							
23. ALL WORK SHALL BE COMPLETED FROM AND WITHIN EXISTING ROW.				17. TACK COAT - BITUMINOUS TACK COAT SHALL CONFORM WITH THE REQUIREMENTS OF THE FLORIDA D.O.T. SPECIFICATIONS, LATEST EDITION AND SHALL BE APPLIED AT THE RATE OF 0.08 GALLONS PER SQUARE YARD, UNLESS A VARIATION IS APPROVED BY THE ENGINEER.							
24. CONTRACTOR TO PROVIDE VIBRATION MONITORING PER SECTION 108.											
REVISIONS / RELEASES				PROFESSIONAL OF RECORD: JONATHAN REINSVOLD ,P.E.# 74033 SENIOR ENGINEER, VILLAGE OF WELLINGTON				VILLAGE OF WELLINGTON ENGINEERING DEPARTMENT			
DATE	DESCRIPTION	DATE	DESCRIPTION					ROADWAY			
01/24/19	INITIAL PHASE SUBMITTAL							PLAN SUBMITTAL			
								PROJECT FM#			
								BIG BLUE TRACE			
								INITIAL PHASE			
								440044-1-58-01			

<u>EROSION CONTROL NOTES</u>				<u>UNIDENTIFIED AREAS OF CONTAMINATION</u>				<u>MINIMUM REQUIRED AS-BUILT INFORMATION</u>				
1. THE STORM WATER POLLUTION PREVENTION PLAN ("SWPPP") IS COMPRISED OF THE EROSION CONTROL PLAN, THE STANDARD DETAILS, AND ALL SUBSEQUENT REPORTS AND RELATED DOCUMENTS PROVIDED BY THE CONTRACTOR.				1. WHEN ENCOUNTERING OR EXPOSING ANY ABNORMAL CONDITION INDICATING THE PRESENCE OF A HAZARDOUS OR TOXIC WASTE, OR CONTAMINANTS, CEASE OPERATIONS IMMEDIATELY IN THE VICINITY AND NOTIFY THE LAP CITY OF WELLINGTON ENGINEER. THE PRESENCE OF TANKS OR BARRELS; DISCOLORED EARTH, METAL, WOOD, GROUND WATER, ETC.; VISIBLE FUMES; ABNORMAL ODORS; EXCESSIVELY HOT EARTH; SMOKE; OR OTHER CONDITIONS THAT APPEAR ABNORMAL MAY INDICATE HAZARDOUS OR TOXIC WASTES OR CONTAMINANTS AND MUST BE TREATED WITH EXTREME CAUTION.				1. ALL AS-BUILT INFORMATION SUBMITTED TO THE ENGINEER SHALL BE SUFFICIENTLY ACCURATE, CLEAR, AND LEGIBLE TO SATISFY THE ENGINEER THAT THE INFORMATION PROVIDES A TRUE REPRESENTATION OF THE IMPROVEMENTS CONSTRUCTED.				
2. ALL CONTRACTORS AND SUBCONTRACTORS INVOLVED WITH STORM WATER POLLUTION PREVENTION SHALL OBTAIN A COPY OF THE STORM WATER POLLUTION PREVENTION PLAN AND THE STATE OF FLORIDA NATIONAL POLLUTANT DISCHARGE ELIMINATION SYSTEM GENERAL PERMIT (NPDES PERMIT) AND BECOME FAMILIAR WITH THEIR CONTENTS.				2. MAKE EVERY EFFORT TO MINIMIZE THE SPREAD OF CONTAMINATION INTO UNCONTAMINATED AREAS. IMMEDIATELY PROVIDE FOR THE HEALTH AND SAFETY OF ALL WORKERS AT THE JOB SITE AND MAKE PROVISIONS NECESSARY FOR THE HEALTH AND SAFETY OF THE PUBLIC THAT MAY BE EXPOSED TO ANY POTENTIALLY HAZARDOUS CONDITIONS. PROVISIONS SHALL MEET ALL APPLICABLE LOCAL, STATE, AND FEDERAL LAWS, RULES, REGULATIONS OR CODES COVERING HAZARDOUS CONDITIONS AND WILL BE IN A MANNER COMMENSURATE WITH THE GRAVITY OF THE CONDITIONS.				2. UTILITY CROSSING SEPARATION INFORMATION FOR THAT PROVIDED ON THE PLANS VERIFYING A. SIZE AND MATERIAL OF CROSSING PIPES B. TOP ELEVATION OF BOTTOM PIPE C. BOTTOM ELEVATION OF TOP PIPE D. FINISH SURFACE ELEVATION OVER UTILITY CROSSING				
3. THE CONTRACTOR SHALL IMPLEMENT BEST MANAGEMENT PRACTICES AS REQUIRED BY THE SWPPP. ADDITIONAL BEST MANAGEMENT PRACTICES SHALL BE IMPLEMENTED AS DICTATED BY CONDITIONS AT NO ADDITIONAL COST TO THE OWNER THROUGHOUT ALL PHASES OF CONSTRUCTION.				3. THE LAP CITY OF WELLINGTON ENGINEER AND/OR CONTRACTOR WILL COORDINATE AND MOBILIZE A QUALIFIED CONTAMINATION ASSESSMENT/REMEDATION (CAR) CONTRACTOR. QUALIFICATIONS OF SUCH CAR CONTRACTOR SHALL INCLUDE, BUT NOT BE LIMITED TO: EXPERIENCE AND PERSONNEL TO PREPARE CONTAMINATION ASSESSMENT PLANS, CONDUCT CONTAMINATION ASSESSMENTS, PREPARE SITE ASSESSMENT REPORTS, REMEDIATION PLANS, IMPLEMENT REMEDIAL ACTION PLANS, RISK BASED CORRECTIVE ACTIONS, STORAGE TANKS SYSTEM REMOVAL, HIGHWAY SPILL RESPONSE AS WELL AS EXPERIENCE WITH INFRASTRUCTURE/CONSTRUCTION ACTIVITIES WITHIN (POTENTIALLY) CONTAMINATED AREAS SPECIFIC TO TRANSPORTATION SYSTEMS.				3. STORM DRAINAGE: A. TOP ELEVATION OF EACH MANHOLE FRAME AND COVER / GRATE AS WELL ALL OTHER STRUCTURES (HEADWALLS, CONTROL STRUCTURES, ETC.). B. INVERT ELEVATION OF EACH LINE ENTERING AND LEAVING EACH STRUCTURE, INCLUDING UNDERDRAIN PIPES. C. INVERTS OF ALL MITERED END SECTIONS D. ACTUAL GRADE OF PIPE BETWEEN THE STRUCTURES E. INVERT ELEVATION AND TWO HORIZONTAL TIES FROM PERMANENT VISIBLE OBJECTS TO ALL STORM STUB-OUTS. F. CONTRACTOR SHALL PROVIDE ACCURATE AS-BUILT DIMENSIONS AND ELEVATIONS OF THE STORM WATER MANAGEMENT AREAS IMMEDIATELY AFTER FINAL GRADING AND PRIOR TO SEEDING OR SODDING OF THE SLOPES. AT A MINIMUM, THE CONTRACTOR SHALL PROVIDE CROSS SECTIONS ON ALL SIDES OF THE WATER MANAGEMENT AREAS AT 100-FOOT INTERVALS. THE CROSS SECTIONS SHALL BE PROVIDED FROM TOP OF BANK TO THE SLOPE BREAK BELOW CONTROL ELEVATION THE ENGINEER'S APPROVAL IS REQUIRED PRIOR TO GRASSING OF THE BANK. IF ANY MODIFICATIONS ARE SPECIFIED, ADDITIONAL AS-BUILTS MAY BE REQUIRED.				
4. BEST MANAGEMENT PRACTICES (BMP'S) AND CONTROLS SHALL CONFORM TO FEDERAL, STATE, OR LOCAL REQUIREMENTS OR MANUAL OF PRACTICE, AS APPLICABLE. THE CONTRACTOR SHALL IMPLEMENT ADDITIONAL CONTROLS AS DIRECTED BY THE PERMITTING AGENCY OR OWNER.				4. ALL THE WORK PERFORMED BY THE CAR CONTRACTOR SHALL BE PERFORMED IN COMPLIANCE WITH ALL APPLICABLE LOCAL, STATE AND FEDERAL REGULATIONS GOVERNING WORKER SAFETY AND ENVIRONMENTAL REGULATIONS. THIS IS TO INCLUDE OCCUPATIONAL EXPOSURE TO CONTAMINATED SOILS, GROUNDWATER, WASTES AND ATMOSPHERE DURING THE CONSTRUCTION OF ALL FEATURES INCLUDED IN THE CONSTRUCTION PLANS. IN ADDITION, THE CAR CONTRACTOR MUST BE STAFFED WITH FLORIDA LICENSED TECHNICAL PROFESSIONALS (GEOLOGISTS AND ENGINEERS) WHO WILL BE INVOLVED WITH THE PROJECT AND KNOWLEDGEABLE OF THE WORK ACTIVITIES CONDUCTED WITHIN THE IDENTIFIED CONTAMINATED AREAS AND WHO WOULD SIGN AND SEAL PROJECT REPORTS AS REQUIRED FOR SUBMITTAL TO THE APPROPRIATE ENVIRONMENTAL REGULATORY AGENCIES.				4. PRESSURE SYSTEMS (WATER, RECLAIMED, AND FORCE MAINS): A. ACTUAL LENGTHS BETWEEN BRANCHES AND VALVES ALONG THE MAIN RUN. B. TOP OF PIPE AND FINISHED GRADE ELEVATIONS AT 100' INTERVALS. C. LOCATE WITH MEASUREMENTS FROM PERMANENT VISIBLE OBJECTS ALL FITTINGS/ACCESSORIES NOT VISIBLE FROM THE SURFACE (MINIMUM TWO POINT TIES). D. AS-BUILT INFORMATION SUBMITTED TO THE ENGINEER SHALL BE SUFFICIENTLY ACCURATE, CLEAR AND LEGIBLE TO SATISFY THE ENGINEER THAT THE INFORMATION PROVIDES A TRUE REPRESENTATION OF THE IMPROVEMENTS CONSTRUCTED. E. ALL AS-BUILT INFORMATION SUBMITTED TO THE ENGINEER SHALL BE SUFFICIENTLY ACCURATE, CLEAR AND LEGIBLE TO SATISFY THE ENGINEER THAT THE INFORMATION PROVIDES A TRUE REPRESENTATION OF THE IMPROVEMENTS CONSTRUCTED. F. UPON COMPLETION OF CONSTRUCTION, THE CONTRACTOR SHALL SUBMIT TO THE ENGINEER OF RECORD COMPLETE SETS OF AS-BUILT CONSTRUCTION DRAWINGS AS REQUIRED FOR SUBMITTAL AND APPROVAL. THESE DRAWINGS SHALL BE MARKED TO SHOW "AS-BUILT" CONSTRUCTION CHANGES AND DIMENSIONED LOCATIONS AND ELEVATIONS OF ALL IMPROVEMENTS AND SHALL BE SIGNED AND SEALED BY A FLORIDA REGISTERED LAND SURVEYOR. G. ALL OTHER REQUIRED PRESSURE PIPE INFORMATION IN ACCORDANCE WITH THE AS-BUILT REQUIREMENTS OF UNINCORPORATED PALM BEACH COUNTY.				
5. EROSION CONTROL PLAN MUST CLEARLY DELINEATE ALL STATE WATERS. PERMITS FOR ANY CONSTRUCTION ACTIVITY IMPACTING STATE WATERS OR REGULATED WETLANDS MUST BE MAINTAINED ON SITE AT ALL TIMES.				5. THE LAP CITY WELLINGTON ENGINEER WILL IMMEDIATELY NOTIFY THE FLORIDA DEPARTMENT OF TRANSPORTATION (FDOT) DISTRICT IV CONTAMINATION IMPACT COORDINATOR (DCIC) AT (954) 777-4286 AFTER ENCOUNTERING THE UNIDENTIFIED AREAS OF CONTAMINATION. PRELIMINARY INVESTIGATION BY THE CAR CONTRACTOR WILL DETERMINE THE COURSE OF ACTION NECESSARY FOR SITE SECURITY AND THE STEPS NECESSARY UNDER APPLICABLE LAWS, RULES, AND REGULATIONS FOR ADDITIONAL ASSESSMENT AND/OR REMEDIATION WORK TO RESOLVE THE CONTAMINATION ISSUE.				5. LOCATIONS AND DEPTHS OF UNDERGROUND UTILITIES.				
6. THE CONTRACTOR SHALL MINIMIZE CLEARING TO THE MAXIMUM EXTENT PRACTICAL OR AS REQUIRED BY THE GENERAL PERMIT.				6. FOLLOWING COMPLETION OF THE PROJECT, THE CAR CONTRACTOR SHALL BE REQUIRED TO PROVIDE COPIES OF ALL REPORTS SUBMITTED TO REGULATORY AGENCIES, WASTE MATERIAL PROFILES, MANIFESTS AND/OR DISPOSAL RECEIPTS FOR THE HANDLING OF ALL CONTAMINATED MEDIA INCLUDING BUT NOT LIMITED TO GROUND WATER, WASTE WATER, SOILS, SOLID WASTES, SLUDGE, HAZARDOUS WASTES, AIR MONITORING RECORDS AND SAMPLE RESULTS FOR ALL MATERIALS TESTED AND ANALYZED TO THE LAP CITY OF WELLINGTON ENGINEER AND THE FDOT DCIC.				6. REVISIONS TO ROUTING OF PIPING AND CONDUITS. 7. REVISIONS TO ELECTRICAL CIRCUITRY. 8. ACTUAL EQUIPMENT LOCATIONS. 9. CHANGES MADE BY CHANGE ORDER OR CONSTRUCTION CHANGE DIRECTIVE. 10. CHANGES MADE FOLLOWING ENGINEER'S WRITTEN ORDERS. 11. DETAILS NOT ON THE ORIGINAL CONTRACT DRAWINGS. 12. FIELD RECORDS FOR VARIABLE AND CONCEALED CONDITIONS. 13. ALL SLEEVES, FITTINGS, TEES, BENDS, VALVES, ETC. SHALL BE LOCATED BY STATION/OFFSET (OR METHOD APPROVED BY ENGINEER) AND ELEVATION OF TOP OF PIPE FOR ALL CONSTRUCTED SLEEVING. AS-BUILTS FOR ALL SLEEVING DEPICTING TOP OF PIPE AT 100-FOOT INTERVALS MUST BE PROVIDED. 14. CONTROL STRUCTURES SHALL BE AS-BUILT, INCLUDING THE BLEEDER AND/OR WEIR INVERT TOP ELEVATIONS AND SIZES, RIM AND INVERTS OF STRUCTURE. AT THE TIME OF THE CONTROL STRUCTURE INSTALLATION, A PERMANENT BENCHMARK SHOULD BE INSTALLED ON TOP OF THE STRUCTURE WITH THE ELEVATION CLEARLY DEFINED. 15. RECORD DRAWINGS SHALL INDICATE AS-BUILT DATA FOR EVERY ELEVATION SHOWN ON THE PLANS. 16. IF A NEW BENCHMARK LOCATION IS ESTABLISHED, CONTRACTOR SHALL PROVIDE A BENCH LOOP CLOSURE TO THE CLOSEST EXISTING BENCHMARKS IN BOTH DIRECTIONS. ALL BENCHMARK DATA SHALL BE SUBMITTED BY A REGISTERED LAND SURVEYOR. 17. IDENTIFICATION OF ADDENDUM ITEMS ISSUED DURING BIDDING PERIOD. 18. THE CONTRACTOR IS RESPONSIBLE FOR ENSURING THAT ALL AS-BUILT DATA FOR UTILITIES AND SLEEVING IS COLLECTED PRIOR TO PAVEMENT SECTION CONSTRUCTION. PRELIMINARY UTILITY AS-BUILTS MUST BE PROVIDED TO THE ENGINEER FOR REVIEW PRIOR TO PAVEMENT SECTION CONSTRUCTION.				
7. CONTRACTOR SHALL DENOTE ON PLAN THE TEMPORARY PARKING AND STORAGE AREA WHICH SHALL ALSO BE USED AS THE EQUIPMENT MAINTENANCE AND CLEANING AREA, EMPLOYEE PARKING AREA, AND AREA FOR LOCATING PORTABLE FACILITIES, OFFICE TRAILERS, AND TOILET FACILITIES.												
8. ALL WASH WATER (CONCRETE TRUCKS, VEHICLE CLEANING, EQUIPMENT CLEANING, ETC.) SHALL BE DETAINED AND PROPERLY TREATED OR DISPOSED.												
9. SUFFICIENT OIL AND GREASE ABSORBING MATERIALS AND FLOTATION BOOMS SHALL BE MAINTAINED ON SITE OR READILY AVAILABLE TO CONTAIN AND CLEAN-UP FUEL OR CHEMICAL SPILLS AND LEAKS.												
10. THE CONTRACTOR SHALL BE RESPONSIBLE FOR THE CONTROL OF DUST AND DIRT RISING AND SCATTERING IN THE AIR DURING CONSTRUCTION AND SHALL PROVIDE WATER SPRINKLING OR OTHER SUITABLE METHODS OF CONTROL. THE CONTRACTOR SHALL COMPLY WITH ALL GOVERNING REGULATIONS PERTAINING TO ENVIRONMENTAL PROTECTION. THE USE OF MOTOR OILS AND OTHER PETROLEUM BASED OR TOXIC LIQUIDS FOR DUST SUPPRESSION OPERATIONS IS PROHIBITED.												
11. RUBBISH, TRASH, GARBAGE, LITTER, OR OTHER SUCH MATERIALS SHALL BE DEPOSITED INTO SEALED CONTAINERS. MATERIALS SHALL BE PREVENTED FROM LEAVING THE PREMISES THROUGH THE ACTION OF WIND OR STORM WATER DISCHARGE INTO DRAINAGE DITCHES OR WATERS OF THE STATE.												
12. ALL STORM WATER POLLUTION PREVENTION MEASURES PRESENTED ON THE PLAN, SHALL BE INITIATED AS SOON AS PRACTICABLE.												
13. STABILIZATION PRACTICES SHOULD BE INITIATED AS SOON AS PRACTICAL, BUT IN NO CASE MORE THAN 7 DAYS WHERE CONSTRUCTION HAS TEMPORARILY OR PERMANENTLY CEASED.												
14. DISTURBED PORTIONS OF THE SITE WHERE CONSTRUCTION ACTIVITY HAS PERMANENTLY STOPPED SHALL BE PERMANENTLY STABILIZED. THESE AREAS SHALL BE STABILIZED NO LATER THAN 7 DAYS AFTER THE LAST CONSTRUCTION ACTIVITY OCCURRED.												
15. IF THE ACTION OF VEHICLES TRAVELING OVER THE GRAVEL CONSTRUCTION ENTRANCES IS NOT SUFFICIENT TO REMOVE THE MAJORITY OF DIRT OR MUD, THEN THE TIRES MUST BE WASHED BEFORE THE VEHICLES ENTER A PUBLIC ROAD. IF WASHING IS USED, PROVISIONS MUST BE MADE TO INTERCEPT THE WASH WATER AND TRAP THE SEDIMENT BEFORE IT IS CARRIED OFF THE SITE.												
16. ALL MATERIALS SPILLED, DROPPED, WASHED, OR TRACKED FROM VEHICLES ONTO ROADWAYS OR INTO STORM DRAINS MUST BE REMOVED AS SOON AS POSSIBLE.												
17. THE CONTRACTOR SHALL BE RESPONSIBLE FOR REMOVING SEDIMENT IN THE STORMWATER LAKES AND ANY SEDIMENT THAT MAY HAVE COLLECTED IN THE STORM SEWER DRAINAGE SYSTEMS IN CONJUNCTION WITH THE STABILIZATION OF THE SITE.												
18. ON-SITE & OFF-SITE SOIL STOCKPILE AND BORROW AREAS SHALL BE PROTECTED FROM EROSION AND SEDIMENTATION THROUGH IMPLEMENTATION OF BEST MANAGEMENT PRACTICES. STOCKPILE AND BORROW AREA LOCATIONS SHALL BE NOTED ON THE EROSION CONTROL PLAN AND PERMITTED IN ACCORDANCE WITH GENERAL PERMIT REQUIREMENTS.												
19. SLOPES SHALL BE LEFT IN A ROUGHENED CONDITION DURING THE GRADING PHASE TO REDUCE RUNOFF VELOCITIES AND EROSION.												
20. DUE TO GRADE CHANGES DURING THE DEVELOPMENT OF THE PROJECT, THE CONTRACTOR SHALL BE RESPONSIBLE FOR ADJUSTING THE EROSION CONTROL MEASURES (SILT FENCES, ETC.) TO PREVENT EROSION.												
21. ALL CONSTRUCTION SHALL BE STABILIZED AT THE END OF EACH WORKING DAY, THIS INCLUDES BACK FILLING OF TRENCHES FOR UTILITY CONSTRUCTION AND PLACEMENT OF GRAVEL OR BITUMINOUS PAVING FOR ROAD CONSTRUCTION.												
22. EROSION CONTROL PLANS PROVIDED HEREIN ARE A GUIDELINE ONLY. THE CONTRACTOR IS RESPONSIBLE FOR PREPARING THE FINAL POLLUTION PREVENTION PLAN. THE PLAN SHALL BE SUBMITTED TO THE OWNER AND ENGINEER WHICH DEMONSTRATES THE MECHANISMS AND PRACTICES THAT WILL BE EMPLOYED TO PROTECT THE CONSTRUCTION SITE AND SURROUNDING AREA DURING CONSTRUCTION. THE PLAN SHALL BE CONSISTENT WITH FEDERAL NATIONAL POLLUTANT DISCHARGE ELIMINATION SYSTEM (NPDES PERMIT REQUIREMENTS PERTAINING TO POLLUTION PREVENTION PLANS. THE PLAN SHALL INCLUDE, BUT NOT BE LIMITED TO, THE LOCATIONS OF SILT BARRIERS, TURBIDITY SCREENS OR TEMPORARY SHEETING, EMERGENCY RESPONSE PRACTICES, AND OTHER METHODS TO PREVENT POLLUTION. REFUELING OR STORAGE OF VEHICLES OR EQUIPMENT THAT UTILIZE PETROLEUM BASED PRODUCTS SHALL BE PROHIBITED ANYWHERE WITHIN 50 FEET OF A WATER'S EDGE. THE PLAN SHALL BE SUBMITTED TO THE OWNER AFTER NOTICE OF AWARD AND PRIOR TO NOTICE TO PROCEED. AFTER REVIEW BY OWNER THE PLAN SHALL BE FILED WITH ALL APPLICABLE REGULATORY AGENCIES BY THE CONTRACTOR. REFER TO FURTHER NOTES AND DETAILS WITHIN THESE DOCUMENTS.												
23. SILT FENCE IS REQUIRED AS SHOWN ON THE PLANS AND ANYWHERE ADDITIONAL AT THE CONTRACTOR'S DISCRETION OR AS CHANGED BY CONSTRUCTION. SILT FENCE IS NOT APPLICABLE IN PAVEMENT AREAS. LIMITS OF CONSTRUCTION SHOWN ARE DIAGRAMMATIC. CONTRACTOR TO PROVIDE PLAN FOR SHOP DRAWING REVIEW												
24. THE CONTRACTOR SHALL TAKE ALL REQUIRED MEASURES TO CONTROL TURBIDITY, INCLUDING BUT NOT LIMITED TO THE INSTALLATION OF TURBIDITY BARRIERS AT ALL LOCATIONS WHERE THE POSSIBILITY OF TRANSFERRING SUSPENDED SOLIDS INTO THE RECEIVING WATER BODY EXISTS DUE TO THE PROPOSED WORK. TURBIDITY BARRIERS MUST BE MAINTAINED IN EFFECTIVE CONDITION AT ALL LOCATIONS UNTIL CONSTRUCTION IS COMPLETED AND DISTURBED SOIL AREAS ARE STABILIZED. THEREAFTER, THE CONTRACTOR MUST REMOVE THE BARRIERS. AT NO TIME SHALL THERE BE ANY OFF-SITE DISCHARGE WHICH VIOLATES THE WATER QUALITY STANDARDS IN CHAPTER 17-302, FLORIDA ADMINISTRATIVE CODE.												
REVISIONS / RELEASES				PROFESSIONAL OF RECORD: JONATHAN REINSVOLD ,P.E.# 74033 SENIOR ENGINEER, VILLAGE OF WELLINGTON				GENERAL NOTES				
DATE	DESCRIPTION		DATE	DESCRIPTION		VILLAGE OF WELLINGTON ENGINEERING DEPARTMENT						
01/24/19	INITIAL PHASE SUBMITTAL					ROADWAY	PLAN SUBMITTAL	PROJECT FM#				
						BIG BLUE TRACE	INITIAL PHASE	440044-1-58-01				

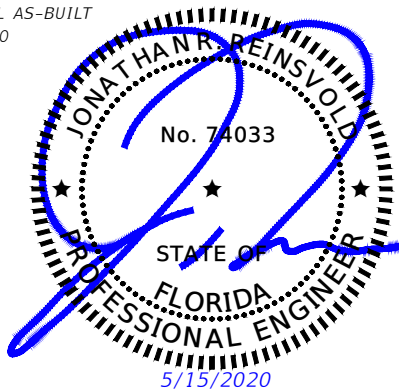

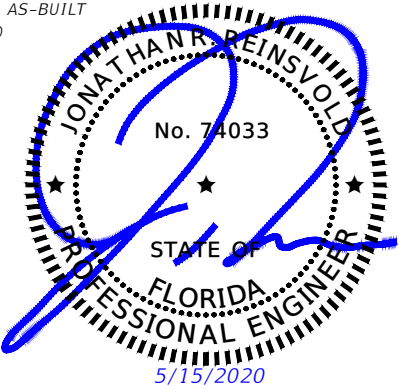



1. PER CHAPTER 62-770, F.S., IF ANY HAZARDOUS MATERIAL IS FOUND ON THE PROJECT SITE, IT SHALL BE IMMEDIATELY REPORTED TO THE PROJECT MANAGER OR ENGINEER. A REGULATORY AUTHORITY WILL BE CONTACTED IMMEDIATELY ALONG WITH IMMEDIATE RESTRICTION TO THE PROJECT SITE. THE CONTRACTOR WILL THEN FOLLOW ORDERS GIVEN BY THE AUTHORITY AN INVESTIGATION AND/OR REMOVAL OF THE MATERIAL. THE CONTRACTOR IS RESTRICTED FROM RETURNING TO THE PROJECT SITE UNLESS AUTHORIZED TO DO SO.
2. WHEN ENCOUNTERING OR EXPOSING ANY ABNORMAL CONDITION INDICATING THE PRESENCE OF A HAZARDOUS OR TOXIC WASTE, OR CONTAMINANTS, CEASE OPERATIONS IMMEDIATELY IN THE VICINITY AND NOTIFY THE VILLAGE OF WELLINGTON ENGINEER AT (561) 791-4052. THE PRESENCE OF TANKS OR BARRELS; DISCOLORED EARTH, METAL, WOOD, GROUND WATER, ETC.; VISIBLE FUMES; ABNORMAL ODORS; EXCESSIVELY HOT EARTH; SMOKE; OR OTHER CONDITIONS THAT APPEAR ABNORMAL MAY INDICATE HAZARDOUS OR TOXIC WASTES OR CONTAMINANTS AND MUST BE TREATED WITH EXTREME CAUTION.
3. MAKE EVERY EFFORT TO MINIMIZE THE SPREAD OF CONTAMINATION INTO UNCONTAMINATED AREAS. IMMEDIATELY PROVIDE FOR THE HEALTH AND SAFETY OF ALL WORKERS AT THE JOB SITE AND MAKE PROVISIONS NECESSARY FOR THE HEALTH AND SAFETY OF THE PUBLIC THAT MAY BE EXPOSED TO ANY POTENTIALLY HAZARDOUS CONDITIONS. PROVISIONS SHALL MEET ALL APPLICABLE LOCAL, STATE, AND FEDERAL LAWS, RULES, REGULATIONS OR CODES COVERING HAZARDOUS CONDITIONS AND WILL BE IN A MANNER COMMENSURATE WITH THE GRAVITY OF THE CONDITIONS.
4. THE VILLAGE OF WELLINGTON ENGINEER AND/OR CONTRACTOR WILL COORDINATE AND MOBILIZE A QUALIFIED CONTAMINATION ASSESSMENT/REMEDIATION (CAR) CONTRACTOR. QUALIFICATIONS OF SUCH CAR CONTRACTOR SHALL INCLUDE, BUT NOT BE LIMITED TO: EXPERIENCE AND PERSONNEL TO PREPARE CONTAMINATION ASSESSMENT PLANS, CONDUCT CONTAMINATION ASSESSMENTS, PREPARE SITE ASSESSMENT REPORTS, REMEDIATION PLANS, IMPLEMENT REMEDIAL ACTION PLANS, RISK BASED CORRECTIVE ACTIONS, STORAGE TANKS SYSTEM REMOVAL, HIGHWAY SPILL RESPONSE AS WELL AS EXPERIENCE WITH INFRASTRUCTURE/CONSTRUCTION ACTIVITIES WITHIN (POTENTIALLY) CONTAMINATED AREAS SPECIFIC TO TRANSPORTATION SYSTEMS.
5. ALL THE WORK PERFORMED BY THE CAR CONTRACTOR SHALL BE PERFORMED IN COMPLIANCE WITH ALL APPLICABLE LOCAL, STATE AND FEDERAL REGULATIONS GOVERNING WORKER SAFETY AND ENVIRONMENTAL REGULATIONS. THIS IS TO INCLUDE OCCUPATIONAL EXPOSURE TO CONTAMINATED SOILS, GROUNDWATER, WASTES AND ATMOSPHERE DURING THE CONSTRUCTION OF ALL FEATURES INCLUDED IN THE CONSTRUCTION PLANS. IN ADDITION, THE CAR CONTRACTOR MUST BE STAFFED WITH FLORIDA LICENSED TECHNICAL PROFESSIONALS (GEOLOGISTS AND ENGINEERS) WHO WILL BE INVOLVED WITH THE PROJECT AND KNOWLEDGEABLE OF THE WORK ACTIVITIES CONDUCTED WITHIN THE IDENTIFIED CONTAMINATED AREAS AND WHO WOULD SIGN AND SEAL PROJECT REPORTS AS REQUIRED FOR SUBMITTAL TO THE APPROPRIATE ENVIRONMENTAL REGULATORY AGENCIES.
6. THE VILLAGE OF WELLINGTON ENGINEER WILL IMMEDIATELY NOTIFY THE FLORIDA DEPARTMENT OF TRANSPORTATION (FDOT) DISTRICT IV CONTAMINATION IMPACT COORDINATOR (DCIC) AT (954) 777-4286 AFTER ENCOUNTERING THE UNIDENTIFIED AREAS OF CONTAMINATION. PRELIMINARY INVESTIGATION BY THE CAR CONTRACTOR WILL DETERMINE THE COURSE OF ACTION NECESSARY FOR SITE SECURITY AND THE STEPS NECESSARY UNDER APPLICABLE LAWS, RULES, AND REGULATIONS FOR ADDITIONAL ASSESSMENT AND/OR REMEDIATION WORK TO RESOLVE THE CONTAMINATION ISSUE.
7. FOLLOWING COMPLETION OF THE PROJECT, THE CAR CONTRACTOR SHALL BE REQUIRED TO PROVIDE COPIES OF ALL REPORTS SUBMITTED TO REGULATORY AGENCIES, WASTE MATERIAL PROFILES, MANIFESTS AND/OR DISPOSAL RECEIPTS FOR THE HANDLING OF ALL CONTAMINATED MEDIA INCLUDING BUT NOT LIMITED TO GROUND WATER, WASTE WATER, SOILS, SOLID WASTES, SLUDGE, HAZARDOUS WASTES, AIR MONITORING RECORDS AND SAMPLE RESULTS FOR ALL MATERIALS TESTED AND ANALYZED TO THE VILLAGE OF WELLINGTON ENGINEER AND THE FDOT DCIC

THIS PROJECT IS WITHIN 10 NAUTICAL MILES OF AERO CLUB PRIVATE AIRPORT (FAA IDENTIFIER: FD38). ALL PERMANENT FEATURES OF THE PROJECT HAVE BEEN FOUND IN COMPLIANCE WITH FEDERAL AVIATION ADMINISTRATION (FAA) 14 CFR PART 77 (§ 77.7). DURING CONSTRUCTION THE CONTRACTOR MUST COMPLY WITH FEDERAL AVIATION ADMINISTRATION (FAA) 14 CFR PART 77 (§ 77.7). THE CONTRACTOR SHALL CONTACT APPROPRIATE FAA PERSONNEL TO COORDINATE SUCH COMPLIANCE FOR CONSTRUCTION OPERATIONS AND EQUIPMENT TO BE USED ON THE PROJECT SITE. BE AWARE THAT 14 CFR PART 77 (§ 77.7) ESTABLISHES THAT NOTIFICATION MUST BE SUBMITTED 45-DAYS PRIOR TO CONSTRUCTION ACTIVITIES WHICH MAY IMPACT AIRPORT-CONTROLLED AIRSPACE OR FACILITIES. GIVEN THE TIME REQUIRED TO CONDUCT AN AERONAUTICAL STUDY, A 45-60 DAY ADVANCE FILING IS RECOMMENDED TO ACCOMMODATE THE REVIEW PROCESS AND ALLOW TIMELY ISSUANCE OF THE FAA DETERMINATION LETTER. SEE [HTTPS://WWW.FAA.GOV/AIRPORTS/CENTRAL/ENGINEERING/PART77/](https://www.faa.gov/airports/central/engineering/part77/) FOR ADDITIONAL INFORMATION." THE CONTRACTOR SHALL FILE THE REQUIRED NOTICE OF CONSTRUCTION COMMENCEMENT FORM (7460-2 PART 1) PRIOR TO STARTING WORK. THE CONTRACTOR SHALL FILE THE REQUIRED FORM (7460-2 PART 2) WITHIN 5 DAYS OF COMPLETION OF THE HIGHEST ELEMENT OF PERMANENT CONSTRUCTION.


1. CONTRACTOR SHALL CONTACT PALM BEACH COUNTY TRAFFIC OPERATIONS AT 561-233-3900 FORTY-EIGHT (48) HOURS PRIOR TO CONSTRUCTION IF WORK IS BEING DONE WITHIN 10 FEET OF ANY SIGNAL EQUIPMENT.
2. DAMAGE TO LOOPS OR ANY SIGNAL EQUIPMENT CAUSED BY CONSTRUCTION OF THIS PROJECT MUST BE REPAIRED OR REPLACED TO ORIGINAL OR BETTER CONDITION AT NO COST TO PALM BEACH COUNTY.

A circular professional engineer seal for Jonathan R. Reinsvold, No. 74033, State of Florida. The seal features a blue ink signature across it and a blue date stamp '5/15/2020' at the bottom. The text around the seal reads 'JONATHAN R. REINSVOLD', 'No. 74033', 'STATE OF FLORIDA', and 'PROFESSIONAL ENGINEER'. There are three stars on the seal.

REVISIONS / RELEASES				PROFESSIONAL OF RECORD: JONATHAN REINSVOLD ,P.E.# 74033 SENIOR ENGINEER, VILLAGE OF WELLINGTON	VILLAGE OF WELLINGTON ENGINEERING DEPARTMENT			GENERAL NOTES	SHEET NO.
DATE	DESCRIPTION	DATE	DESCRIPTION		ROADWAY	PLAN SUBMITTAL	PROJECT FM#		
01/24/19	INITIAL PHASE SUBMITTAL				BIG BLUE TRACE	INITIAL PHASE	440044-1-58-01		

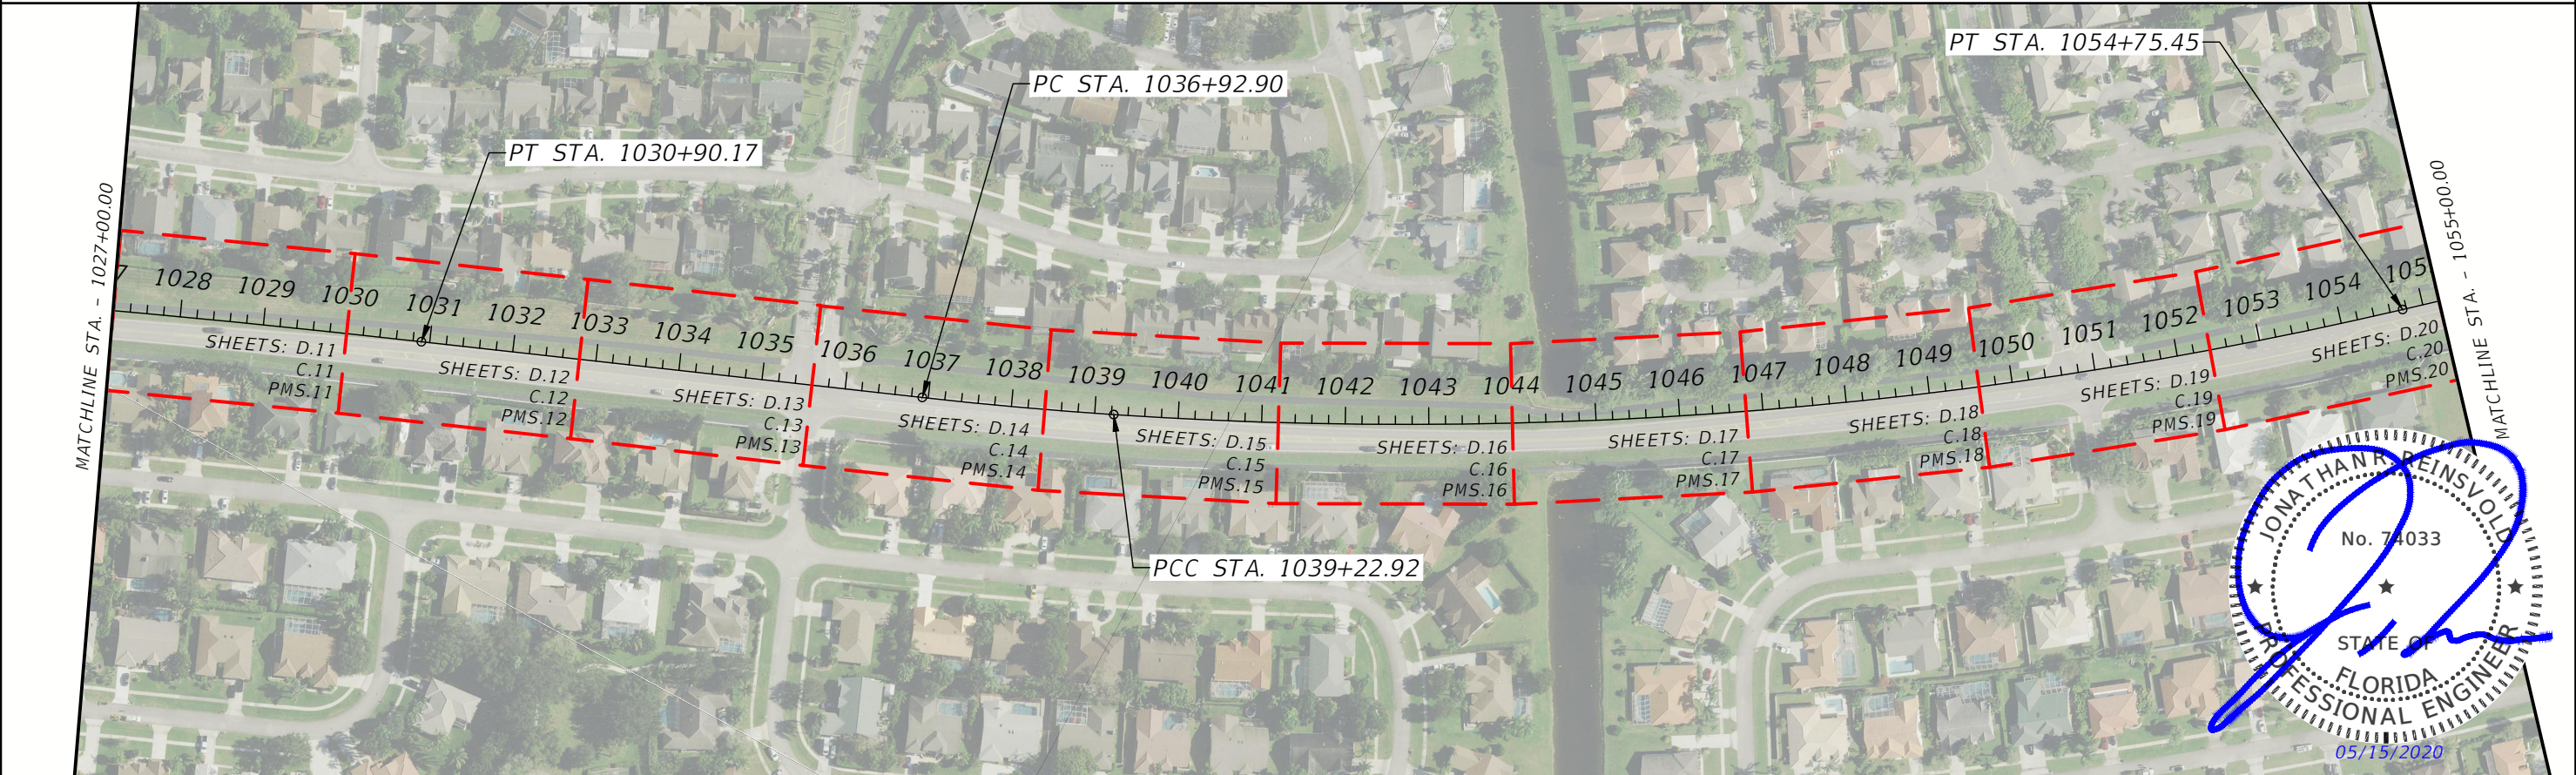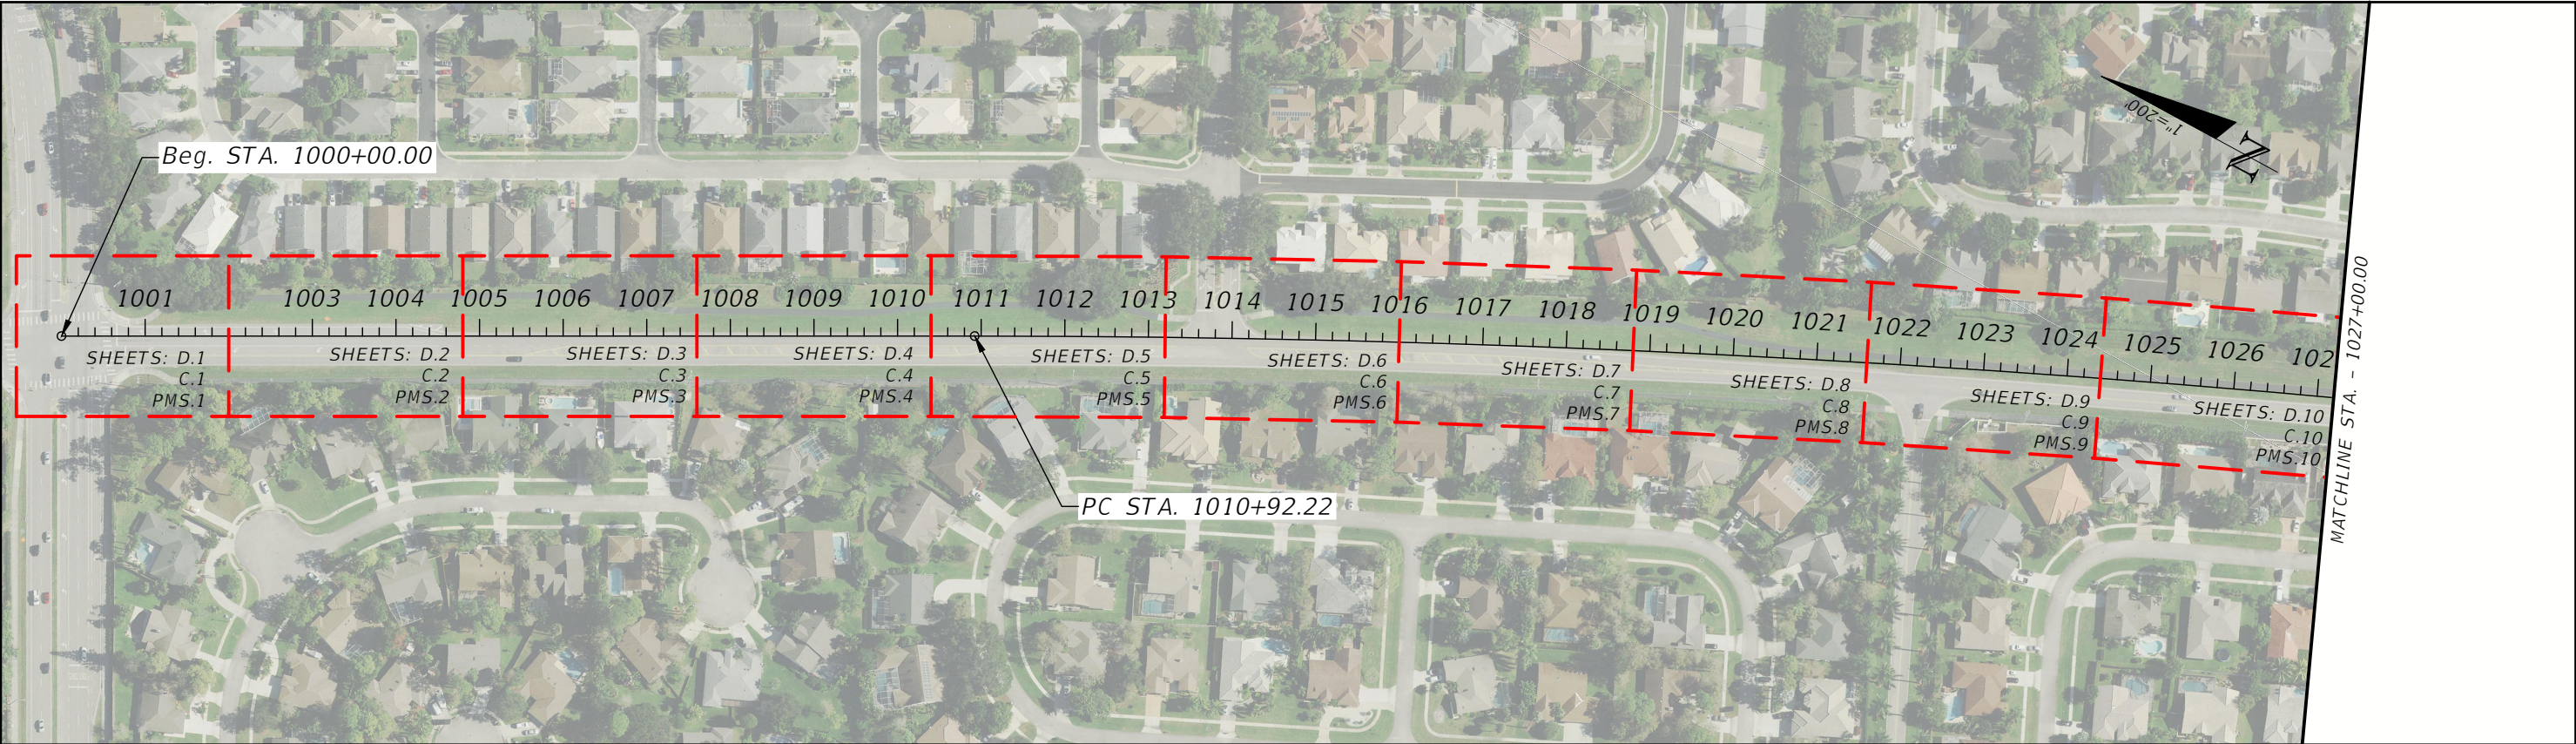

REVISIONS / RELEASES				PROFESSIONAL OF RECORD: JONATHAN REINSVOLD ,P.E.# 74033 SENIOR ENGINEER, VILLAGE OF WELLINGTON	VILLAGE OF WELLINGTON ENGINEERING DEPARTMENT			KEYSHEET	SHEET NO.
DATE	DESCRIPTION	DATE	DESCRIPTION		ROADWAY	PLAN SUBMITTAL	PROJECT FM#		
01/24/19	INITIAL PHASE SUBMITTAL				BIG BLUE TRACE	CONSTRUCTABILITY PHASE	440044-1-58-01		
									KEY.1

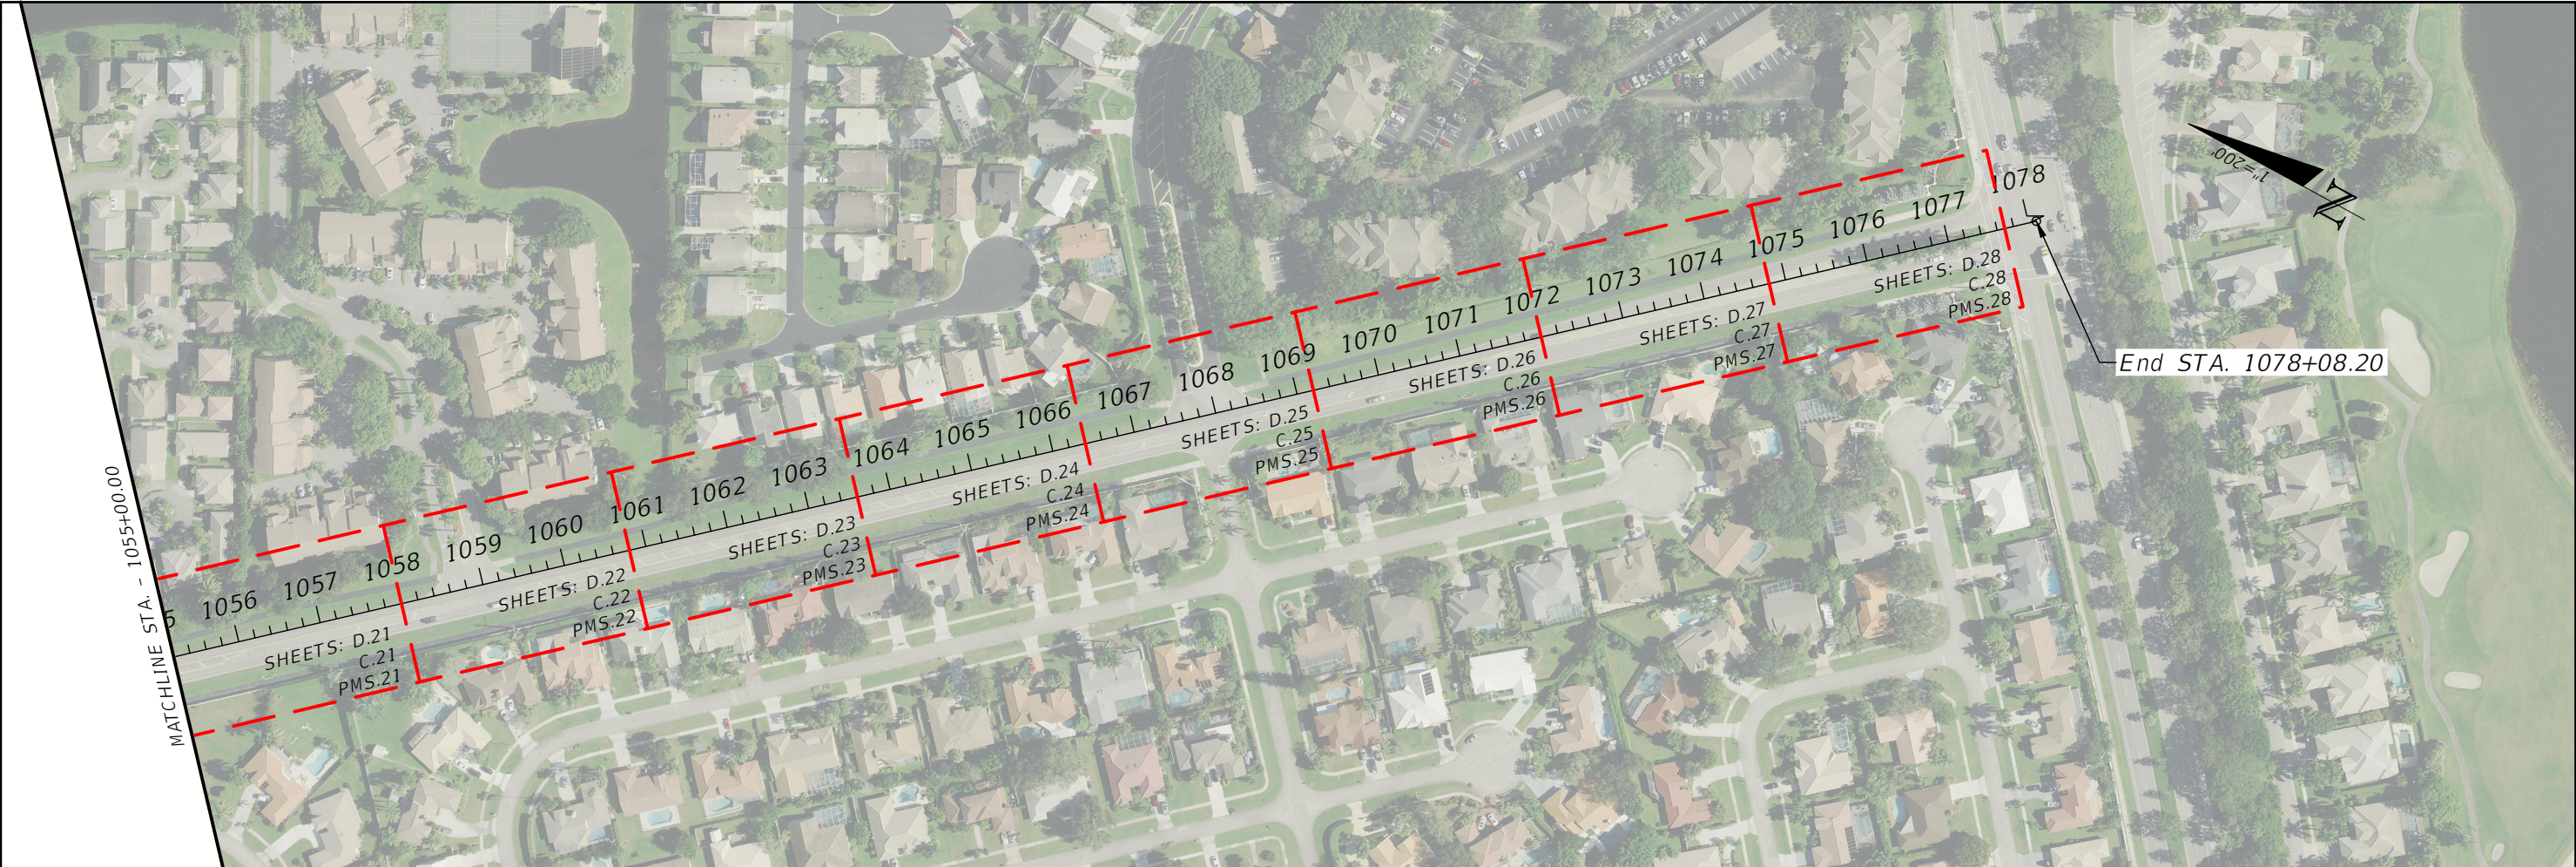

JONATHAN REINSVOLD
No. 74033
STATE OF FLORIDA
PROFESSIONAL ENGINEER
05/15/2020

REVISIONS/ RELEASES				PROFESSIONAL OF RECORD: JONATHAN REINSVOLD ,P.E.# 74033 SENIOR ENGINEER, VILLAGE OF WELLINGTON	VILLAGE OF WELLINGTON ENGINEERING DEPARTMENT			KEYSHEET	SHEET NO.
DATE	DESCRIPTION	DATE	DESCRIPTION		ROADWAY	PLAN SUBMITTAL	PROJECT FM#		
01/24/19	INITIAL PHASE SUBMITTAL				BIG BLUE TRACE	CONSTRUCTABILITY PHASE	440044-1-58-01		KEY.2


BEGIN PROJECT
STA. 1000+00.00
N: 848657.4
E: 898847.9

WELLINGTON TRACE

WELLINGTON TRACE
120' WIDE RIGHT-OF-WAY
(PLAT BOOK 31, PAGE 113)

LOT 24
EMERALD FOREST PLAT NO. 2
OF WELLINGTON
PLAT BOOK 68, PAGE 47

LOT 23
EMERALD FOREST PLAT NO. 2
OF WELLINGTON
PLAT BOOK 68, PAGE 47

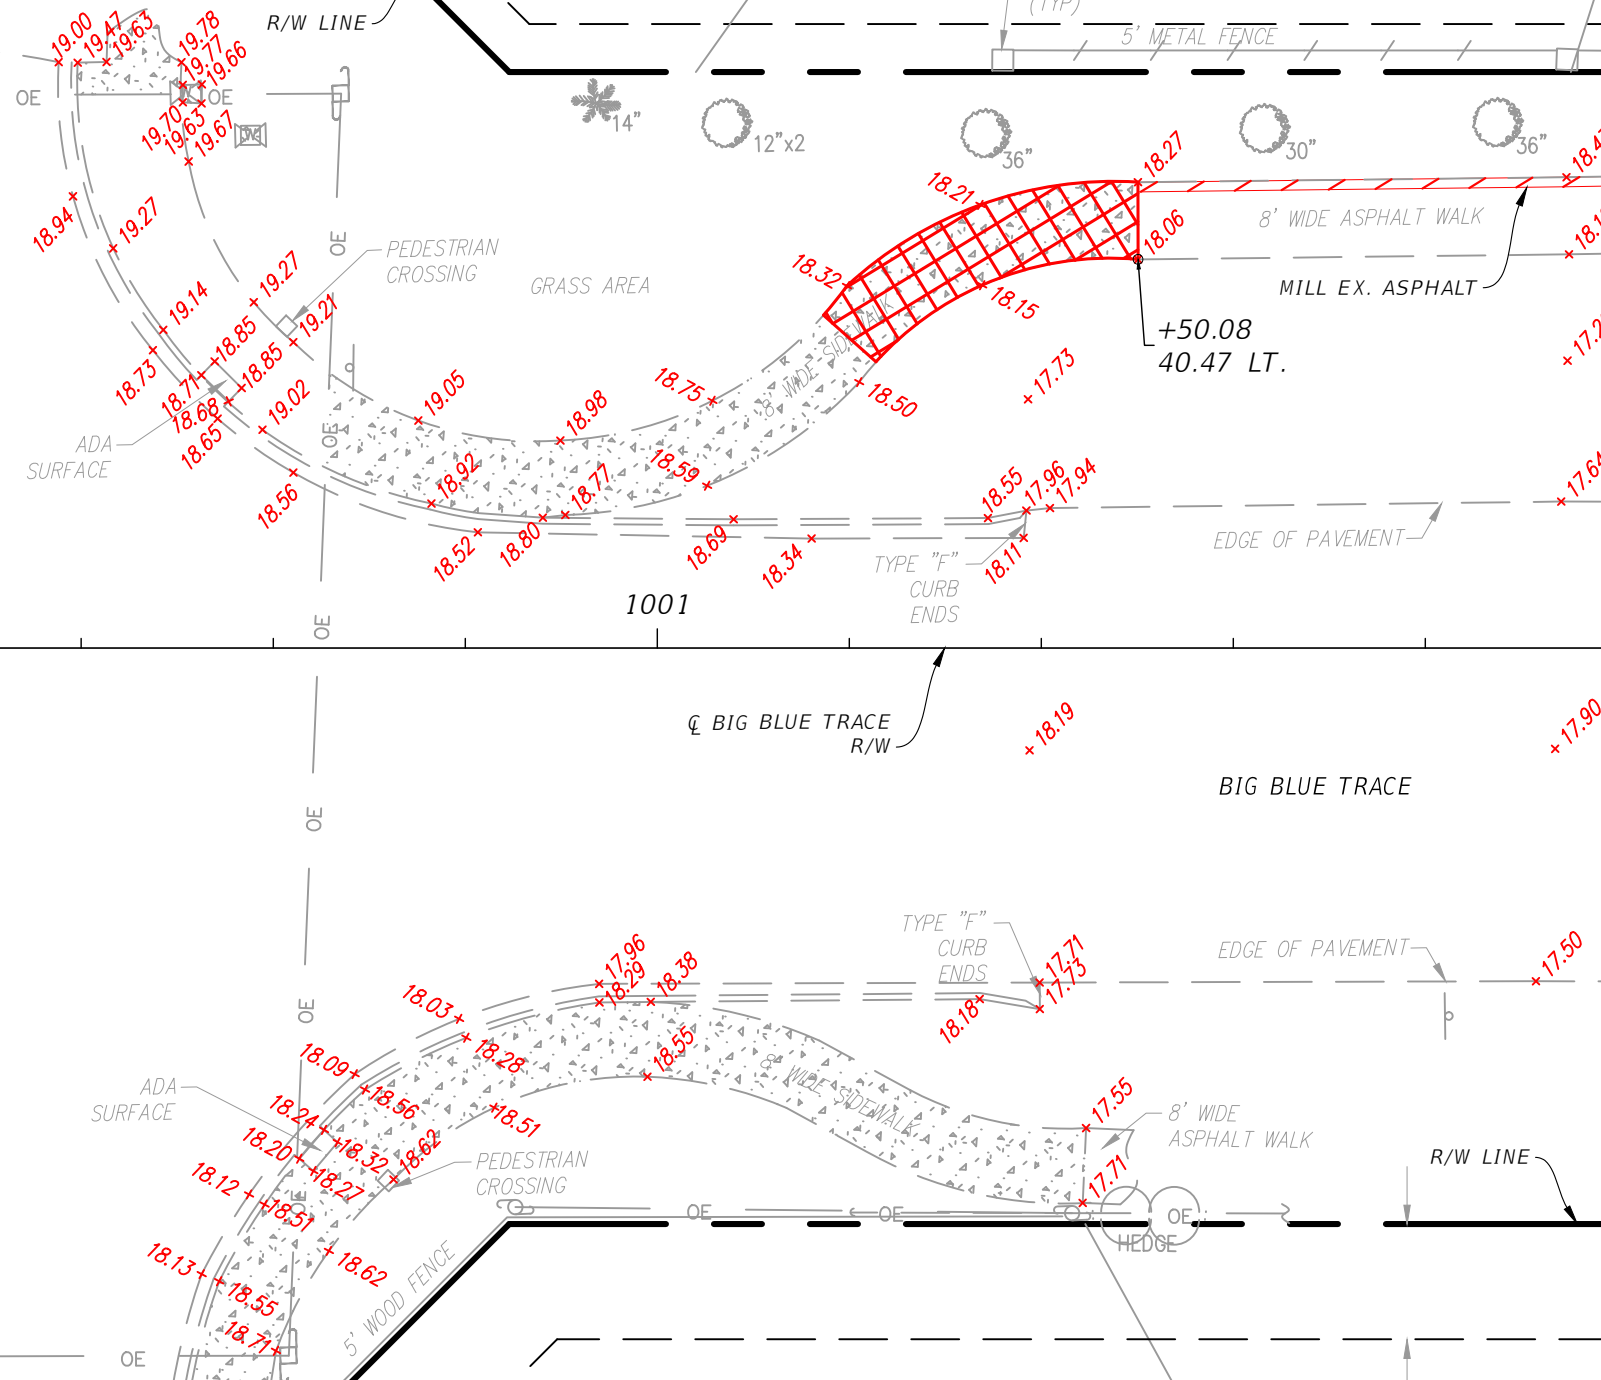

MATCHLINE STA. - 1002+00.00

Sheet Legend

	Demolition, existing feature		Ex. Sign		Ex. Sanitary Manhole (to remain)		Ex. Elevation (NGVD 1929 Datum)
	Demolition, existing feature		Ex. Edge of Pavement		Ex. Light Pole (to remain)		Ex. Asphalt Multiuse Pathway
	Mill 1" Depth		Ex. Concrete				Ex. Fence (To Remain)
			Ex. Storm Manhole		Ex. Storm Inlet		
					Ex. Storm Culvert		
					Ex. Water Main		
					Ex. Water Main Valve		

REVISIONS / RELEASES			
DATE	DESCRIPTION	DATE	DESCRIPTION
01/24/19	INITIAL PHASE SUBMITTAL		


PROFESSIONAL OF RECORD:
JONATHAN REINSVOLD, P.E. # 74033
SENIOR ENGINEER, VILLAGE OF WELLINGTON

VILLAGE OF WELLINGTON ENGINEERING DEPARTMENT		
ROADWAY	PLAN SUBMITTAL	PROJECT FM#
BIG BLUE TRACE	CONSTRUCTABILITY PHASE	440044-1-58-01

EXISTING CONDITIONS
AND DEMOLITION PLAN

SHEET
NO.


D.1

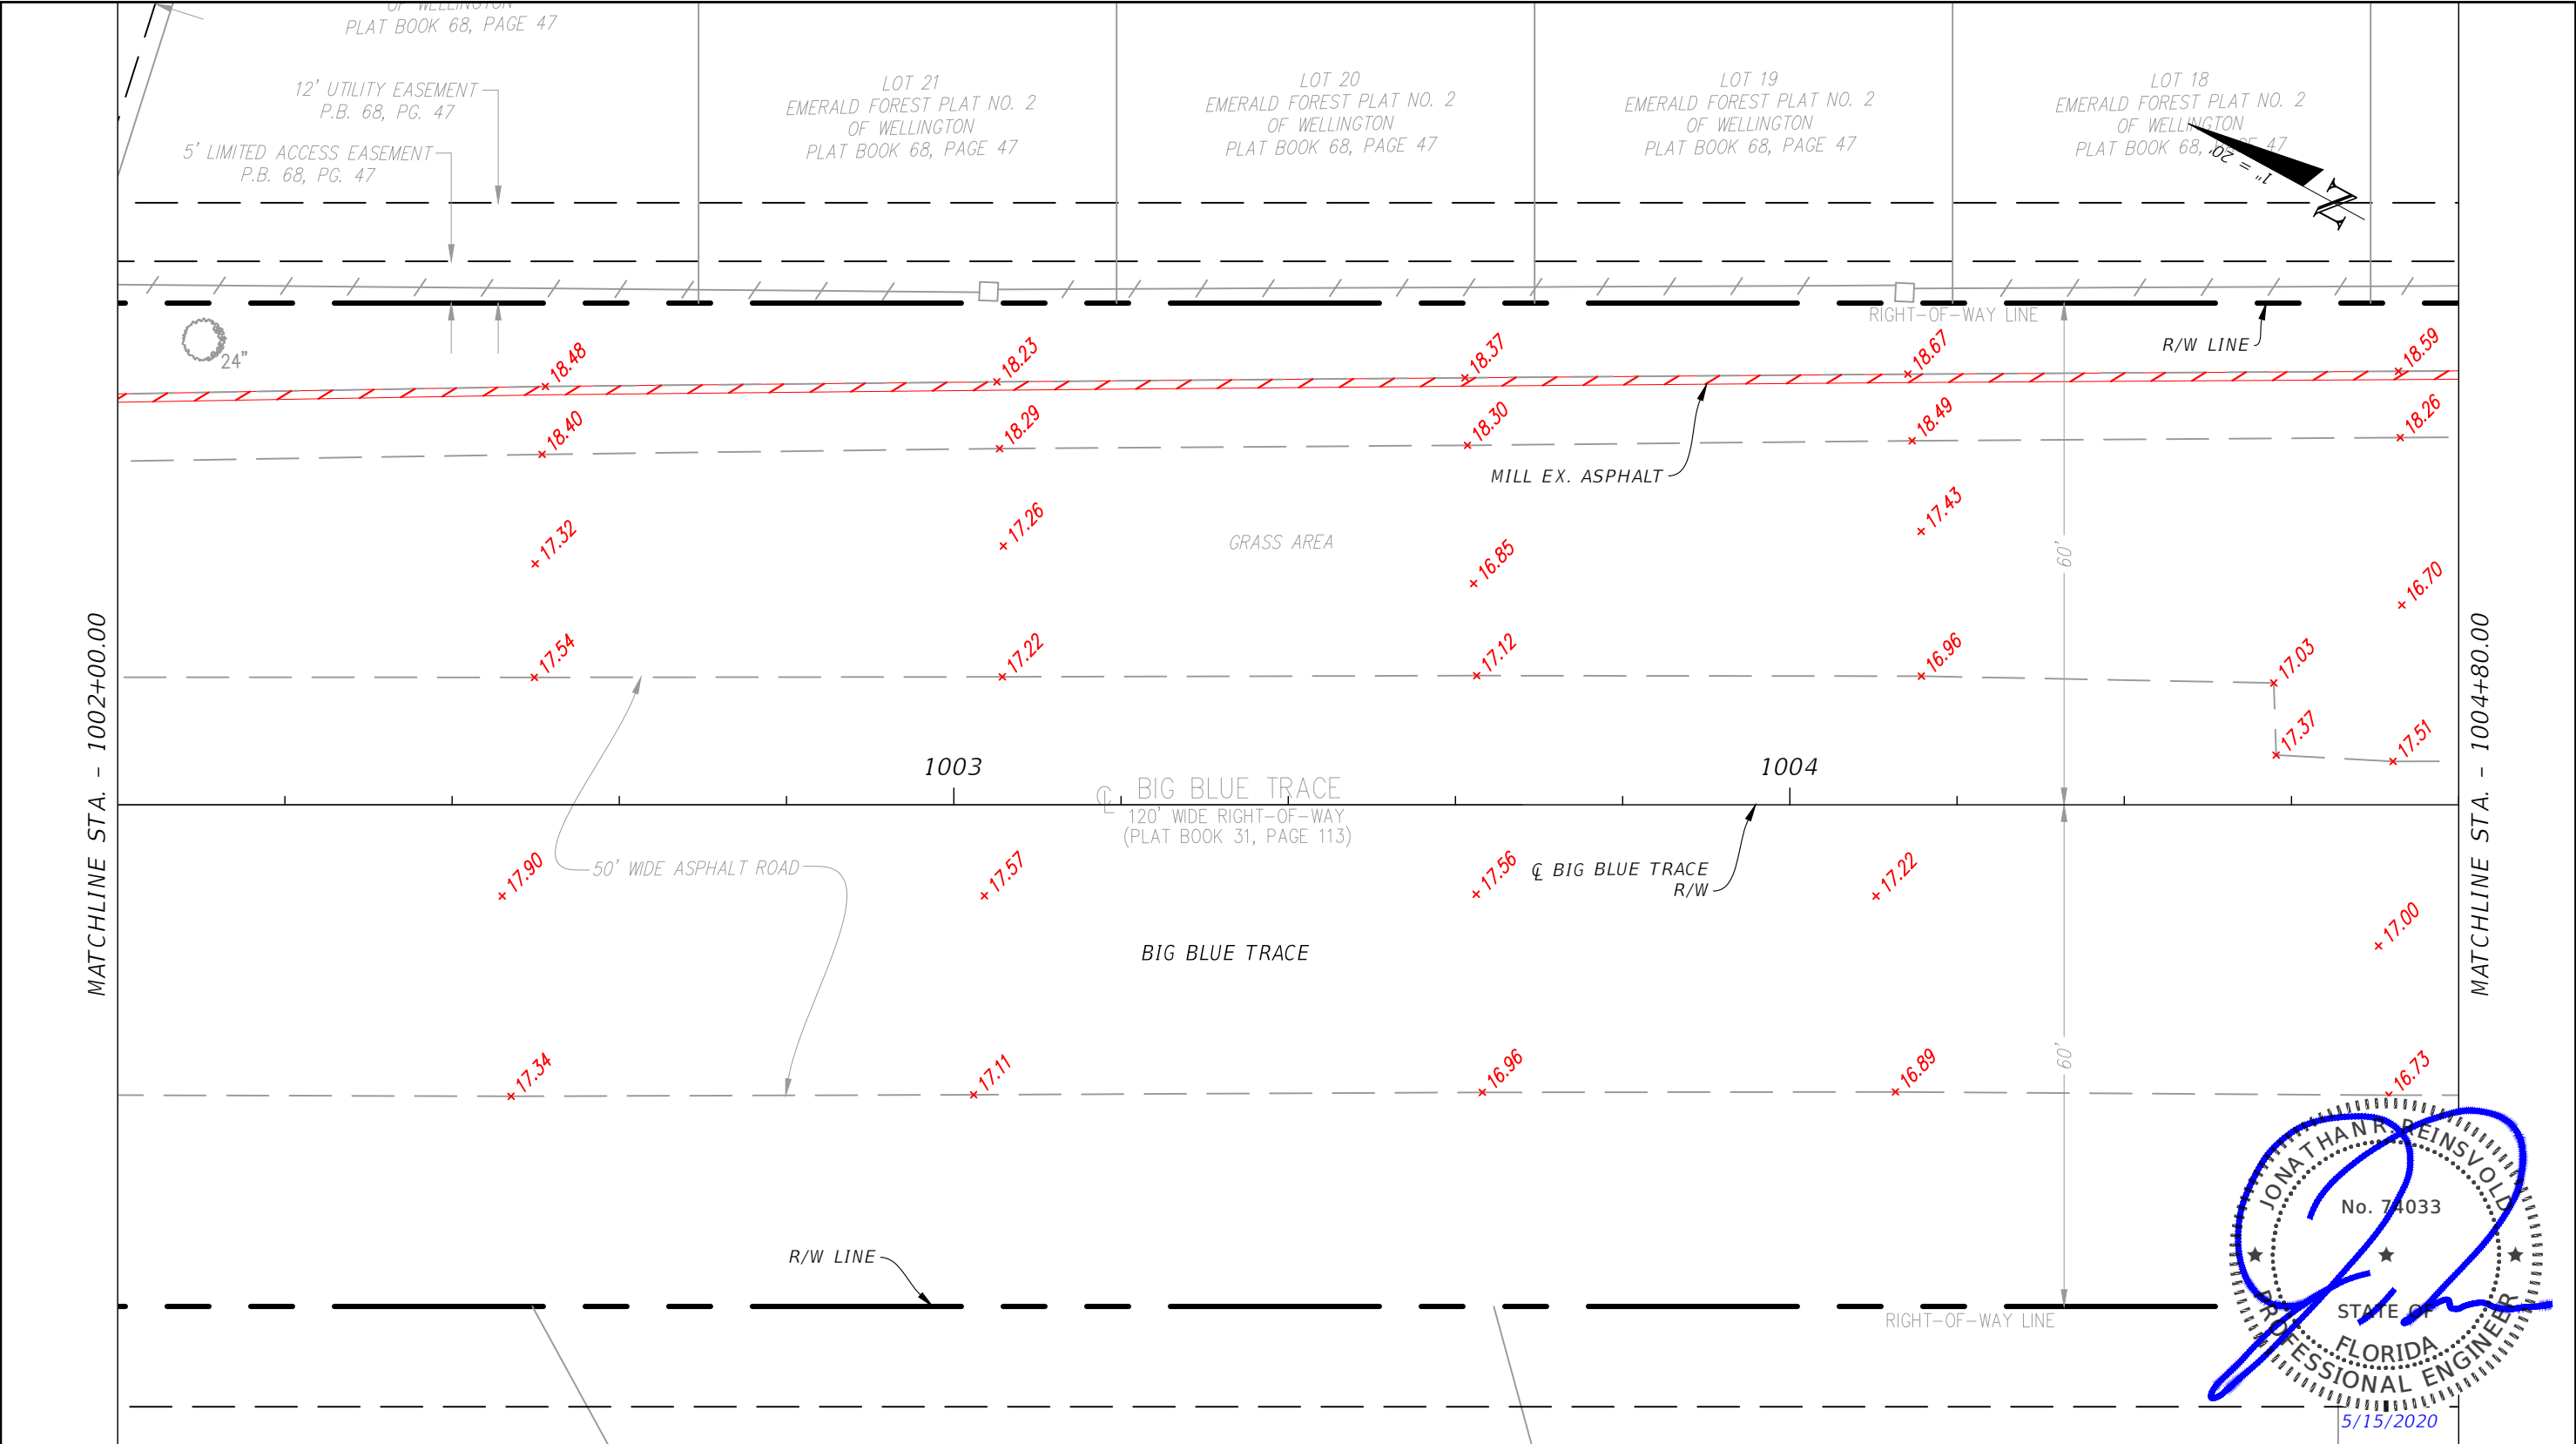

JONATHAN REINSVOLD
No. 74033
STATE OF FLORIDA
PROFESSIONAL ENGINEER
5/15/2020

Sheet Legend							
	Demolition, existing feature		Ex. Sign		Ex. Storm Inlet		Ex. Sanitary Manhole (to remain)
	Demolition, existing feature		Ex. Edge of Pavement		Ex. Storm Culvert		Ex. Light Pole (to remain)
	Mill 1" Depth		Ex. Concrete		Ex. Water Main		Ex. Elevation (NGVD 1929 Datum)
			Ex. Storm Manhole		Ex. Water Main Valve		Ex. Asphalt Multiuse Pathway
							Ex. Fence (To Remain)


REVISIONS / RELEASES				PROFESSIONAL OF RECORD: JONATHAN REINSVOLD ,P.E.# 74033 SENIOR ENGINEER, VILLAGE OF WELLINGTON	VILLAGE OF WELLINGTON ENGINEERING DEPARTMENT			<i>EXISTING CONDITIONS AND DEMOLITION PLAN</i>	SHEET NO.
DATE	DESCRIPTION	DATE	DESCRIPTION		ROADWAY	PLAN SUBMITTAL	PROJECT FM#		
01/24/19	INITIAL PHASE SUBMITTAL				BIG BLUE TRACE	CONSTRUCTABILITY PHASE	440044-1-58-01		

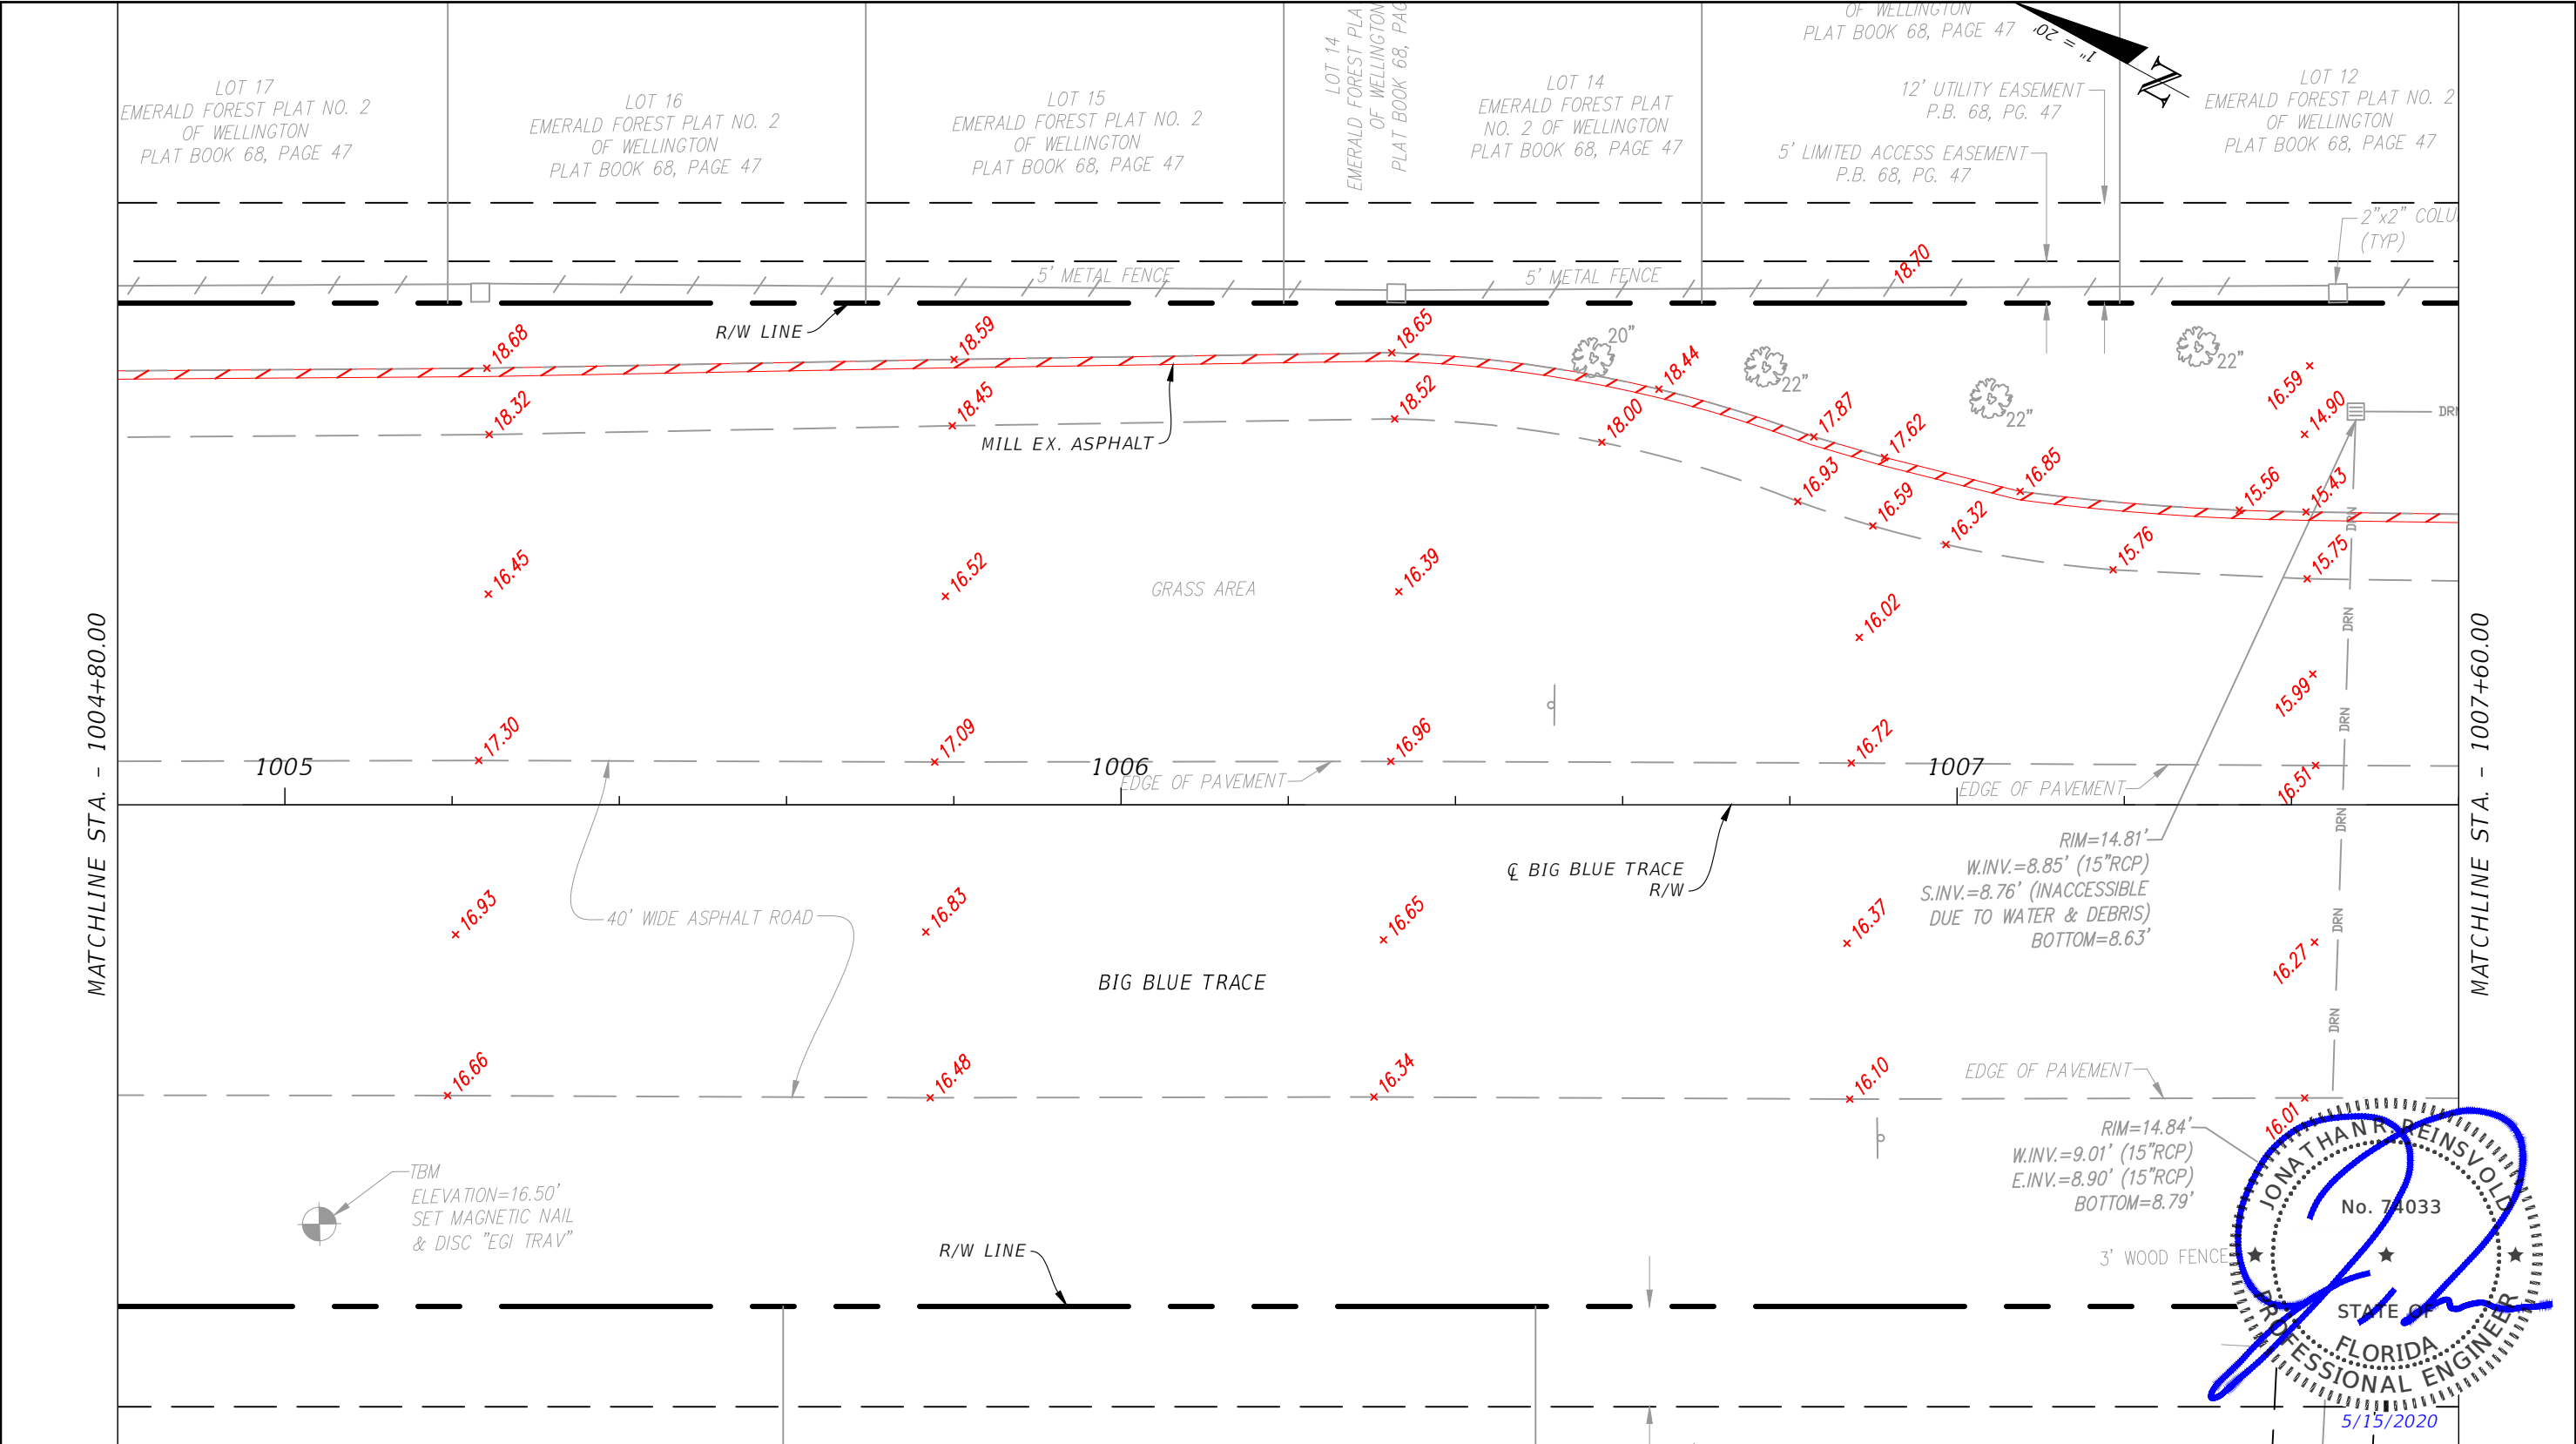

JONATHAN REINSVOLD
No. 74033
STATE OF FLORIDA
PROFESSIONAL ENGINEER
5/15/2020


Sheet Legend			
	Demolition, existing feature		Ex. Sign
	Demolition, existing feature		Ex. Edge of Pavement
	Mill 1" Depth		Ex. Concrete
			Ex. Storm Manhole
			Ex. Storm Inlet
			Ex. Storm Culvert
			Ex. Water Main
			Ex. Water Main Valve
			Ex. Sanitary Manhole (to remain)
			Ex. Light Pole (to remain)
			Ex. Elevation (NGVD 1929 Datum)
			Ex. Asphalt Multiuse Pathway
			Ex. Fence (To Remain)

REVISIONS / RELEASES				PROFESSIONAL OF RECORD: JONATHAN REINSVOLD ,P.E.# 74033 SENIOR ENGINEER, VILLAGE OF WELLINGTON	VILLAGE OF WELLINGTON ENGINEERING DEPARTMENT			EXISTING CONDITIONS AND DEMOLITION PLAN	SHEET NO. D.3
DATE	DESCRIPTION	DATE	DESCRIPTION		ROADWAY	PLAN SUBMITTAL	PROJECT FM#		
01/24/19	INITIAL PHASE SUBMITTAL				BIG BLUE TRACE	CONSTRUCTABILITY PHASE	440044-1-58-01		

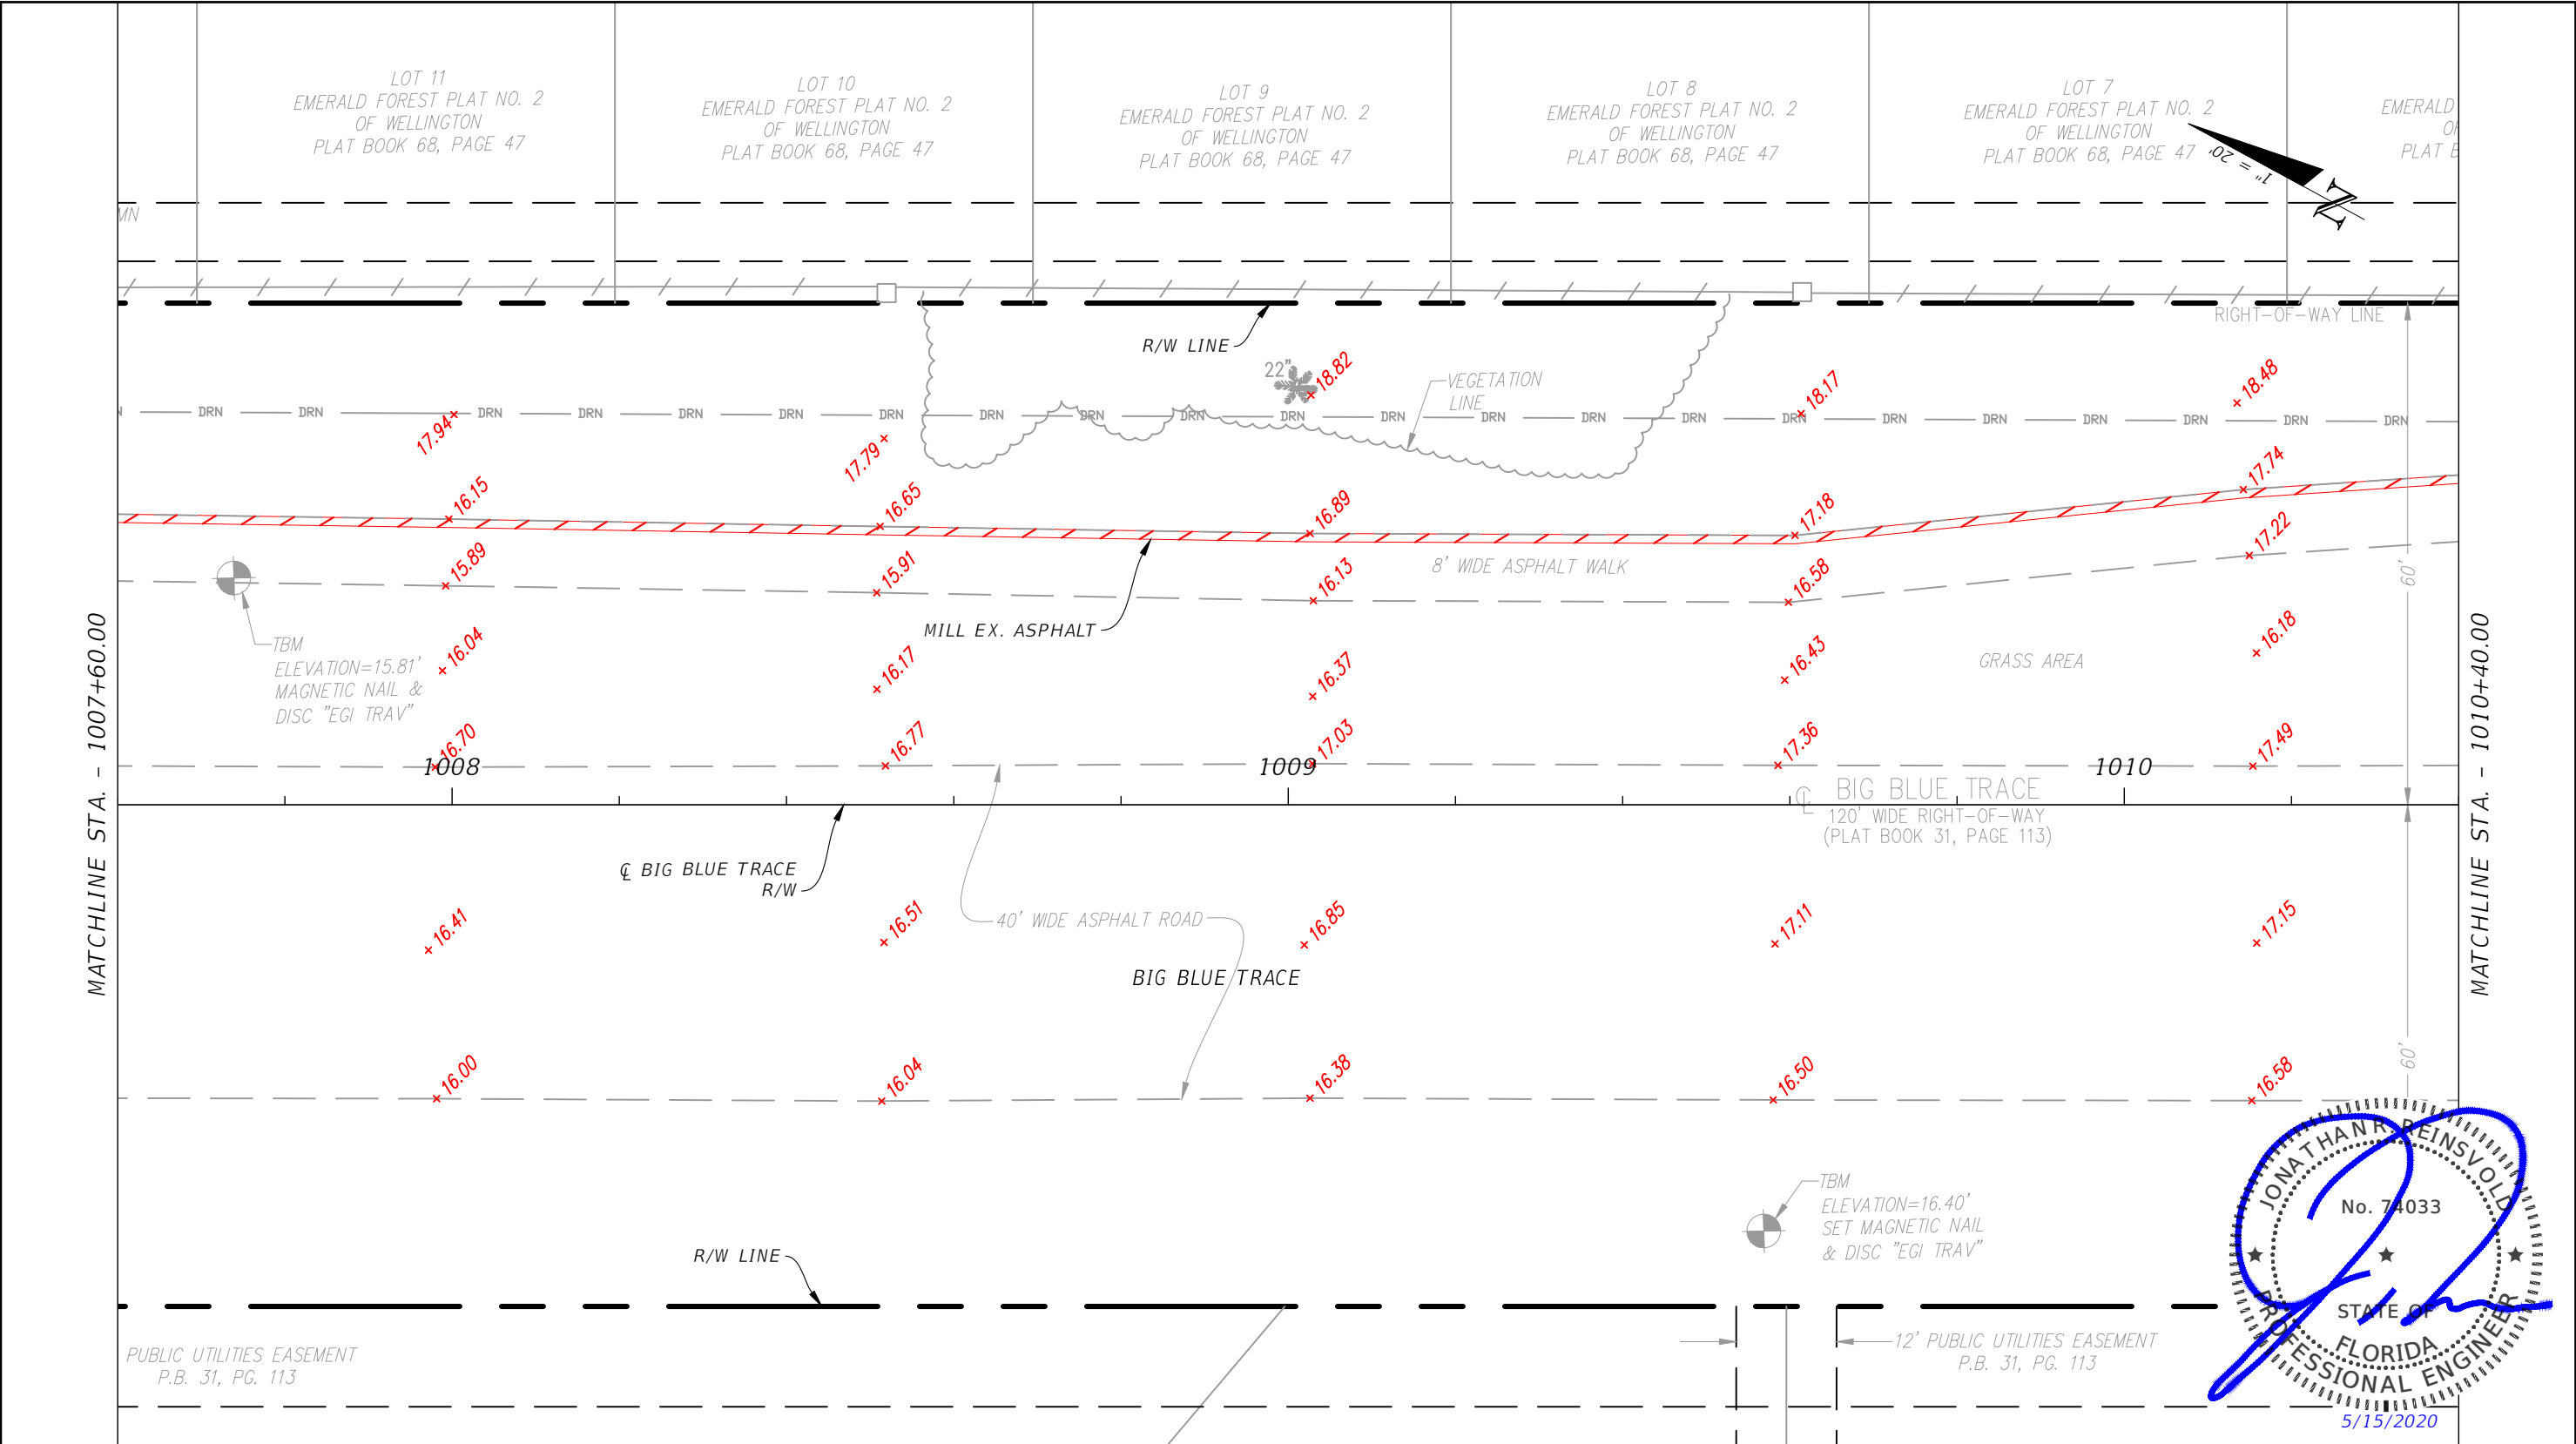


Sheet Legend			
	Demolition, existing feature		Ex. Sign
	Demolition, existing feature		Ex. Edge of Pavement
	Mill 1" Depth		Ex. Concrete
			Ex. Storm Manhole
			Ex. Storm Inlet
			Ex. Storm Culvert
			Ex. Water Main
			Ex. Water Main Valve
			Ex. Sanitary Manhole (to remain)
			Ex. Light Pole (to remain)
			Ex. Elevation (NGVD 1929 Datum)
			Ex. Asphalt Multiuse Pathway
			Ex. Fence (To Remain)

REVISIONS / RELEASES				PROFESSIONAL OF RECORD: JONATHAN REINSVOLD ,P.E.# 74033 SENIOR ENGINEER, VILLAGE OF WELLINGTON	VILLAGE OF WELLINGTON ENGINEERING DEPARTMENT			EXISTING CONDITIONS AND DEMOLITION PLAN	SHEET NO. D.4
DATE	DESCRIPTION		DATE		ROADWAY	PLAN SUBMITTAL	PROJECT FM#		
01/24/19	INITIAL PHASE SUBMITTAL				BIG BLUE TRACE	CONSTRUCTABILITY PHASE	440044-1-58-01		

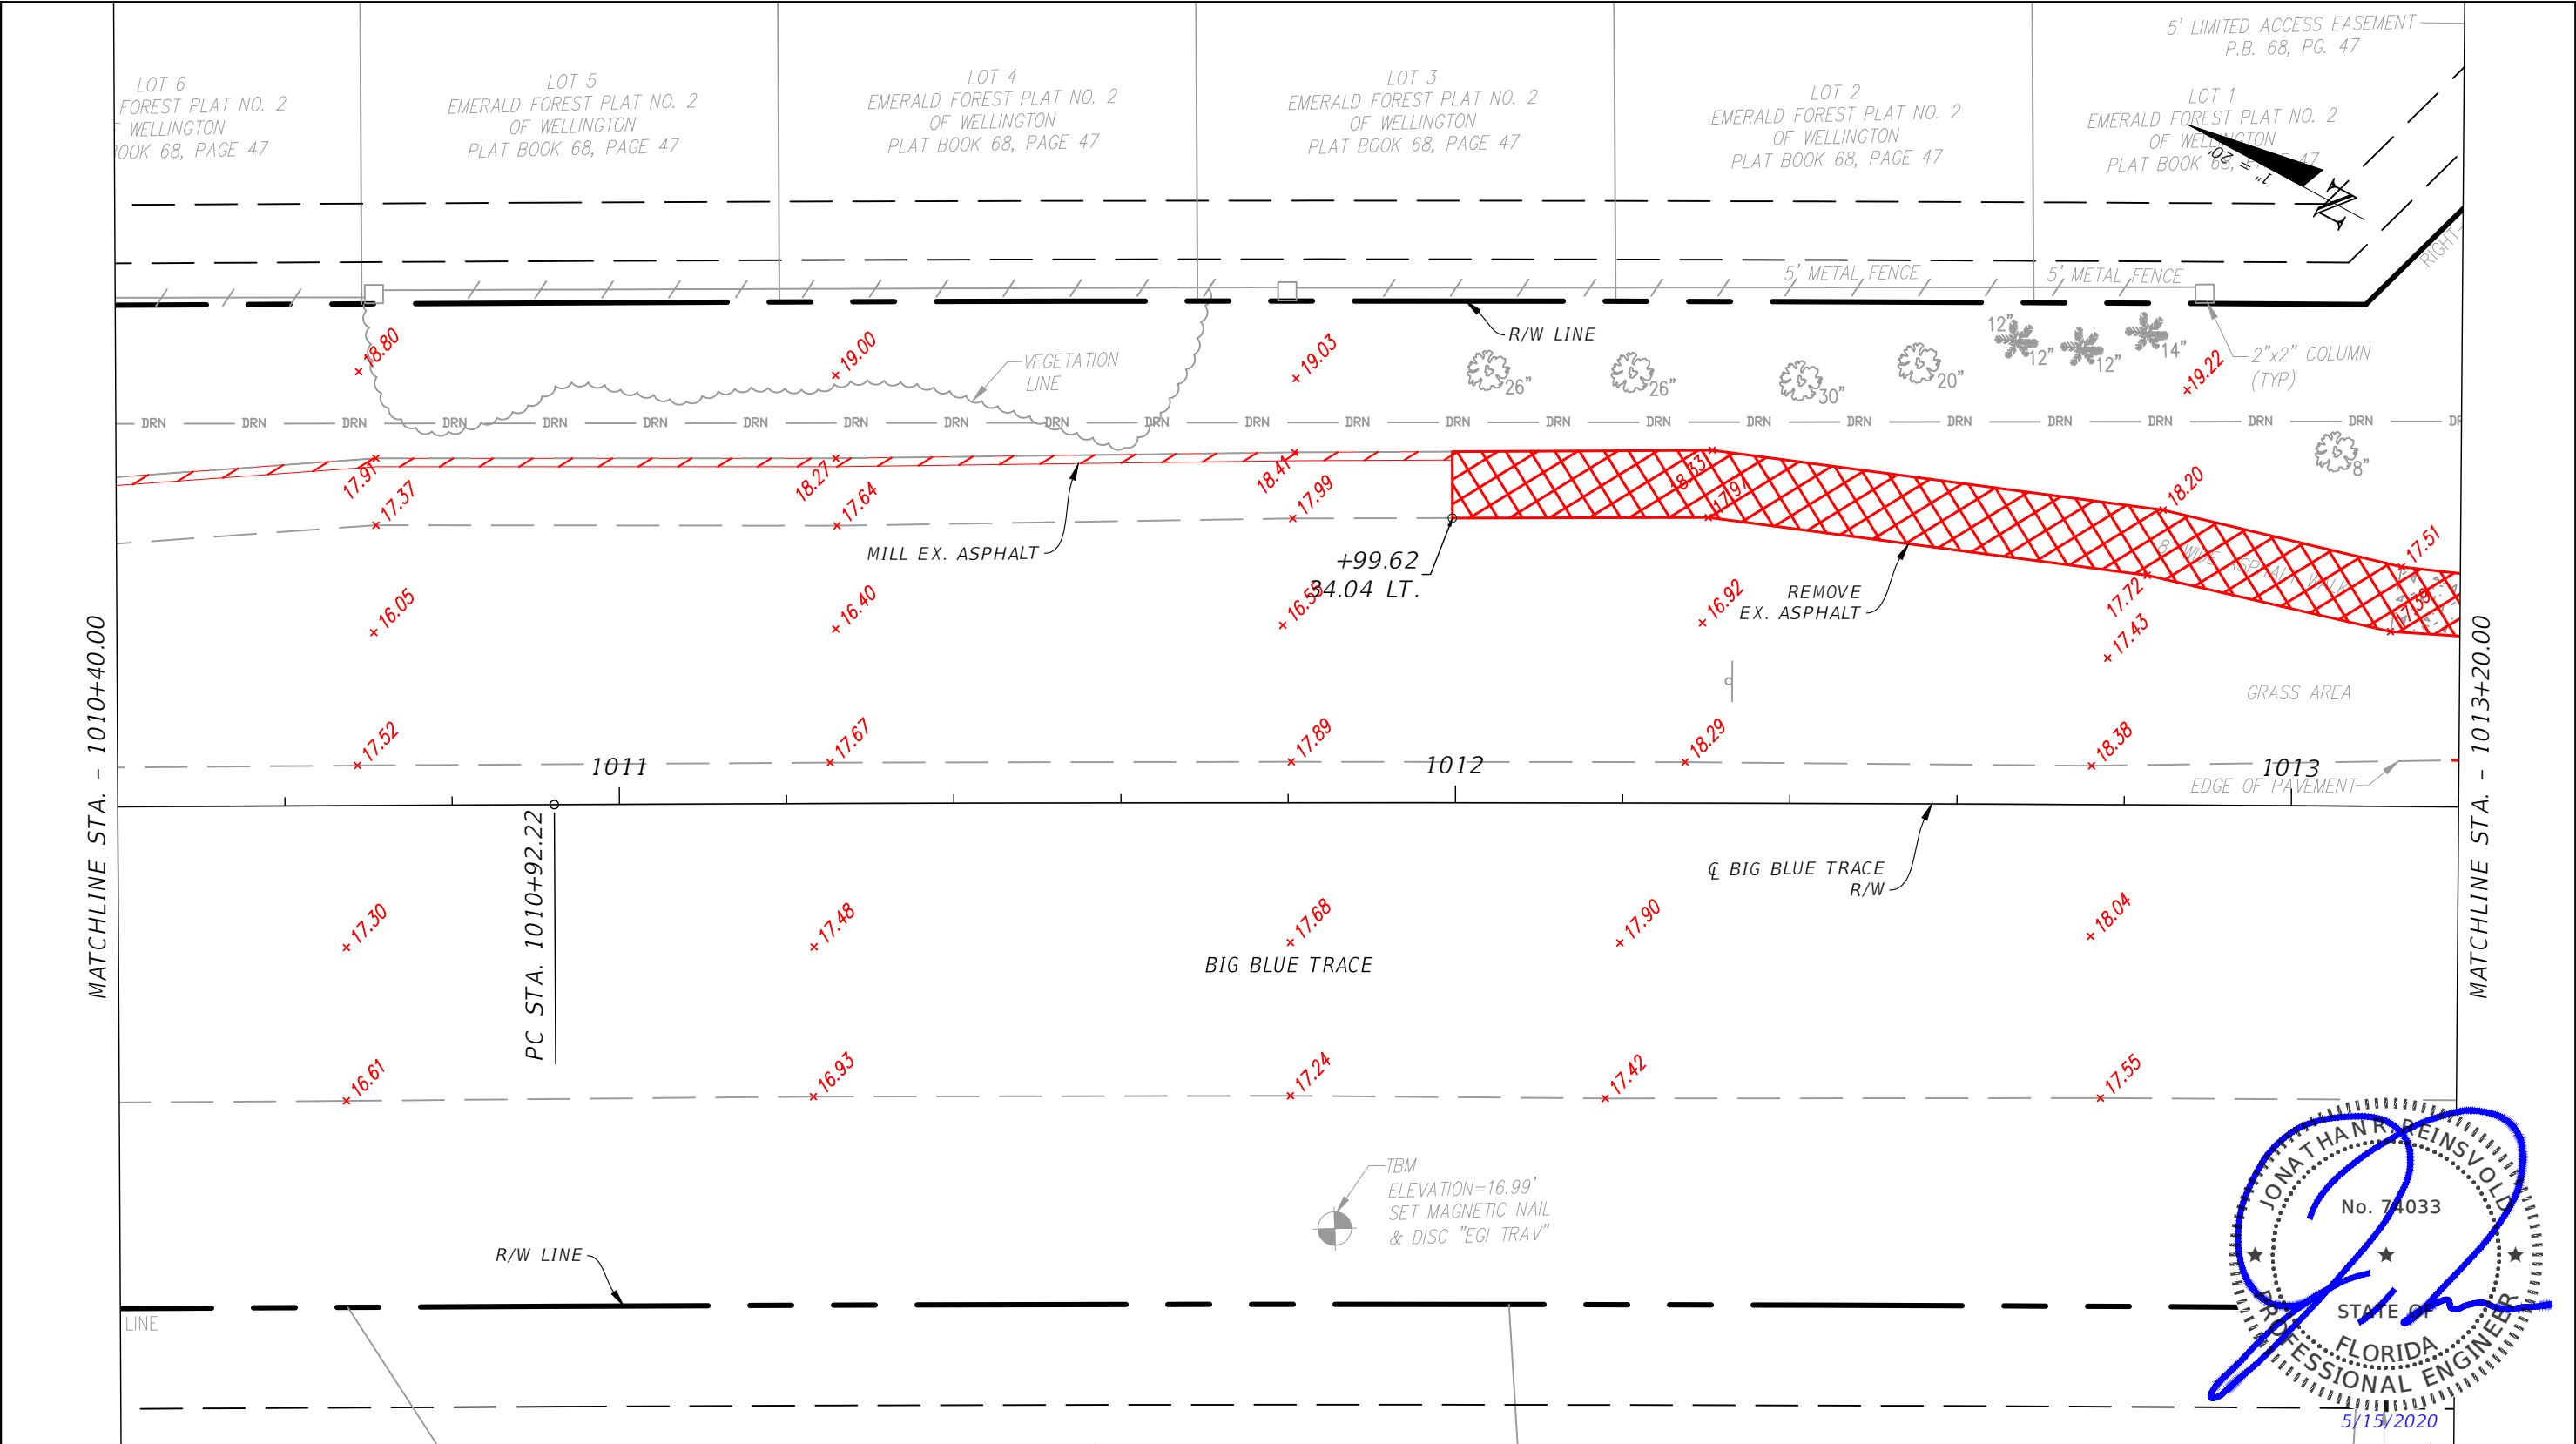


Sheet Legend			
	Demolition, existing feature		Ex. Sign
	Demolition, existing feature		Ex. Edge of Pavement
	Mill 1" Depth		Ex. Concrete
			Ex. Storm Manhole
			Ex. Storm Inlet
			Ex. Storm Culvert
			Ex. Water Main
			Ex. Water Main Valve
			Ex. Sanitary Manhole (to remain)
			Ex. Light Pole (to remain)
			Ex. Elevation (NGVD 1929 Datum)
			Ex. Asphalt Multiuse Pathway
			Ex. Fence (To Remain)

REVISIONS/ RELEASES				PROFESSIONAL OF RECORD: JONATHAN REINSVOLD ,P.E.# 74033 SENIOR ENGINEER, VILLAGE OF WELLINGTON	VILLAGE OF WELLINGTON ENGINEERING DEPARTMENT			EXISTING CONDITIONS AND DEMOLITION PLAN	SHEET NO. D.5
DATE	DESCRIPTION	DATE	DESCRIPTION		ROADWAY	PLAN SUBMITTAL	PROJECT FM#		
01/24/19	INITIAL PHASE SUBMITTAL				BIG BLUE TRACE	CONSTRUCTABILITY PHASE	440044-1-58-01		

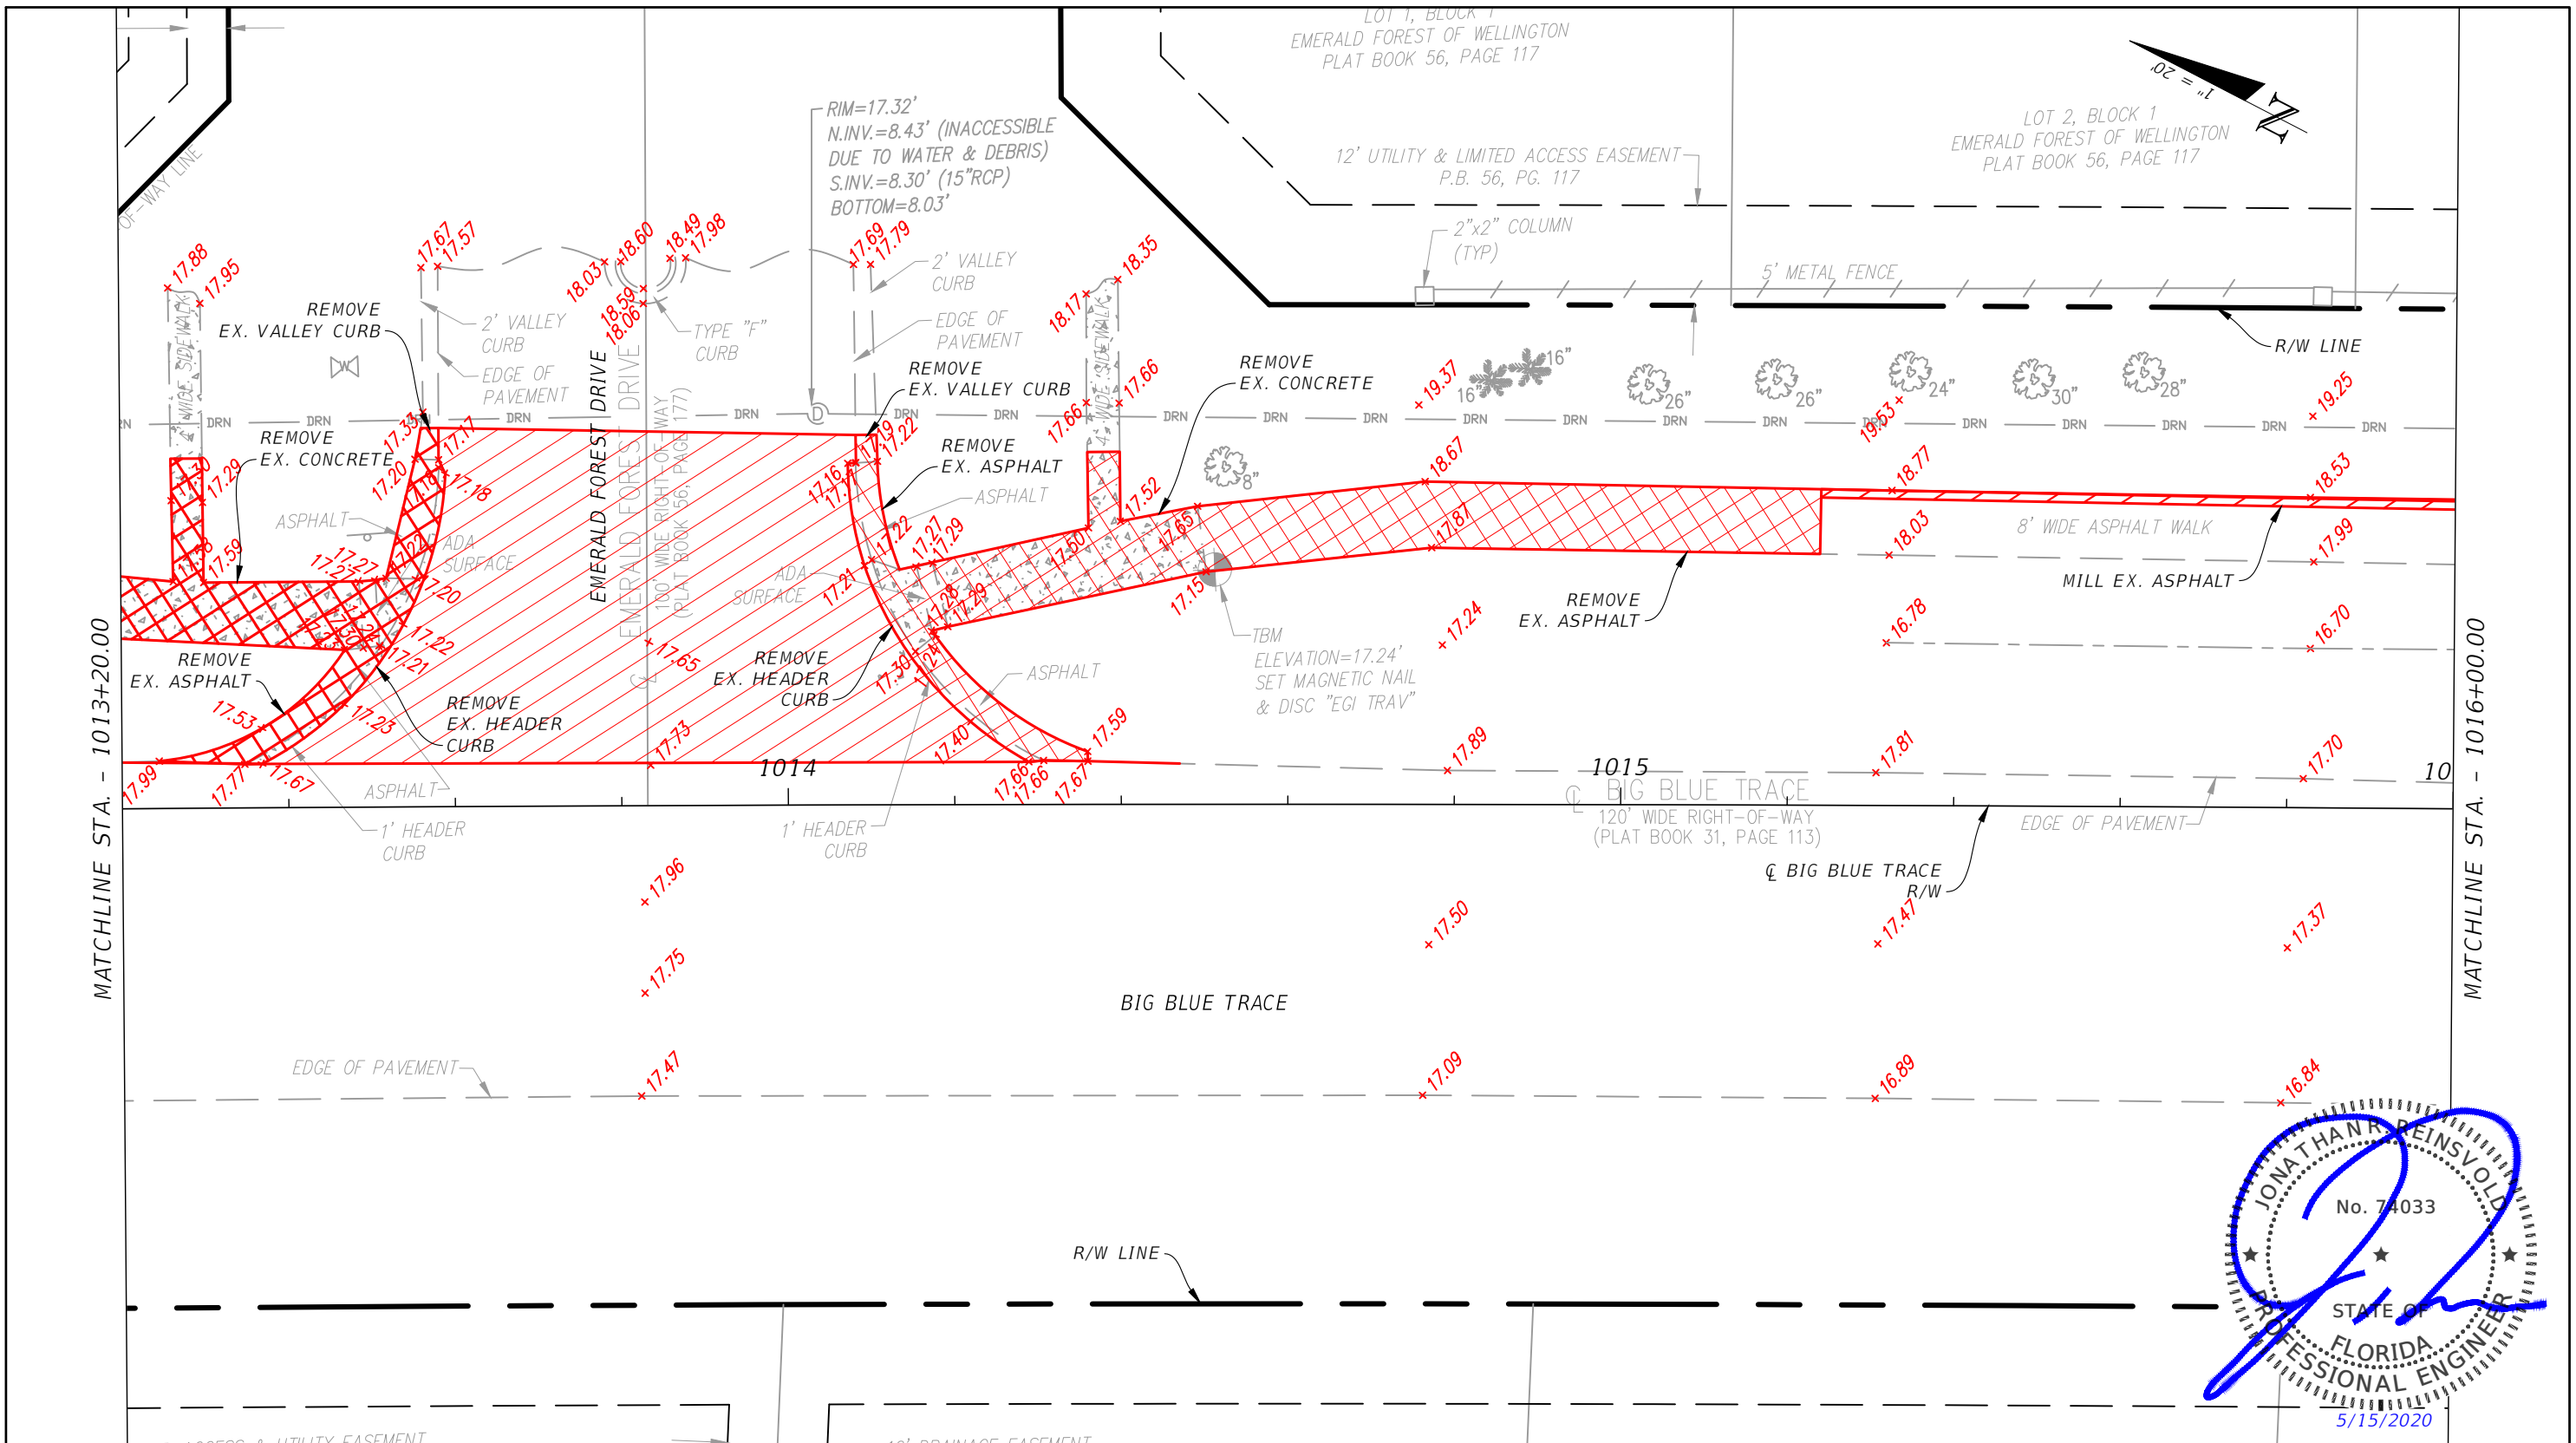

Sheet Legend							
	Demolition, existing feature		Ex. Sign		Ex. Storm Inlet		Ex. Sanitary Manhole (to remain)
	Demolition, existing feature		Ex. Edge of Pavement		Ex. Storm Culvert		Ex. Light Pole (to remain)
	Mill 1" Depth		Ex. Concrete		Ex. Water Main		Ex. Fence (To Remain)
			Ex. Storm Manhole		Ex. Water Main Valve		

REVISIONS / RELEASES				PROFESSIONAL OF RECORD: JONATHAN REINSVOLD, P.E. # 74033 SENIOR ENGINEER, VILLAGE OF WELLINGTON	VILLAGE OF WELLINGTON ENGINEERING DEPARTMENT			EXISTING CONDITIONS AND DEMOLITION PLAN	SHEET NO. D.6
DATE	DESCRIPTION	DATE	DESCRIPTION		ROADWAY	PLAN SUBMITTAL	PROJECT FM#		
01/24/19	INITIAL PHASE SUBMITTAL				BIG BLUE TRACE	CONSTRUCTABILITY PHASE	440044-1-58-01		

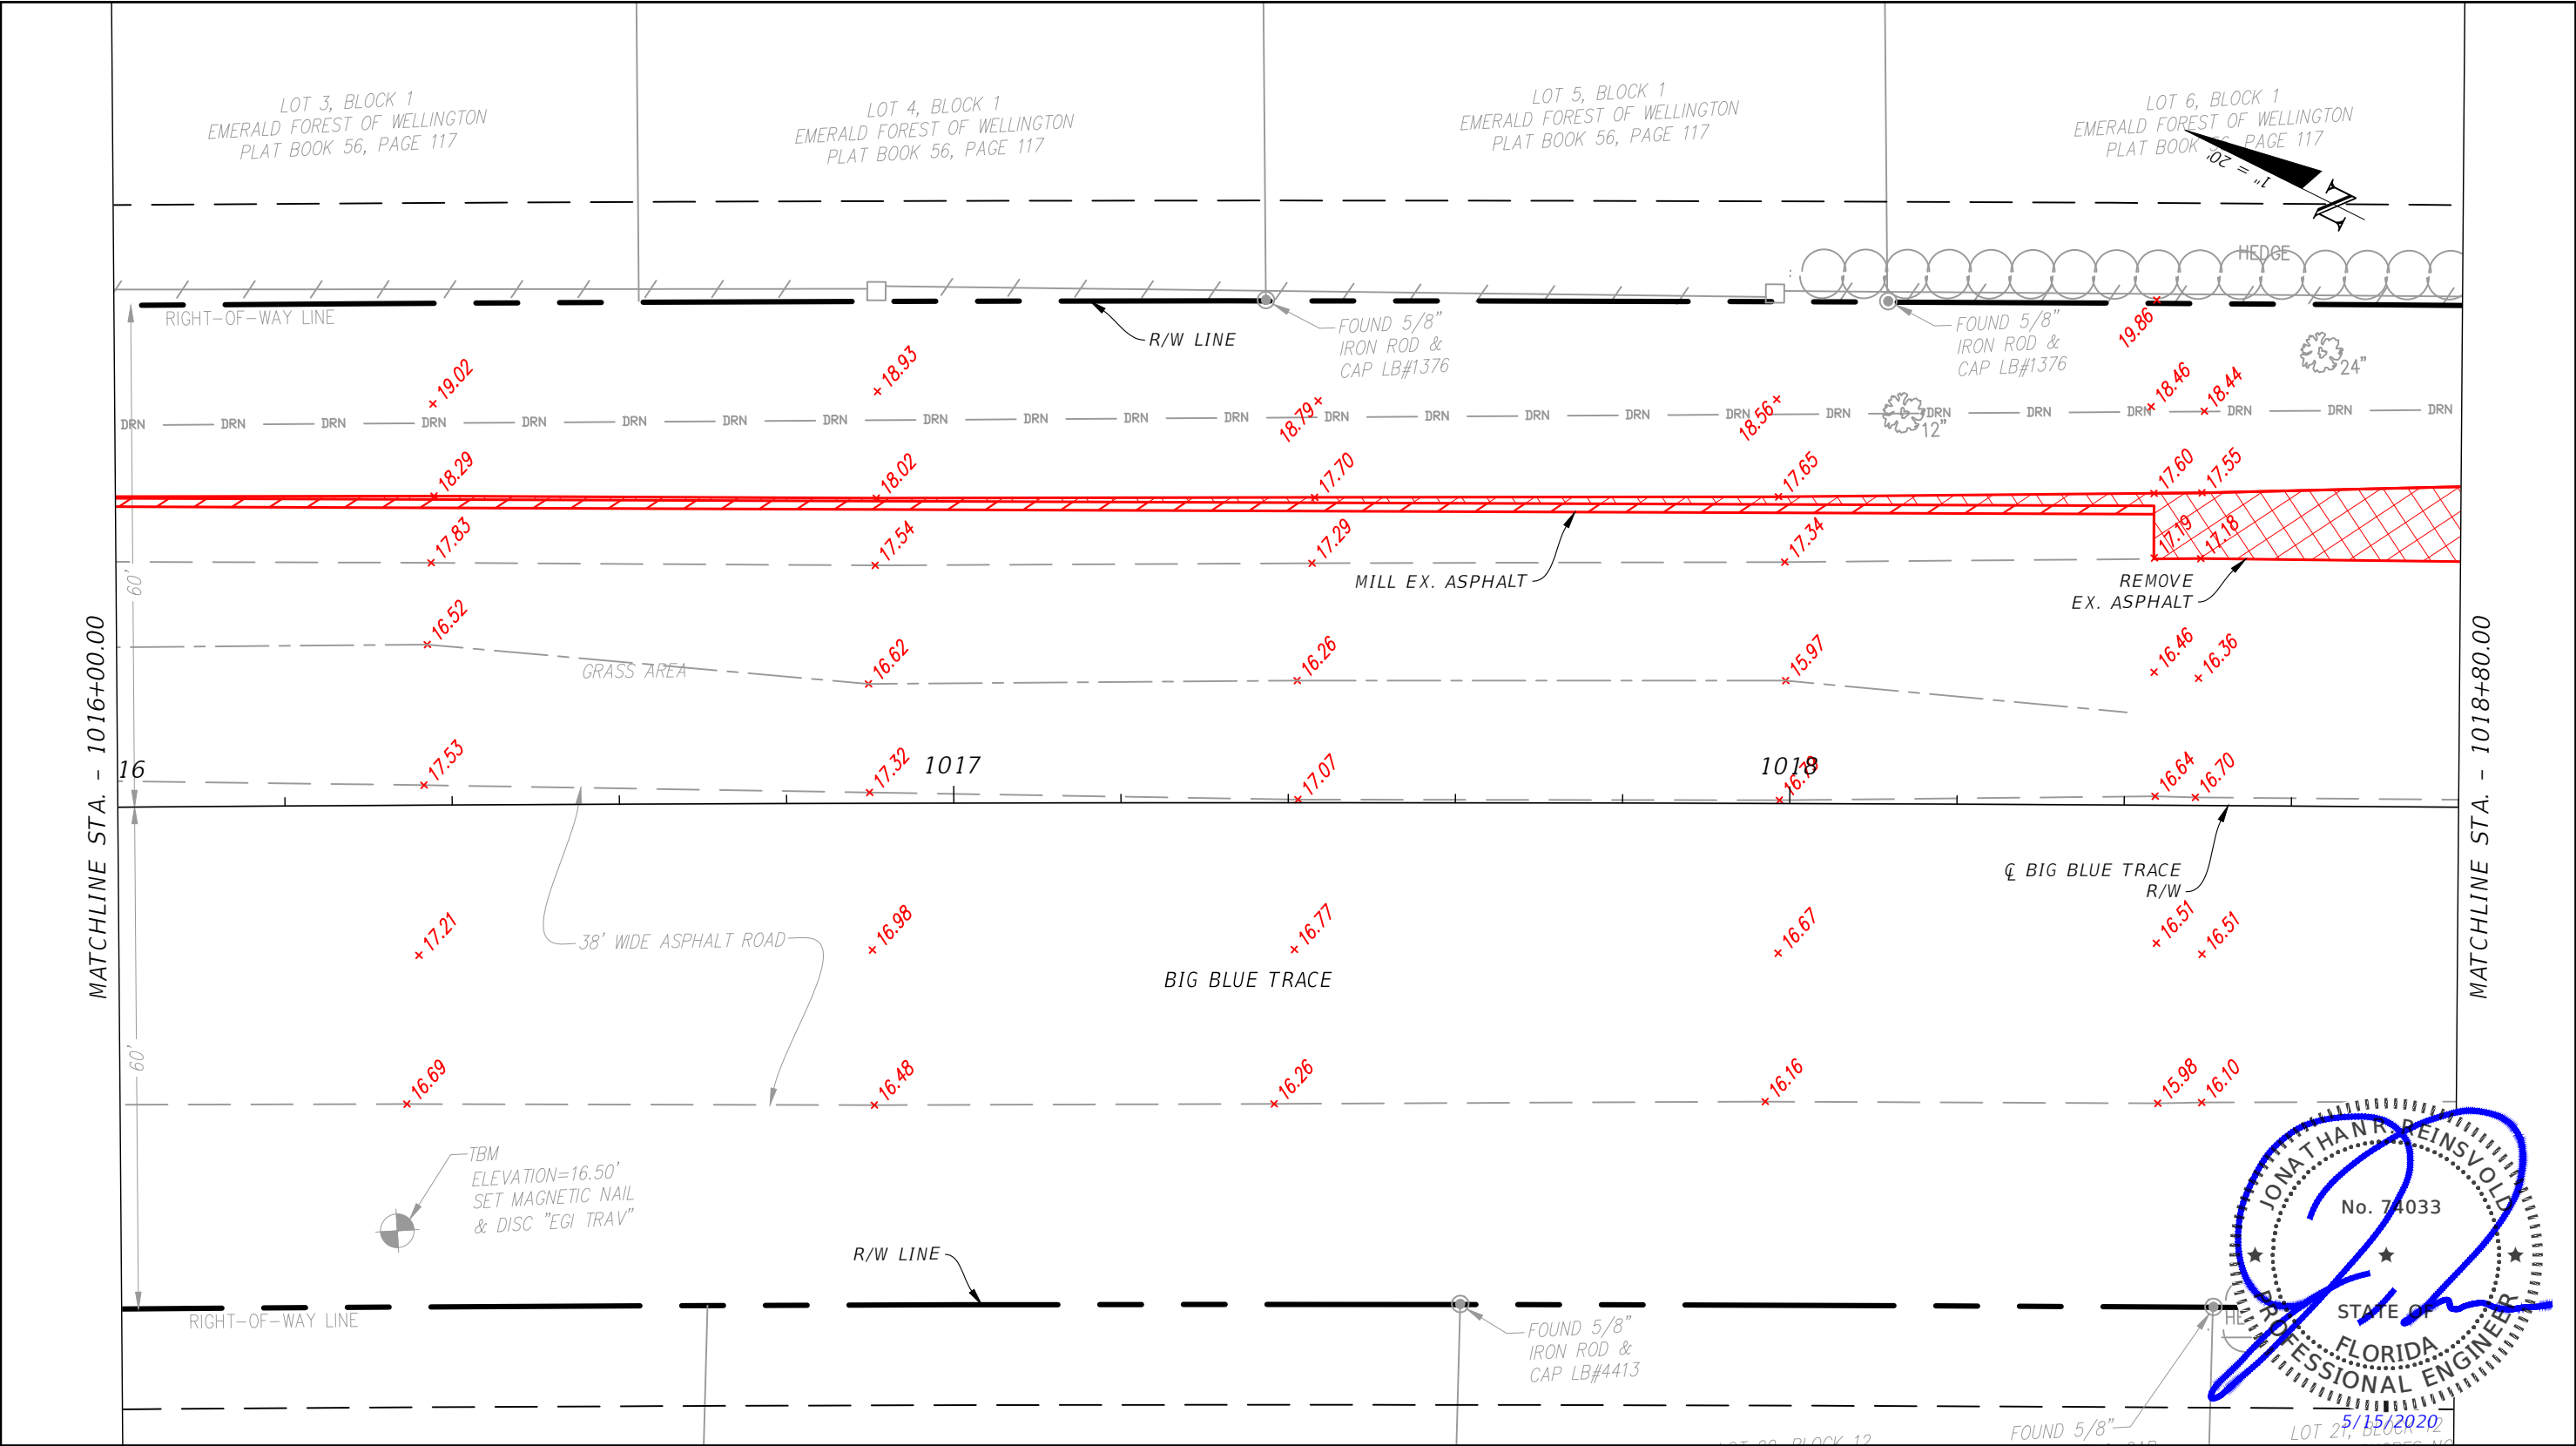

Sheet Legend

	Demolition, existing feature		Ex. Sign		Ex. Storm Inlet		Ex. Sanitary Manhole (to remain)		Ex. Elevation (NGVD 1929 Datum)
	Demolition, existing feature		Ex. Edge of Pavement		Ex. Storm Culvert		Ex. Light Pole (to remain)		Ex. Asphalt Multiuse Pathway
	Mill 1" Depth		Ex. Concrete		Ex. Water Main		Ex. Storm Manhole		Ex. Fence (To Remain)


PROFESSIONAL OF RECORD:
JONATHAN REINSVOLD, P.E. # 74033
SENIOR ENGINEER, VILLAGE OF WELLINGTON

VILLAGE OF WELLINGTON
ENGINEERING DEPARTMENT

ROADWAY	PLAN SUBMITTAL	PROJECT FM#
BIG BLUE TRACE	CONSTRUCTABILITY PHASE	440044-1-58-01

EXISTING CONDITIONS AND DEMOLITION PLAN

SHEET NO.
D.7

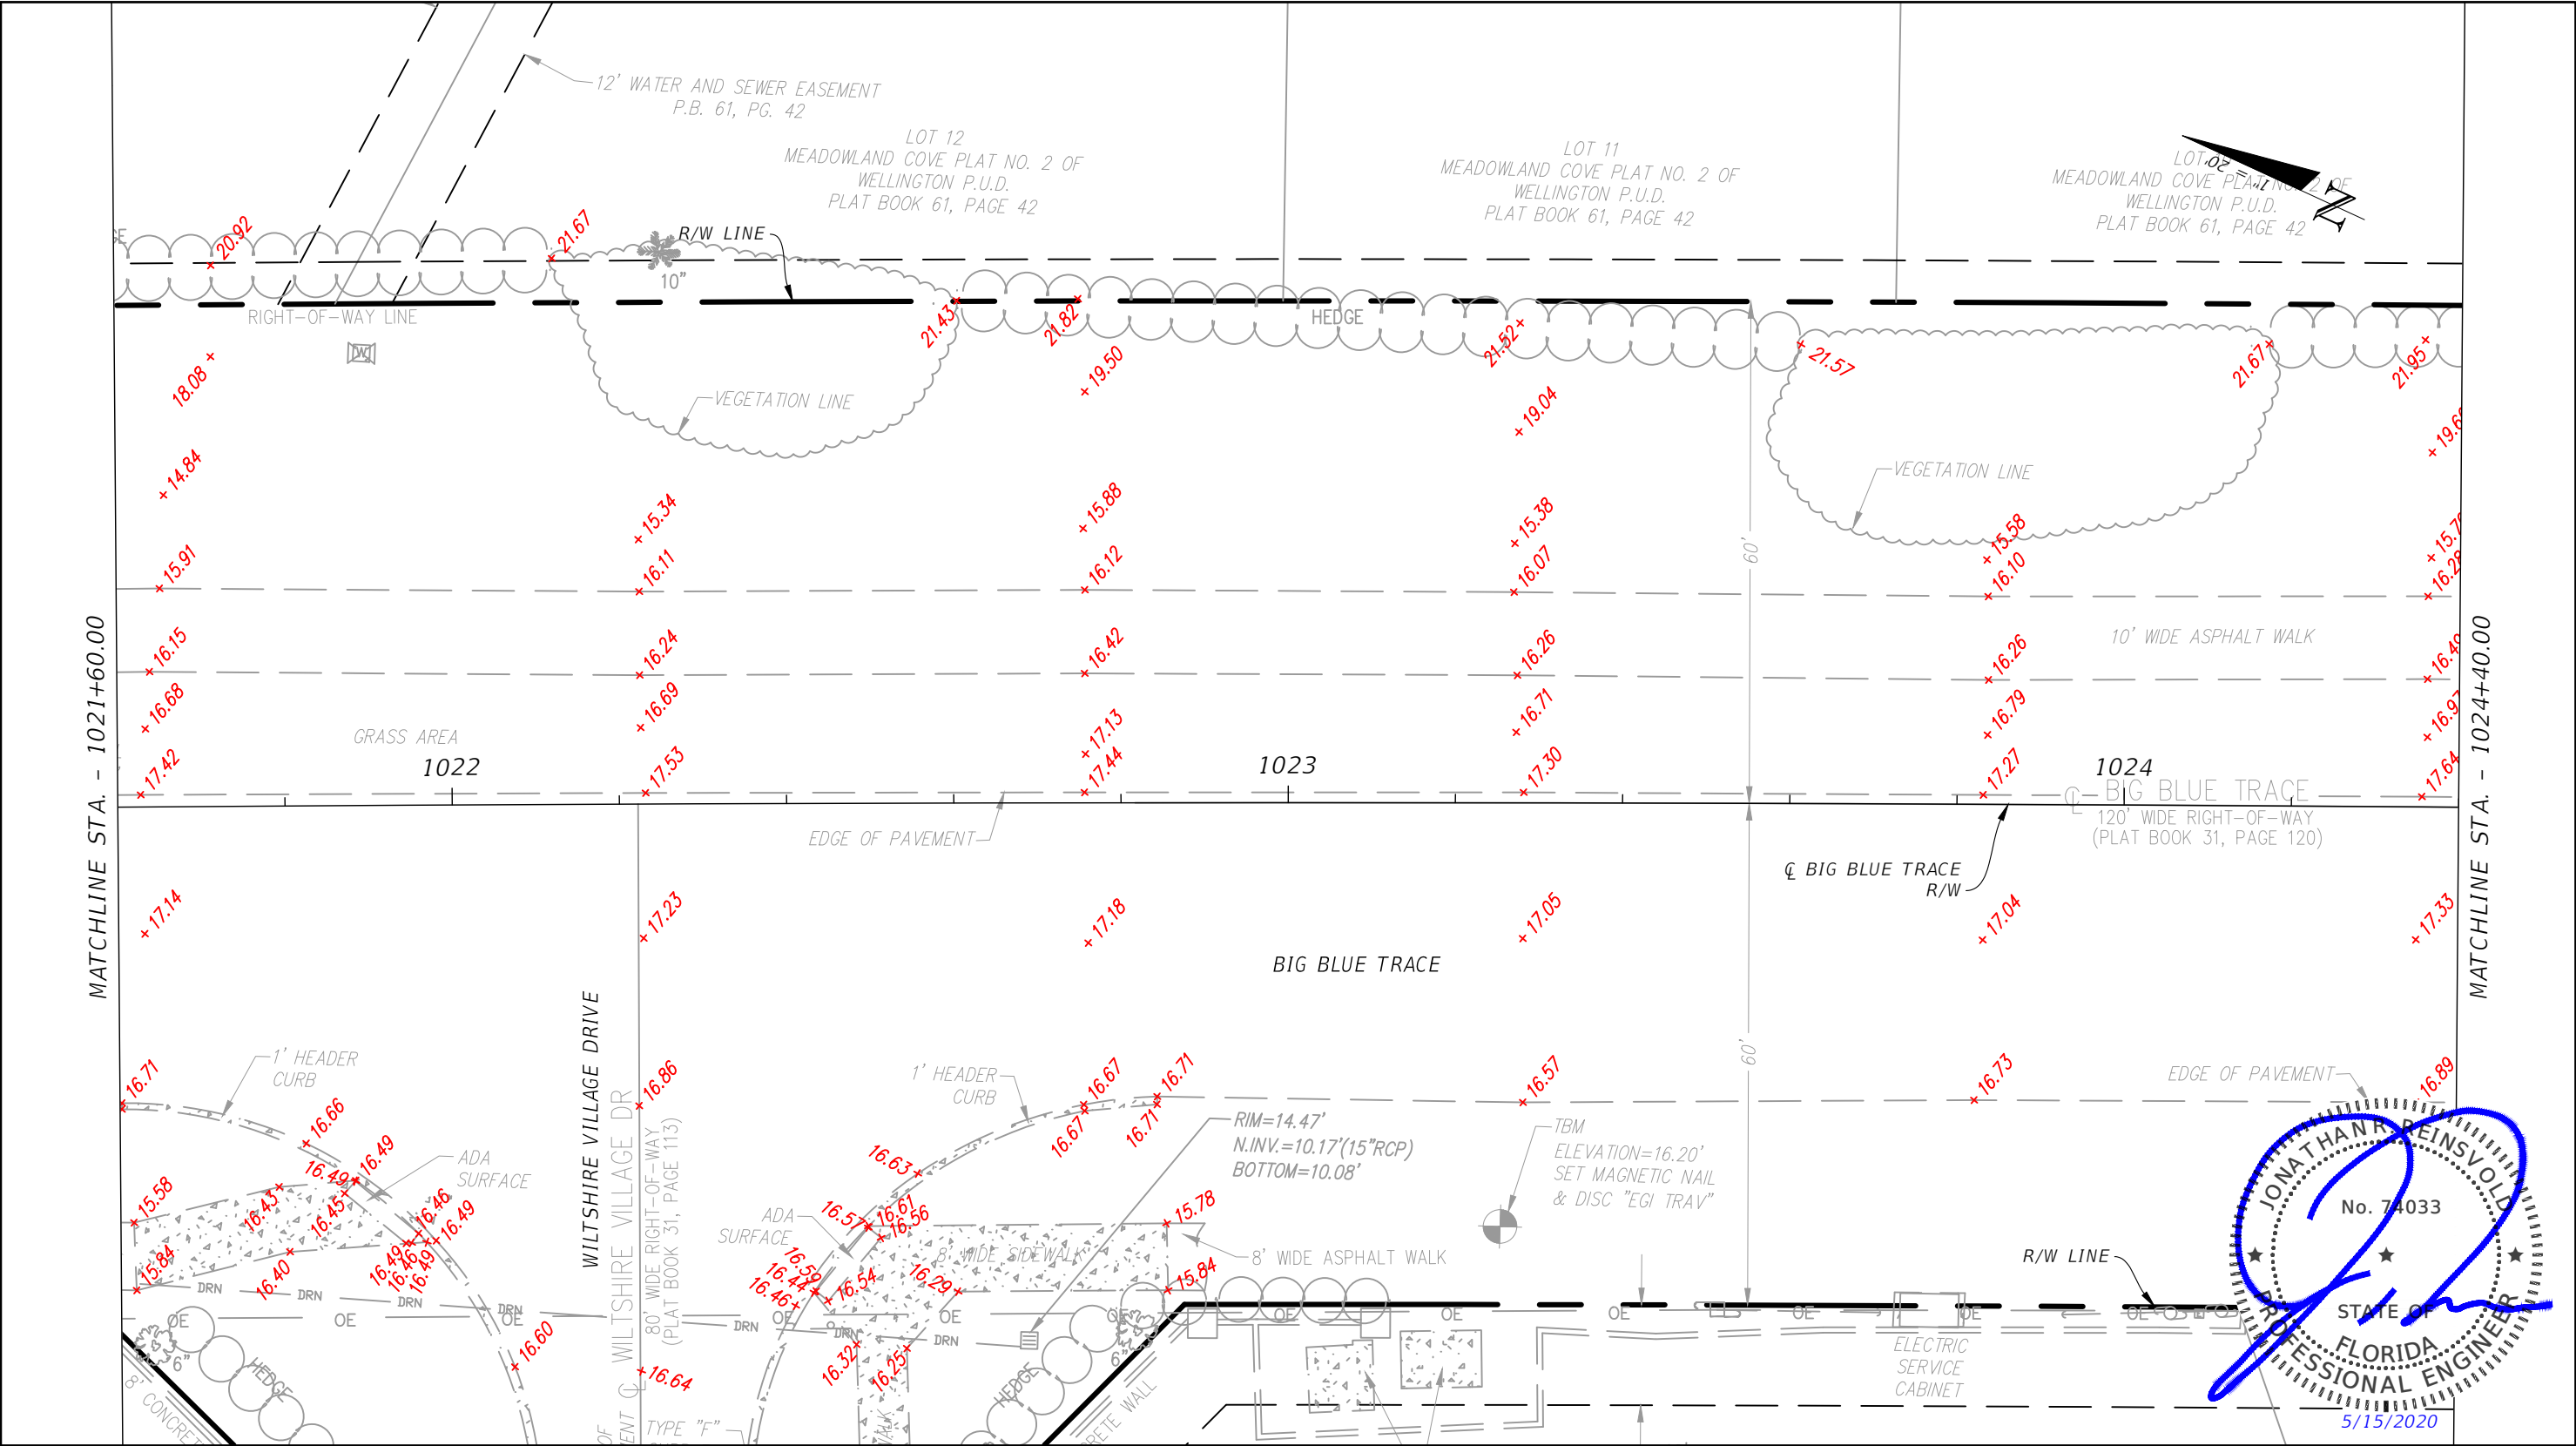

Sheet Legend

	Demolition, existing feature		Ex. Sign		Ex. Storm Inlet		Ex. Sanitary Manhole (to remain)		Ex. Elevation (NGVD 1929 Datum)
	Demolition, existing feature		Ex. Edge of Pavement		Ex. Storm Culvert		Ex. Light Pole (to remain)		Ex. Asphalt Multiuse Pathway
	Mill 1" Depth		Ex. Concrete		Ex. Water Main				Ex. Fence (To Remain)
			Ex. Storm Manhole		Ex. Water Main Valve				


PROFESSIONAL OF RECORD:
JONATHAN REINSVOLD ,P.E.# 74033
SENIOR ENGINEER, VILLAGE OF WELLINGTON

**VILLAGE OF WELLINGTON
ENGINEERING DEPARTMENT**

ROADWAY	PLAN SUBMITTAL	PROJECT FM#
BIG BLUE TRACE	CONSTRUCTABILITY PHASE	440044-1-58-01


**EXISTING CONDITIONS
AND DEMOLITION PLAN**

SHEET NO.
D.9

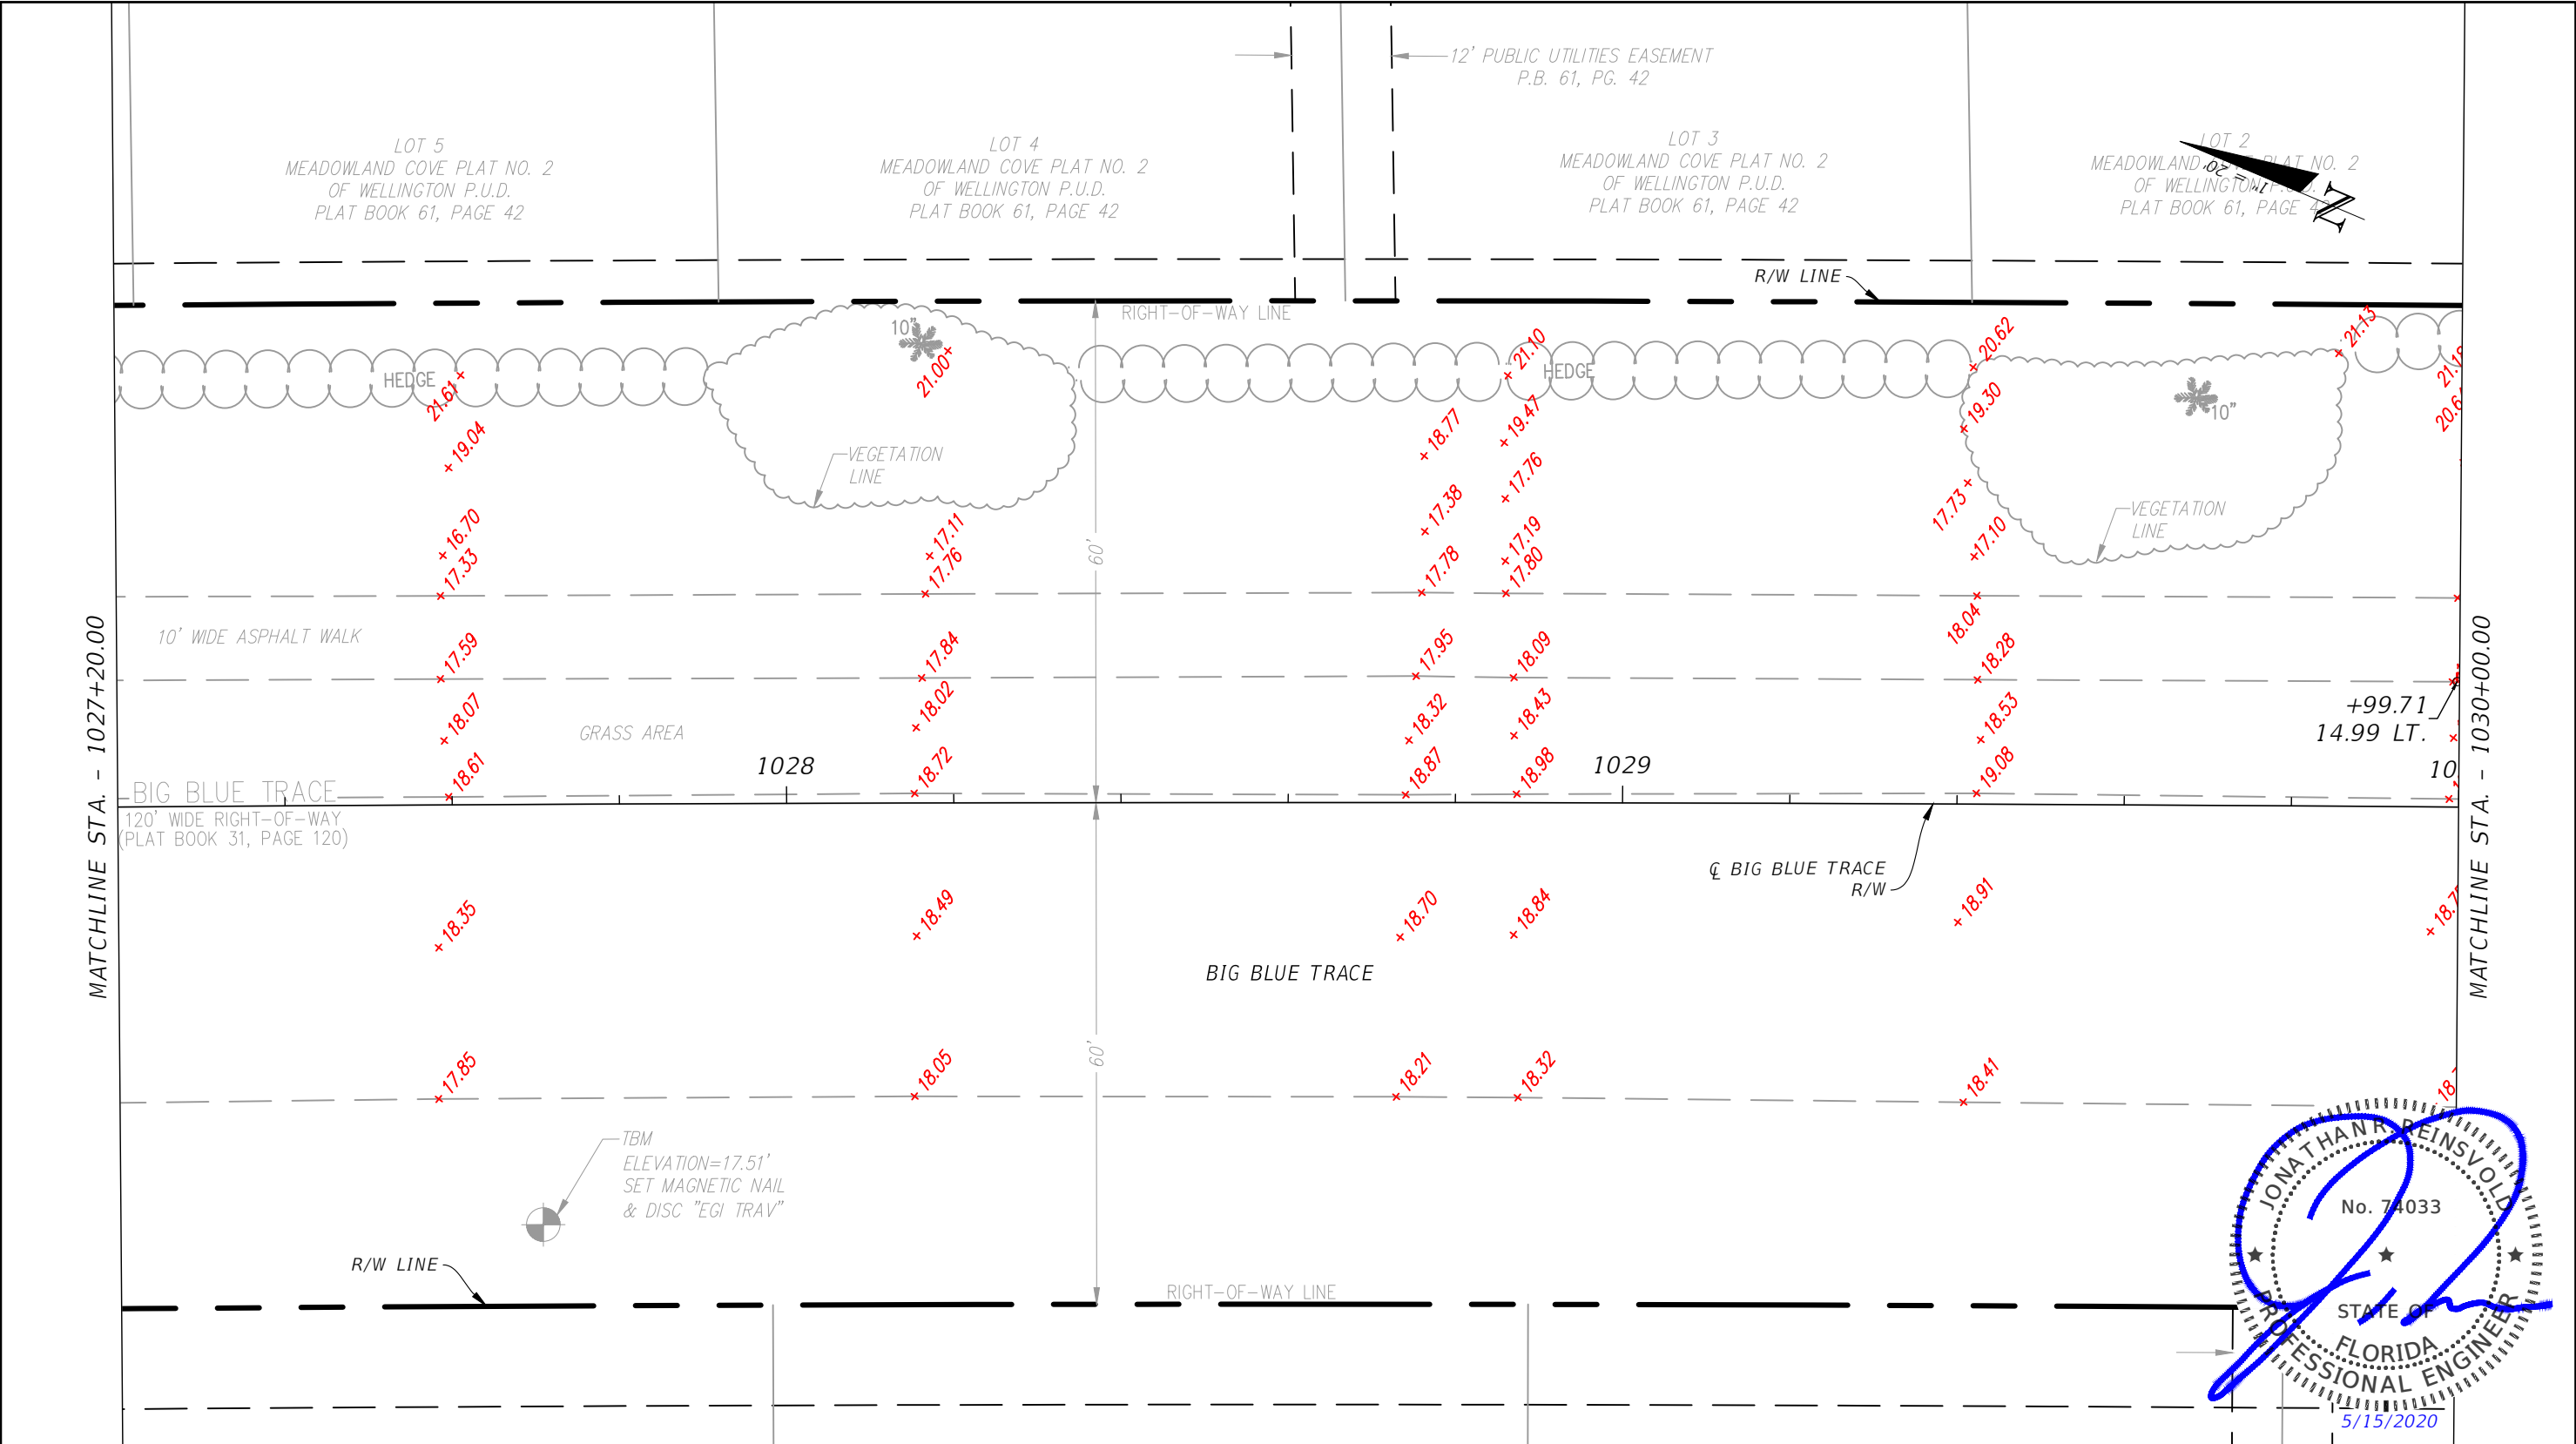

JONATHAN REINSVOLD
No. 74033
STATE OF FLORIDA
PROFESSIONAL ENGINEER
5/15/2020


REVISIONS / RELEASES				PROFESSIONAL OF RECORD: JONATHAN REINSVOLD ,P.E.# 74033 SENIOR ENGINEER, VILLAGE OF WELLINGTON	VILLAGE OF WELLINGTON ENGINEERING DEPARTMENT			EXISTING CONDITIONS AND DEMOLITION PLAN	SHEET NO. D.11
DATE	DESCRIPTION	DATE	DESCRIPTION		ROADWAY	PLAN SUBMITTAL	PROJECT FM#		
01/24/19	INITIAL PHASE SUBMITTAL				BIG BLUE TRACE	CONSTRUCTABILITY PHASE	440044-1-58-01		

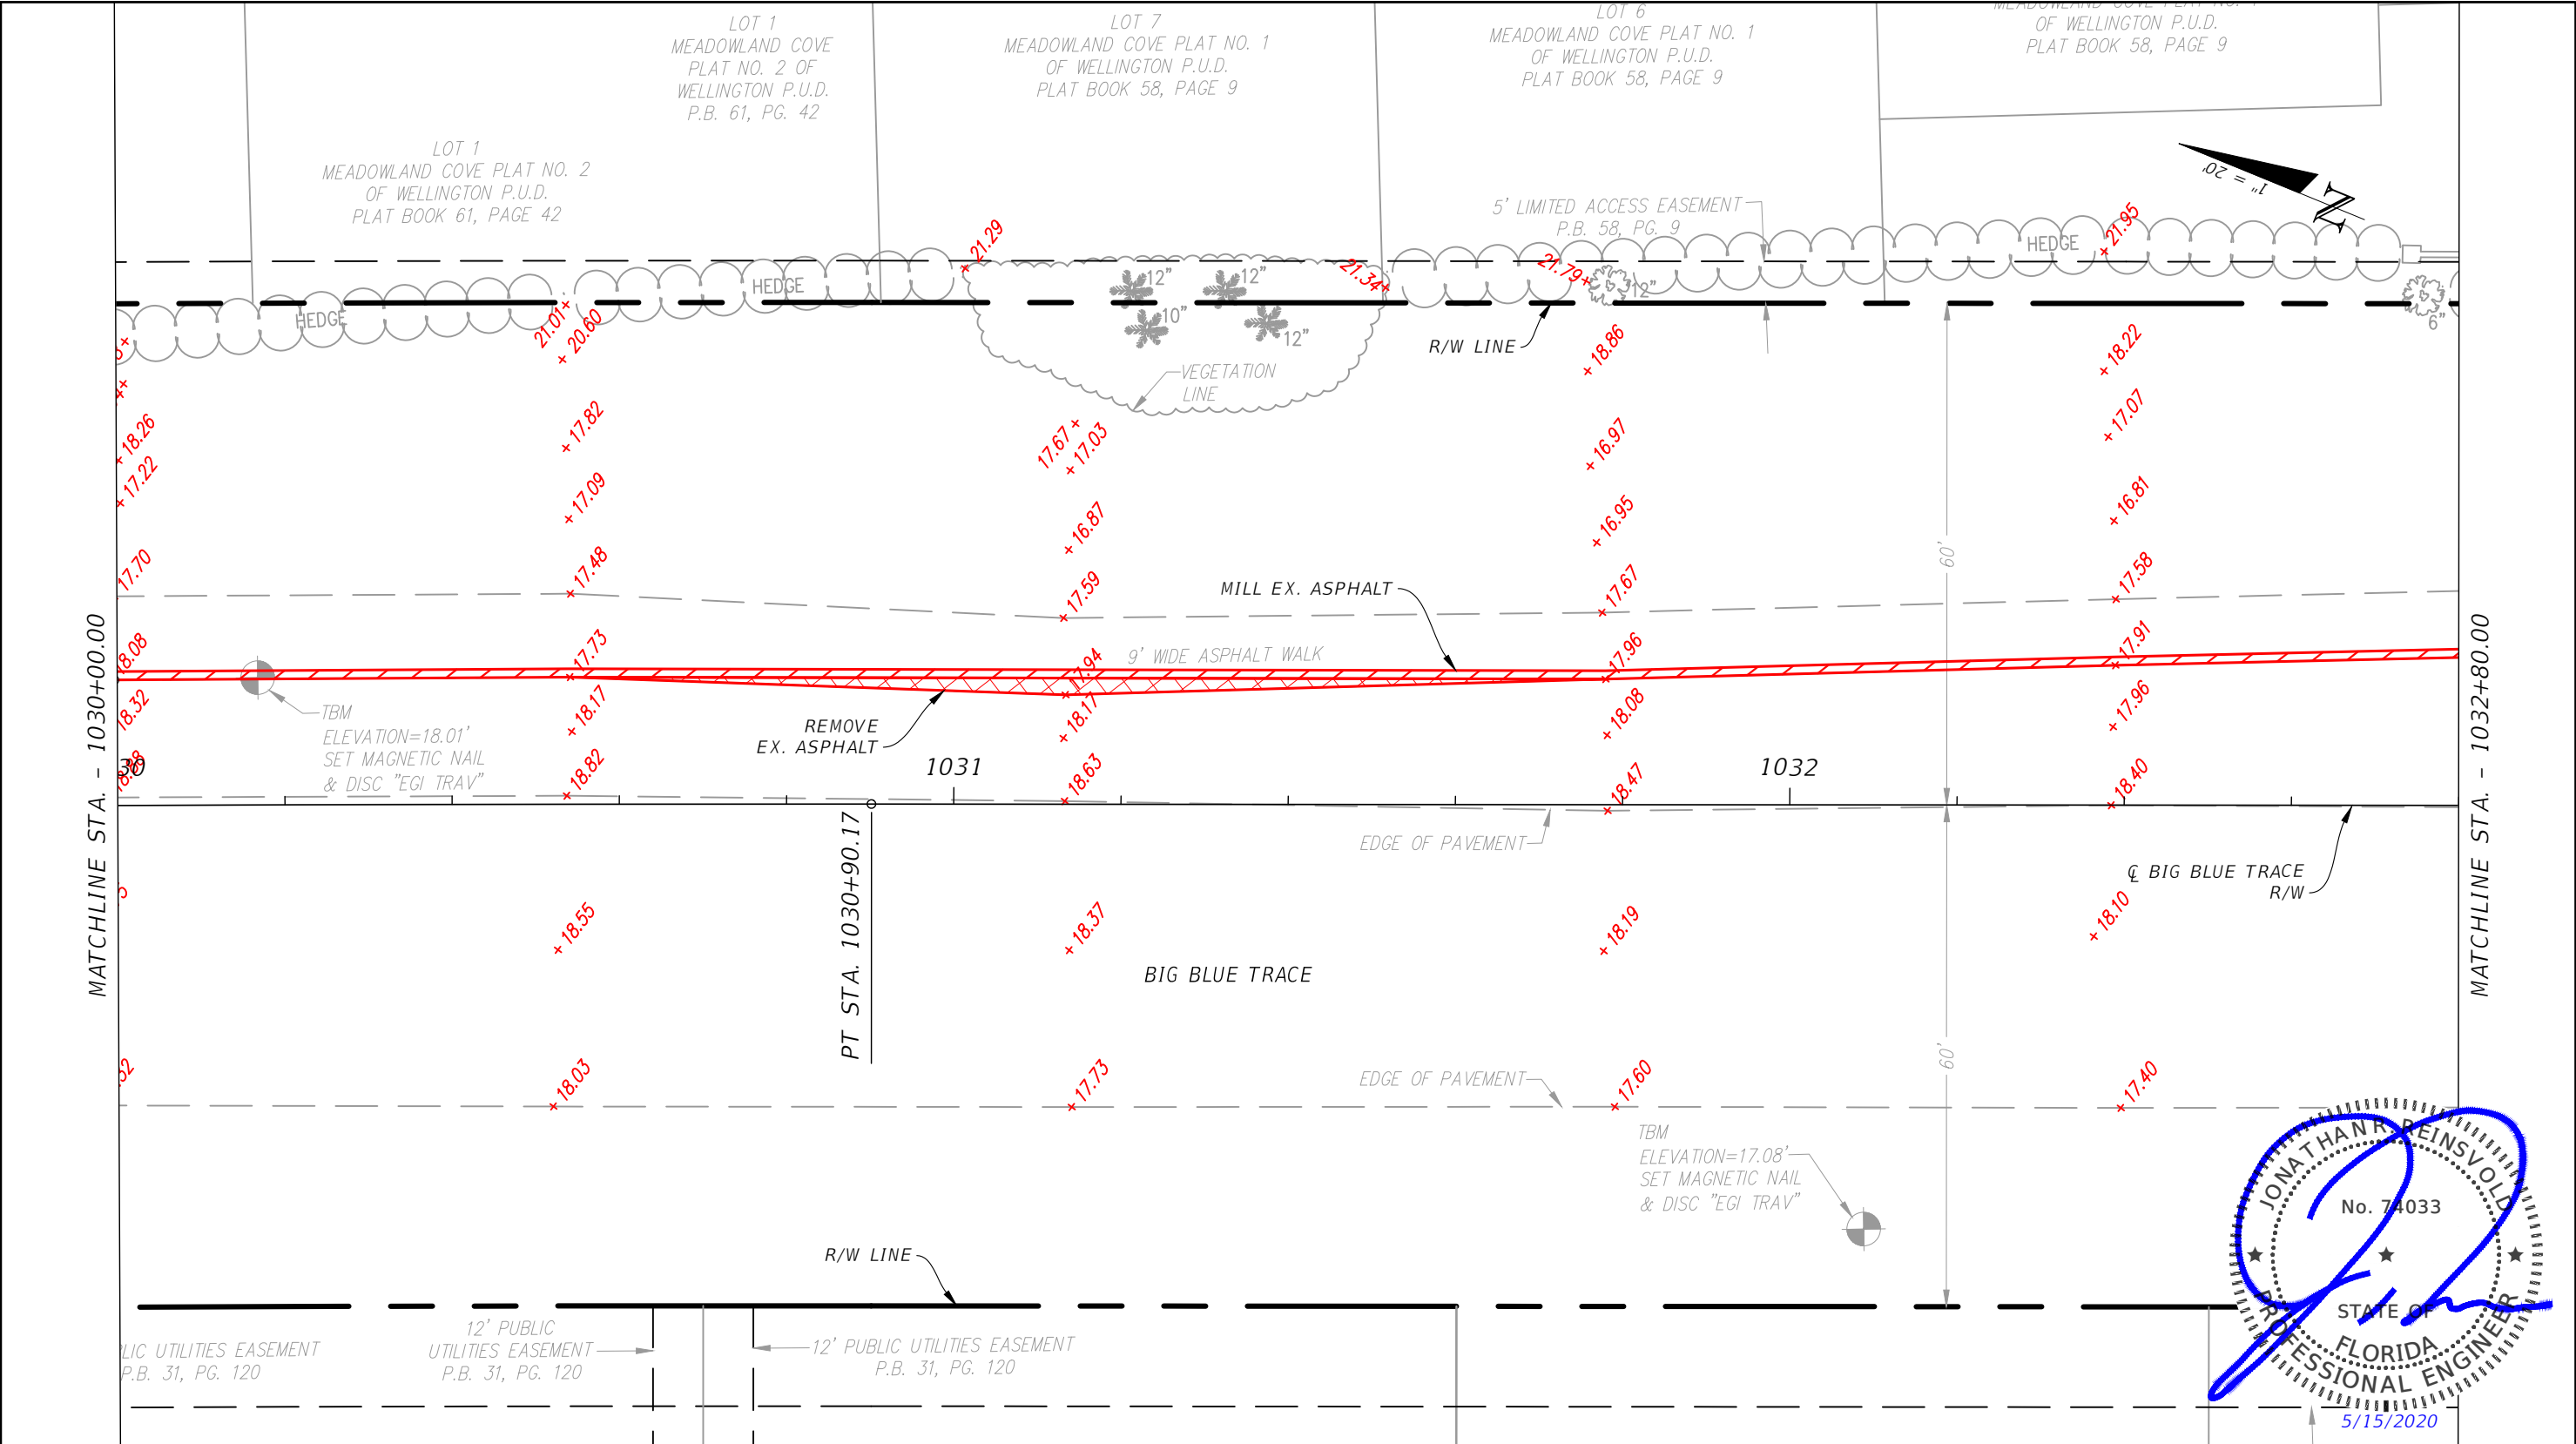

JONATHAN REINSVOLD
No. 74033
STATE OF FLORIDA
PROFESSIONAL ENGINEER
5/15/2020

Sheet Legend							
	Demolition, existing feature		Ex. Sign		Ex. Storm Inlet		Ex. Sanitary Manhole (to remain)
	Demolition, existing feature		Ex. Edge of Pavement		Ex. Storm Culvert		Ex. Light Pole (to remain)
	Mill 1" Depth		Ex. Concrete		Ex. Water Main		Ex. Elevation (NGVD 1929 Datum)
			Ex. Storm Manhole		Ex. Water Main Valve		Ex. Asphalt Multiuse Pathway
							Ex. Fence (To Remain)


REVISIONS / RELEASES				PROFESSIONAL OF RECORD: JONATHAN REINSVOLD ,P.E.# 74033 SENIOR ENGINEER, VILLAGE OF WELLINGTON	VILLAGE OF WELLINGTON ENGINEERING DEPARTMENT			EXISTING CONDITIONS AND DEMOLITION PLAN	SHEET NO. D.12
DATE	DESCRIPTION	DATE	DESCRIPTION		ROADWAY	PLAN SUBMITTAL	PROJECT FM#		
01/24/19	INITIAL PHASE SUBMITTAL				BIG BLUE TRACE	CONSTRUCTABILITY PHASE	440044-1-58-01		

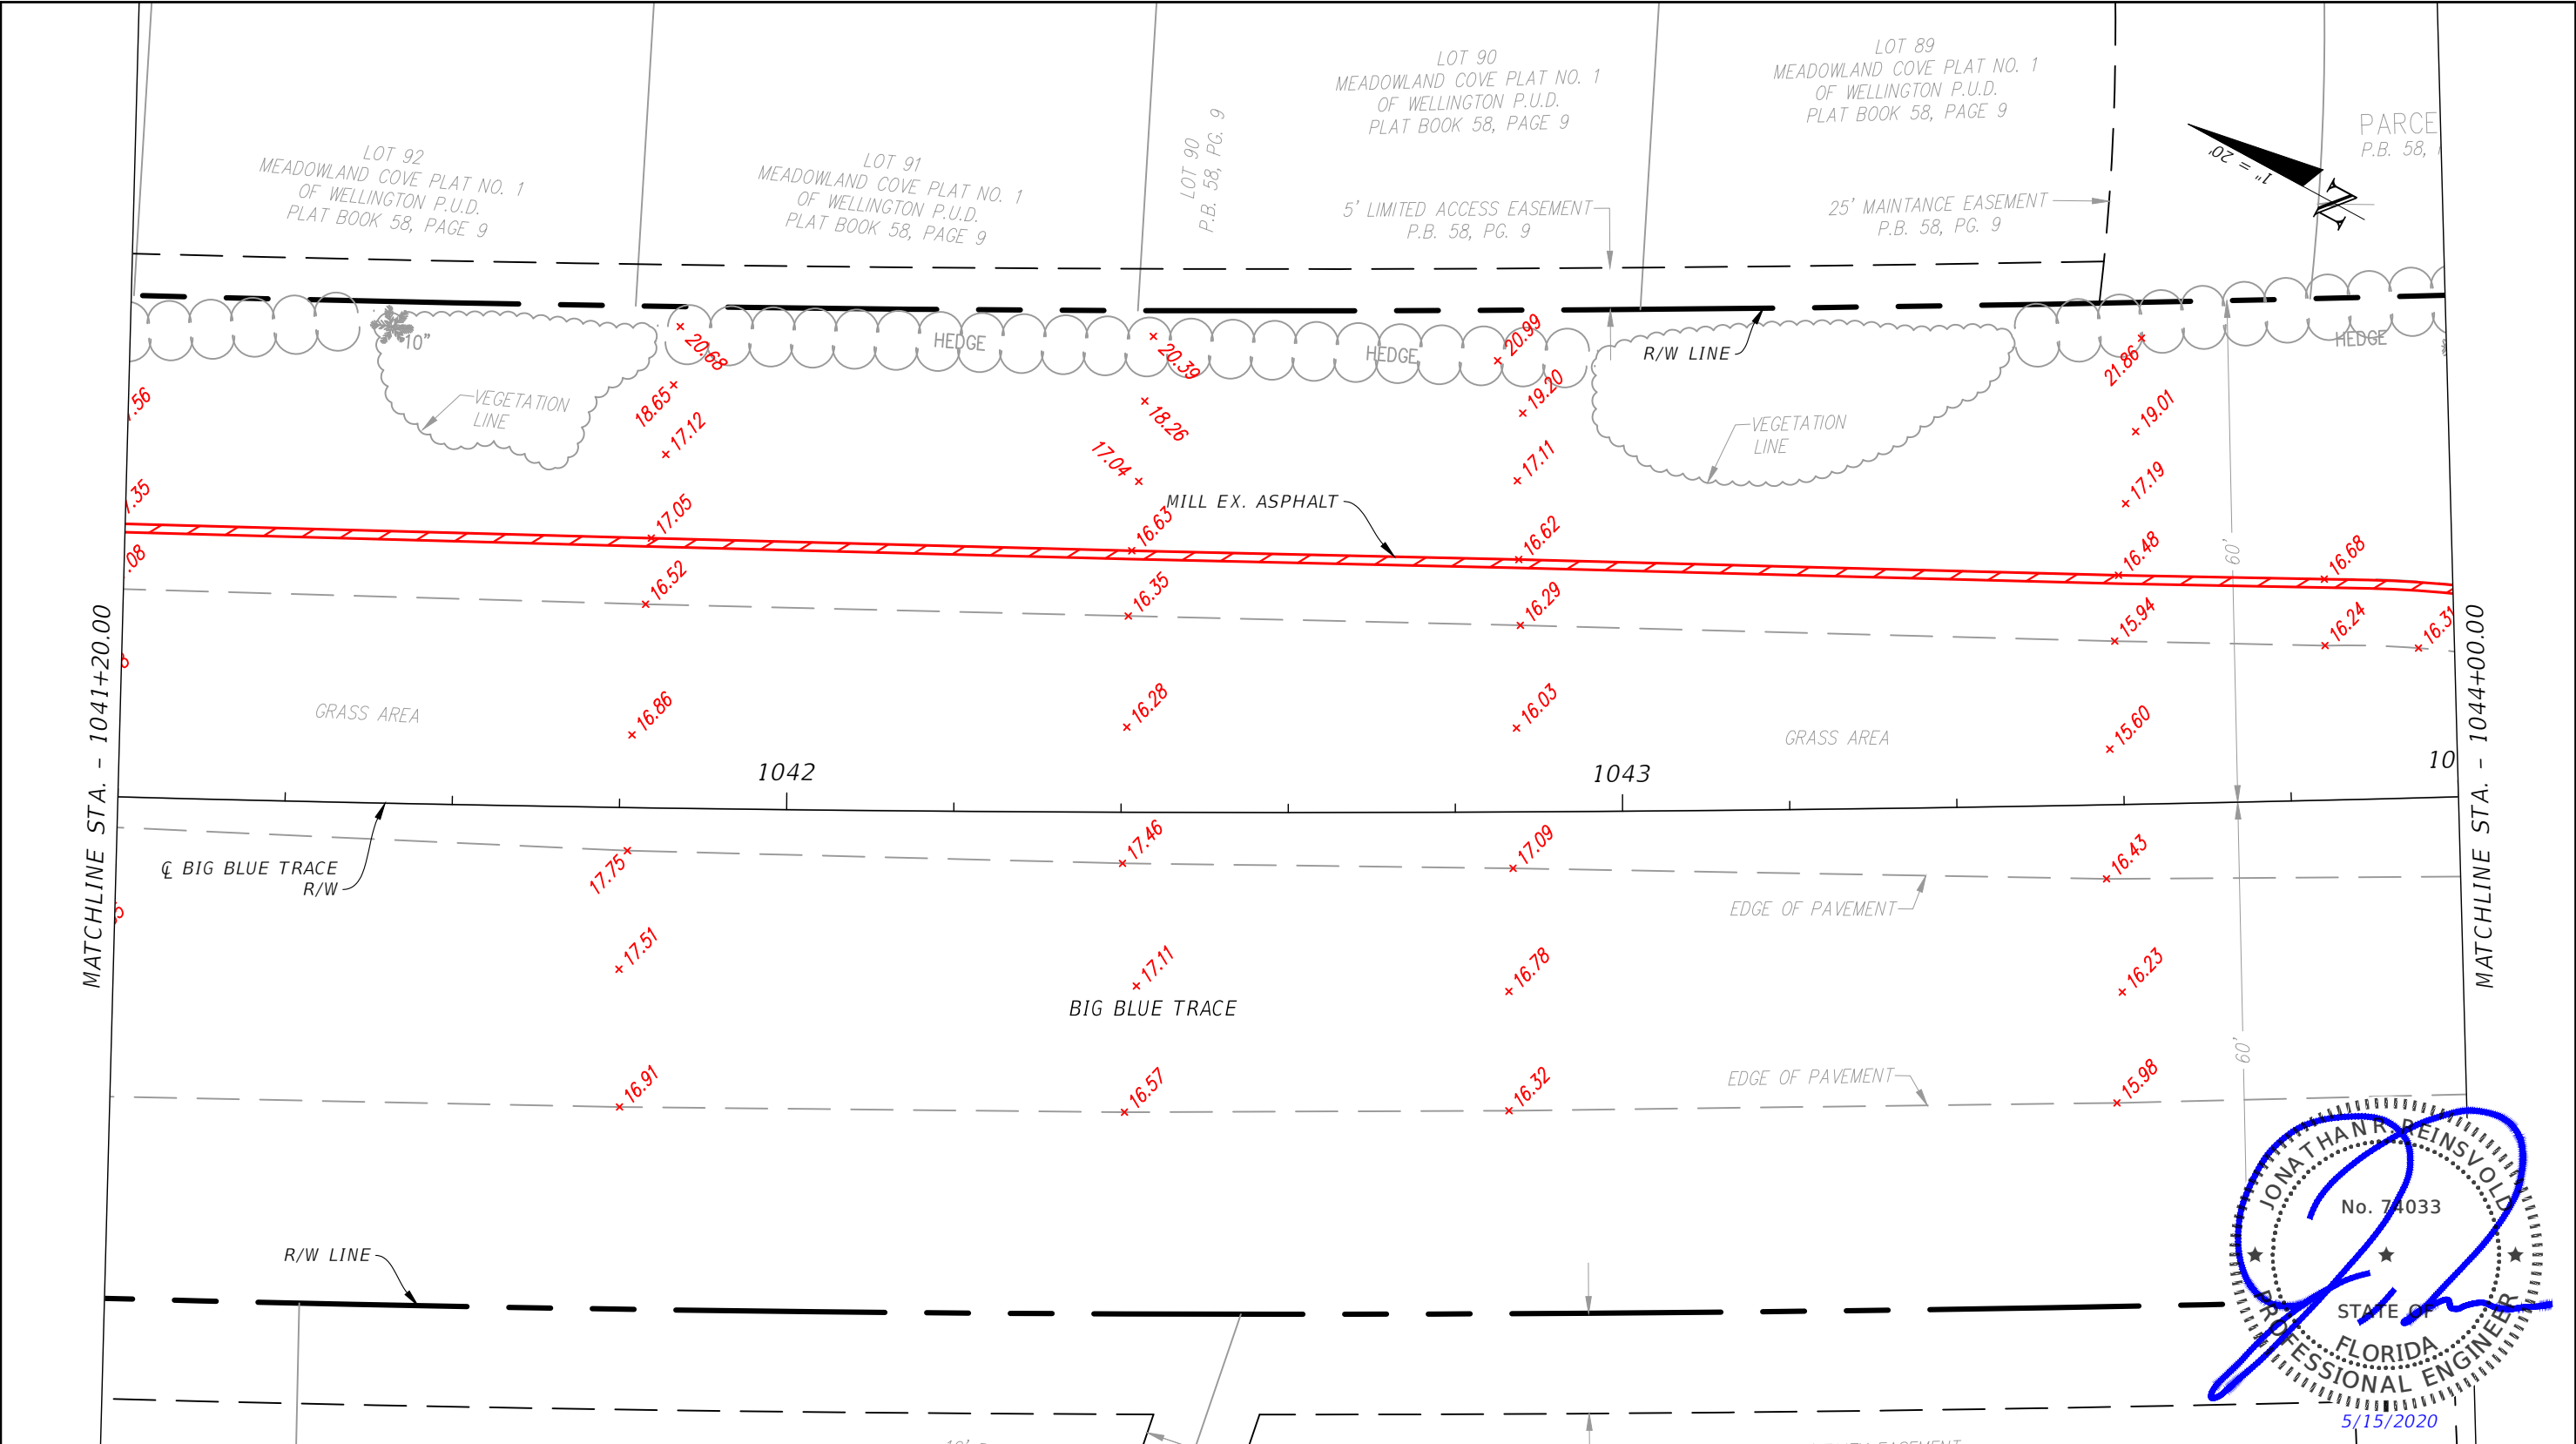

JONATHAN REINSVOLD
No. 74033
STATE OF FLORIDA
PROFESSIONAL ENGINEER
5/15/2020

Sheet Legend							
	Demolition, existing feature		Ex. Sign		Ex. Storm Inlet		Ex. Sanitary Manhole (to remain)
	Demolition, existing feature		Ex. Edge of Pavement		Ex. Storm Culvert		Ex. Light Pole (to remain)
	Mill 1" Depth		Ex. Concrete		Ex. Water Main		Ex. Elevation (NGVD 1929 Datum)
			Ex. Storm Manhole		Ex. Water Main Valve		Ex. Asphalt Multiuse Pathway
							Ex. Fence (To Remain)


REVISIONS/ RELEASES				PROFESSIONAL OF RECORD: JONATHAN REINSVOLD ,P.E.# 74033 SENIOR ENGINEER, VILLAGE OF WELLINGTON	VILLAGE OF WELLINGTON ENGINEERING DEPARTMENT			EXISTING CONDITIONS AND DEMOLITION PLAN	SHEET NO. D.16
DATE	DESCRIPTION	DATE	DESCRIPTION		ROADWAY	PLAN SUBMITTAL	PROJECT FM#		
01/24/19	INITIAL PHASE SUBMITTAL				BIG BLUE TRACE	CONSTRUCTABILITY PHASE	440044-1-58-01		

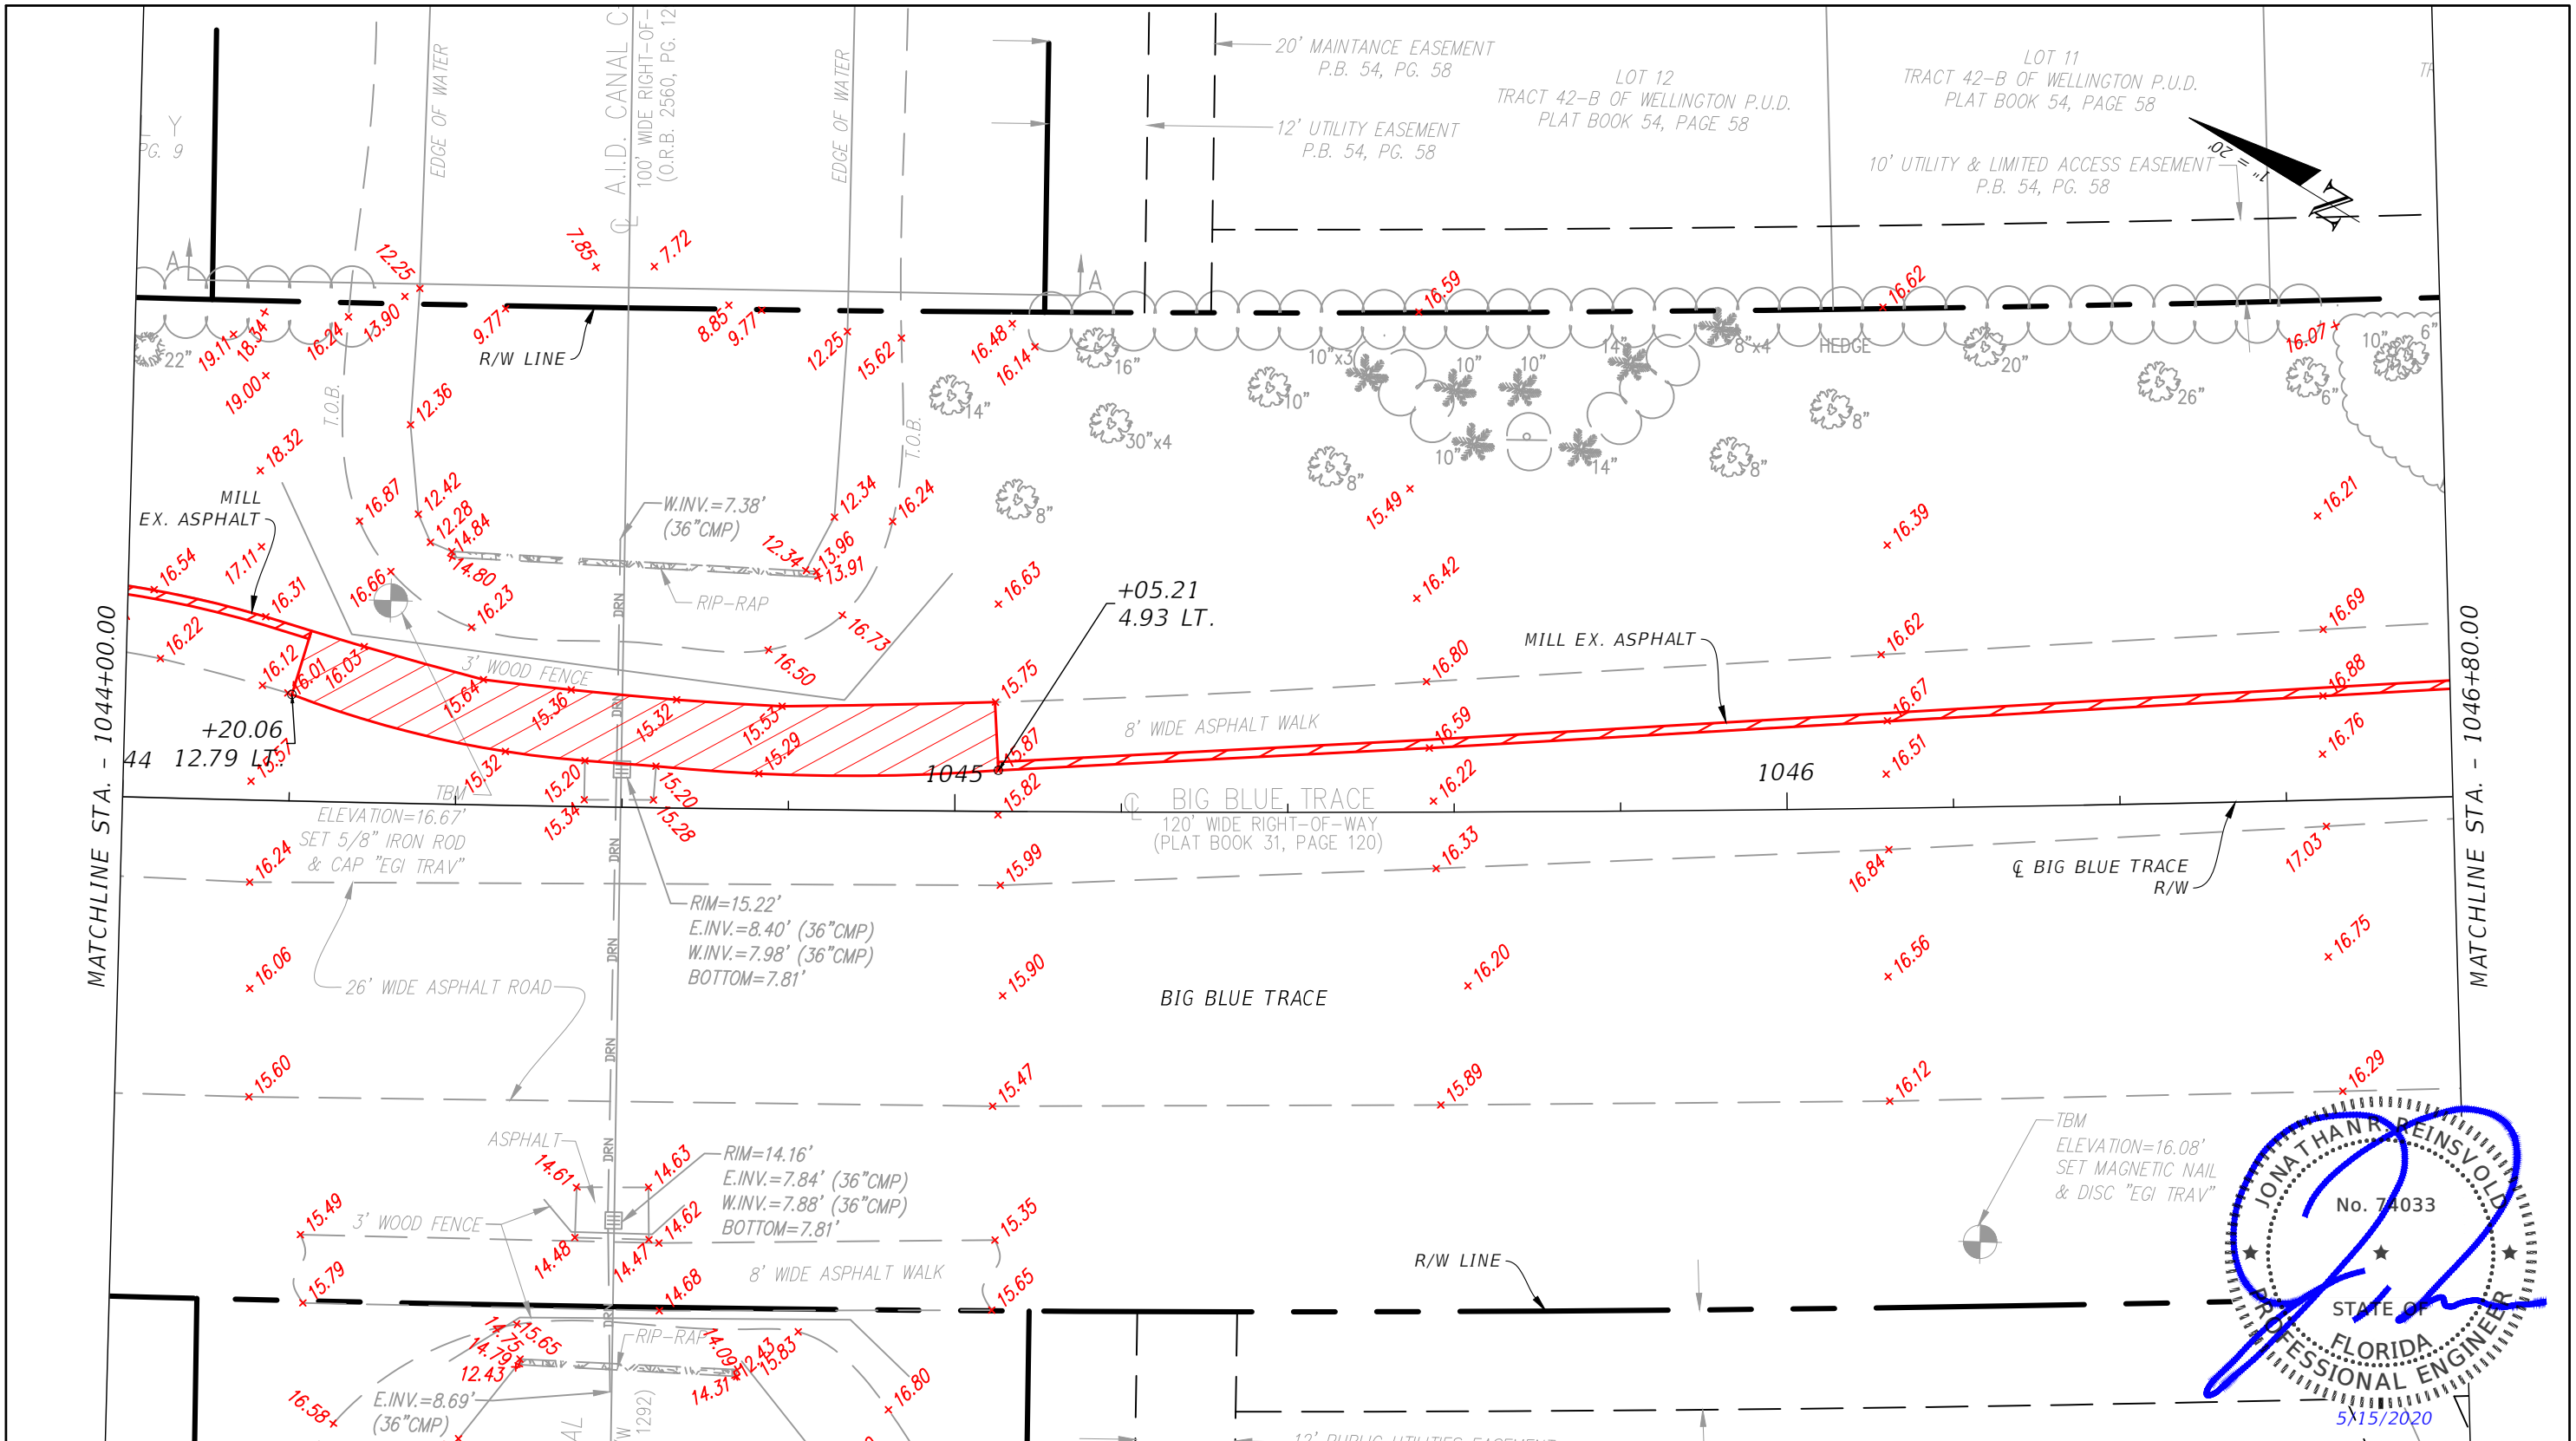

JONATHAN REINSVOLD
No. 74033
STATE OF FLORIDA
PROFESSIONAL ENGINEER
5/15/2020

Sheet Legend			
	Demolition, existing feature		Ex. Sign
	Demolition, existing feature		Ex. Edge of Pavement
	Mill 1" Depth		Ex. Concrete
			Ex. Storm Manhole
			Ex. Storm Inlet
			Ex. Storm Culvert
			Ex. Water Main
			Ex. Water Main Valve
			Ex. Sanitary Manhole (to remain)
			Ex. Light Pole (to remain)
			Ex. Elevation (NGVD 1929 Datum)
			Ex. Asphalt Multiuse Pathway
			Ex. Fence (To Remain)

REVISIONS / RELEASES				PROFESSIONAL OF RECORD: JONATHAN REINSVOLD, P.E. # 74033 SENIOR ENGINEER, VILLAGE OF WELLINGTON	VILLAGE OF WELLINGTON ENGINEERING DEPARTMENT			EXISTING CONDITIONS AND DEMOLITION PLAN	SHEET NO. D.17
DATE	DESCRIPTION	DATE	DESCRIPTION		ROADWAY	PLAN SUBMITTAL	PROJECT FM#		
01/24/19	INITIAL PHASE SUBMITTAL				BIG BLUE TRACE	CONSTRUCTABILITY PHASE	440044-1-58-01		

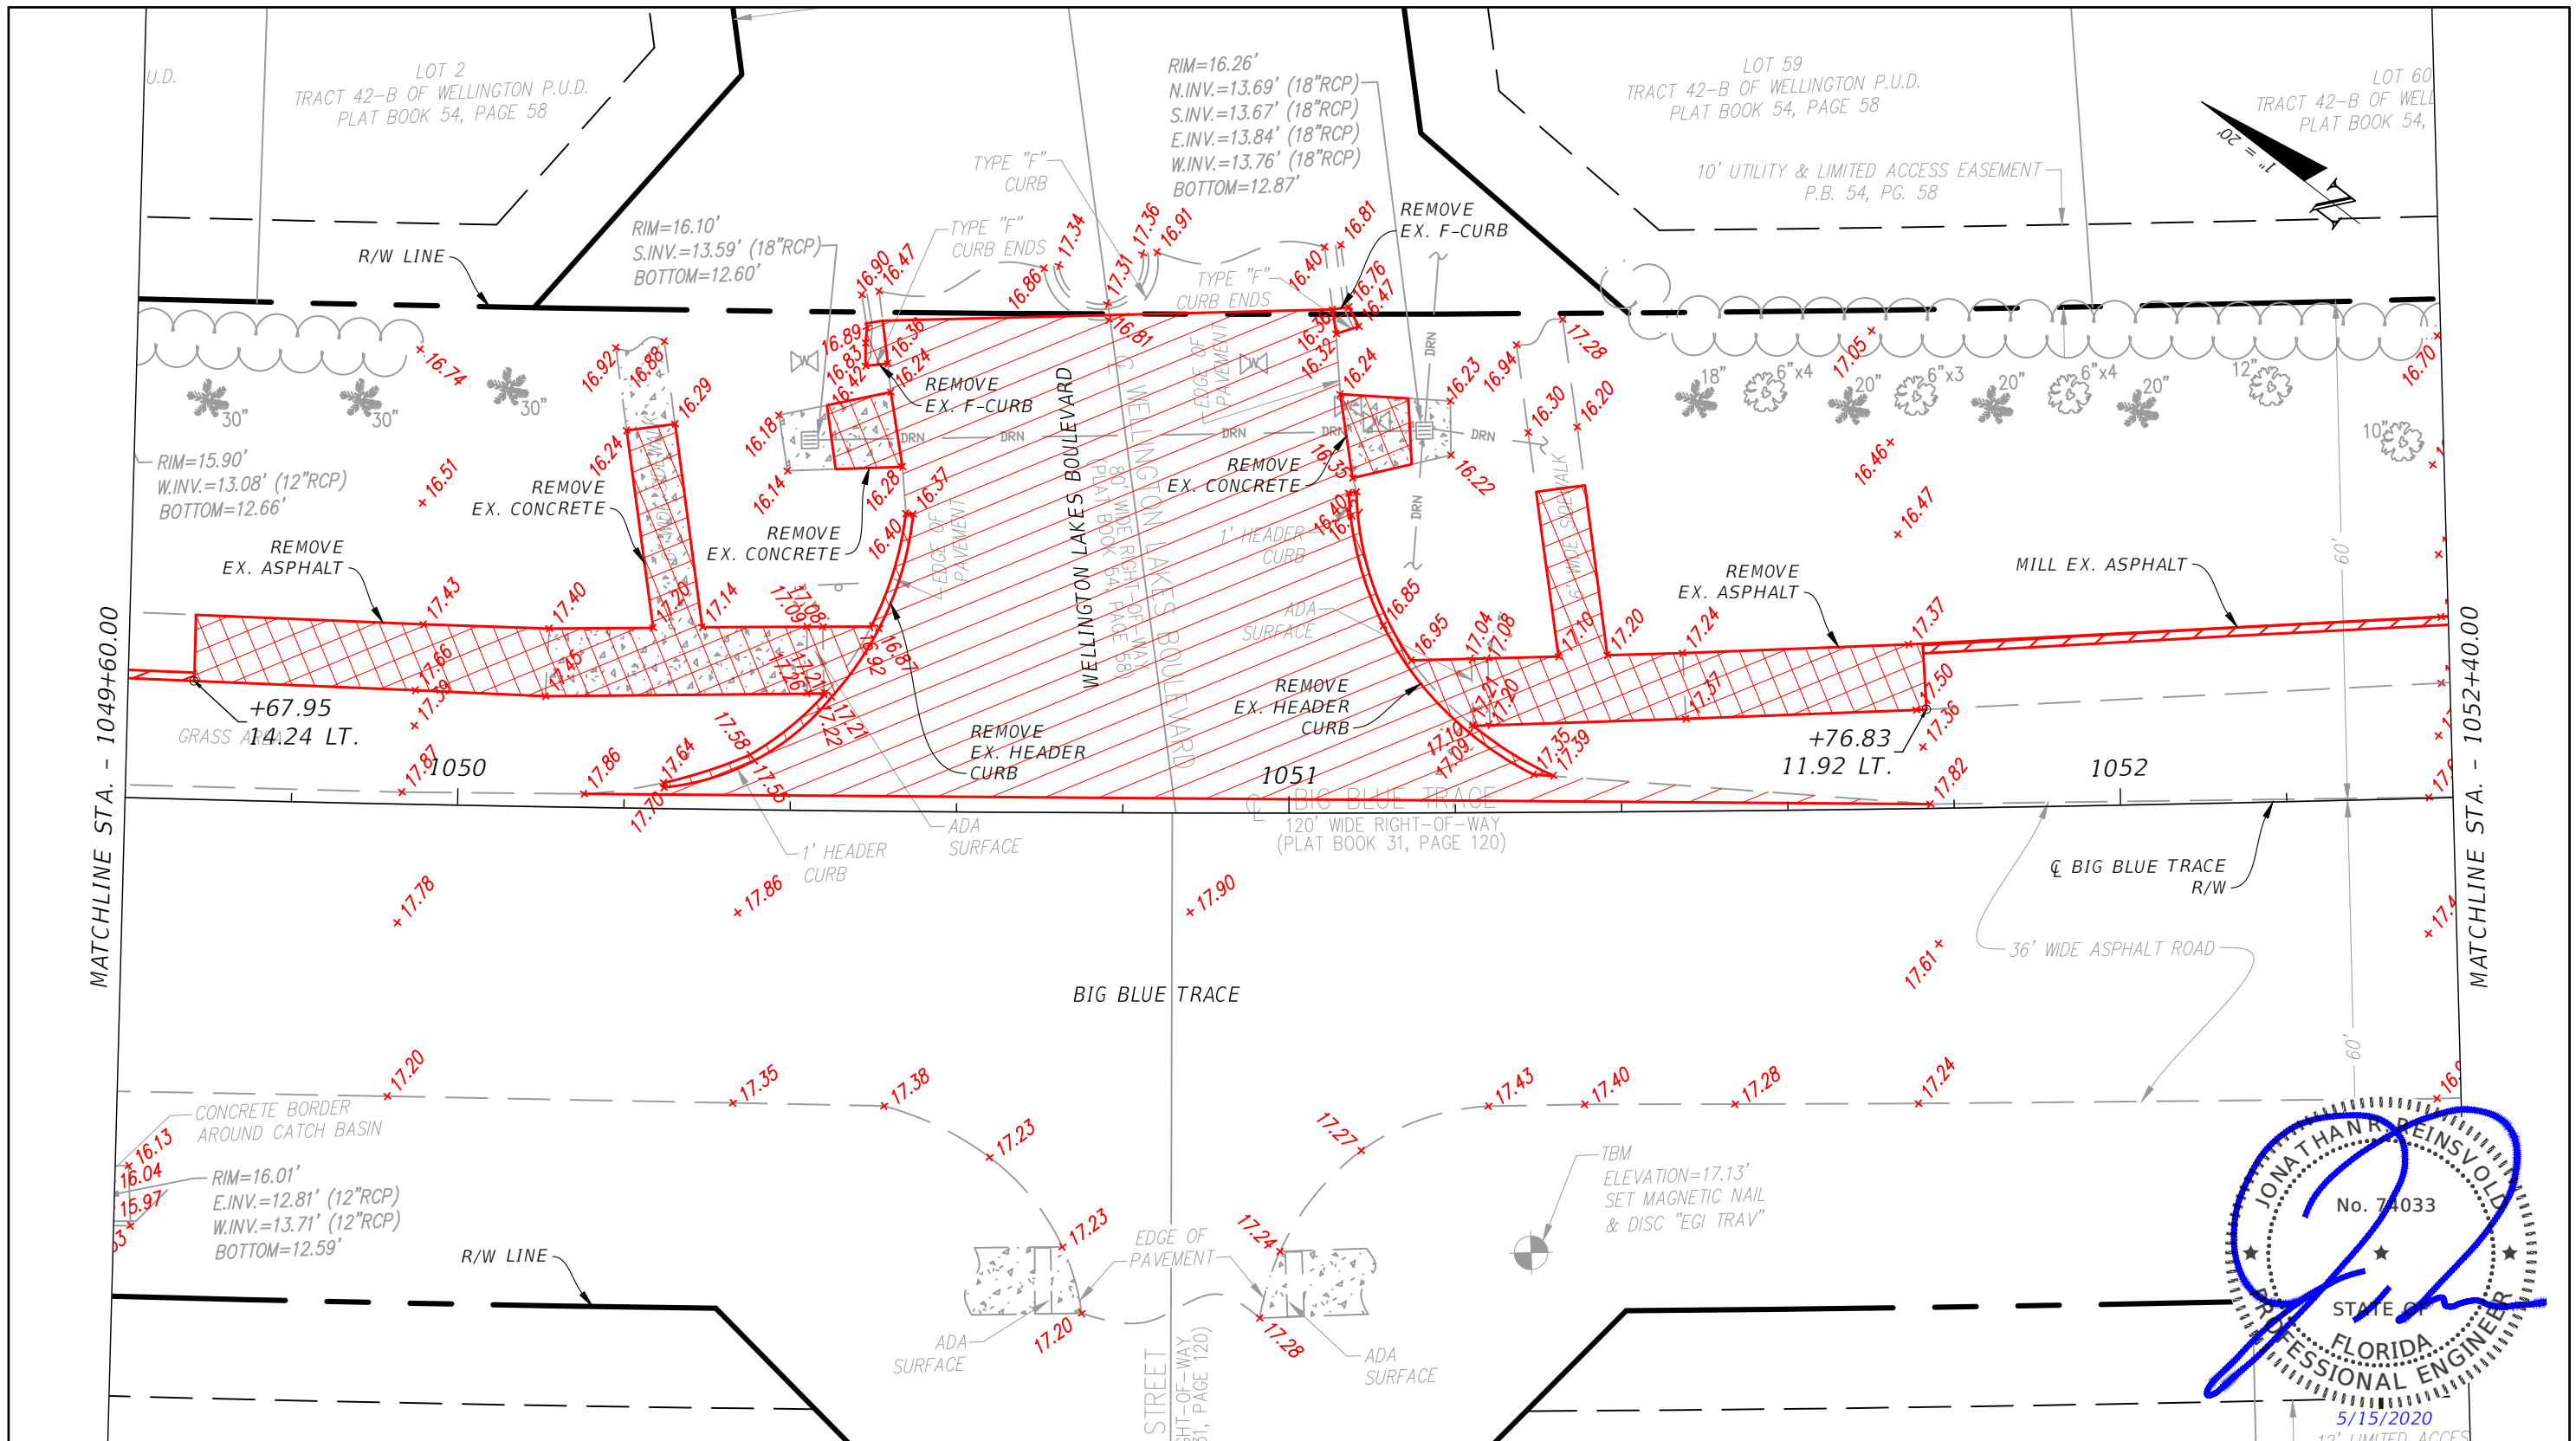

Sheet Legend							
	Demolition, existing feature		Ex. Sign		Ex. Storm Inlet		Ex. Sanitary Manhole (to remain)
	Demolition, existing feature		Ex. Edge of Pavement		Ex. Storm Culvert		Ex. Light Pole (to remain)
	Mill 1" Depth		Ex. Concrete		Ex. Water Main		Ex. Elevation (NGVD 1929 Datum)
			Ex. Storm Manhole		Ex. Water Main Valve		Ex. Asphalt Multiuse Pathway
							Ex. Fence (To Remain)


REVISIONS/ RELEASES			
DATE	DESCRIPTION	DATE	DESCRIPTION
01/24/19	INITIAL PHASE SUBMITTAL		

PROFESSIONAL OF RECORD:
JONATHAN REINSVOLD, P.E. # 74033
SENIOR ENGINEER, VILLAGE OF WELLINGTON

VILLAGE OF WELLINGTON ENGINEERING DEPARTMENT		
ROADWAY	PLAN SUBMITTAL	PROJECT FM#
BIG BLUE TRACE	CONSTRUCTABILITY PHASE	440044-1-58-01


**EXISTING CONDITIONS
AND DEMOLITION PLAN**

SHEET NO.
D.19

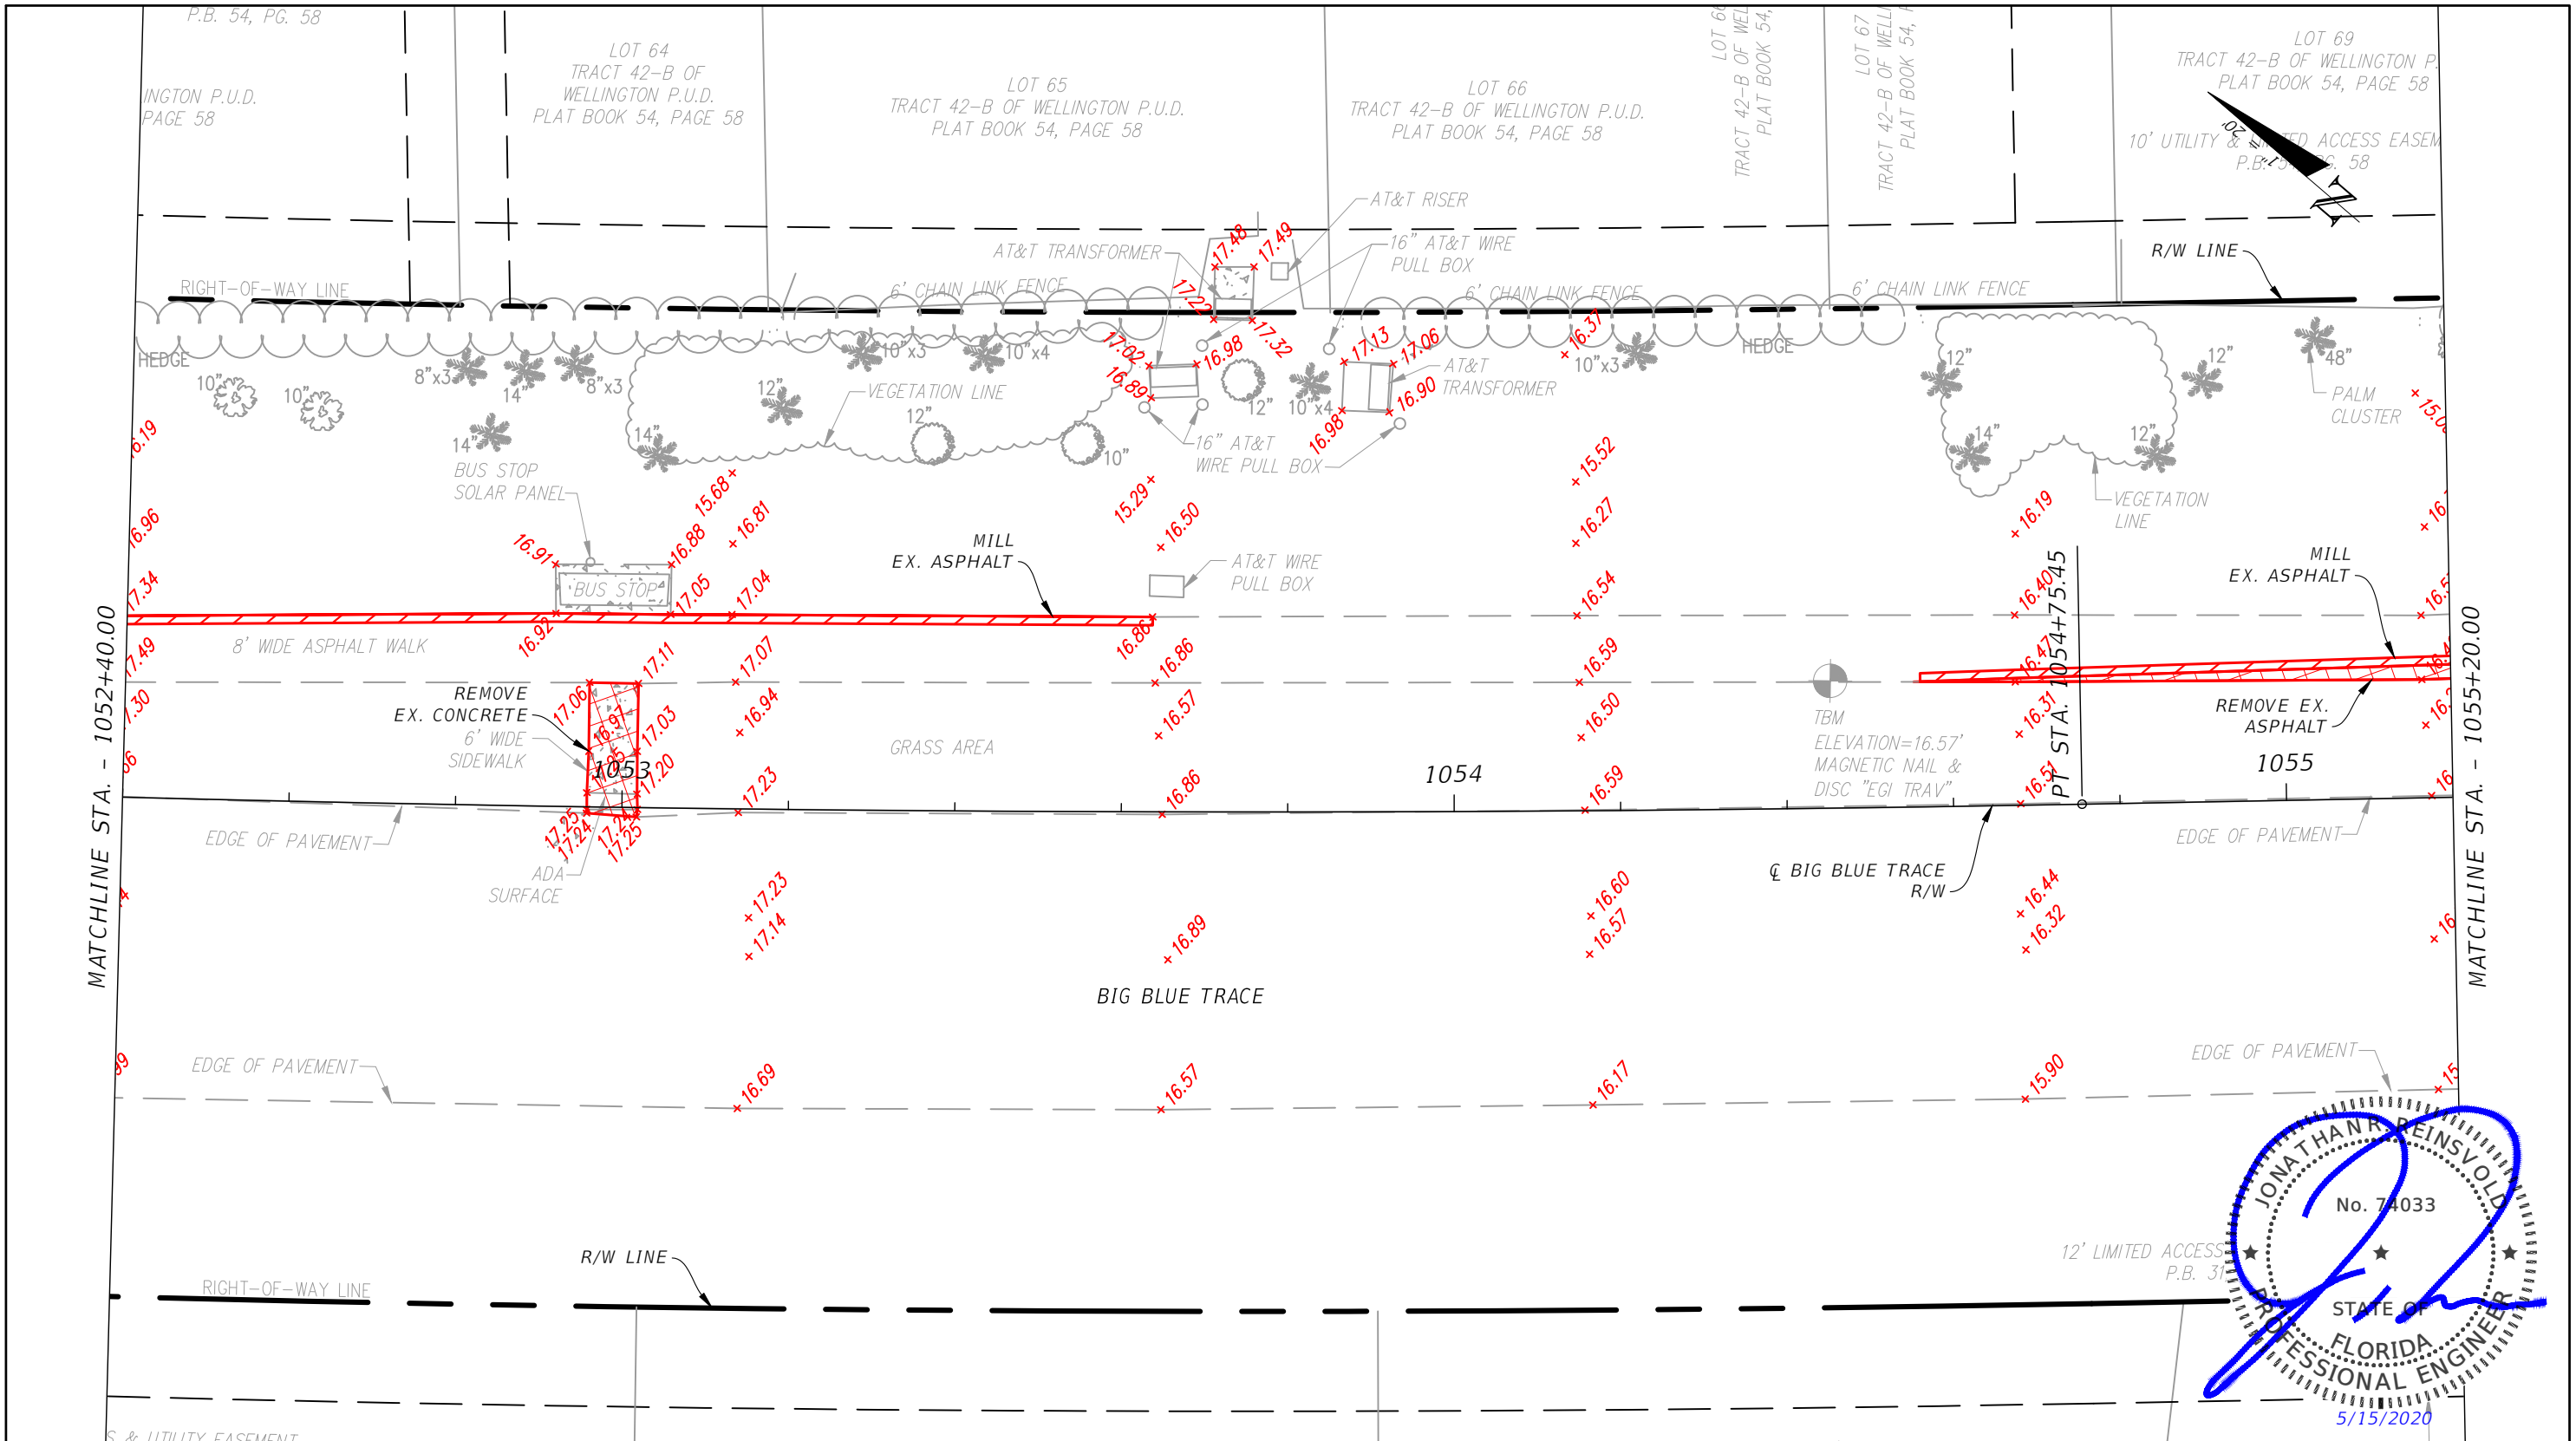


JONATHAN REINSVOLD
No. 74033
STATE OF FLORIDA
PROFESSIONAL ENGINEER
5/15/2020

REVISIONS / RELEASES				PROFESSIONAL OF RECORD: JONATHAN REINSVOLD, P.E. # 74033 SENIOR ENGINEER, VILLAGE OF WELLINGTON	VILLAGE OF WELLINGTON ENGINEERING DEPARTMENT			EXISTING CONDITIONS AND DEMOLITION PLAN	SHEET NO. D.20
DATE	DESCRIPTION	DATE	DESCRIPTION		ROADWAY	PLAN SUBMITTAL	PROJECT FM#		
01/24/19	INITIAL PHASE SUBMITTAL				BIG BLUE TRACE	CONSTRUCTABILITY PHASE	440044-1-58-01		

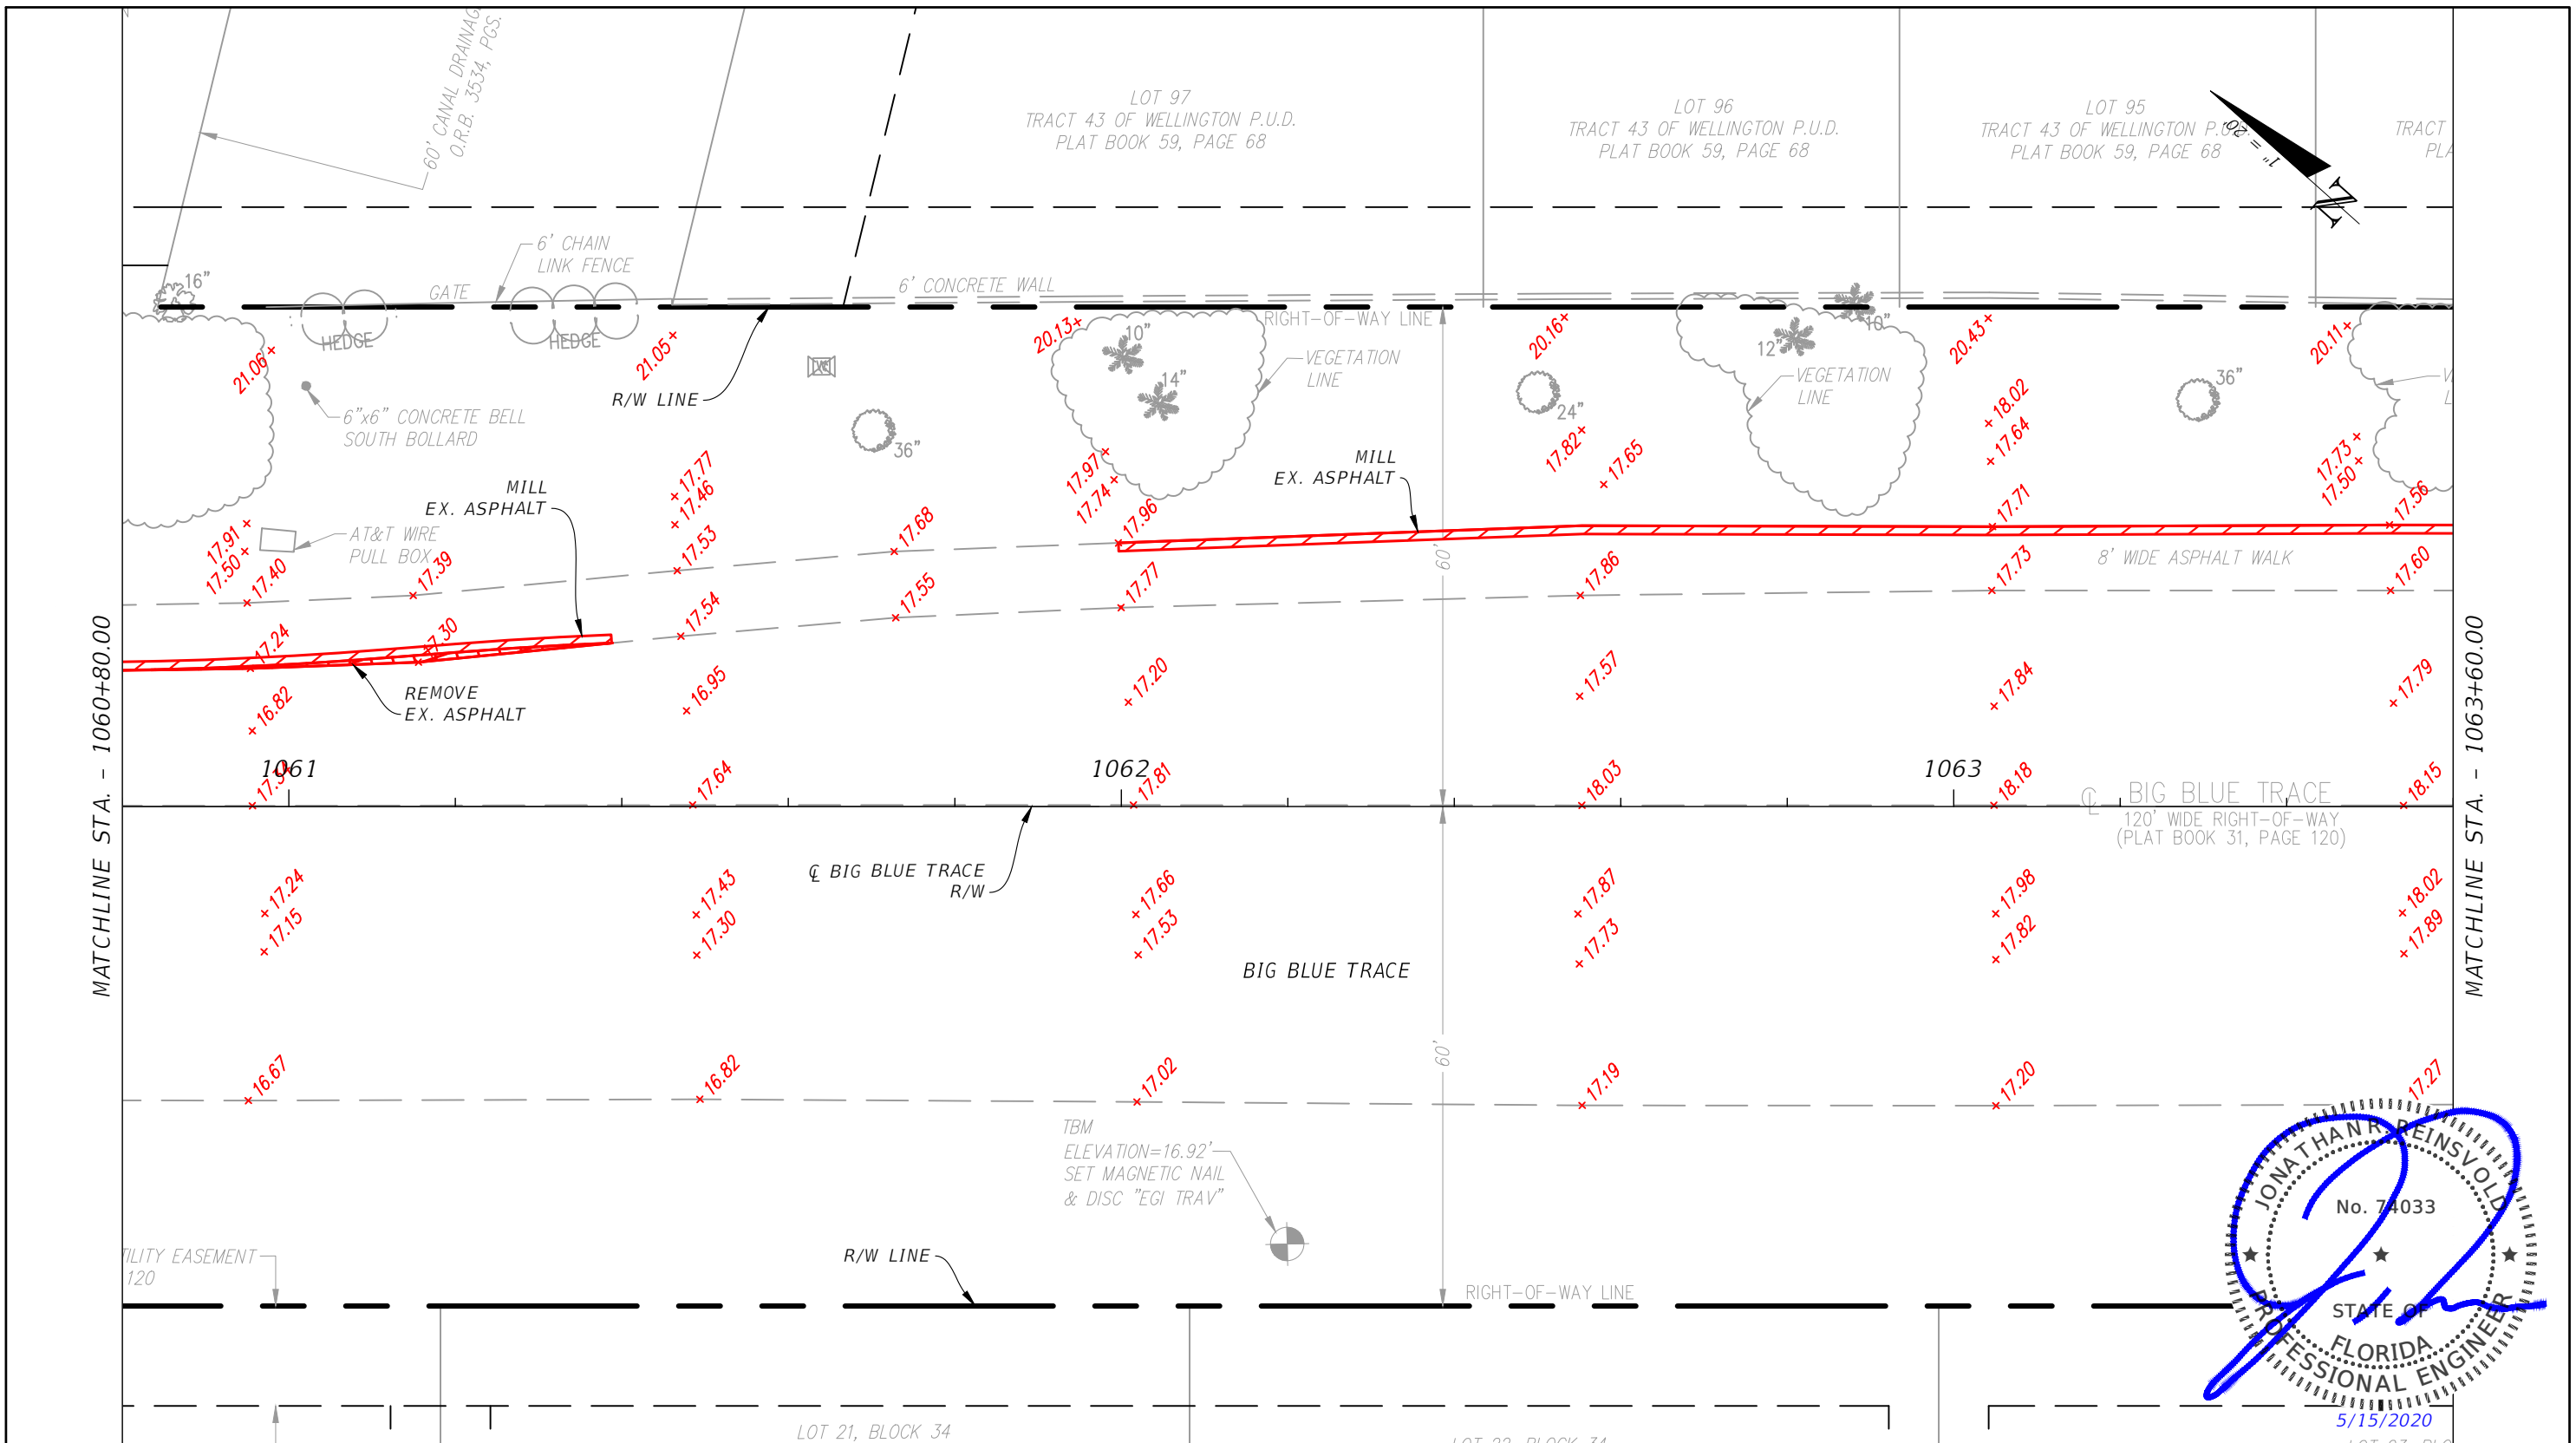

JONATHAN REINSVOLD
No. 74033
STATE OF FLORIDA
PROFESSIONAL ENGINEER
5/15/2020


REVISIONS/ RELEASES				PROFESSIONAL OF RECORD: JONATHAN REINSVOLD ,P.E.# 74033 SENIOR ENGINEER, VILLAGE OF WELLINGTON	VILLAGE OF WELLINGTON ENGINEERING DEPARTMENT			EXISTING CONDITIONS AND DEMOLITION PLAN	SHEET NO. D.23
DATE	DESCRIPTION	DATE	DESCRIPTION		ROADWAY	PLAN SUBMITTAL	PROJECT FM#		
01/24/19	INITIAL PHASE SUBMITTAL				BIG BLUE TRACE	CONSTRUCTABILITY PHASE	440044-1-58-01		

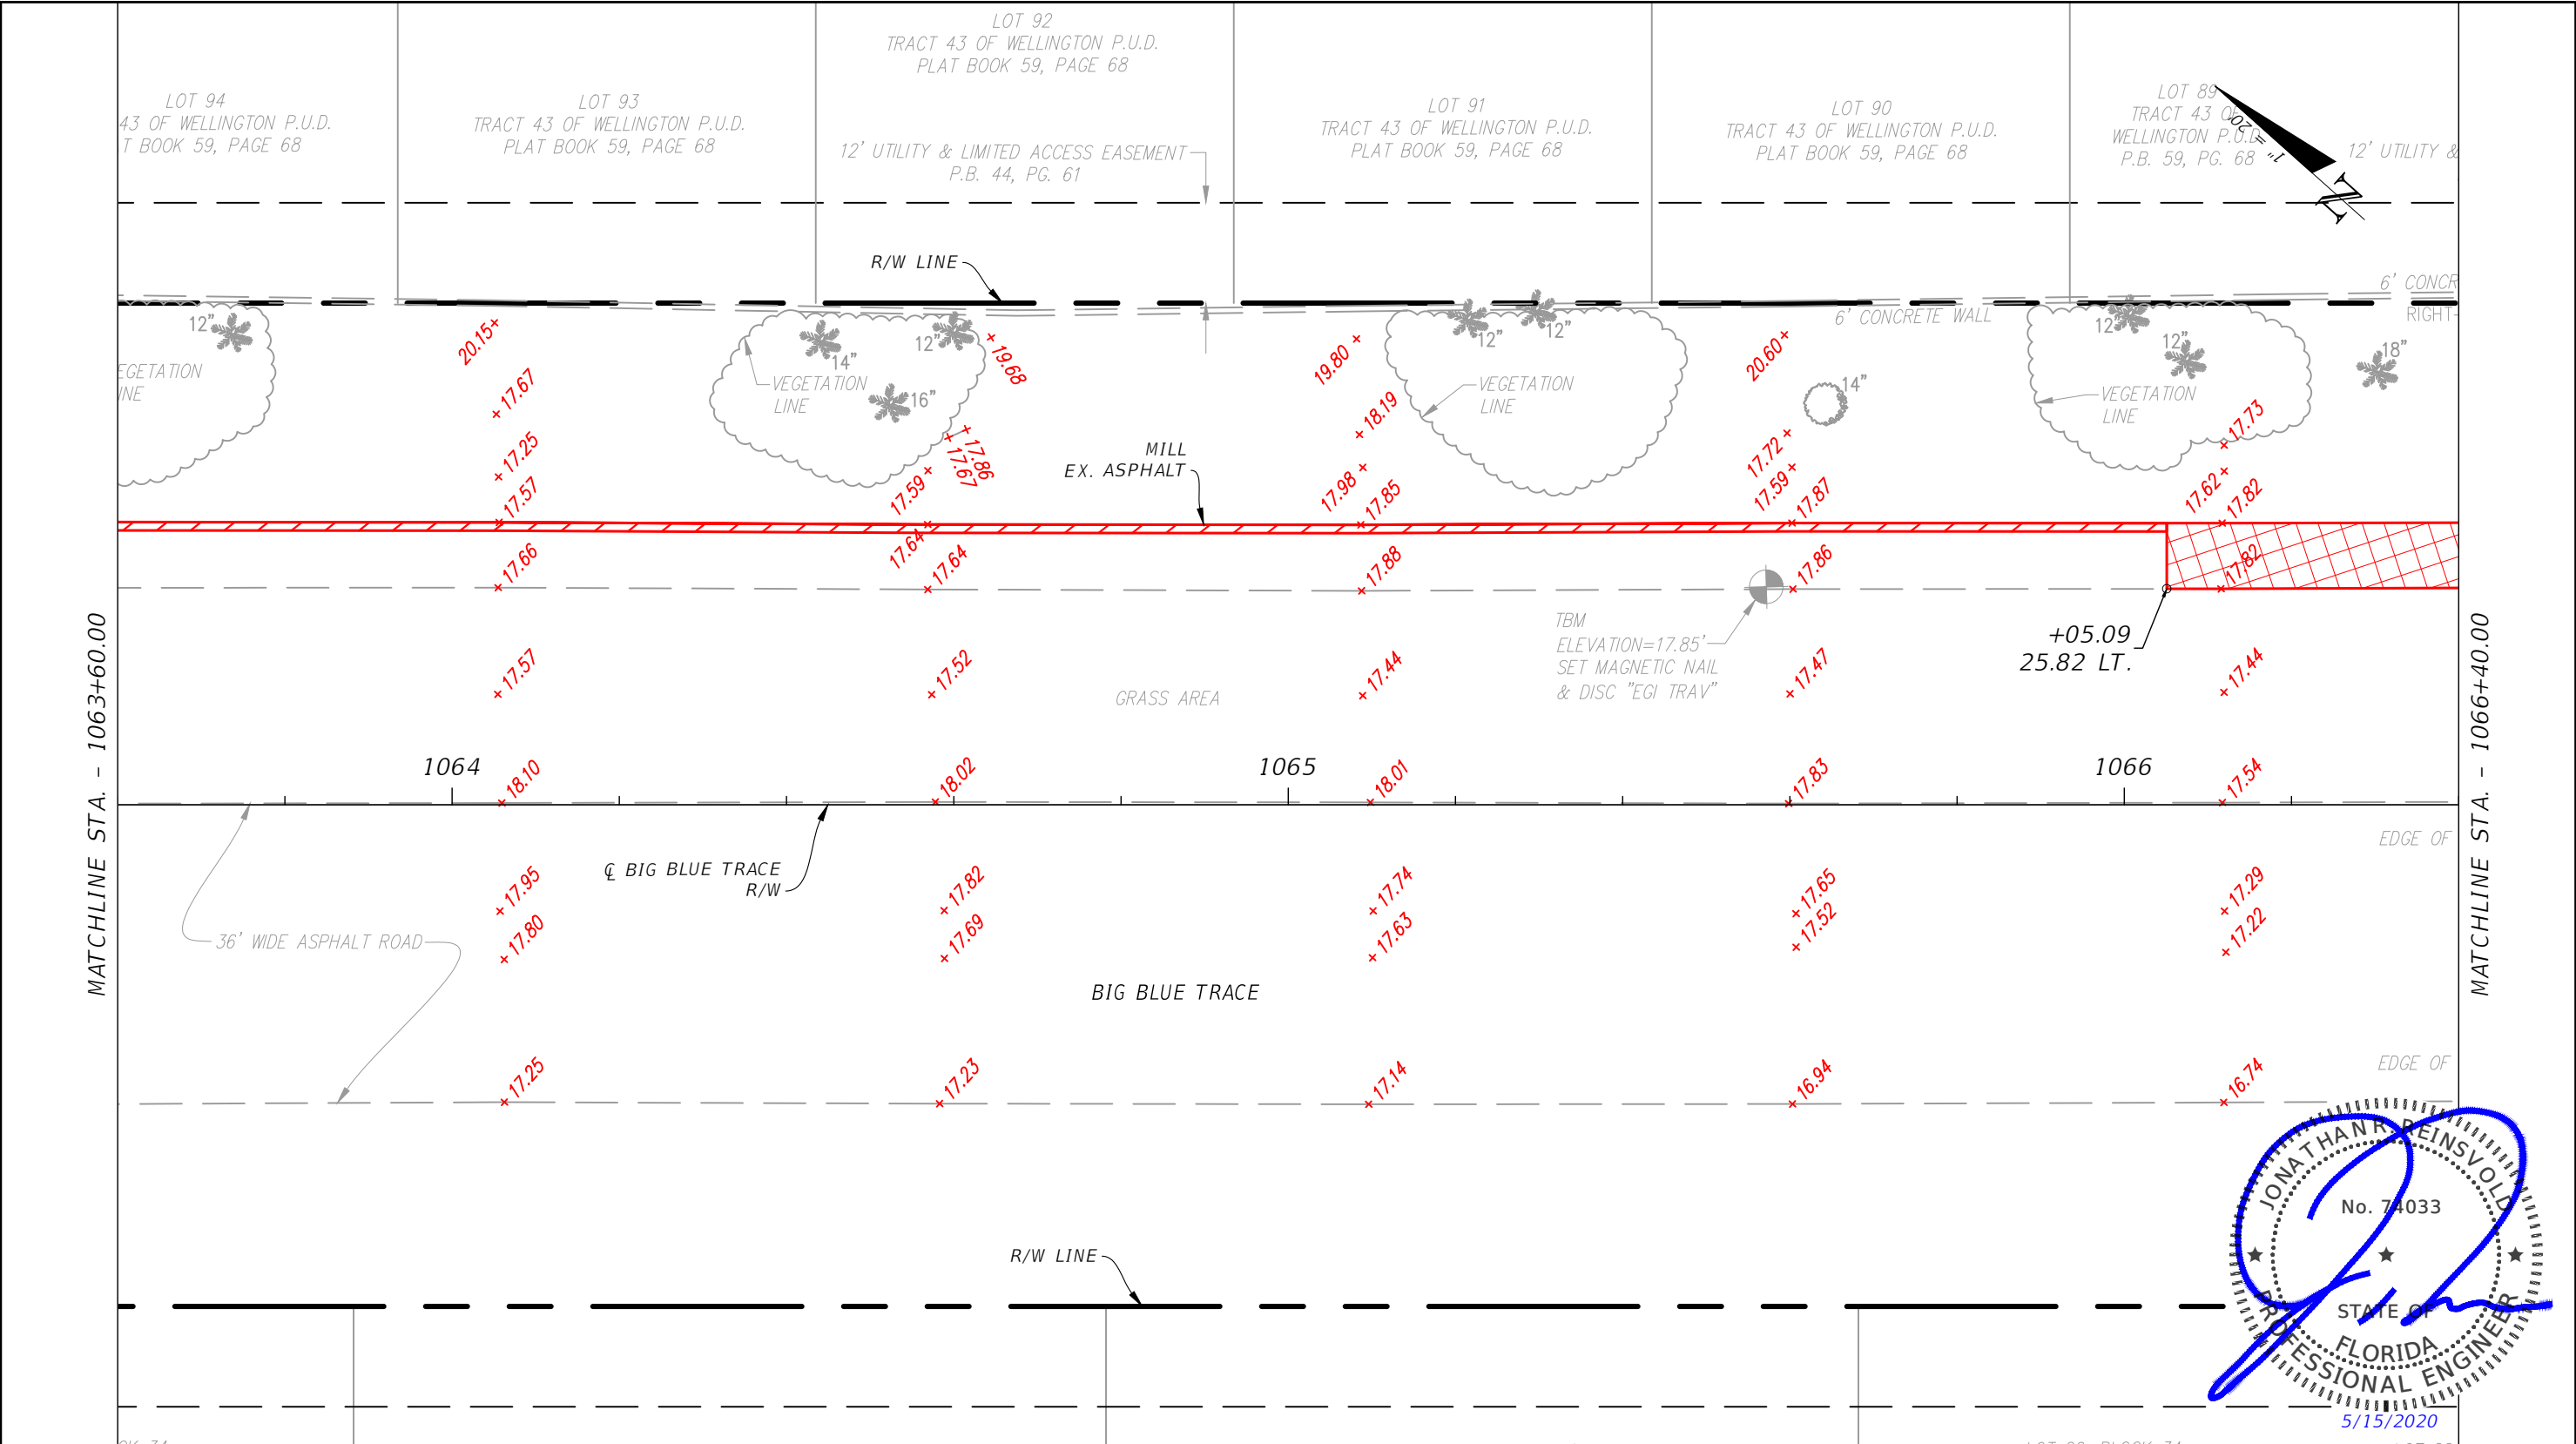

JONATHAN REINSVOLD
No. 74033
STATE OF FLORIDA
PROFESSIONAL ENGINEER
5/15/2020


Sheet Legend							
	Demolition, existing feature		Ex. Sign		Ex. Storm Inlet		Ex. Sanitary Manhole (to remain)
	Demolition, existing feature		Ex. Edge of Pavement		Ex. Storm Culvert		Ex. Light Pole (to remain)
	Mill 1" Depth		Ex. Concrete		Ex. Water Main		Ex. Elevation (NGVD 1929 Datum)
			Ex. Storm Manhole		Ex. Water Main Valve		Ex. Asphalt Multiuse Pathway
							Ex. Fence (To Remain)

REVISIONS / RELEASES				PROFESSIONAL OF RECORD: JONATHAN REINSVOLD ,P.E.# 74033 SENIOR ENGINEER, VILLAGE OF WELLINGTON	VILLAGE OF WELLINGTON ENGINEERING DEPARTMENT			EXISTING CONDITIONS AND DEMOLITION PLAN	SHEET NO. D.24
DATE	DESCRIPTION	DATE	DESCRIPTION		ROADWAY	PLAN SUBMITTAL	PROJECT FM#		
01/24/19	INITIAL PHASE SUBMITTAL				BIG BLUE TRACE	CONSTRUCTABILITY PHASE	440044-1-58-01		

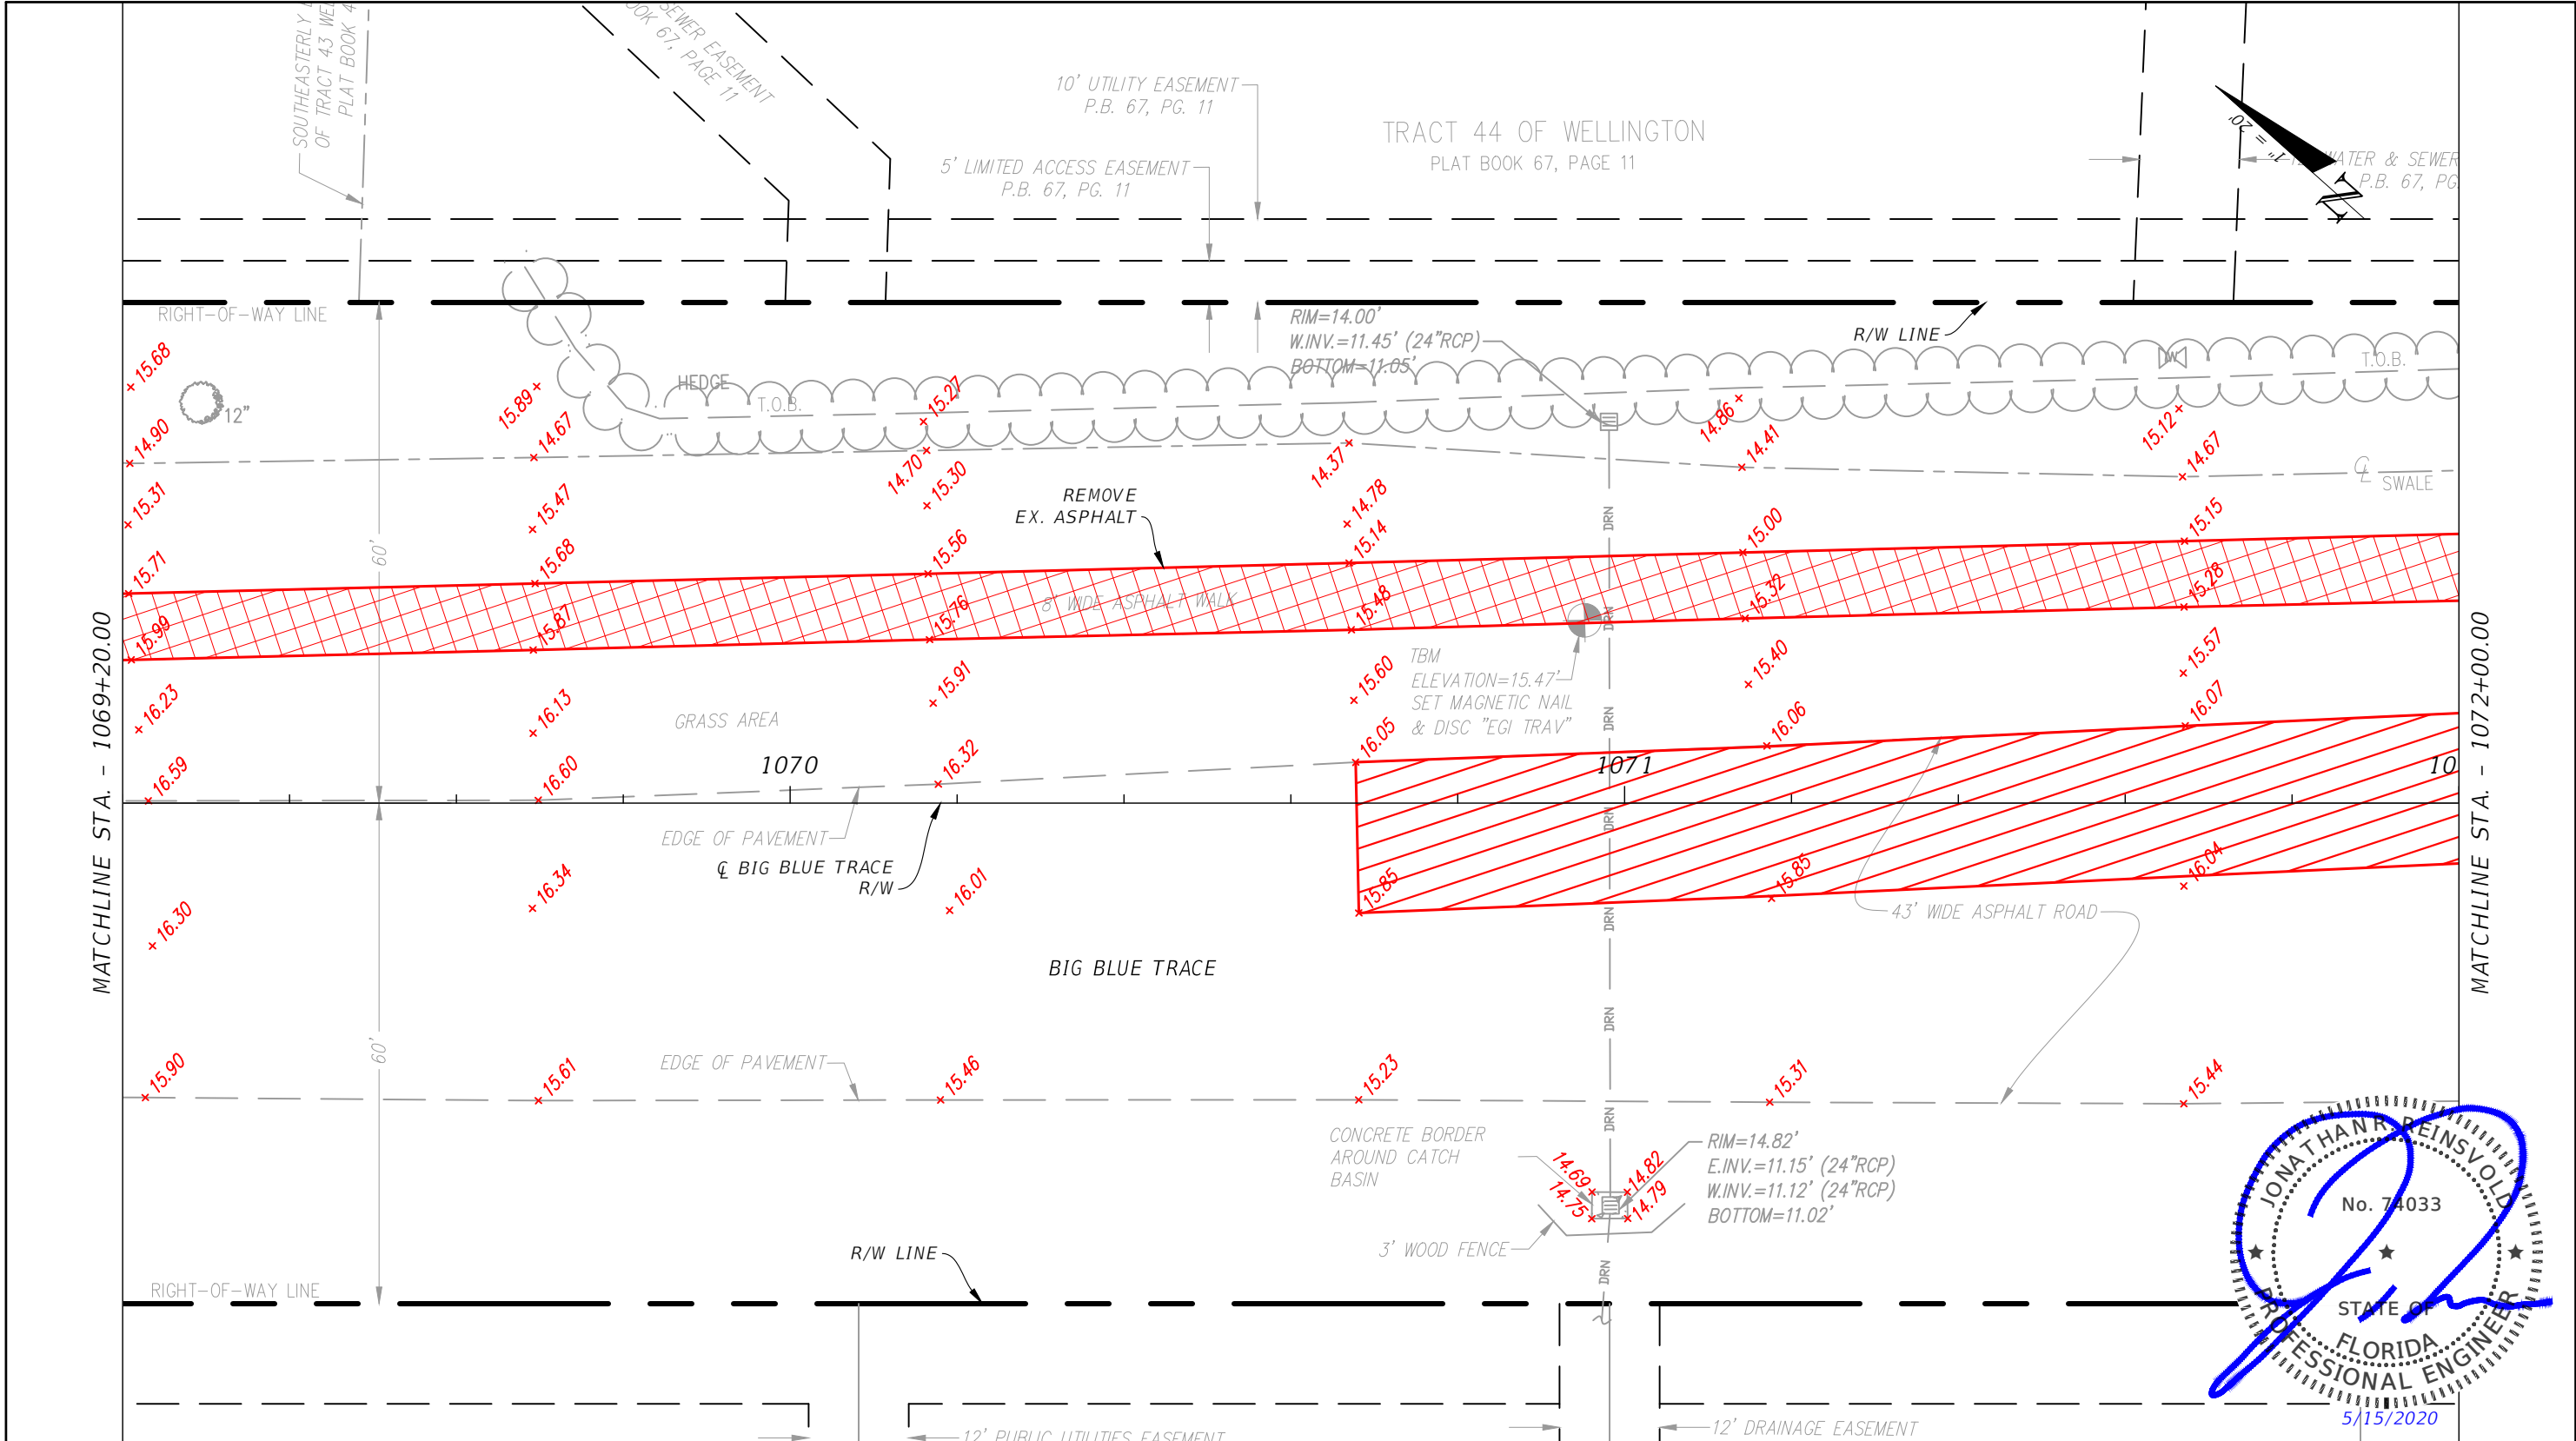

JONATHAN REINSVOLD
No. 74033
STATE OF FLORIDA
PROFESSIONAL ENGINEER
5/15/2020


REVISIONS / RELEASES				PROFESSIONAL OF RECORD: JONATHAN REINSVOLD, P.E. # 74033 SENIOR ENGINEER, VILLAGE OF WELLINGTON	VILLAGE OF WELLINGTON ENGINEERING DEPARTMENT			EXISTING CONDITIONS AND DEMOLITION PLAN	SHEET NO. D.26
DATE	DESCRIPTION	DATE	DESCRIPTION		ROADWAY	PLAN SUBMITTAL	PROJECT FM#		
01/24/19	INITIAL PHASE SUBMITTAL				BIG BLUE TRACE	CONSTRUCTABILITY PHASE	440044-1-58-01		

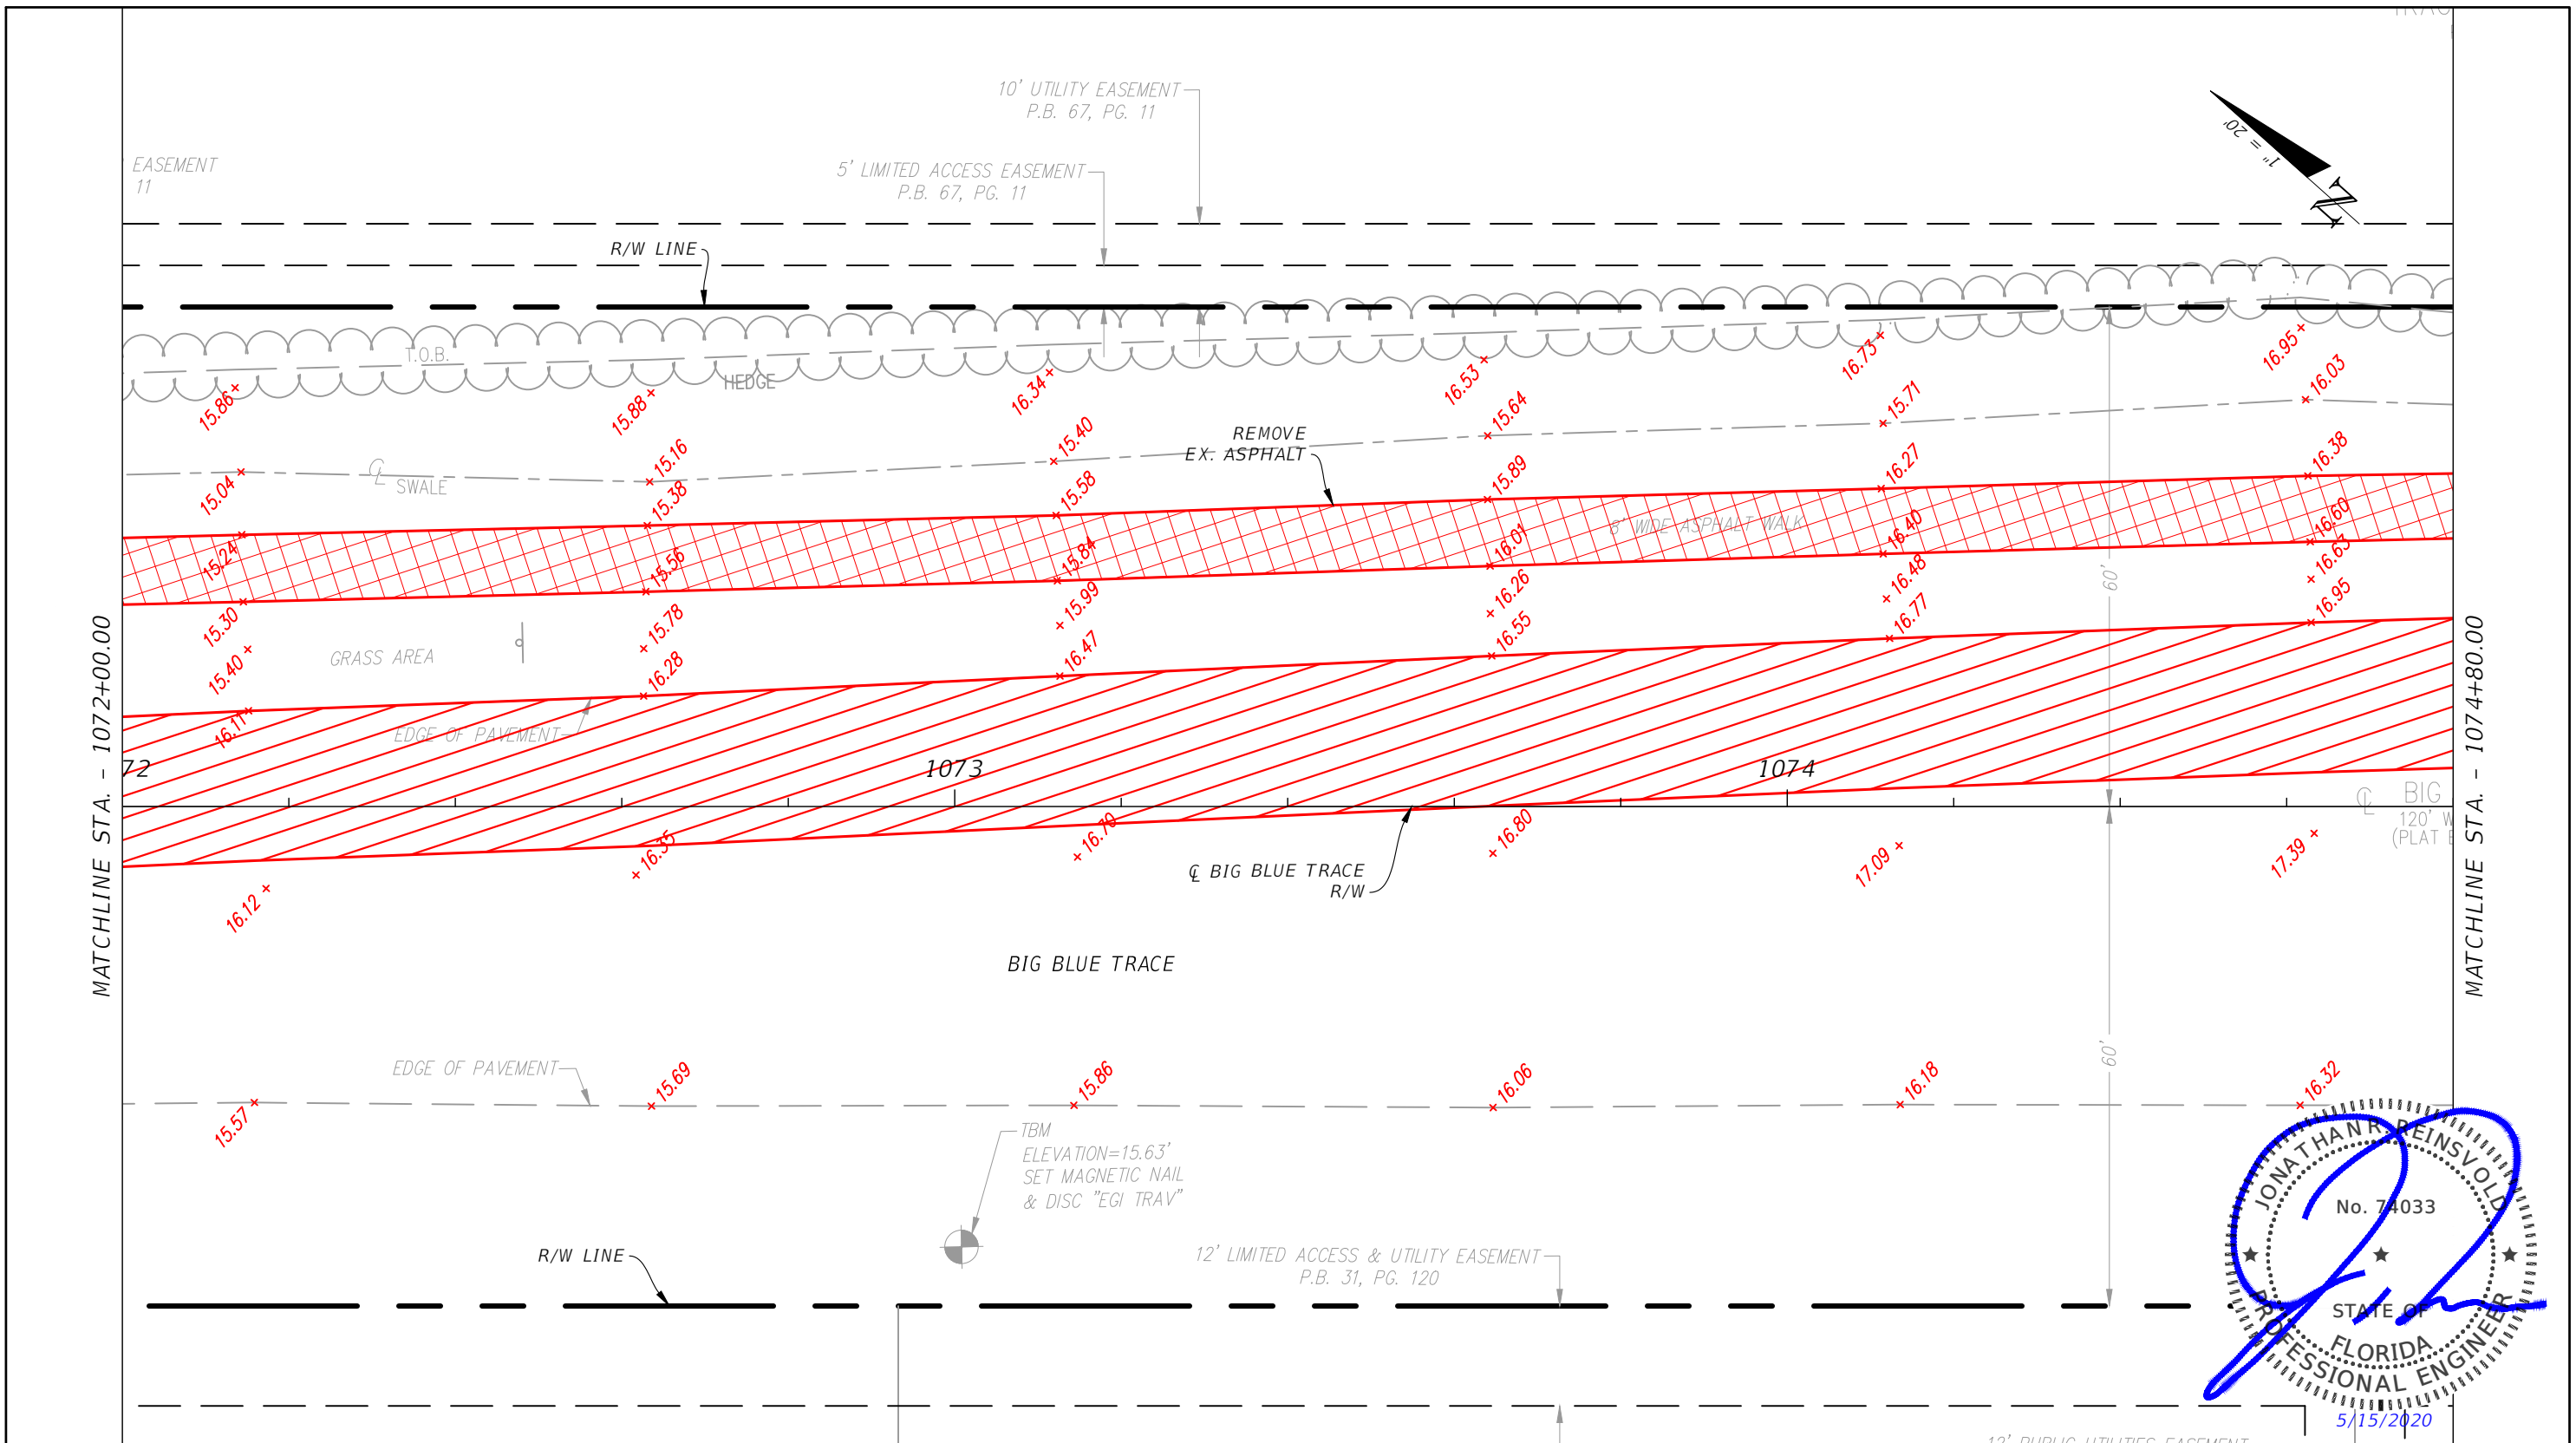

JONATHAN REINSVOLD
No. 74033
STATE OF FLORIDA
PROFESSIONAL ENGINEER
5/15/2020


Sheet Legend			
	Demolition, existing feature		Ex. Sign
	Demolition, existing feature		Ex. Edge of Pavement
	Mill 1" Depth		Ex. Concrete
			Ex. Storm Manhole
			Ex. Storm Inlet
			Ex. Storm Culvert
			Ex. Water Main
			Ex. Water Main Valve
			Ex. Sanitary Manhole (to remain)
			Ex. Light Pole (to remain)
			Ex. Elevation (NGVD 1929 Datum)
			Ex. Asphalt Multiuse Pathway
			Ex. Fence (To Remain)

REVISIONS / RELEASES				PROFESSIONAL OF RECORD: JONATHAN REINSVOLD, P.E. # 74033 SENIOR ENGINEER, VILLAGE OF WELLINGTON	VILLAGE OF WELLINGTON ENGINEERING DEPARTMENT			EXISTING CONDITIONS AND DEMOLITION PLAN	SHEET NO. D.27
DATE	DESCRIPTION	DATE	DESCRIPTION		ROADWAY	PLAN SUBMITTAL	PROJECT FM#		
01/24/19	INITIAL PHASE SUBMITTAL				BIG BLUE TRACE	CONSTRUCTABILITY PHASE	440044-1-58-01		

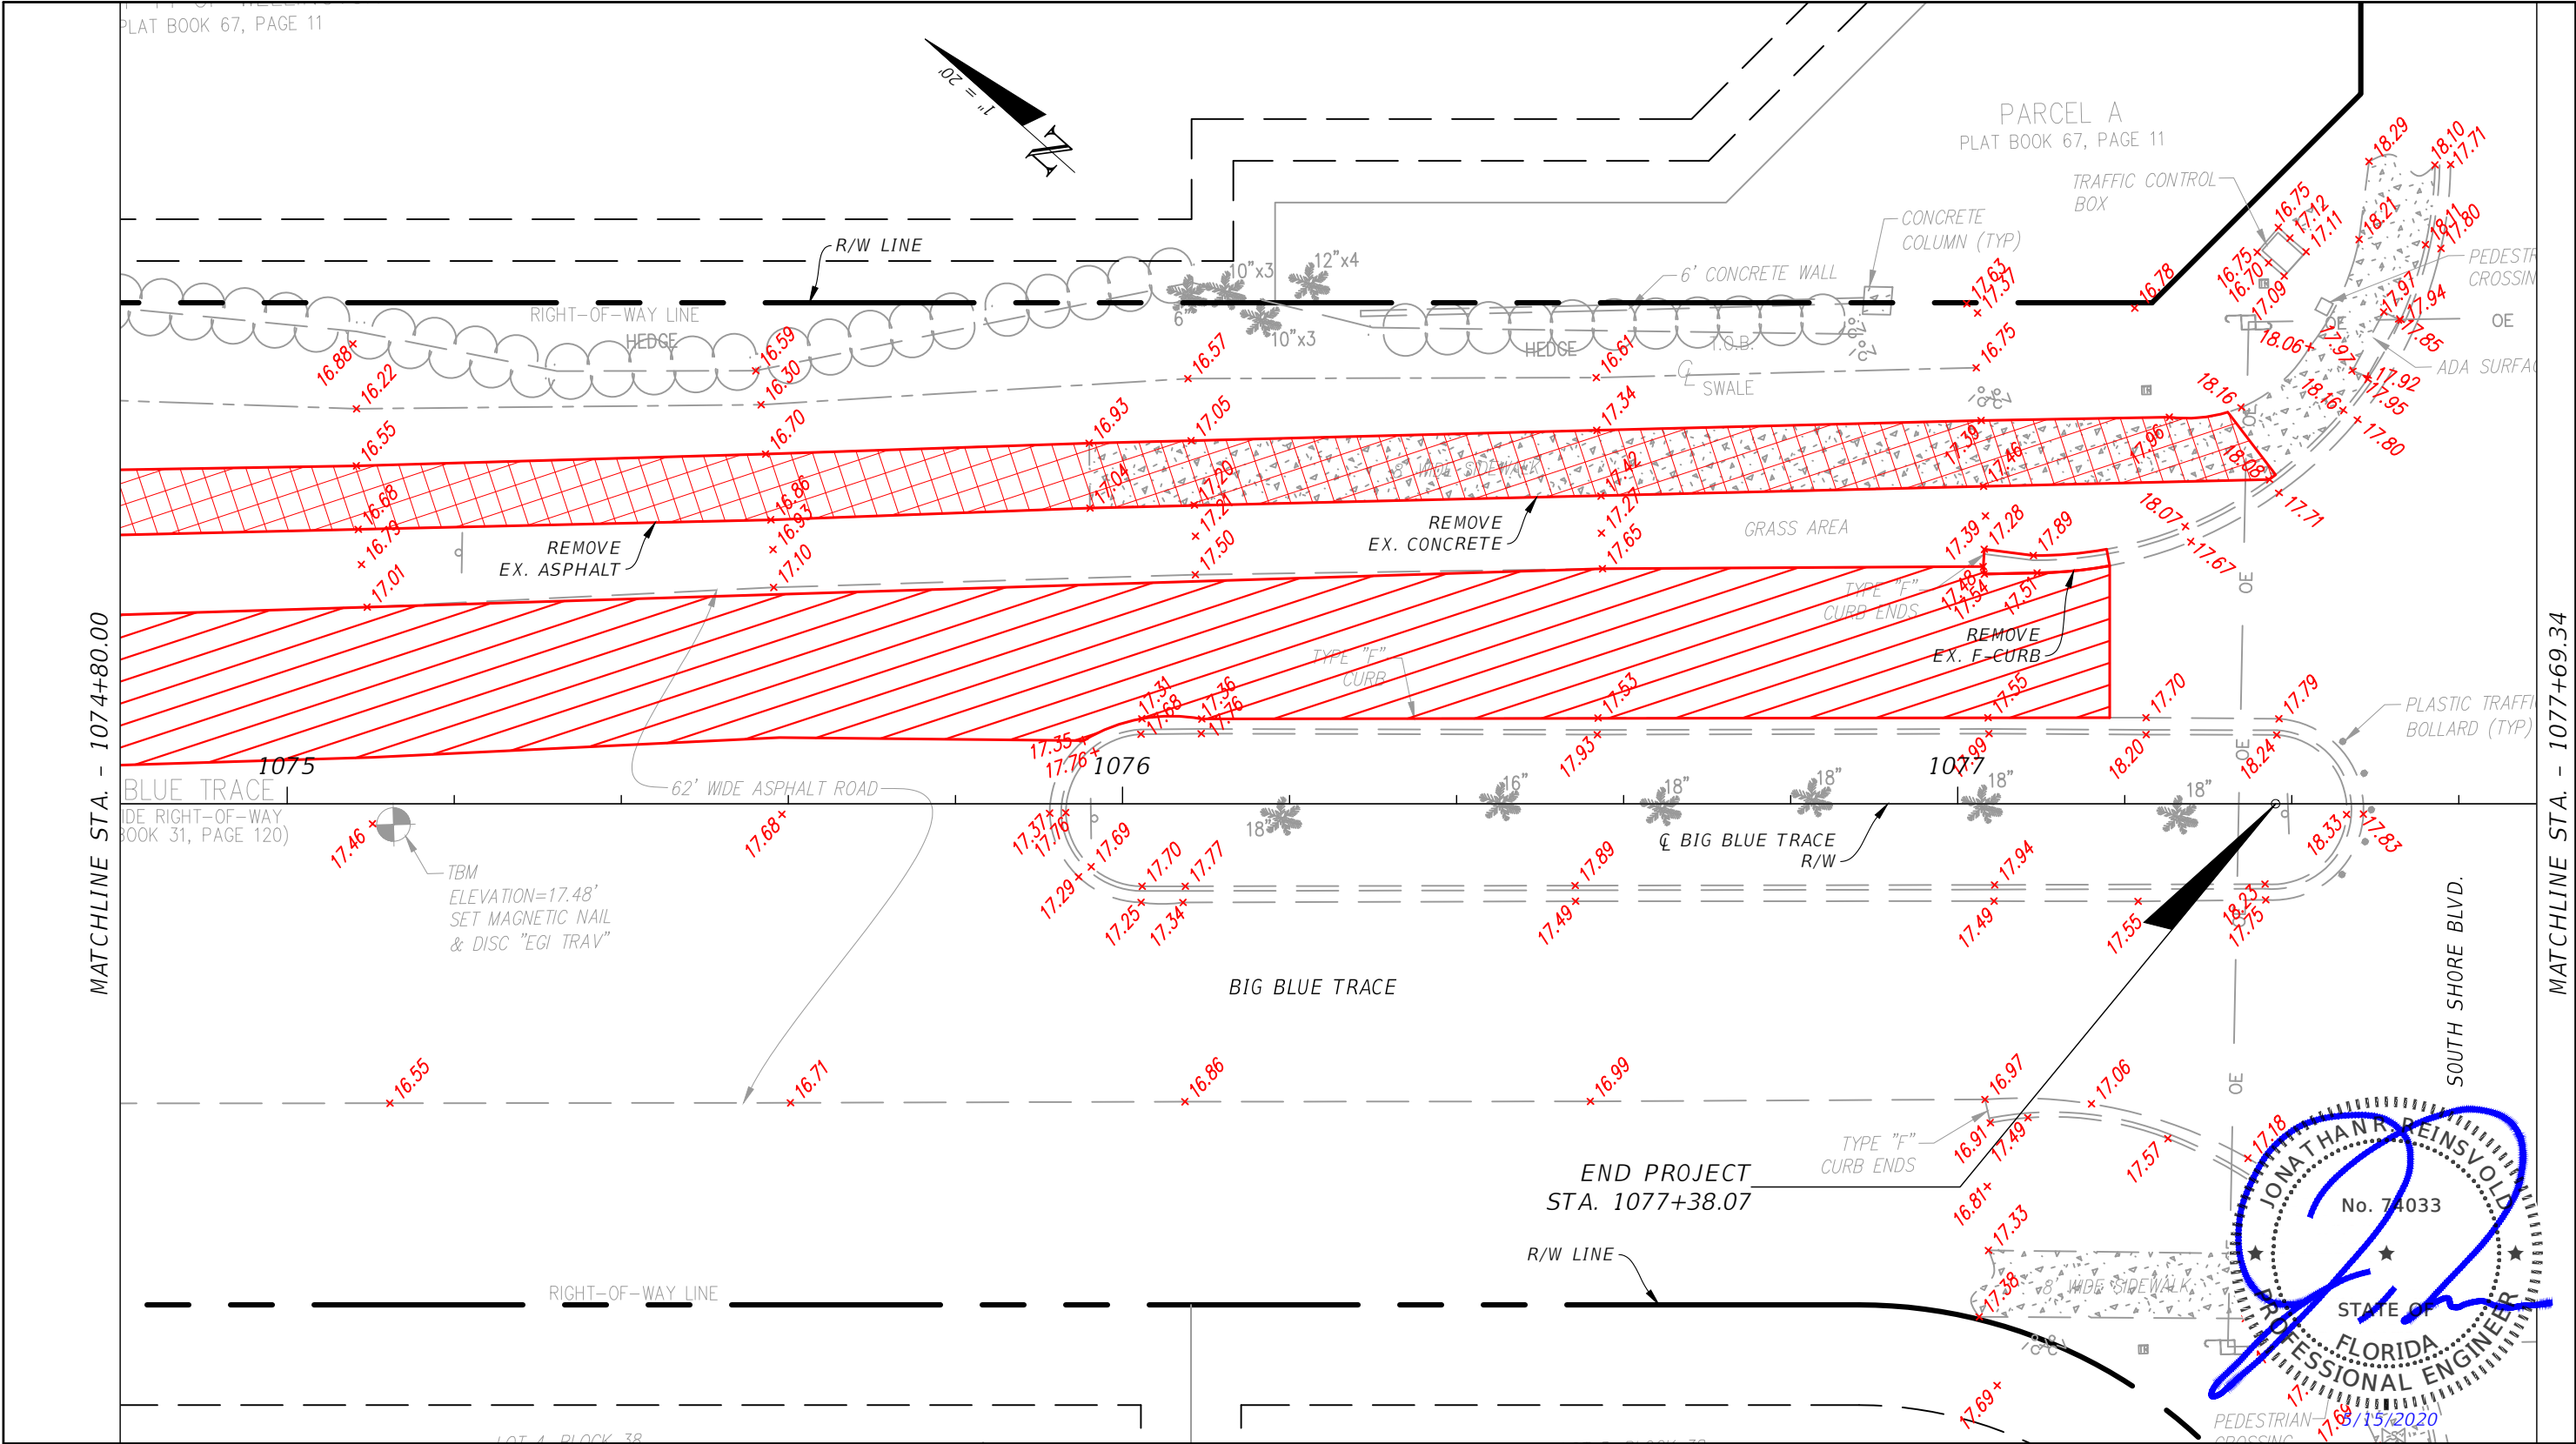


Sheet Legend							
	Demolition, existing feature		Ex. Sign		Ex. Storm Inlet		Ex. Sanitary Manhole (to remain)
	Demolition, existing feature		Ex. Edge of Pavement		Ex. Storm Culvert		Ex. Light Pole (to remain)
	Mill 1" Depth		Ex. Concrete		Ex. Water Main		Ex. Elevation (NGVD 1929 Datum)
			Ex. Storm Manhole		Ex. Water Main Valve		Ex. Asphalt Multiuse Pathway
							Ex. Fence (To Remain)

REVISIONS/ RELEASES				PROFESSIONAL OF RECORD: JONATHAN REINSVOLD ,P.E.# 74033 SENIOR ENGINEER, VILLAGE OF WELLINGTON	VILLAGE OF WELLINGTON ENGINEERING DEPARTMENT			EXISTING CONDITIONS AND DEMOLITION PLAN	SHEET NO. D.28
DATE	DESCRIPTION	DATE	DESCRIPTION		ROADWAY	PLAN SUBMITTAL	PROJECT FM#		
01/24/19	INITIAL PHASE SUBMITTAL				BIG BLUE TRACE	CONSTRUCTABILITY PHASE	440044-1-58-01		

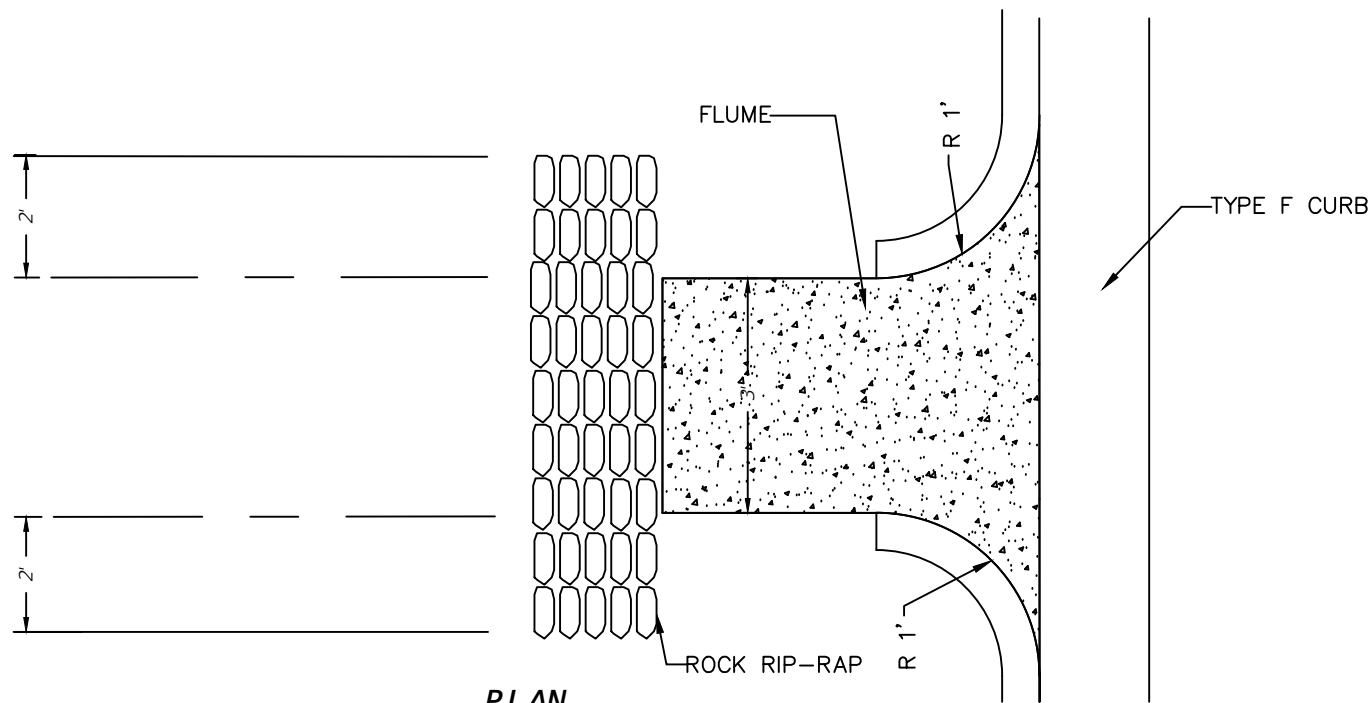


PLAN

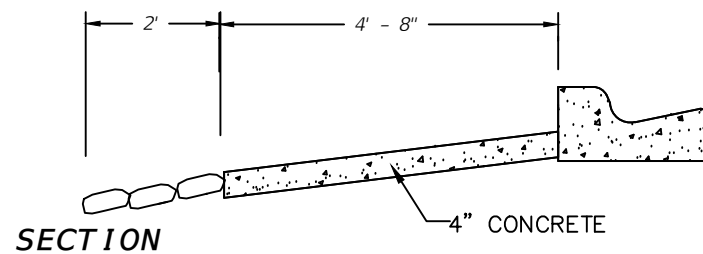


SECTION

FLUME & SPILLWAY DETAIL (FOR TYPE "F" CURB)

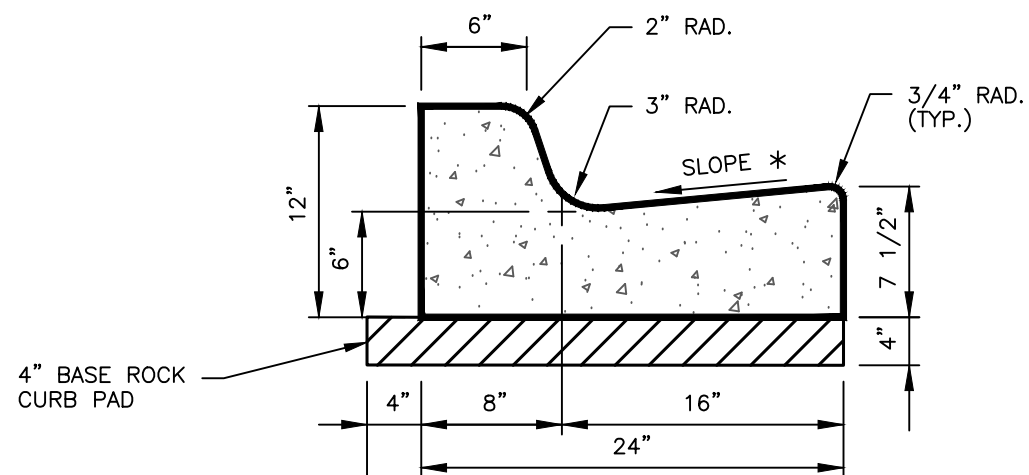


* **NOTE:** WHEN USED ON HIGH SIDE OF ROADWAYS, THE CROSS SLOPE OF THE GUTTER SHALL MATCH THE CROSS SLOPE OF THE ADJACENT PAVEMENT AND THE THICKNESS OF THE LIP SHALL BE 6".

DETAIL FOR TYPE "F" CURB AND GUTTER

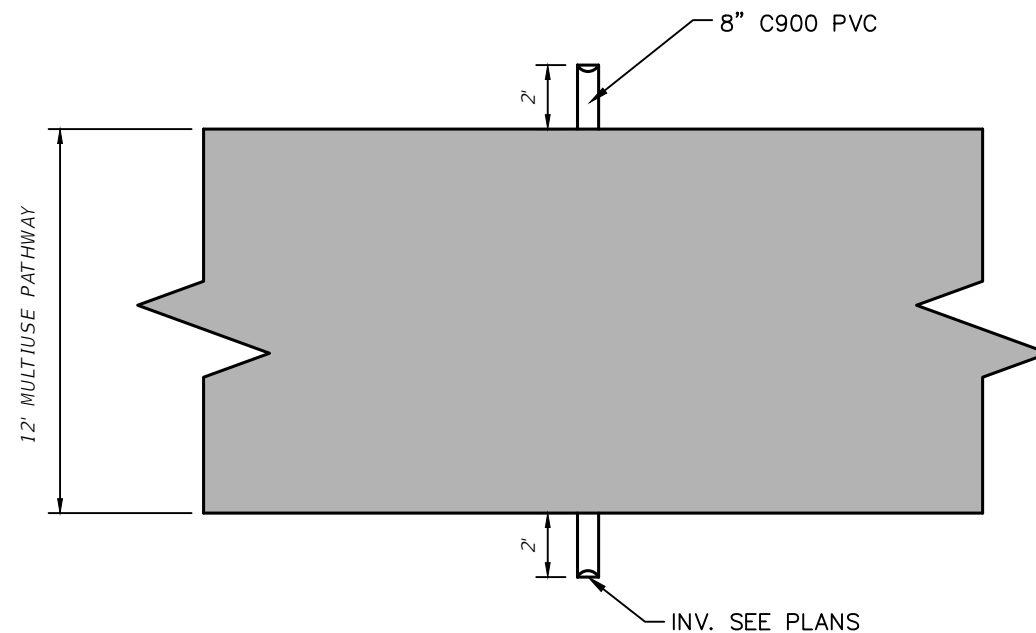


PLAN

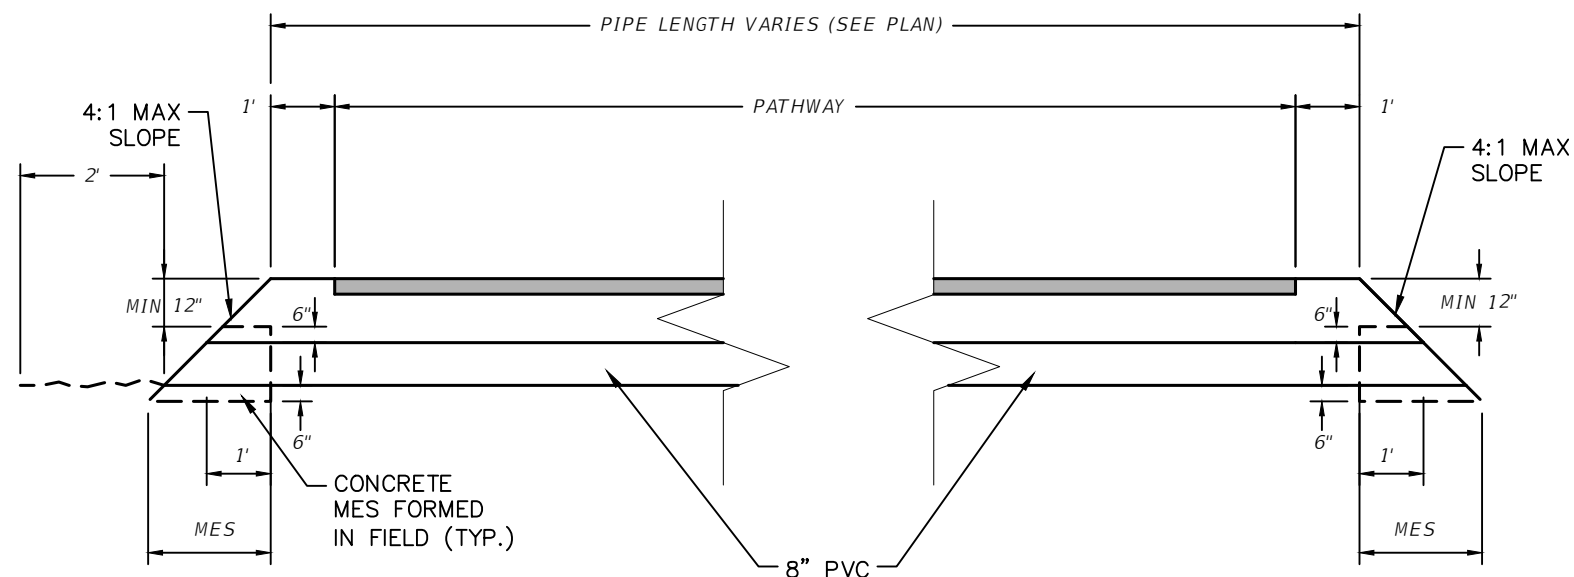


SECTION

8" PVC WITH MITERED END SECTION DETAIL (N.T.S)

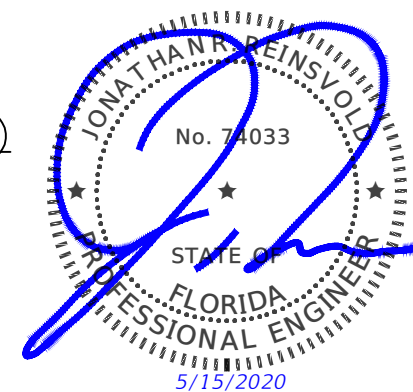


REVISIONS/ RELEASES				PROFESSIONAL OF RECORD: JONATHAN REINSVOLD ,P.E.# 74033 SENIOR ENGINEER, VILLAGE OF WELLINGTON	VILLAGE OF WELLINGTON ENGINEERING DEPARTMENT			DETAILS DET.1
DATE	DESCRIPTION	DATE	DESCRIPTION		ROADWAY	PLAN SUBMITTAL	PROJECT FM#	
01/24/19	INITIAL PHASE SUBMITTAL				BIG BLUE TRACE	CONSTRUCTABILITY PHASE	440044-1-58-01	

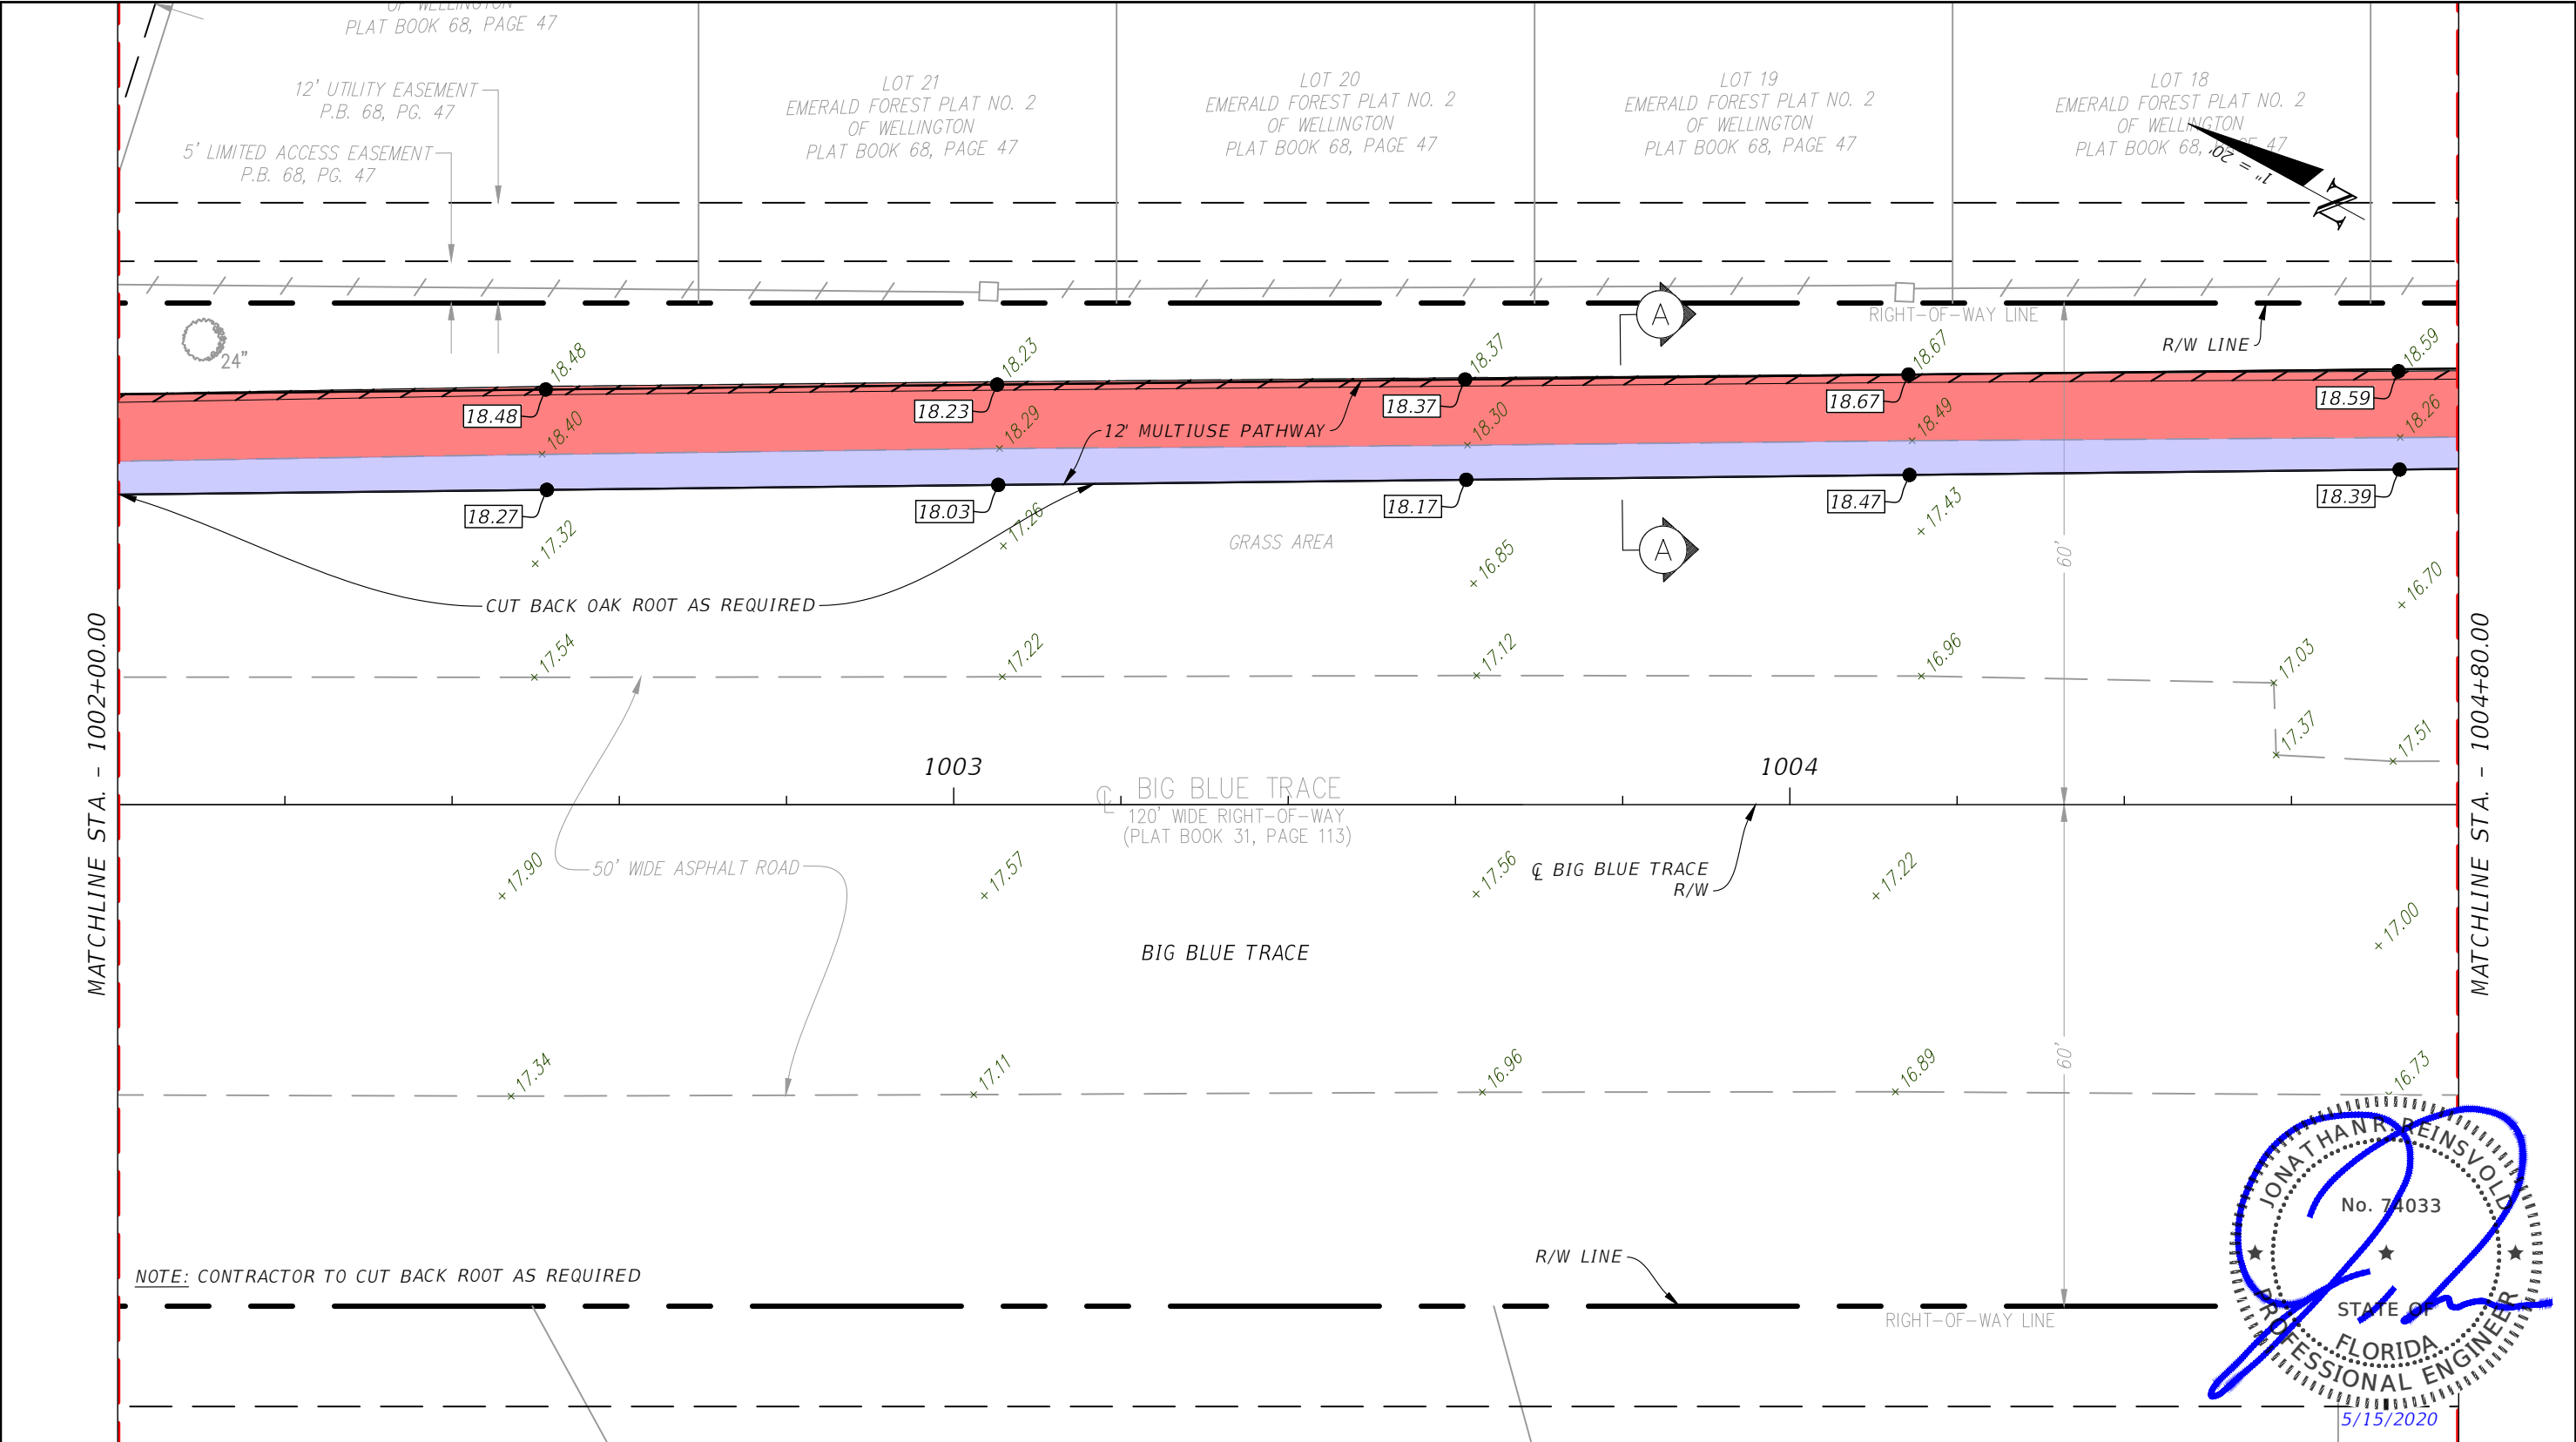


JONATHAN REINSVOLD
No. 74033
STATE OF FLORIDA
PROFESSIONAL ENGINEER
5/15/2020


Sheet Legend				REVISIONS / RELEASES			PROFESSIONAL OF RECORD: JONATHAN REINSVOLD, P.E. # 74033 SENIOR ENGINEER, VILLAGE OF WELLINGTON	VILLAGE OF WELLINGTON ENGINEERING DEPARTMENT			IMPROVEMENTS PLAN	SHEET NO. C.2
	Pavement Overbuild (Per Typ. Section)		Type F-Curb and Gutter (index 300)		Rip Rap (Per Detail)			ROADWAY	PLAN SUBMITTAL	PROJECT FM#		
	Pavement Widening (Per Typ. Section)		Type F-Curb flared end section (index 300)		Ex. Storm Manhole			BIG BLUE TRACE	CONSTRUCTABILITY PHASE	440044-1-58-01		
	6 inch Thick Concrete Sidewalk (index 310)		Type 6 Curb Inlet (index 211)		Ex. Storm Inlet							
	Mill (Per Typ. Section)		Flume Inlet (Per Detail)		Ex. Storm Culvert (To Remain)							
DATE	DESCRIPTION	DATE	DESCRIPTION									
01/24/19	INITIAL PHASE SUBMITTAL											

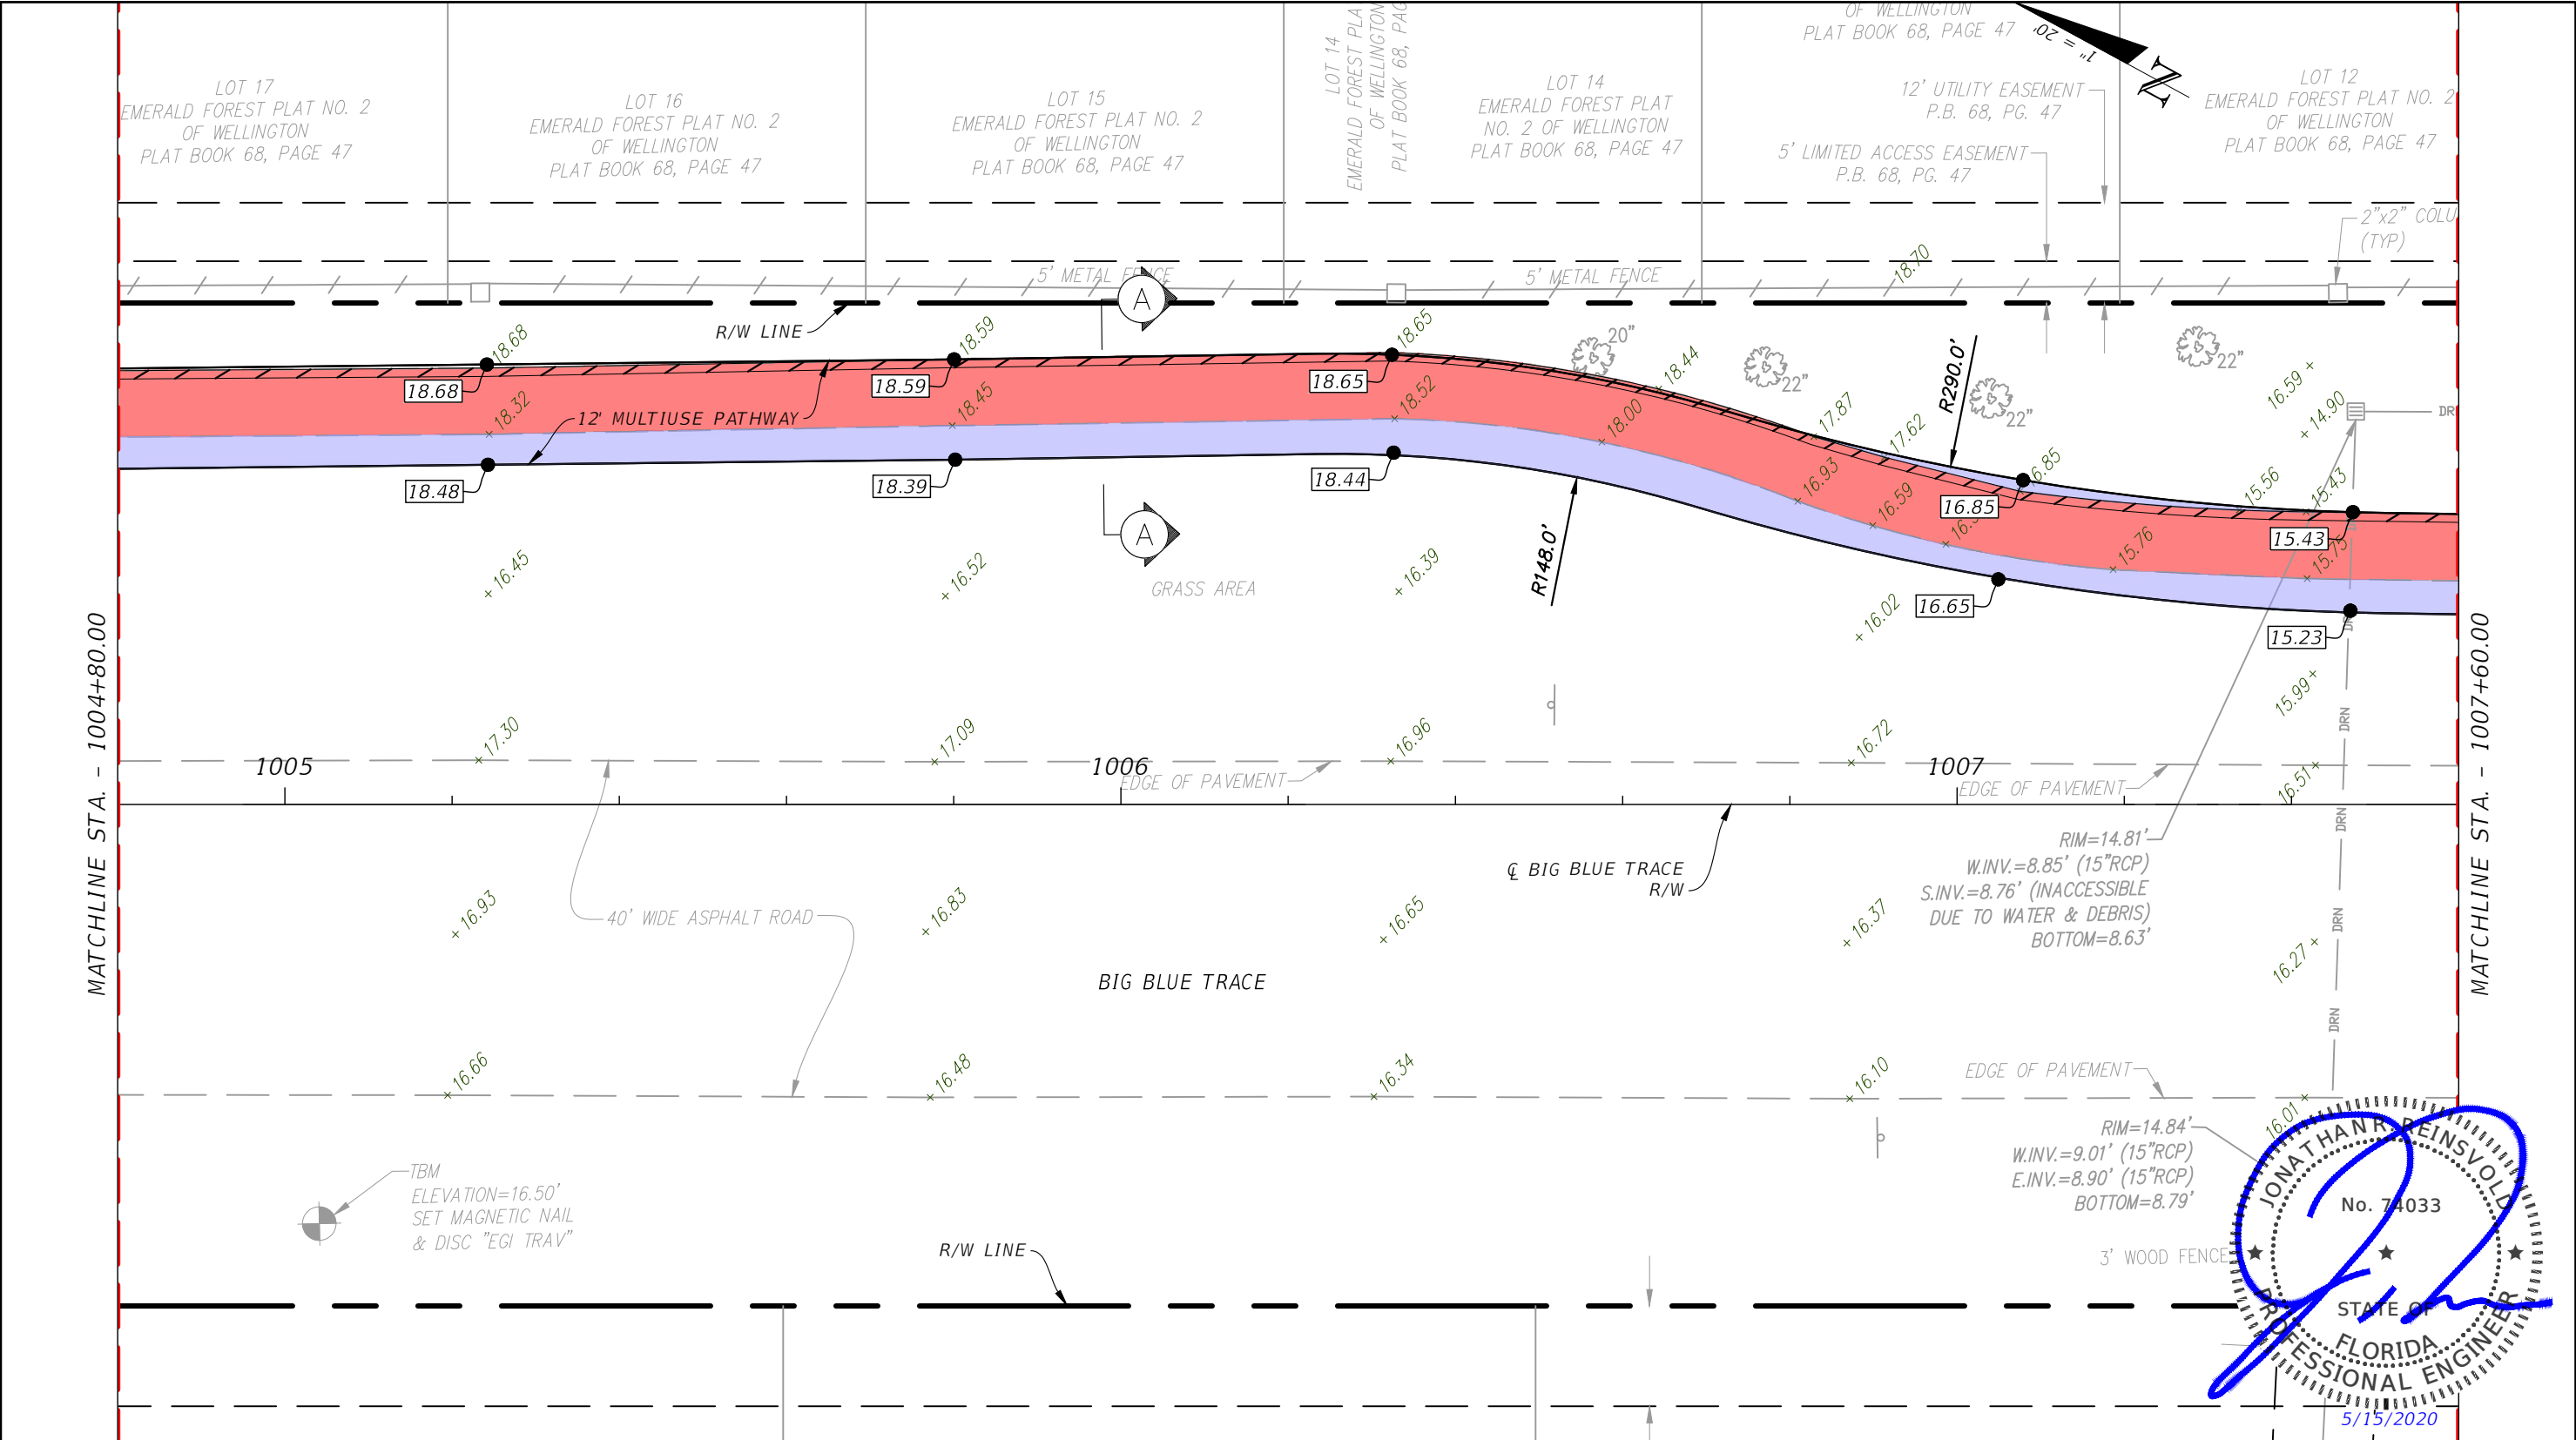


Sheet Legend											
	Pavement Overbuild (Per Typ. Section)		Type F-Curb and Gutter (index 300)		Rip Rap (Per Detail)		Mitered End Section (MES)		Ex. Elevation (NGVD 1929 Datum)		
	Pavement Widening (Per Typ. Section)		Type F-Curb flared end section (index 300)		Ex. Storm Manhole		Ex. Water Main Valve (Adjust to as needed)		Prop. Elevation (MEG = Match Ex. Grade)		
	6" Thick Concrete Sidewalk (index 310)		Type 6 Curb Inlet (index 211)		Ex. Storm Inlet		Ex. Sanitary Manhole (to remain)		Ex. Asphalt Multiuse Pathway		
	Mill (Per Typ. Section)		Flume Inlet (Per Detail)		Ex. Storm Culvert (To Remain)		Ex. Light Pole (to remain)		Ex. Fence (To Remain)		
REVISIONS / RELEASES				PROFESSIONAL OF RECORD: JONATHAN REINSVOLD ,P.E.# 74033 SENIOR ENGINEER, VILLAGE OF WELLINGTON		VILLAGE OF WELLINGTON ENGINEERING DEPARTMENT		IMPROVEMENTS PLAN		SHEET NO. C.3	
DATE	DESCRIPTION	DATE	DESCRIPTION								
01/24/19	INITIAL PHASE SUBMITTAL										

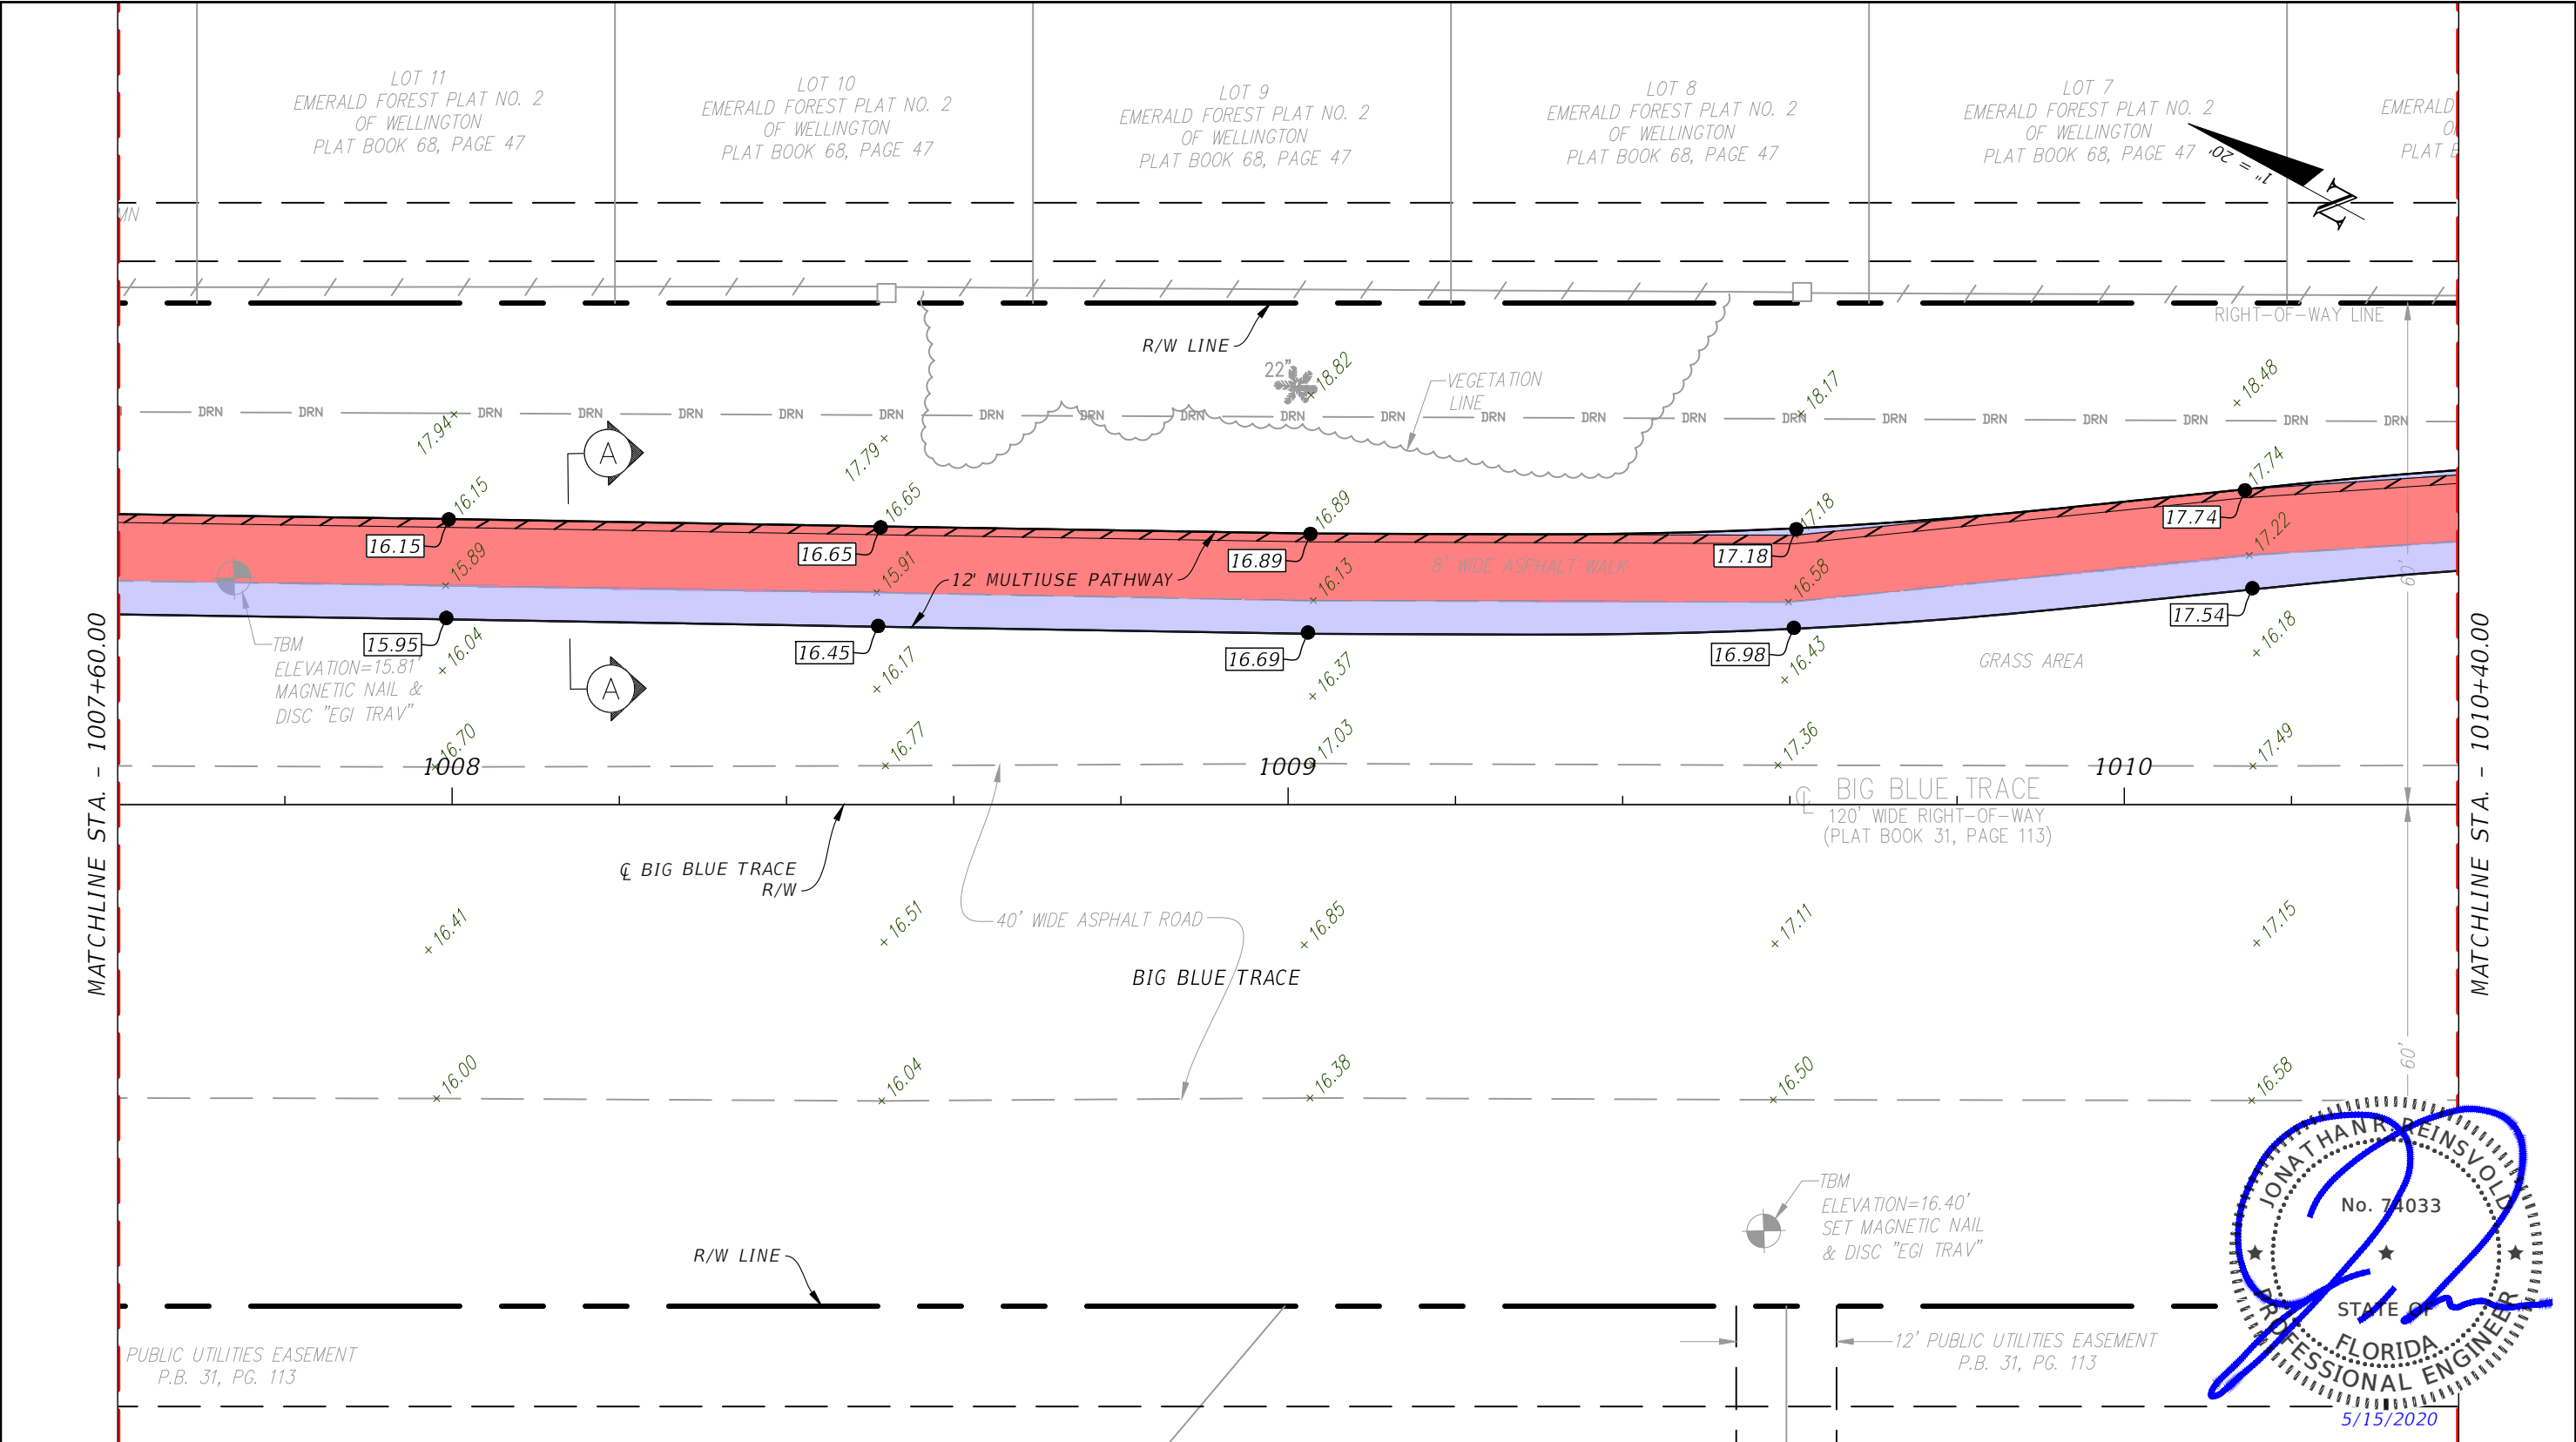

<u>Sheet Legend</u>																					
 Pavement Overbuild (Per Typ. Section)				 Type F-Curb and Gutter (index 300)				 Rip Rap (Per Detail)				 Mitered End Section (MES)				 Ex. Elevation (NGVD 1929 Datum)					
 Pavement Widening (Per Typ. Section)				 Type F-Curb flared end section (index 300)				 Ex. Storm Manhole				 Ex. Water Main Valve (Adjust to as needed)				 Prop. Elevation (MEG = Match Ex. Grade)					
 6" Thick Concrete Sidewalk (index 310)				 Type 6 Curb Inlet (index 211)				 Ex. Storm Inlet				 Ex. Sanitary Manhole (to remain)				 Ex. Asphalt Multiuse Pathway					
 Mill (Per Typ. Section)				 Flume Inlet (Per Detail)				 Ex. Storm Culvert (To Remain)				 Ex. Light Pole (to remain)				 Ex. Fence (To Remain)					
REVISIONS / RELEASES								PROFESSIONAL OF RECORD: JONATHAN REINSVOLD ,P.E.# 74033 SENIOR ENGINEER, VILLAGE OF WELLINGTON				VILLAGE OF WELLINGTON ENGINEERING DEPARTMENT				IMPROVEMENTS PLAN				SHEET NO. C.4	
DATE		DESCRIPTION		DATE		DESCRIPTION															
01/24/19		INITIAL PHASE SUBMITTAL																			

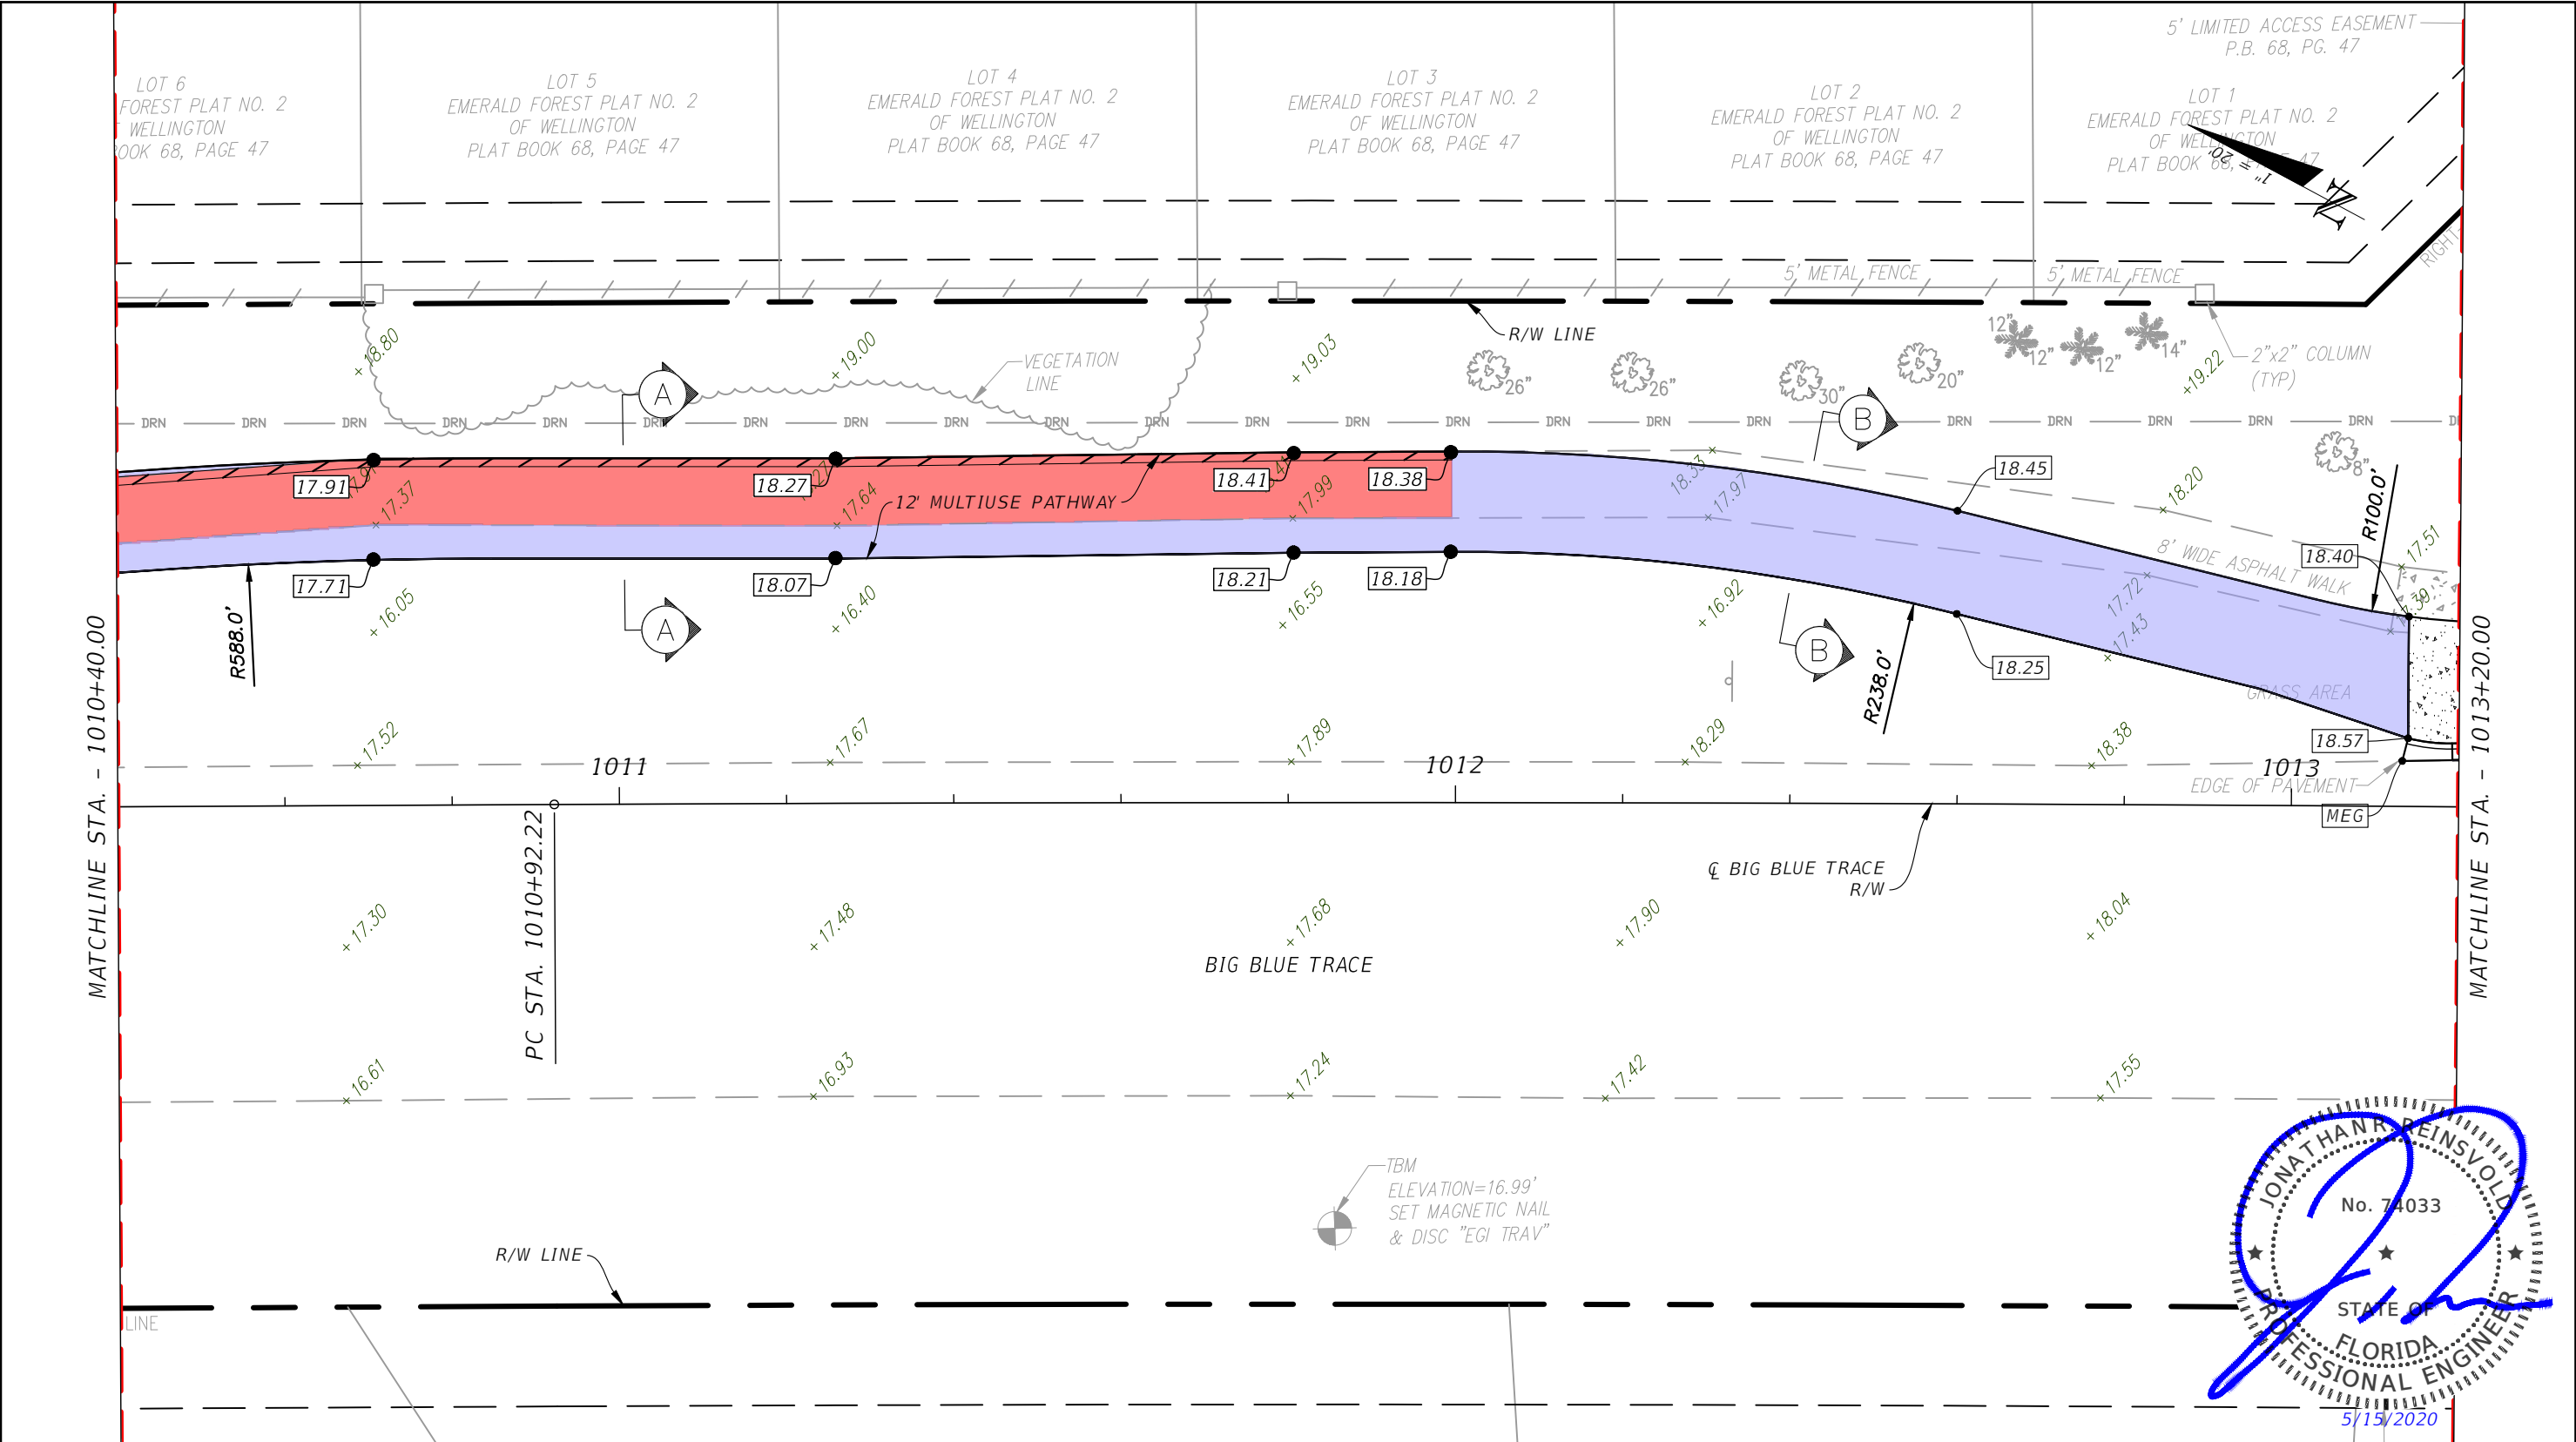


<u>Sheet Legend</u>																					
 Pavement Overbuild (Per Typ. Section)				 Type F-Curb and Gutter (index 300)				 Rip Rap (Per Detail)				 Mitered End Section (MES)				 Ex. Elevation (NGVD 1929 Datum)					
 Pavement Widening (Per Typ. Section)				 Type F-Curb flared end section (index 300)				 Ex. Storm Manhole				 Ex. Water Main Valve (Adjust to as needed)				 Prop. Elevation (MEG = Match Ex. Grade)					
 6" Thick Concrete Sidewalk (index 310)				 Type 6 Curb Inlet (index 211)				 Ex. Storm Inlet				 Ex. Sanitary Manhole (to remain)				 Ex. Asphalt Multiuse Pathway					
 Mill (Per Typ. Section)				 Flume Inlet (Per Detail)				 Ex. Storm Culvert (To Remain)				 Ex. Light Pole (to remain)				 Ex. Fence (To Remain)					
REVISIONS / RELEASES								PROFESSIONAL OF RECORD: JONATHAN REINSVOLD ,P.E.# 74033 SENIOR ENGINEER, VILLAGE OF WELLINGTON				VILLAGE OF WELLINGTON ENGINEERING DEPARTMENT				IMPROVEMENTS PLAN				SHEET NO. C.5	
DATE		DESCRIPTION		DATE		DESCRIPTION															
01/24/19		INITIAL PHASE SUBMITTAL																			

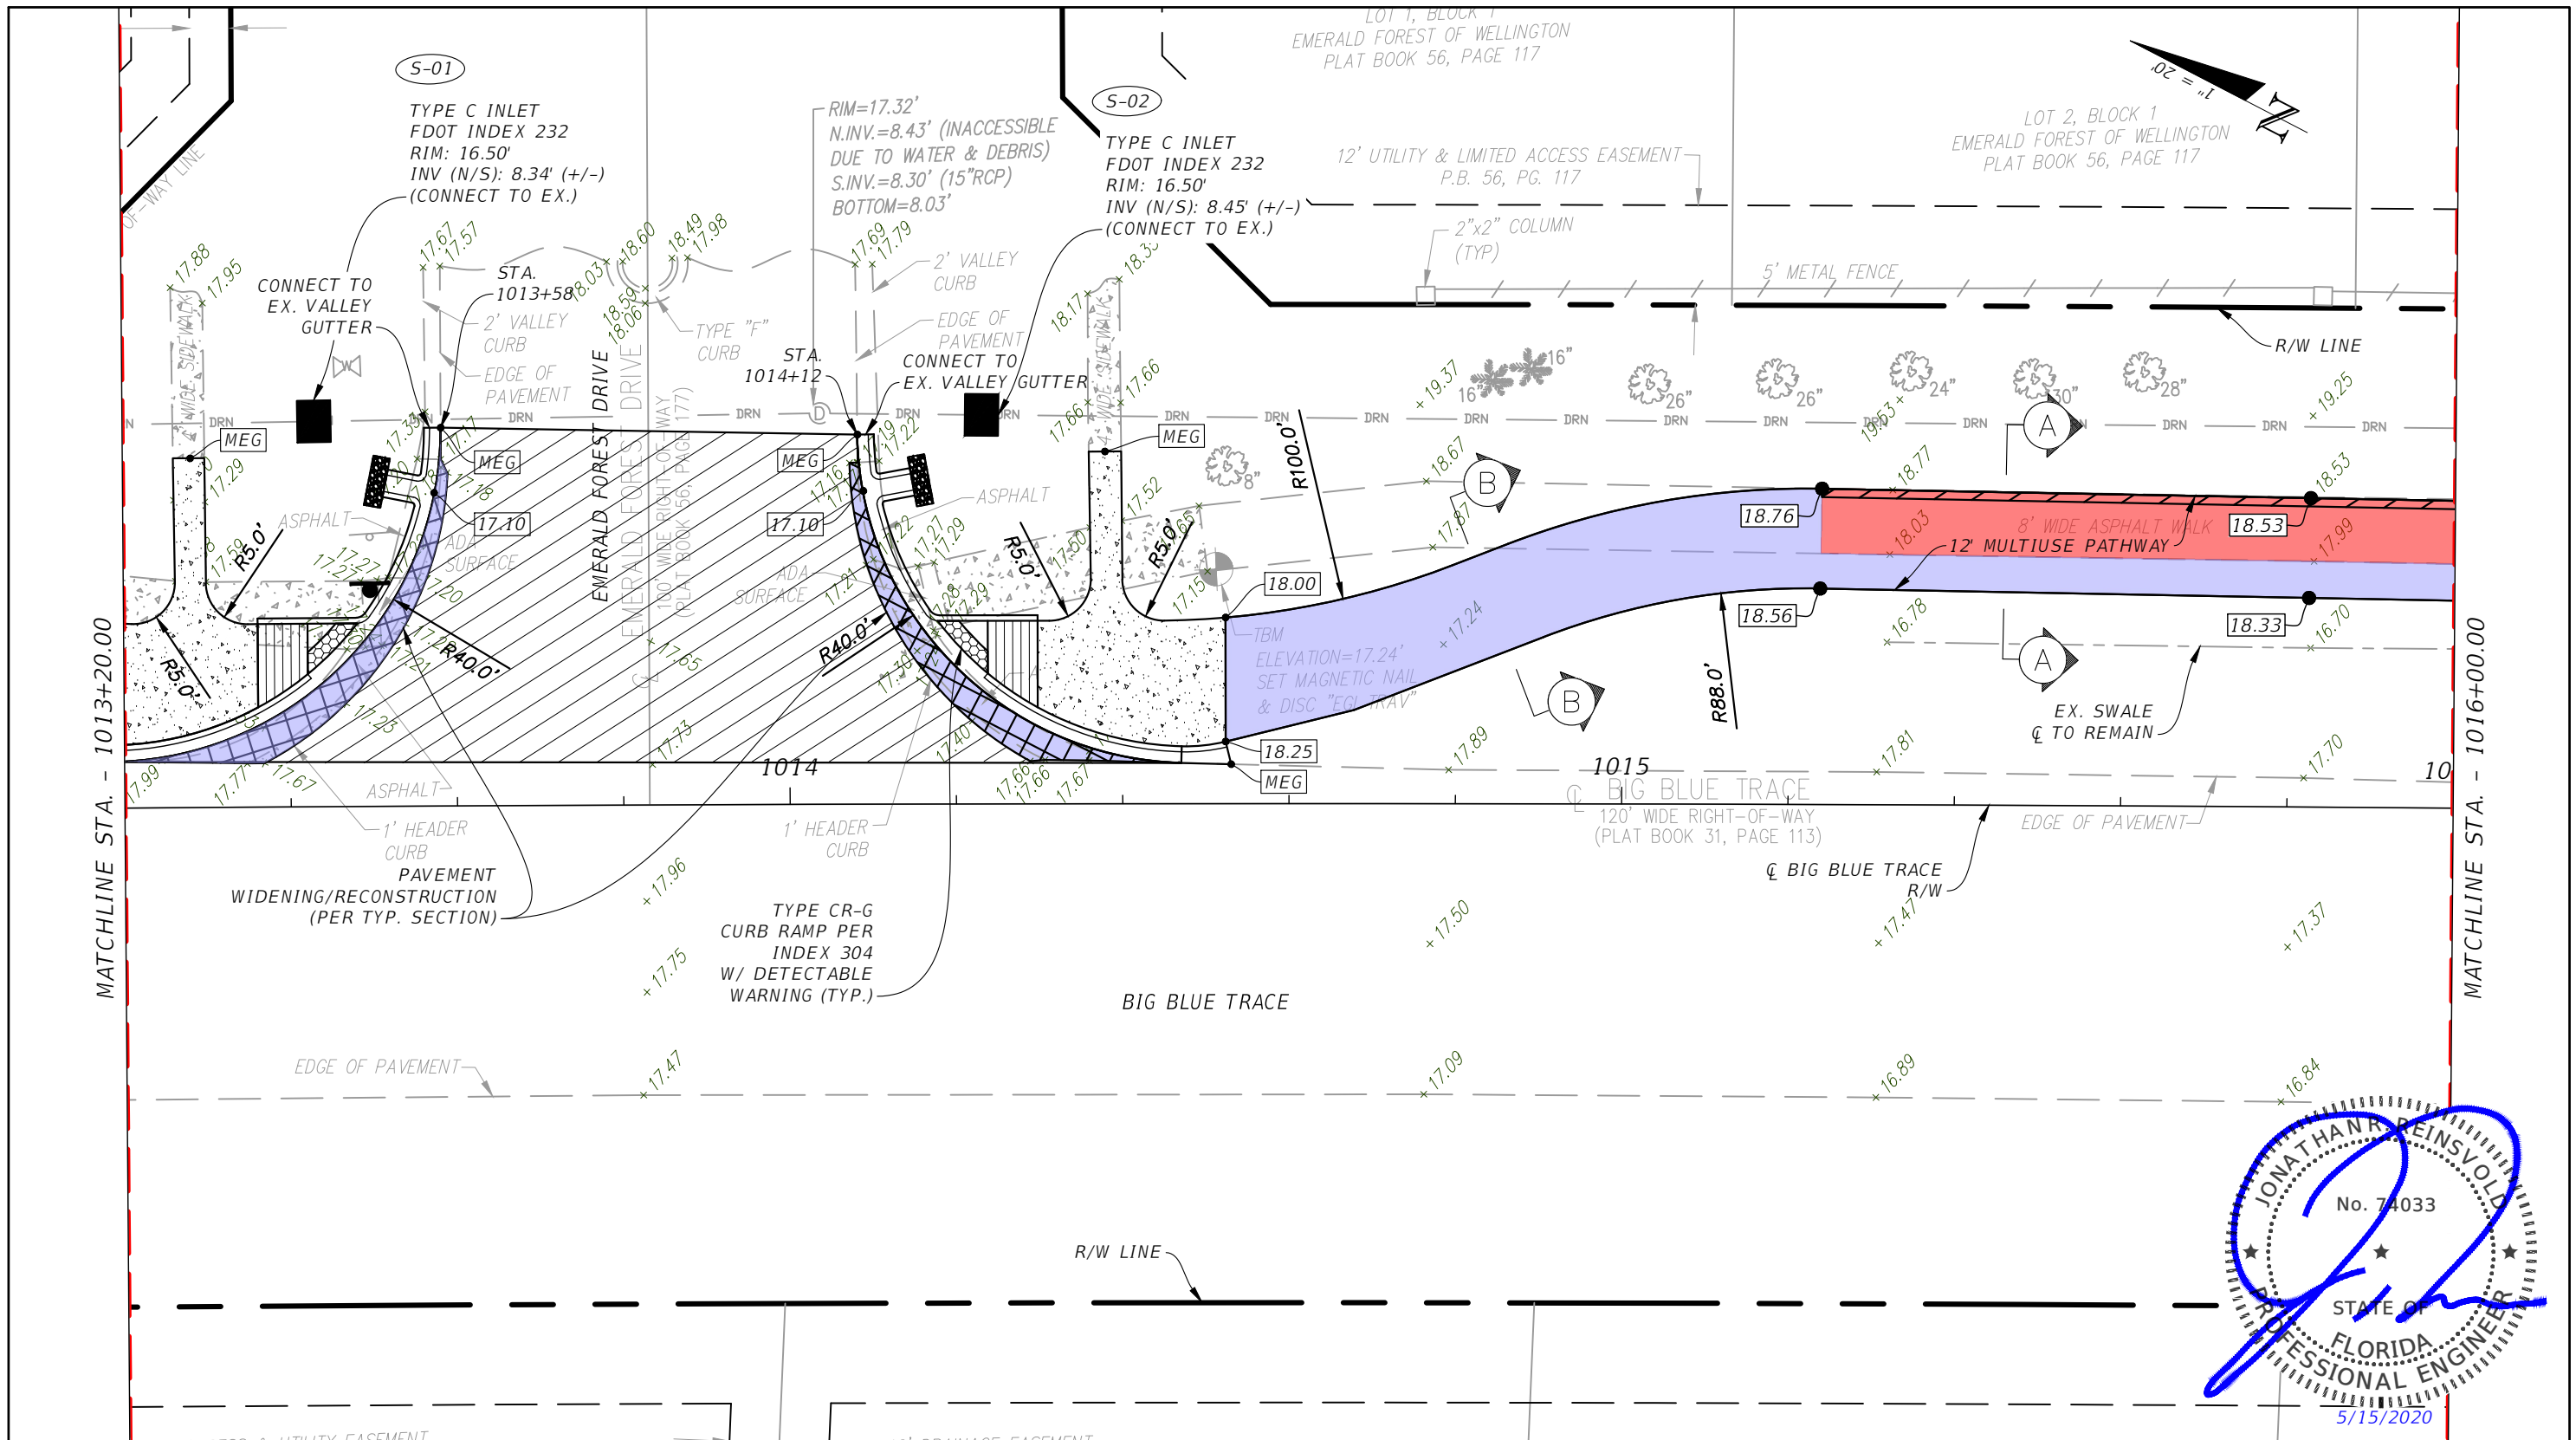


JONATHAN REINSVOLD
No. 74033
STATE OF FLORIDA
PROFESSIONAL ENGINEER
5/15/2020

Sheet Legend				REVISIONS / RELEASES				PROFESSIONAL OF RECORD: JONATHAN REINSVOLD, P.E. # 74033 SENIOR ENGINEER, VILLAGE OF WELLINGTON	VILLAGE OF WELLINGTON ENGINEERING DEPARTMENT			IMPROVEMENTS PLAN	SHEET NO. C.6
	Pavement Overbuild (Per Typ. Section)		Type F-Curb and Gutter (index 300)		Rip Rap (Per Detail)		Mitered End Section (MES)		ROADWAY	PLAN SUBMITTAL	PROJECT FM#		
	Pavement Widening (Per Typ. Section)		Type F-Curb flared end section (index 300)		Ex. Storm Manhole		Ex. Water Main Valve (Adjust to as needed)		BIG BLUE TRACE	CONSTRUCTABILITY PHASE	440044-1-58-01		
	6" Thick Concrete Sidewalk (index 310)		Type 6 Curb Inlet (index 211)		Ex. Storm Inlet		Ex. Sanitary Manhole (to remain)						
	Mill (Per Typ. Section)		Flume Inlet (Per Detail)		Ex. Storm Culvert (To Remain)		Ex. Light Pole (to remain)						
				DATE	DESCRIPTION	DATE	DESCRIPTION						
				01/24/19	INITIAL PHASE SUBMITTAL								

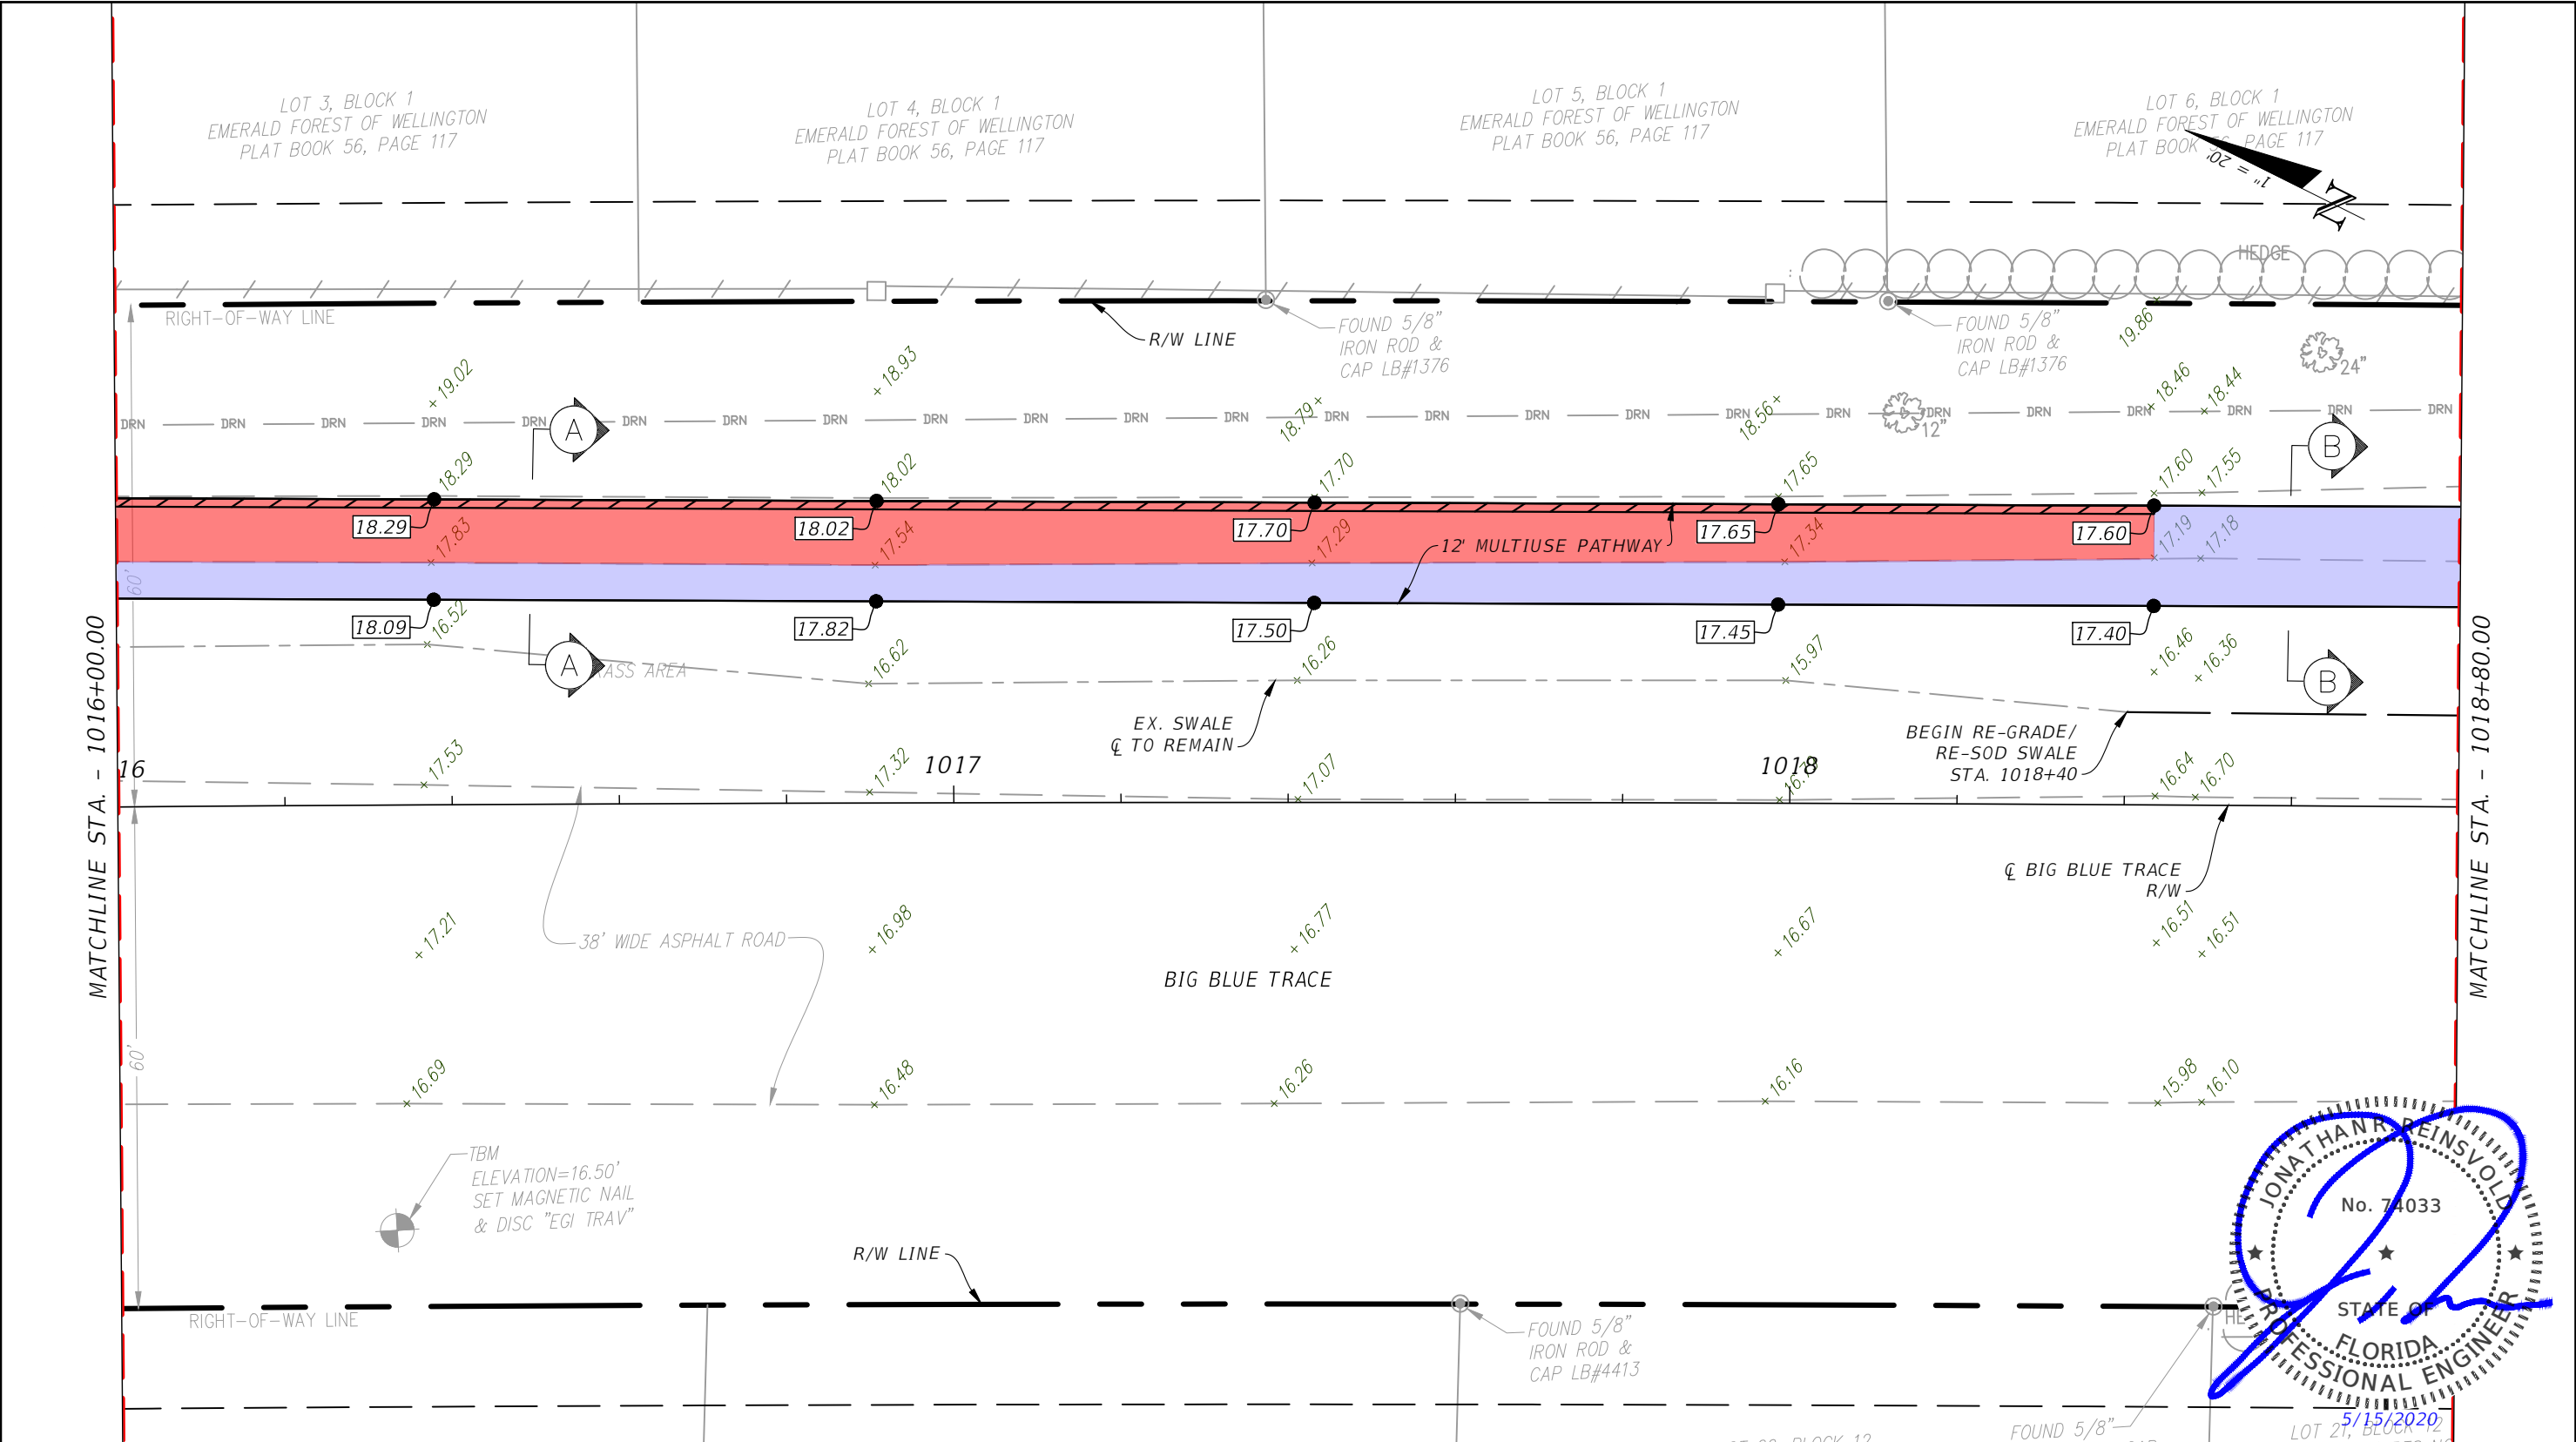


<u>Sheet Legend</u>																					
 Pavement Overbuild (Per Typ. Section)				 Type F-Curb and Gutter (index 300)				 Rip Rap (Per Detail)				 Mitered End Section (MES)				 Ex. Elevation (NGVD 1929 Datum)					
 Pavement Widening (Per Typ. Section)				 Type F-Curb flared end section (index 300)				 Ex. Storm Manhole				 Ex. Water Main Valve (Adjust to as needed)				 Prop. Elevation (MEG = Match Ex. Grade)					
 6" Thick Concrete Sidewalk (index 310)				 Type 6 Curb Inlet (index 211)				 Ex. Storm Inlet				 Ex. Sanitary Manhole (to remain)				 Ex. Asphalt Multiuse Pathway					
 Mill (Per Typ. Section)				 Flume Inlet (Per Detail)				 Ex. Storm Culvert (To Remain)				 Ex. Light Pole (to remain)				 Ex. Fence (To Remain)					
REVISIONS / RELEASES								PROFESSIONAL OF RECORD: JONATHAN REINSVOLD ,P.E.# 74033 SENIOR ENGINEER, VILLAGE OF WELLINGTON				VILLAGE OF WELLINGTON ENGINEERING DEPARTMENT				IMPROVEMENTS PLAN				SHEET NO. C.7	
DATE		DESCRIPTION		DATE		DESCRIPTION															
01/24/19		INITIAL PHASE SUBMITTAL																			

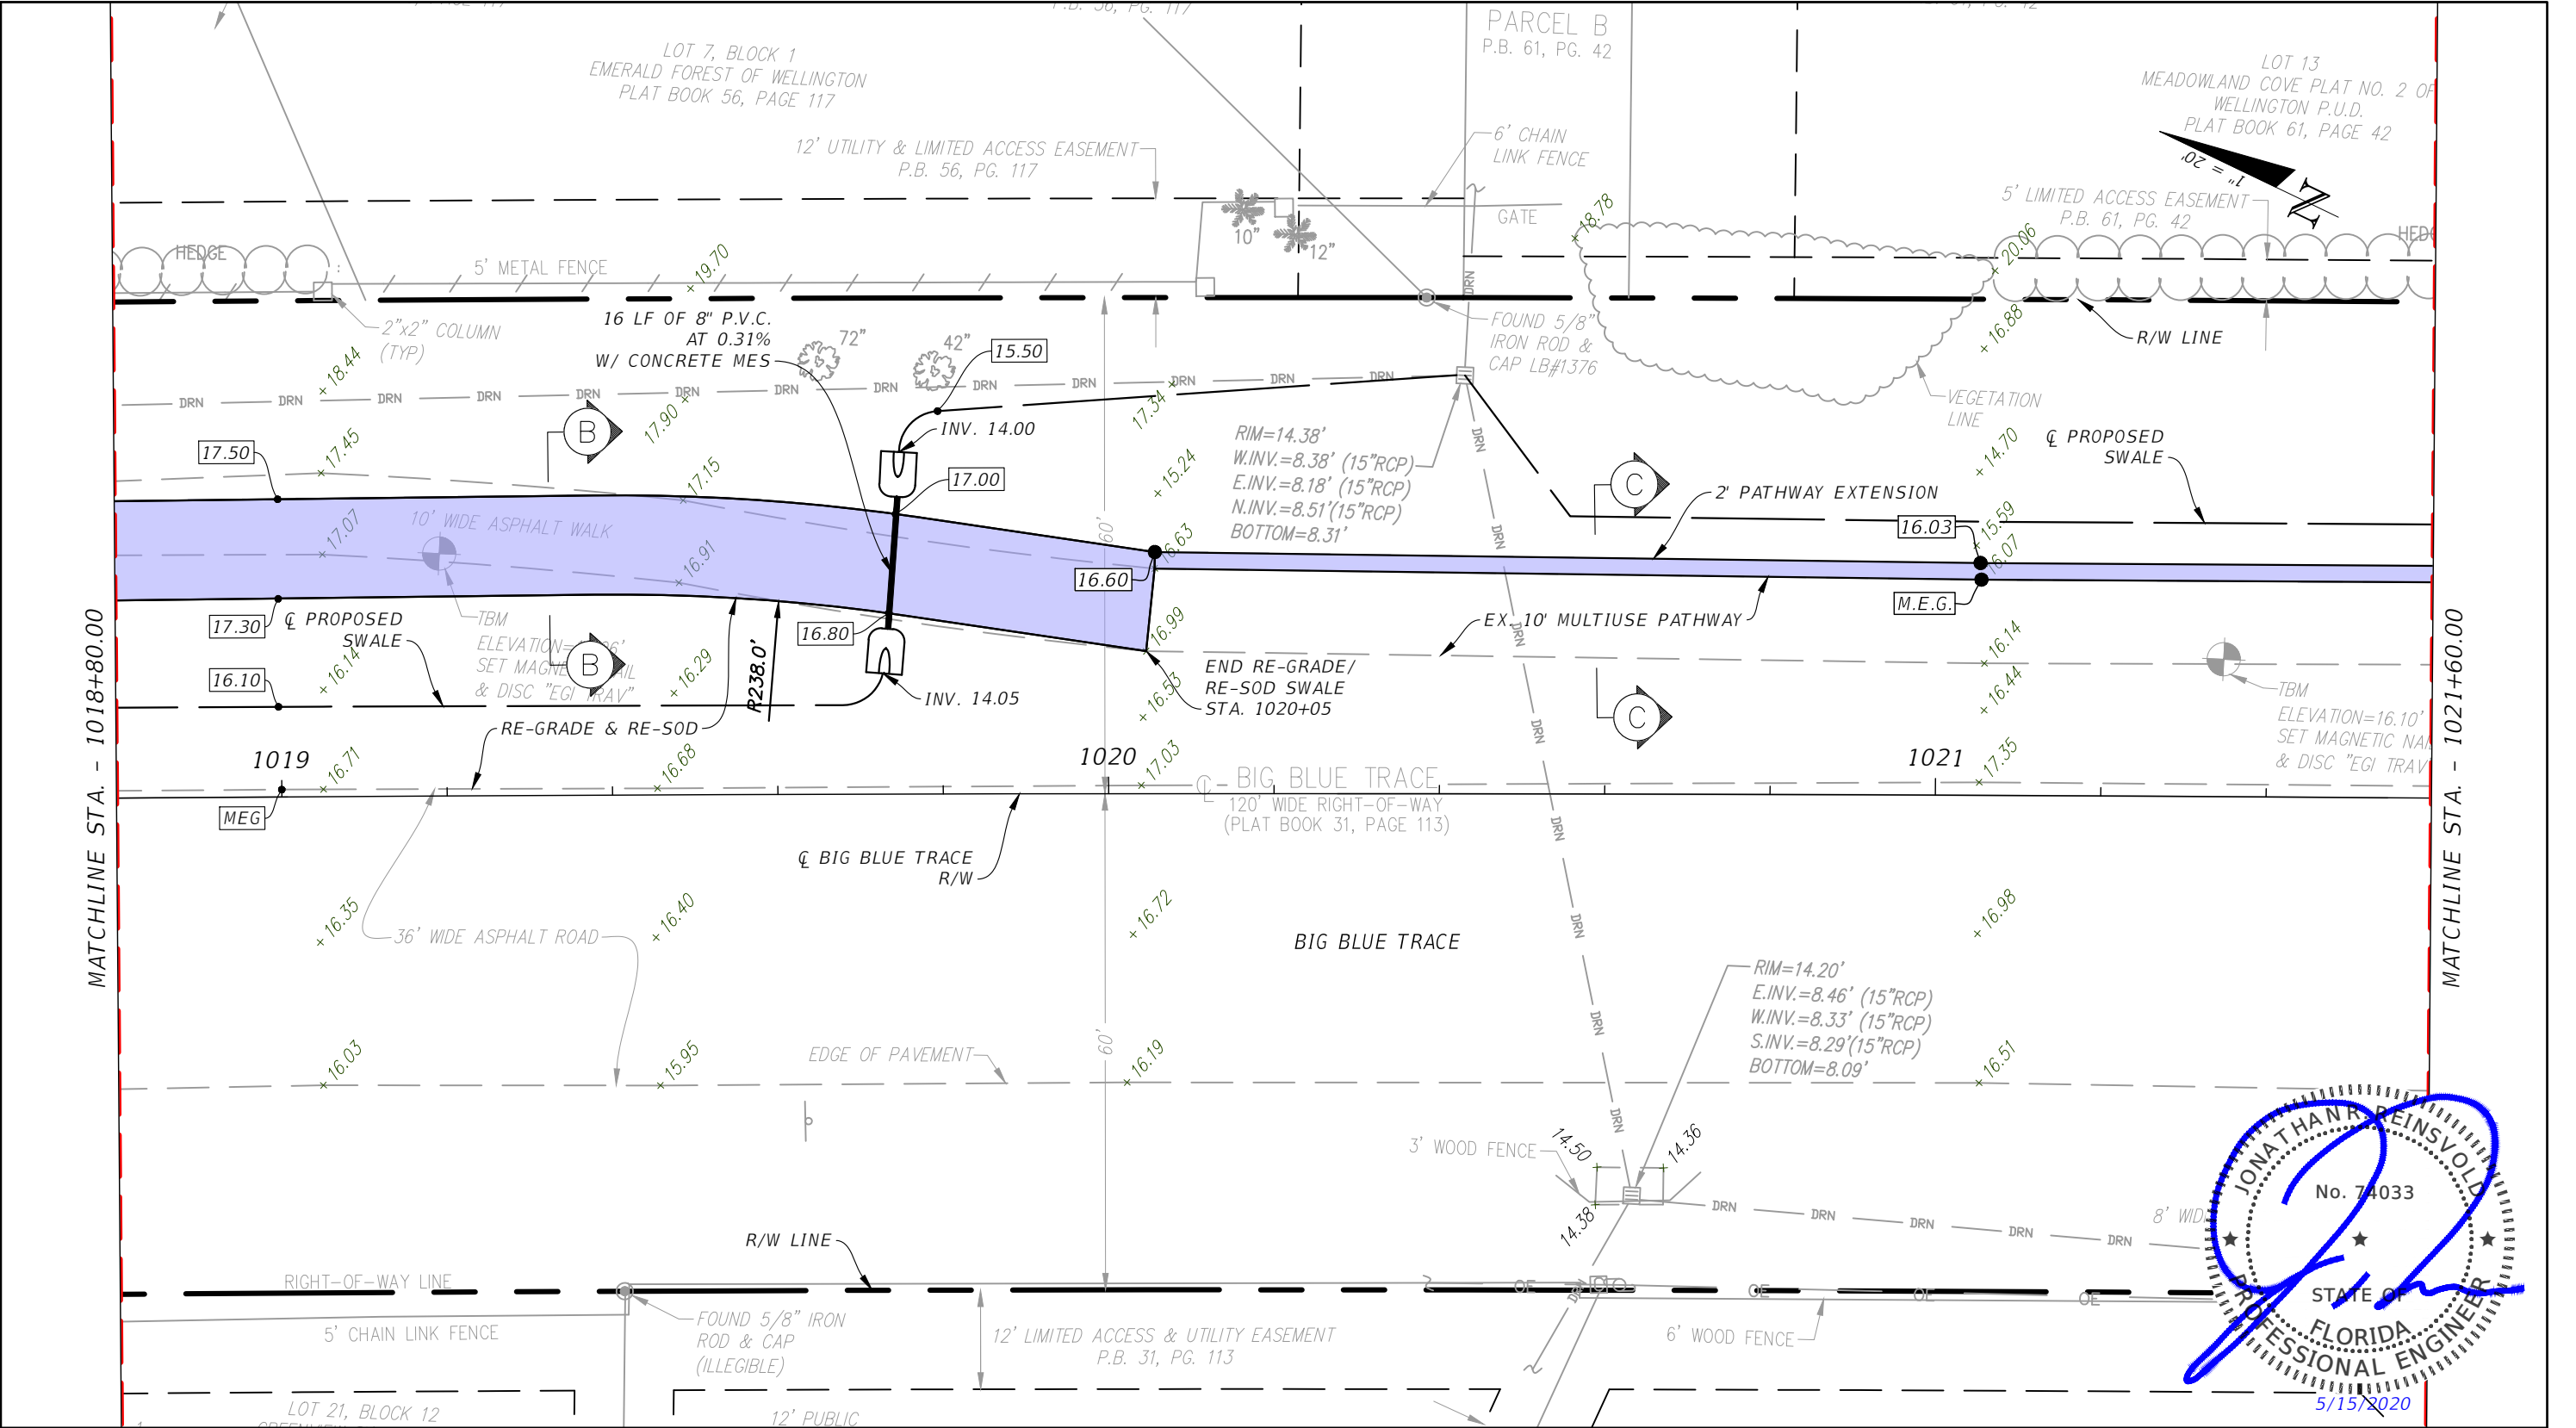


JONATHAN REINSVOLD
No. 74033
STATE OF FLORIDA
PROFESSIONAL ENGINEER
5/15/2020

<u>Sheet Legend</u>																			
 Pavement Overbuild (Per Typ. Section)		 Type F-Curb and Gutter (index 300)		 Rip Rap (Per Detail)		 Mitered End Section (MES)		 Ex. Elevation (NGVD 1929 Datum)											
 Pavement Widening (Per Typ. Section)		 Type F-Curb flared end section (index 300)		 Ex. Storm Manhole		 Ex. Water Main Valve (Adjust to as needed)		 Prop. Elevation (MEG = Match Ex. Grade)											
 6" Thick Concrete Sidewalk (index 310)		 Type 6 Curb Inlet (index 211)		 Ex. Storm Inlet		 Ex. Sanitary Manhole (to remain)		 Ex. Asphalt Multiuse Pathway											
 Mill (Per Typ. Section)		 Flume Inlet (Per Detail)		 Ex. Storm Culvert (To Remain)		 Ex. Light Pole (to remain)		 Ex. Fence (To Remain)											
REVISIONS / RELEASES				PROFESSIONAL OF RECORD: JONATHAN REINSVOLD ,P.E.# 74033 SENIOR ENGINEER, VILLAGE OF WELLINGTON		VILLAGE OF WELLINGTON ENGINEERING DEPARTMENT			IMPROVEMENTS PLAN		SHEET NO. C.8								
DATE	DESCRIPTION	DATE	DESCRIPTION																
01/24/19	INITIAL PHASE SUBMITTAL																		

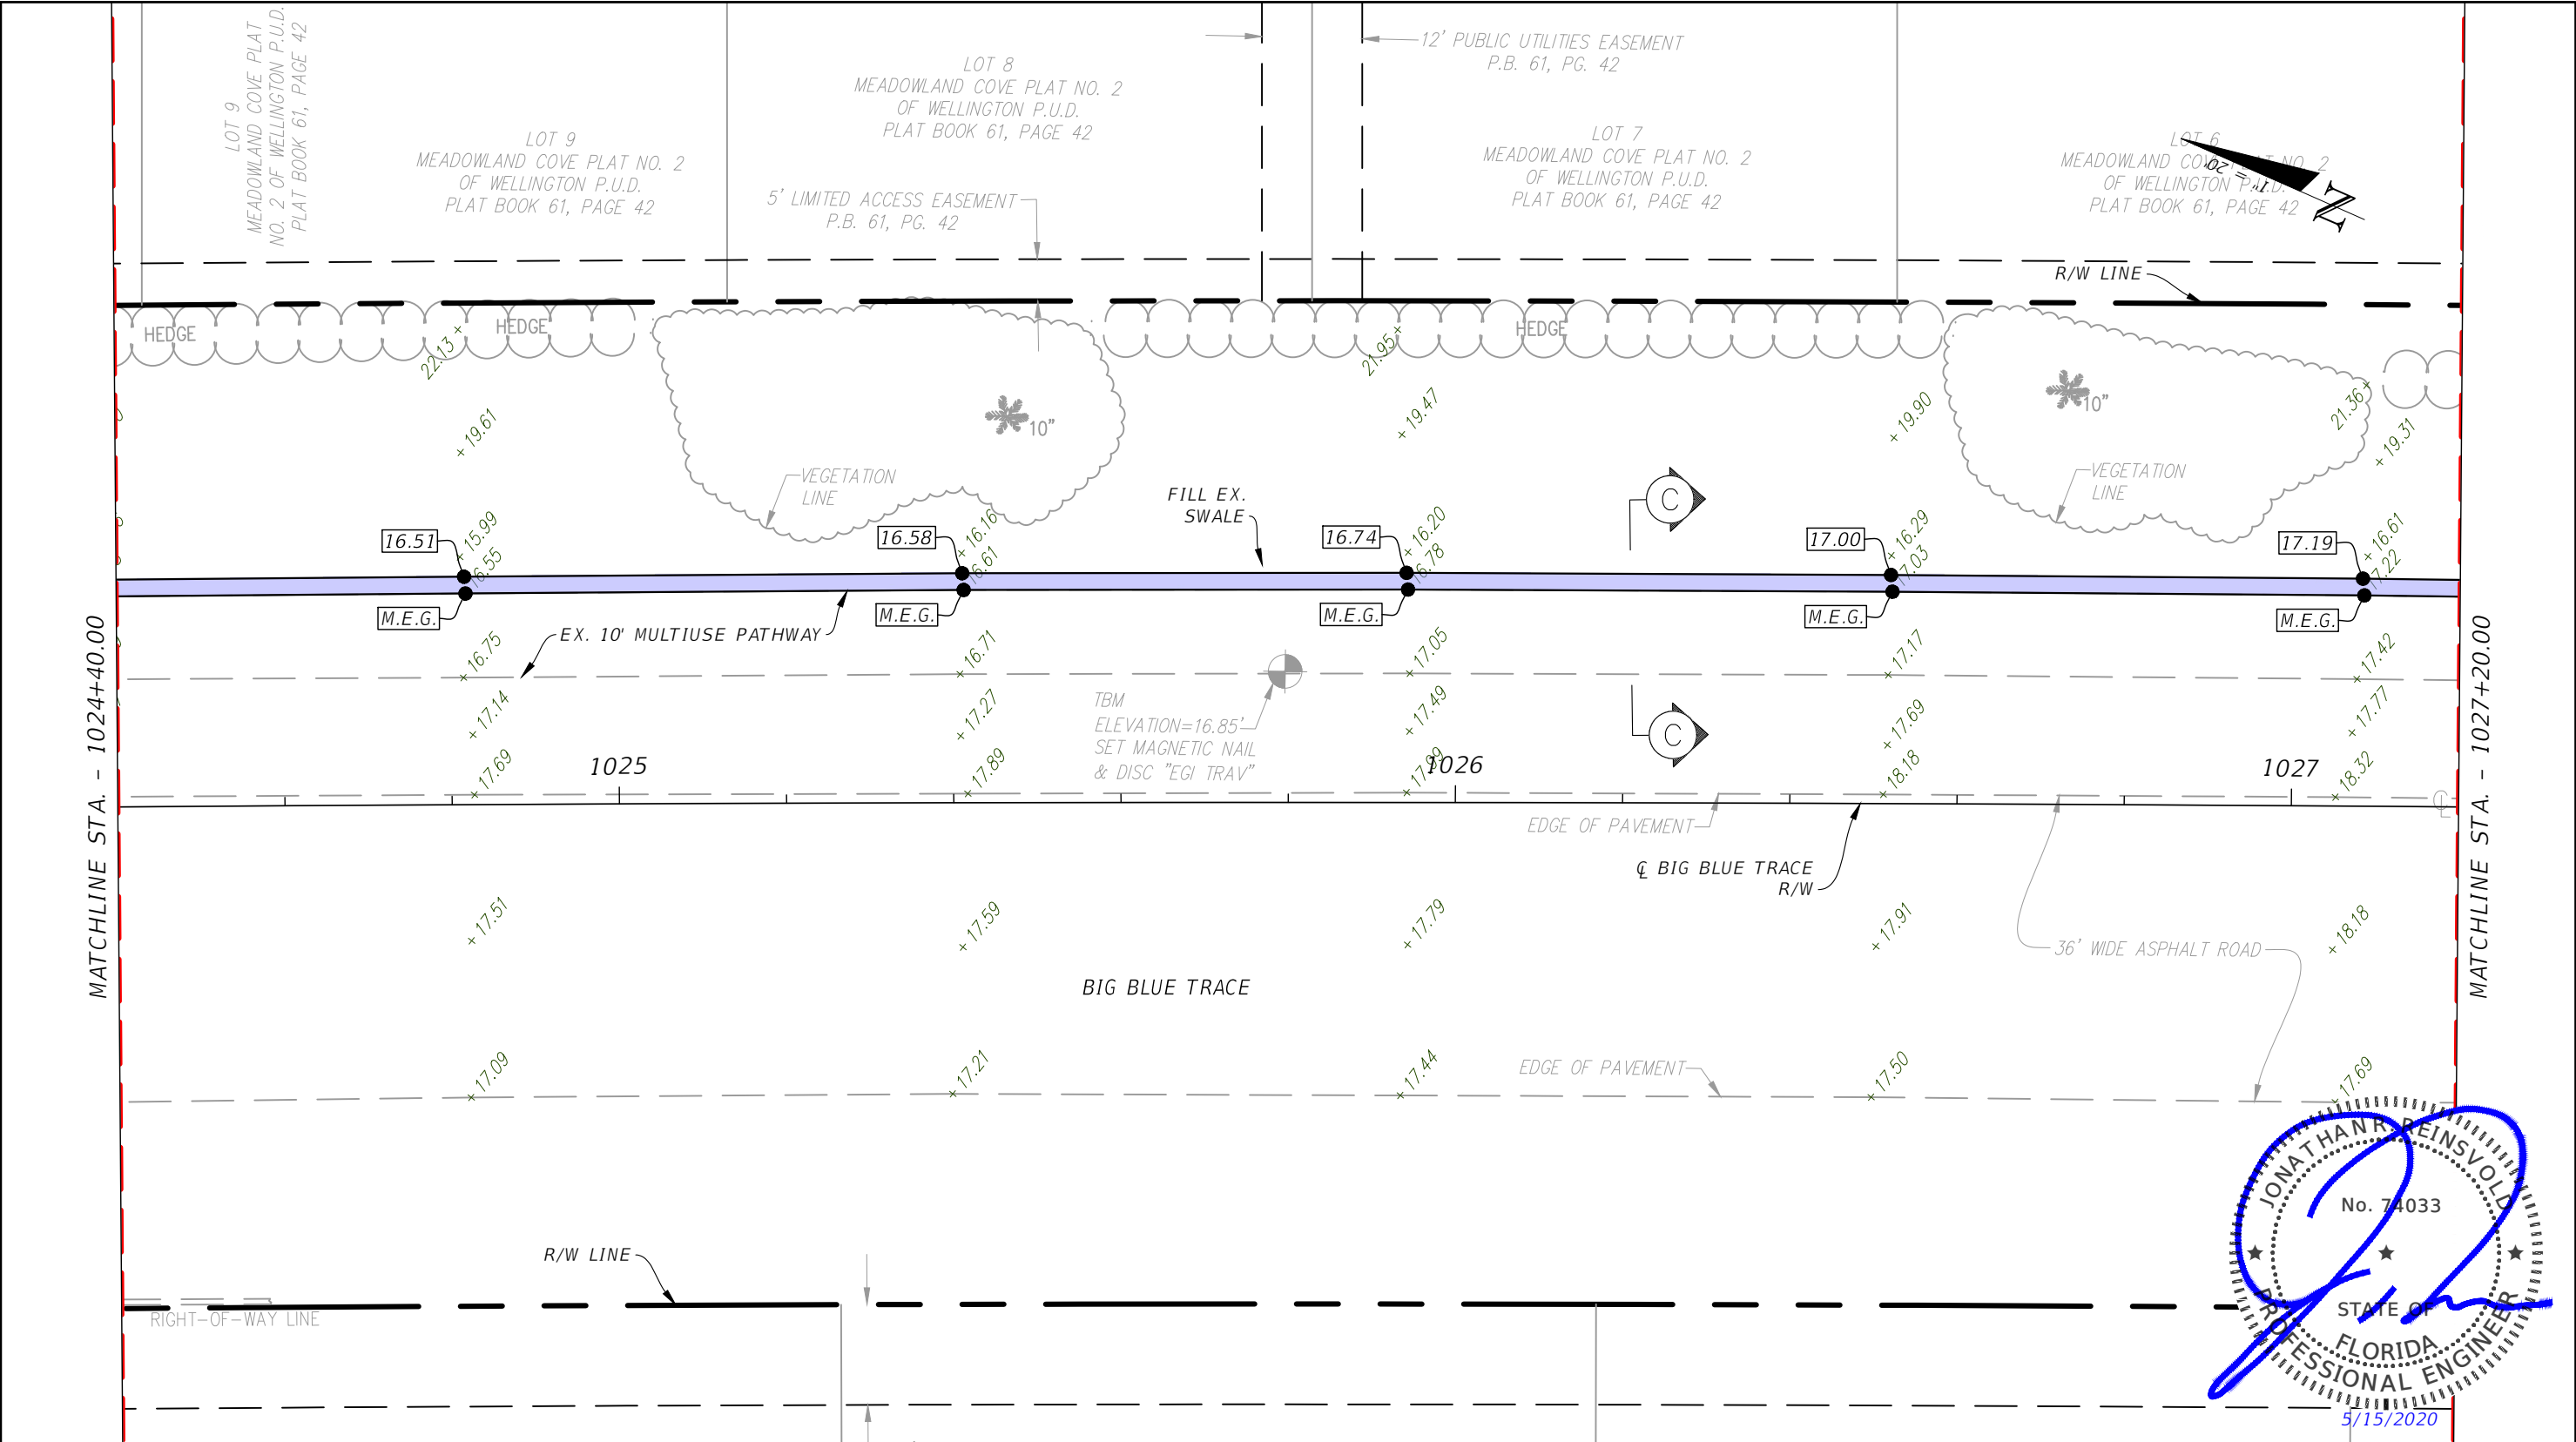


JONATHAN REINSVOLD
No. 74033
STATE OF FLORIDA
PROFESSIONAL ENGINEER
5/15/2020

Sheet Legend  Pavement Overbuild (Per Typ. Section)  Pavement Widening (Per Typ. Section)  6" Thick Concrete Sidewalk (index 310)  Mill (Per Typ. Section)  Type F-Curb and Gutter (index 300)  Type F-Curb flared end section (index 300)  Type 6 Curb Inlet (index 211)  Flume Inlet (Per Detail)  Rip Rap (Per Detail)  Ex. Storm Manhole  Ex. Storm Inlet  Ex. Storm Culvert (To Remain)  Mitered End Section (MES)  Ex. Water Main Valve (Adjust to as needed)  Ex. Sanitary Manhole (to remain)  Ex. Light Pole (to remain)  Ex. Elevation (NGVD 1929 Datum)  Prop. Elevation (MEG = Match Ex. Grade)  Ex. Asphalt Multiuse Pathway  Ex. Fence (To Remain)											
REVISIONS / RELEASES				PROFESSIONAL OF RECORD: JONATHAN REINSVOLD ,P.E.# 74033 SENIOR ENGINEER, VILLAGE OF WELLINGTON		VILLAGE OF WELLINGTON ENGINEERING DEPARTMENT			IMPROVEMENTS PLAN		SHEET NO. C.10
DATE	DESCRIPTION	DATE	DESCRIPTION								
01/24/19	INITIAL PHASE SUBMITTAL										

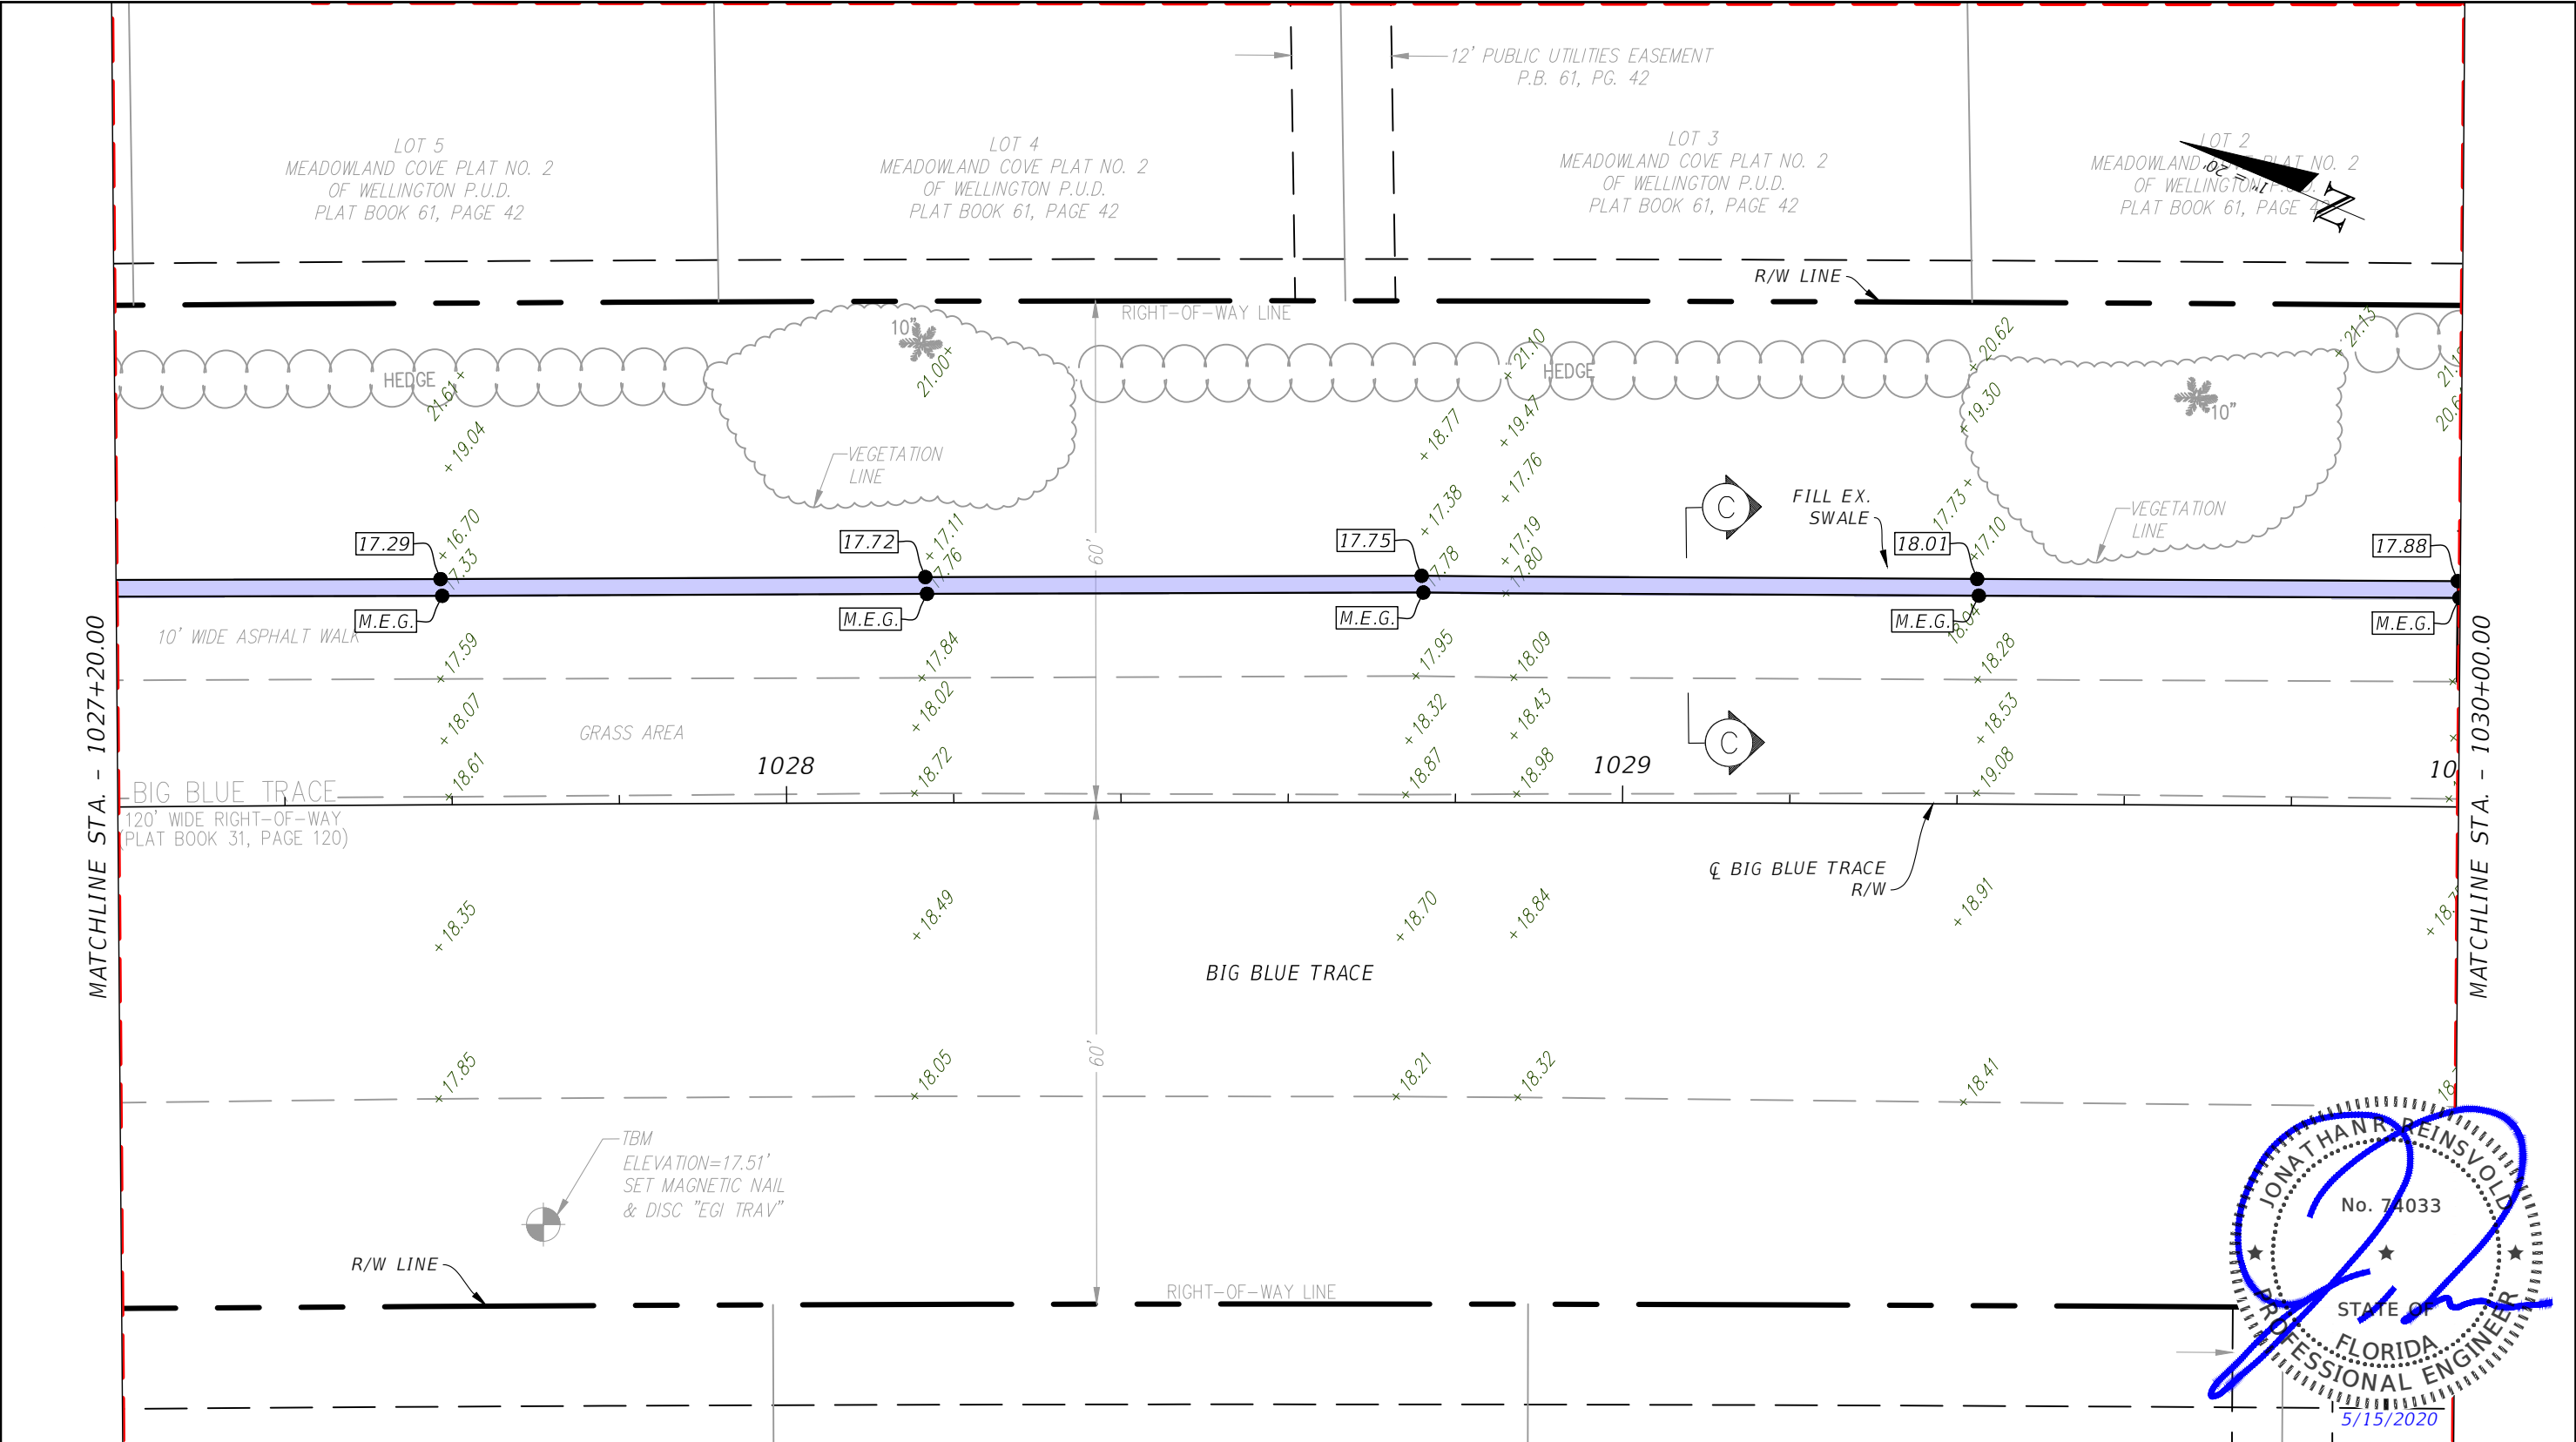

Sheet Legend  Pavement Overbuild (Per Typ. Section)  Pavement Widening (Per Typ. Section)  6" Thick Concrete Sidewalk (index 310)  Mill (Per Typ. Section)  Type F-Curb and Gutter (index 300)  Type F-Curb flared end section (index 300)  Type 6 Curb Inlet (index 211)  Flume Inlet (Per Detail)  Rip Rap (Per Detail)  Ex. Storm Manhole  Ex. Storm Inlet  Ex. Storm Culvert (To Remain)  Mitered End Section (MES)  Ex. Water Main Valve (Adjust to as needed)  Ex. Sanitary Manhole (to remain)  Ex. Light Pole (to remain)  Ex. Elevation (NGVD 1929 Datum)  Prop. Elevation (MEG = Match Ex. Grade)  Ex. Asphalt Multiuse Pathway  Ex. Fence (To Remain)											
REVISIONS / RELEASES				PROFESSIONAL OF RECORD: JONATHAN REINSVOLD ,P.E.# 74033 SENIOR ENGINEER, VILLAGE OF WELLINGTON		VILLAGE OF WELLINGTON ENGINEERING DEPARTMENT			IMPROVEMENTS PLAN		SHEET NO.
DATE	DESCRIPTION	DATE	DESCRIPTION								
01/24/19	INITIAL PHASE SUBMITTAL										
						BIG BLUE TRACE	CONSTRUCTABILITY PHASE	440044-1-58-01		C.11	


JONATHAN REINSVOLD
No. 74033
STATE OF FLORIDA
PROFESSIONAL ENGINEER
5/15/2020

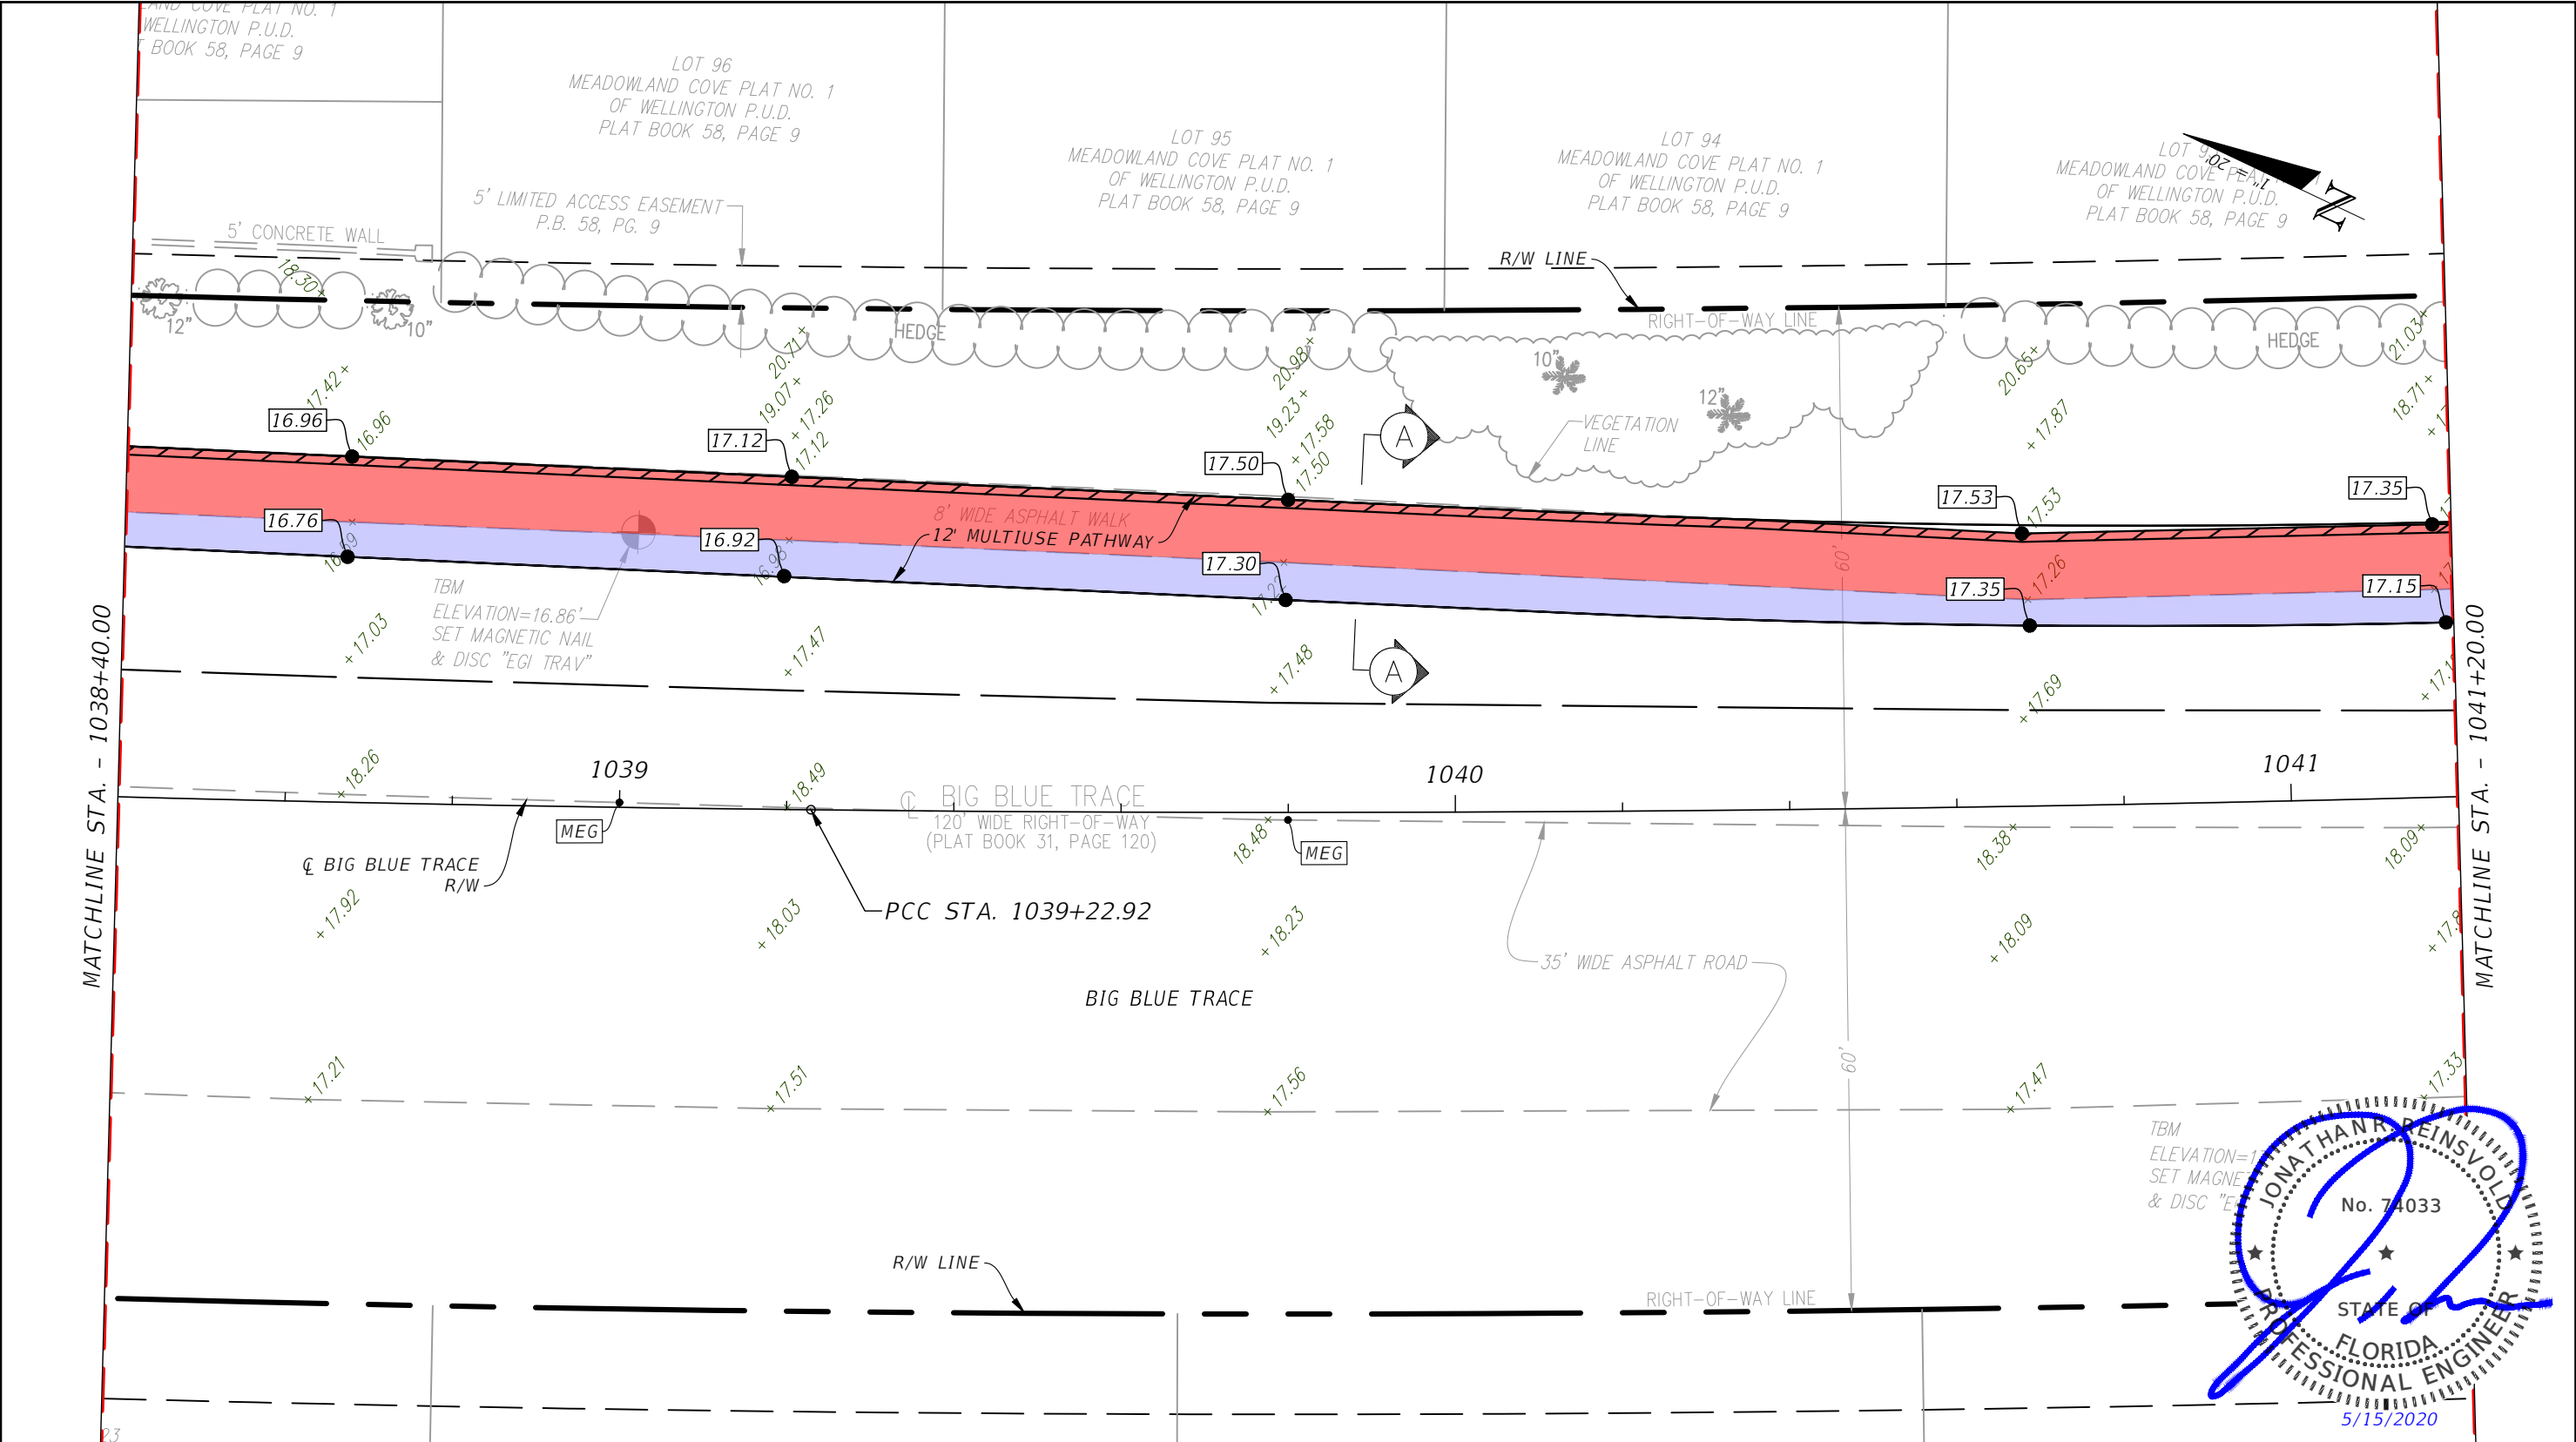



JONATHAN REINSVOLD
No. 74033
STATE OF FLORIDA
PROFESSIONAL ENGINEER
5/15/2020

<u>Sheet Legend</u>																			
Pavement Overbuild (Per Typ. Section)				Type F-Curb and Gutter (index 300)				Rip Rap (Per Detail)				Mitered End Section (MES)				x 15.06 18.30 Ex. Elevation (NGVD 1929 Datum)			
Pavement Widening (Per Typ. Section)				Type F-Curb flared end section (index 300)				Ex. Storm Manhole				Ex. Water Main Valve (Adjust to as needed)				Prop. Elevation (MEG = Match Ex. Grade)			
6" Thick Concrete Sidewalk (index 310)				Type 6 Curb Inlet (index 211)				Ex. Storm Inlet				Ex. Sanitary Manhole (to remain)				Ex. Asphalt Multiuse Pathway			
Mill (Per Typ. Section)				Flume Inlet (Per Detail)				Ex. Storm Culvert (To Remain)				Ex. Light Pole (to remain)				Ex. Fence (To Remain)			

REVISIONS / RELEASES								PROFESSIONAL OF RECORD: JONATHAN REINSVOLD ,P.E.# 74033 SENIOR ENGINEER, VILLAGE OF WELLINGTON				VILLAGE OF WELLINGTON ENGINEERING DEPARTMENT				IMPROVEMENTS PLAN				SHEET NO.	
DATE		DESCRIPTION		DATE		DESCRIPTION															
01/24/19		INITIAL PHASE SUBMITTAL																			
								ROADWAY				PLAN SUBMITTAL				PROJECT FM#				C.15	
								BIG BLUE TRACE				CONSTRUCTABILITY PHASE				440044-1-58-01					

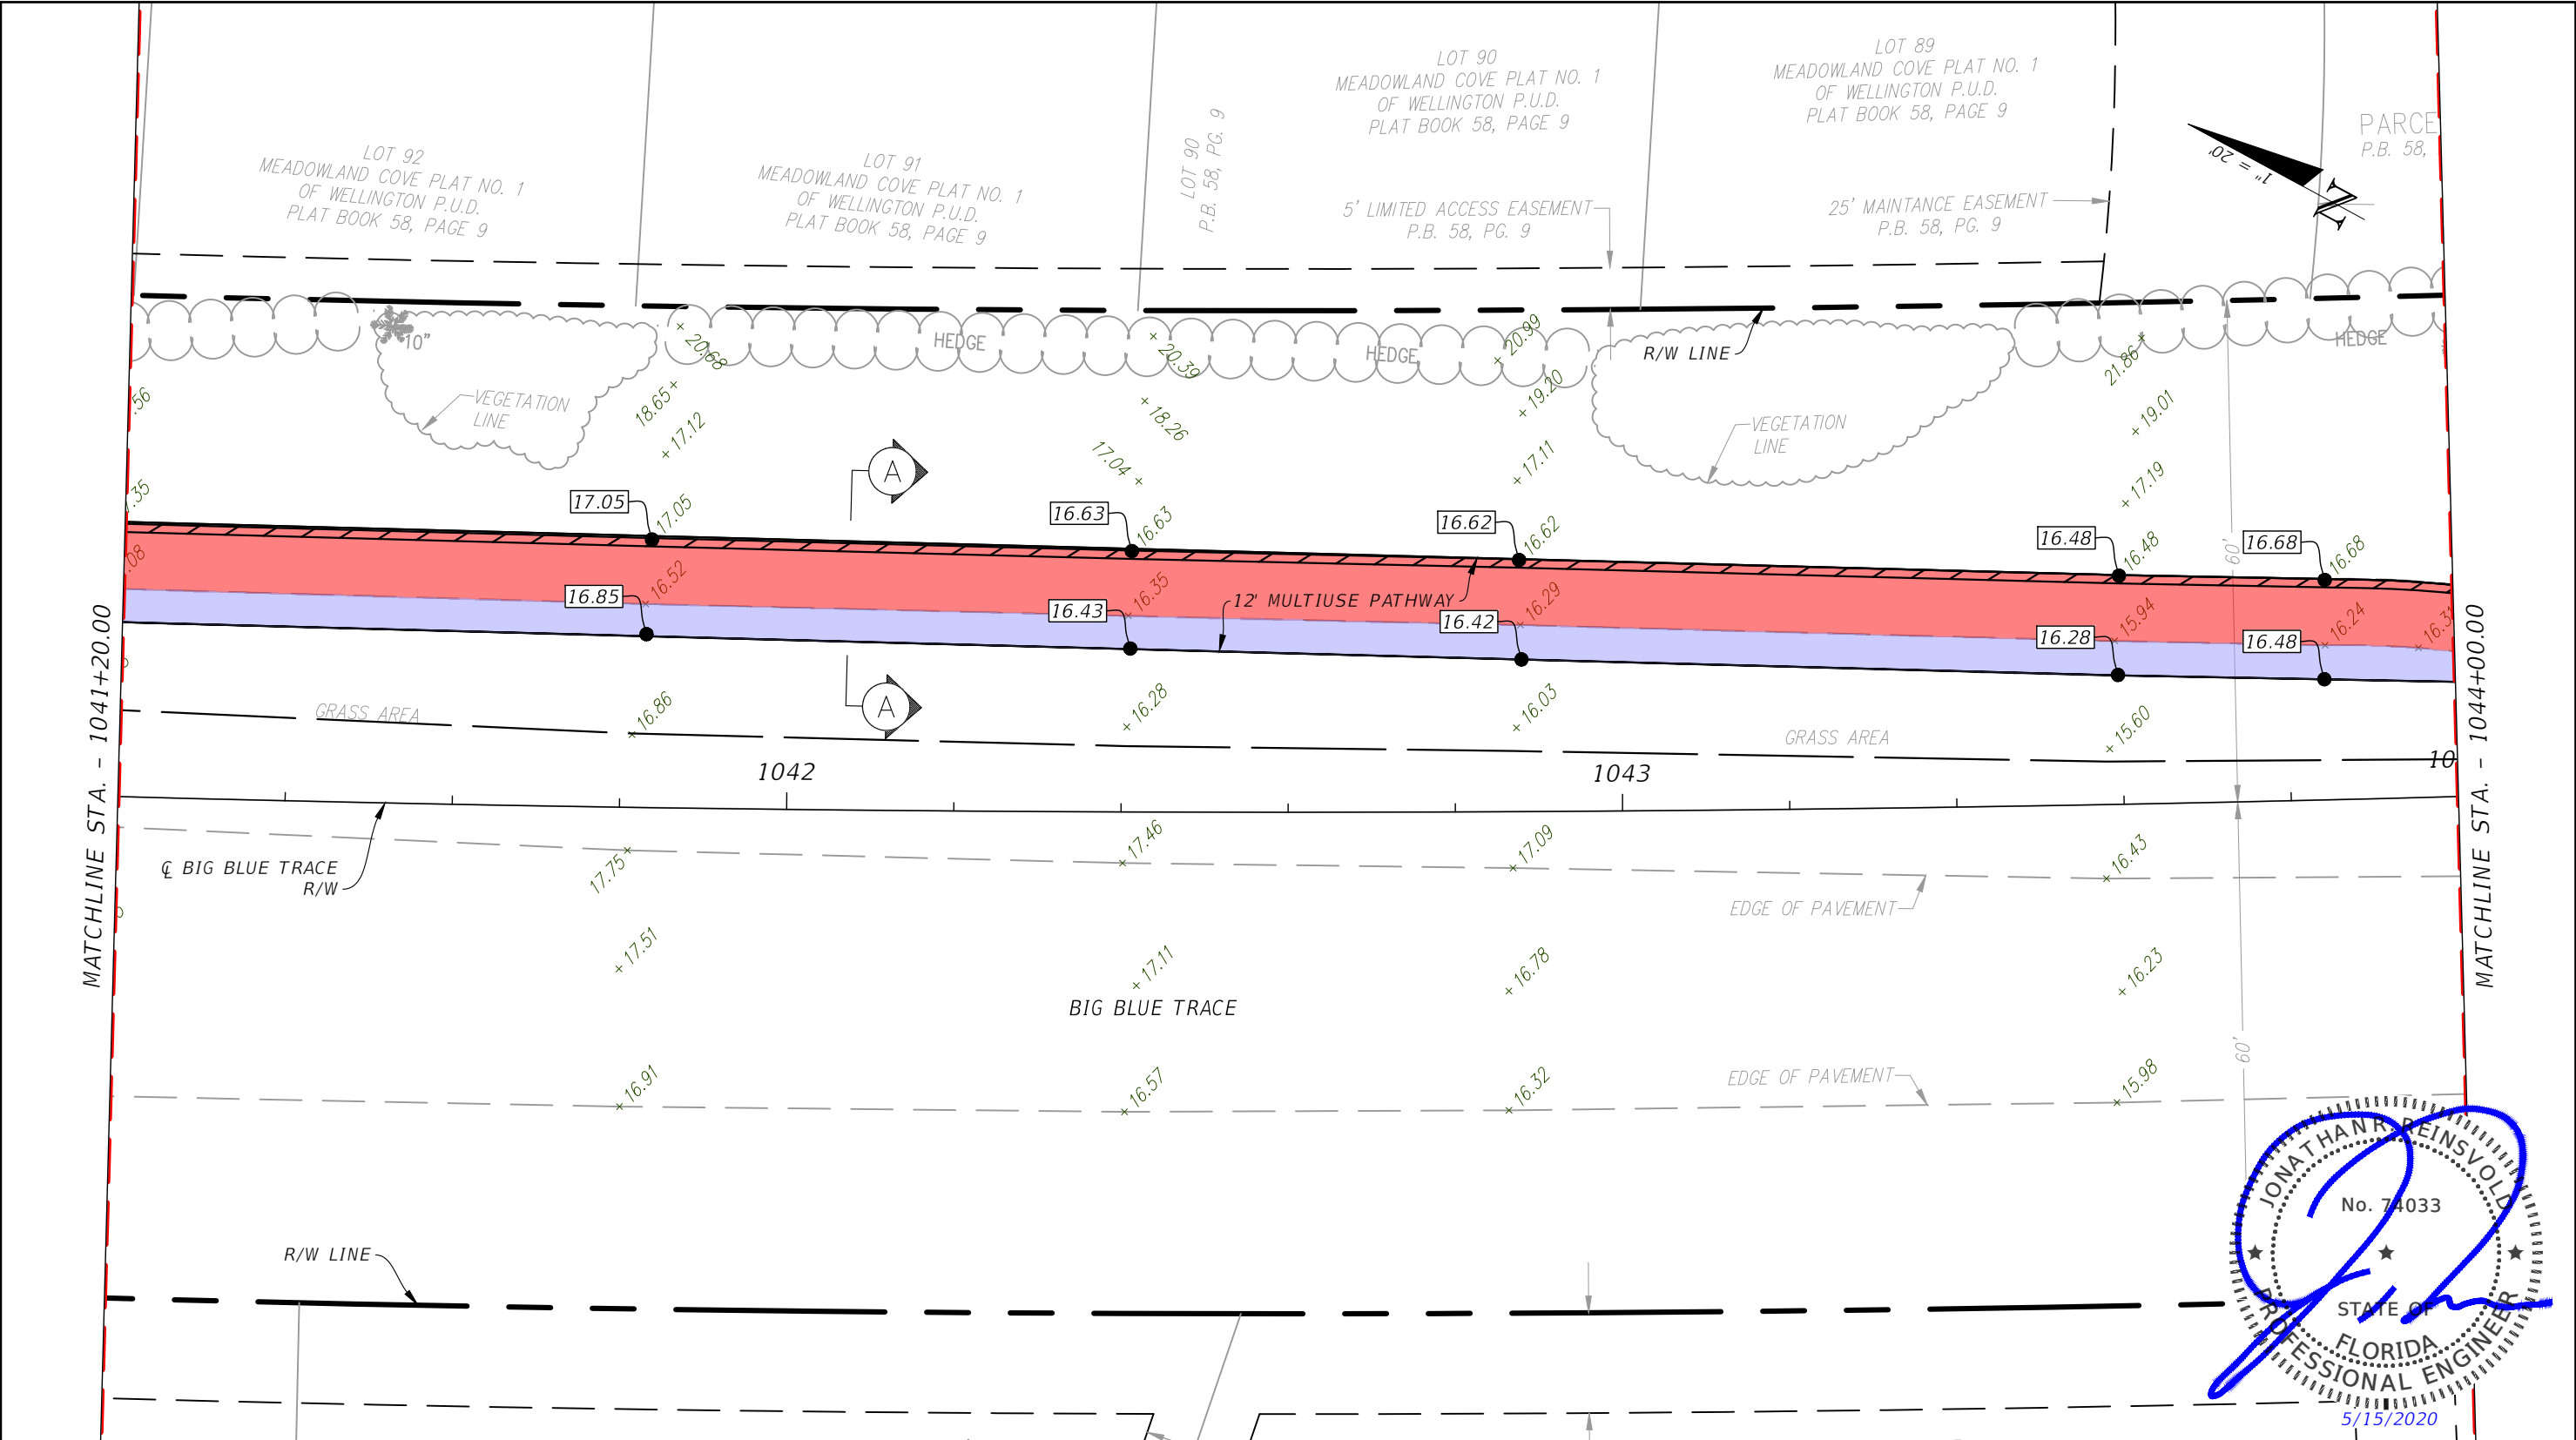


 Sheet Legend									
	Pavement Overbuild (Per Typ. Section)		Type F-Curb and Gutter (index 300)		Rip Rap (Per Detail)		Mitered End Section (MES)		Ex. Elevation (NGVD 1929 Datum)
	Pavement Widening (Per Typ. Section)		Type F-Curb flared end section (index 300)		Ex. Storm Manhole		Ex. Water Main Valve (Adjust to as needed)		Prop. Elevation (MEG = Match Ex. Grade)
	6" Thick Concrete Sidewalk (index 310)		Type 6 Curb Inlet (index 211)		Ex. Storm Inlet		Ex. Sanitary Manhole (to remain)		Ex. Asphalt Multiuse Pathway
	Mill (Per Typ. Section)		Flume Inlet (Per Detail)		Ex. Storm Culvert (To Remain)		Ex. Light Pole (to remain)		Ex. Fence (To Remain)
REVISIONS / RELEASES				PROFESSIONAL OF RECORD:		VILLAGE OF WELLINGTON		IMPROVEMENTS PLAN	
DATE		DESCRIPTION		JONATHAN REINSVOLD ,P.E.# 74033		ENGINEERING DEPARTMENT			
01/24/19		INITIAL PHASE SUBMITTAL		SENIOR ENGINEER, VILLAGE OF WELLINGTON					
						ROADWAY	PLAN SUBMITTAL	PROJECT FM#	
						BIG BLUE TRACE	CONSTRUCTABILITY PHASE	440044-1-58-01	
								C.16	

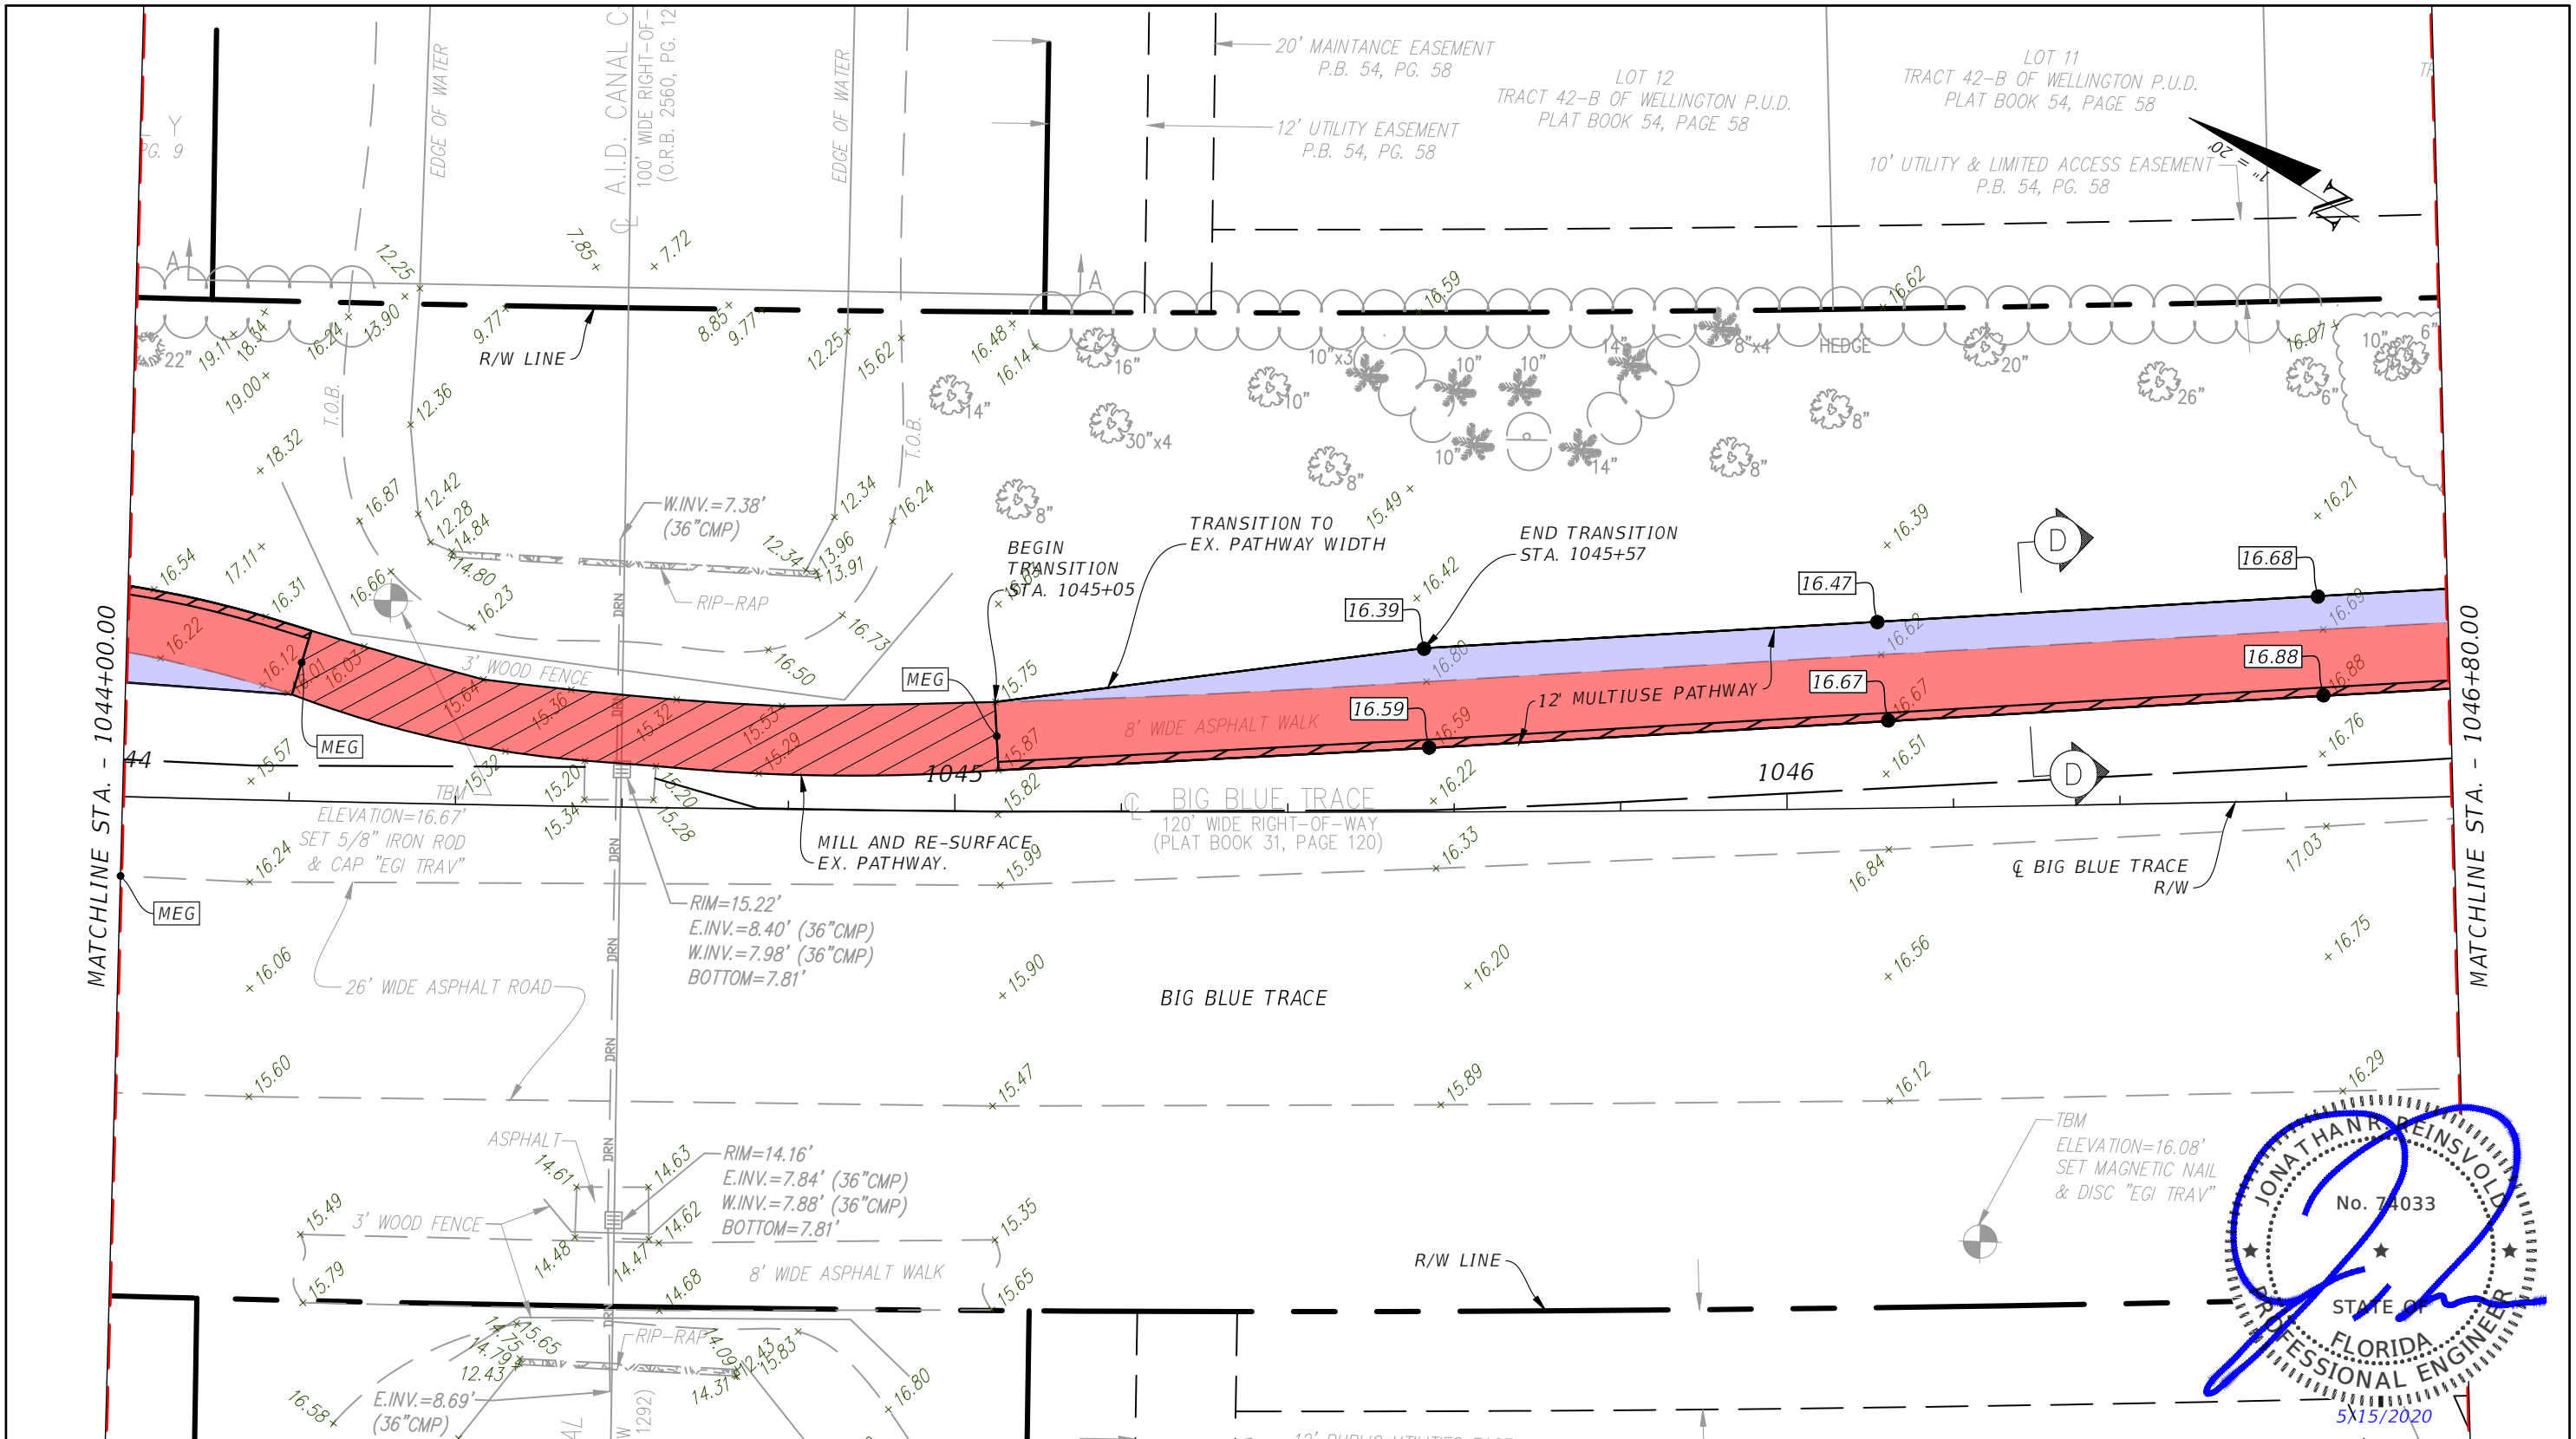


JONATHAN REINSVOLD
No. 74033
STATE OF FLORIDA
PROFESSIONAL ENGINEER
5/15/2020


Sheet Legend				REVISIONS / RELEASES				PROFESSIONAL OF RECORD: JONATHAN REINSVOLD ,P.E.# 74033 SENIOR ENGINEER, VILLAGE OF WELLINGTON	VILLAGE OF WELLINGTON ENGINEERING DEPARTMENT			IMPROVEMENTS PLAN	SHEET NO.
	Pavement Overbuild (Per Typ. Section)		Type F-Curb and Gutter (index 300)		Rip Rap (Per Detail)		Mitered End Section (MES)		ROADWAY	PLAN SUBMITTAL	PROJECT FM#		C.17
	Pavement Widening (Per Typ. Section)		Type F-Curb flared end section (index 300)		Ex. Storm Manhole		Ex. Water Main Valve (Adjust to as needed)		BIG BLUE TRACE	CONSTRUCTABILITY PHASE	440044-1-58-01		
	6" Thick Concrete Sidewalk (index 310)		Type 6 Curb Inlet (index 211)		Ex. Storm Inlet		Ex. Sanitary Manhole (to remain)						
	Mill (Per Typ. Section)		Flume Inlet (Per Detail)		Ex. Storm Culvert (To Remain)		Ex. Light Pole (to remain)						
DATE		DESCRIPTION		DATE		DESCRIPTION							
01/24/19		INITIAL PHASE SUBMITTAL											

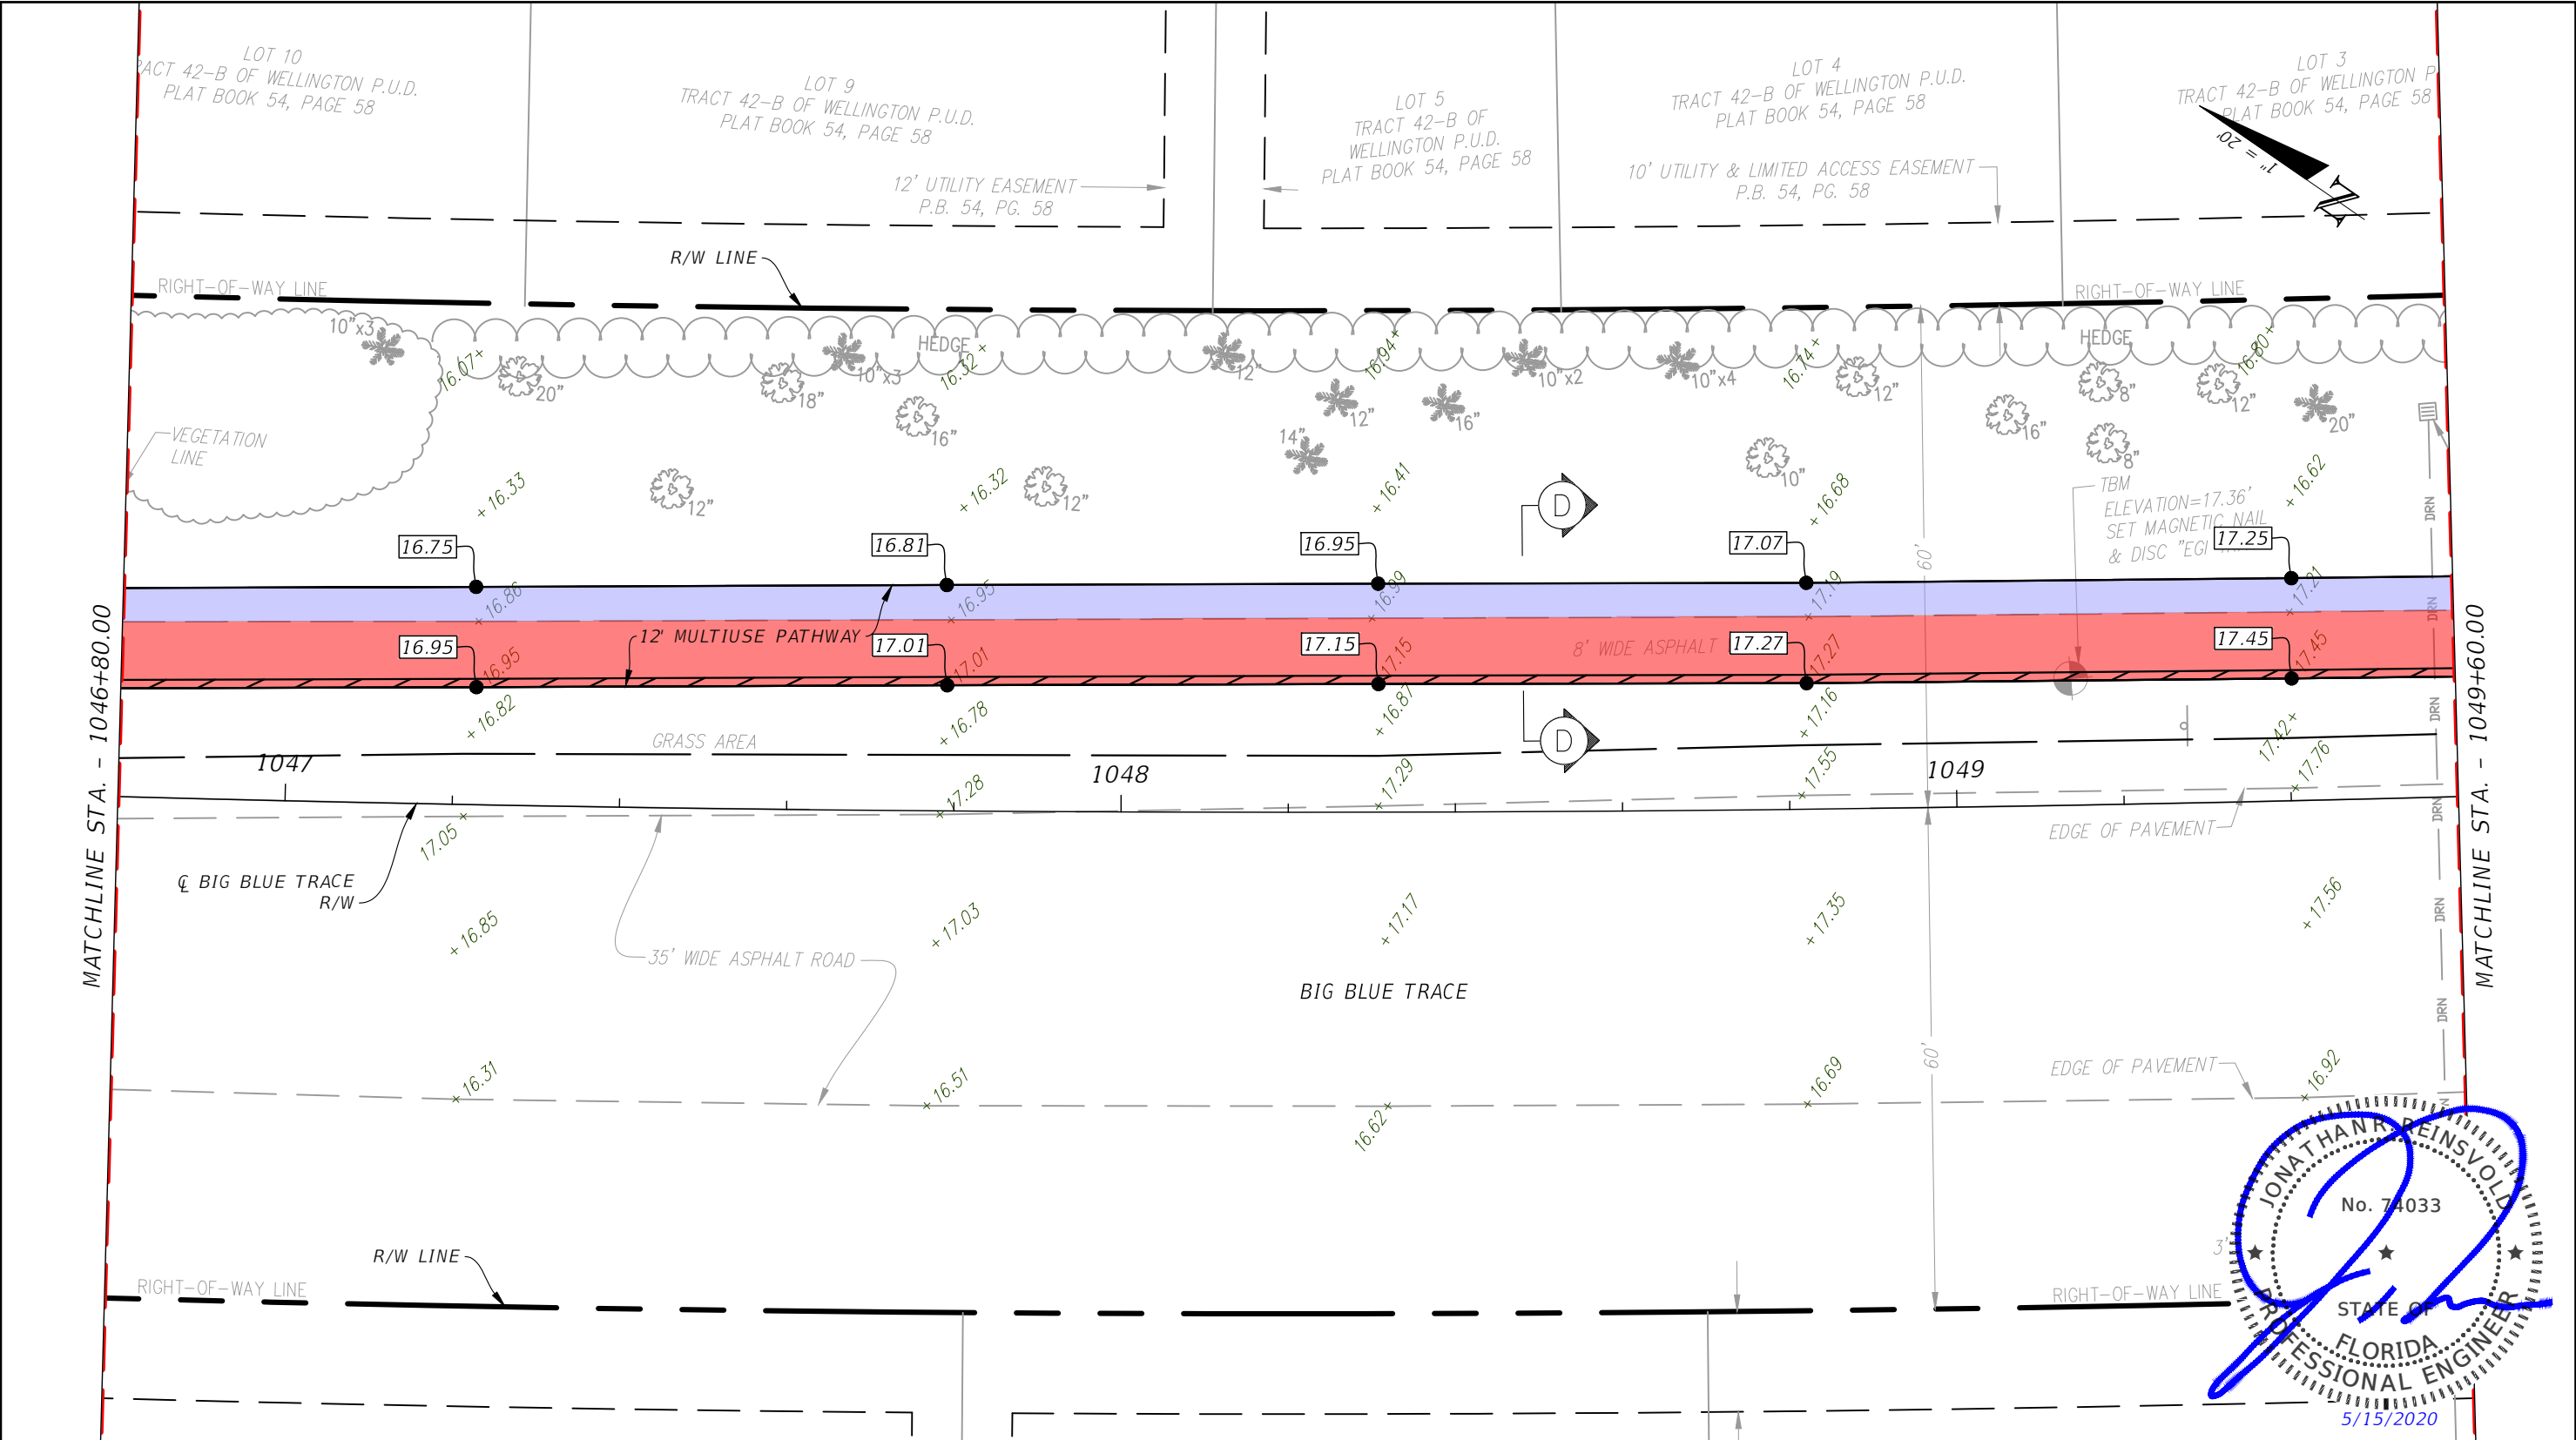


JONATHAN REINSVOLD
No. 74033
STATE OF FLORIDA
PROFESSIONAL ENGINEER
5/15/2020

Sheet Legend  Pavement Overbuild (Per Typ. Section)  Pavement Widening (Per Typ. Section)  6" Thick Concrete Sidewalk (index 310)  Mill (Per Typ. Section)  Type F-Curb and Gutter (index 300)  Type F-Curb flared end section (index 300)  Type 6 Curb Inlet (index 211)  Flume Inlet (Per Detail)  Rip Rap (Per Detail)  Ex. Storm Manhole  Ex. Storm Inlet  Ex. Storm Culvert (To Remain)  Mitered End Section (MES)  Ex. Water Main Valve (Adjust to as needed)  Ex. Sanitary Manhole (to remain)  Ex. Light Pole (to remain)  Ex. Elevation (NGVD 1929 Datum)  Prop. Elevation (MEG = Match Ex. Grade)  Ex. Asphalt Multiuse Pathway  Ex. Fence (To Remain)											
REVISIONS / RELEASES				PROFESSIONAL OF RECORD: JONATHAN REINSVOLD ,P.E.# 74033 SENIOR ENGINEER, VILLAGE OF WELLINGTON		VILLAGE OF WELLINGTON ENGINEERING DEPARTMENT			IMPROVEMENTS PLAN		SHEET NO.
DATE	DESCRIPTION	DATE	DESCRIPTION								
01/24/19	INITIAL PHASE SUBMITTAL										
						ROADWAY	PLAN SUBMITTAL	PROJECT FM#			
						BIG BLUE TRACE	CONSTRUCTABILITY PHASE	440044-1-58-01		C.18	

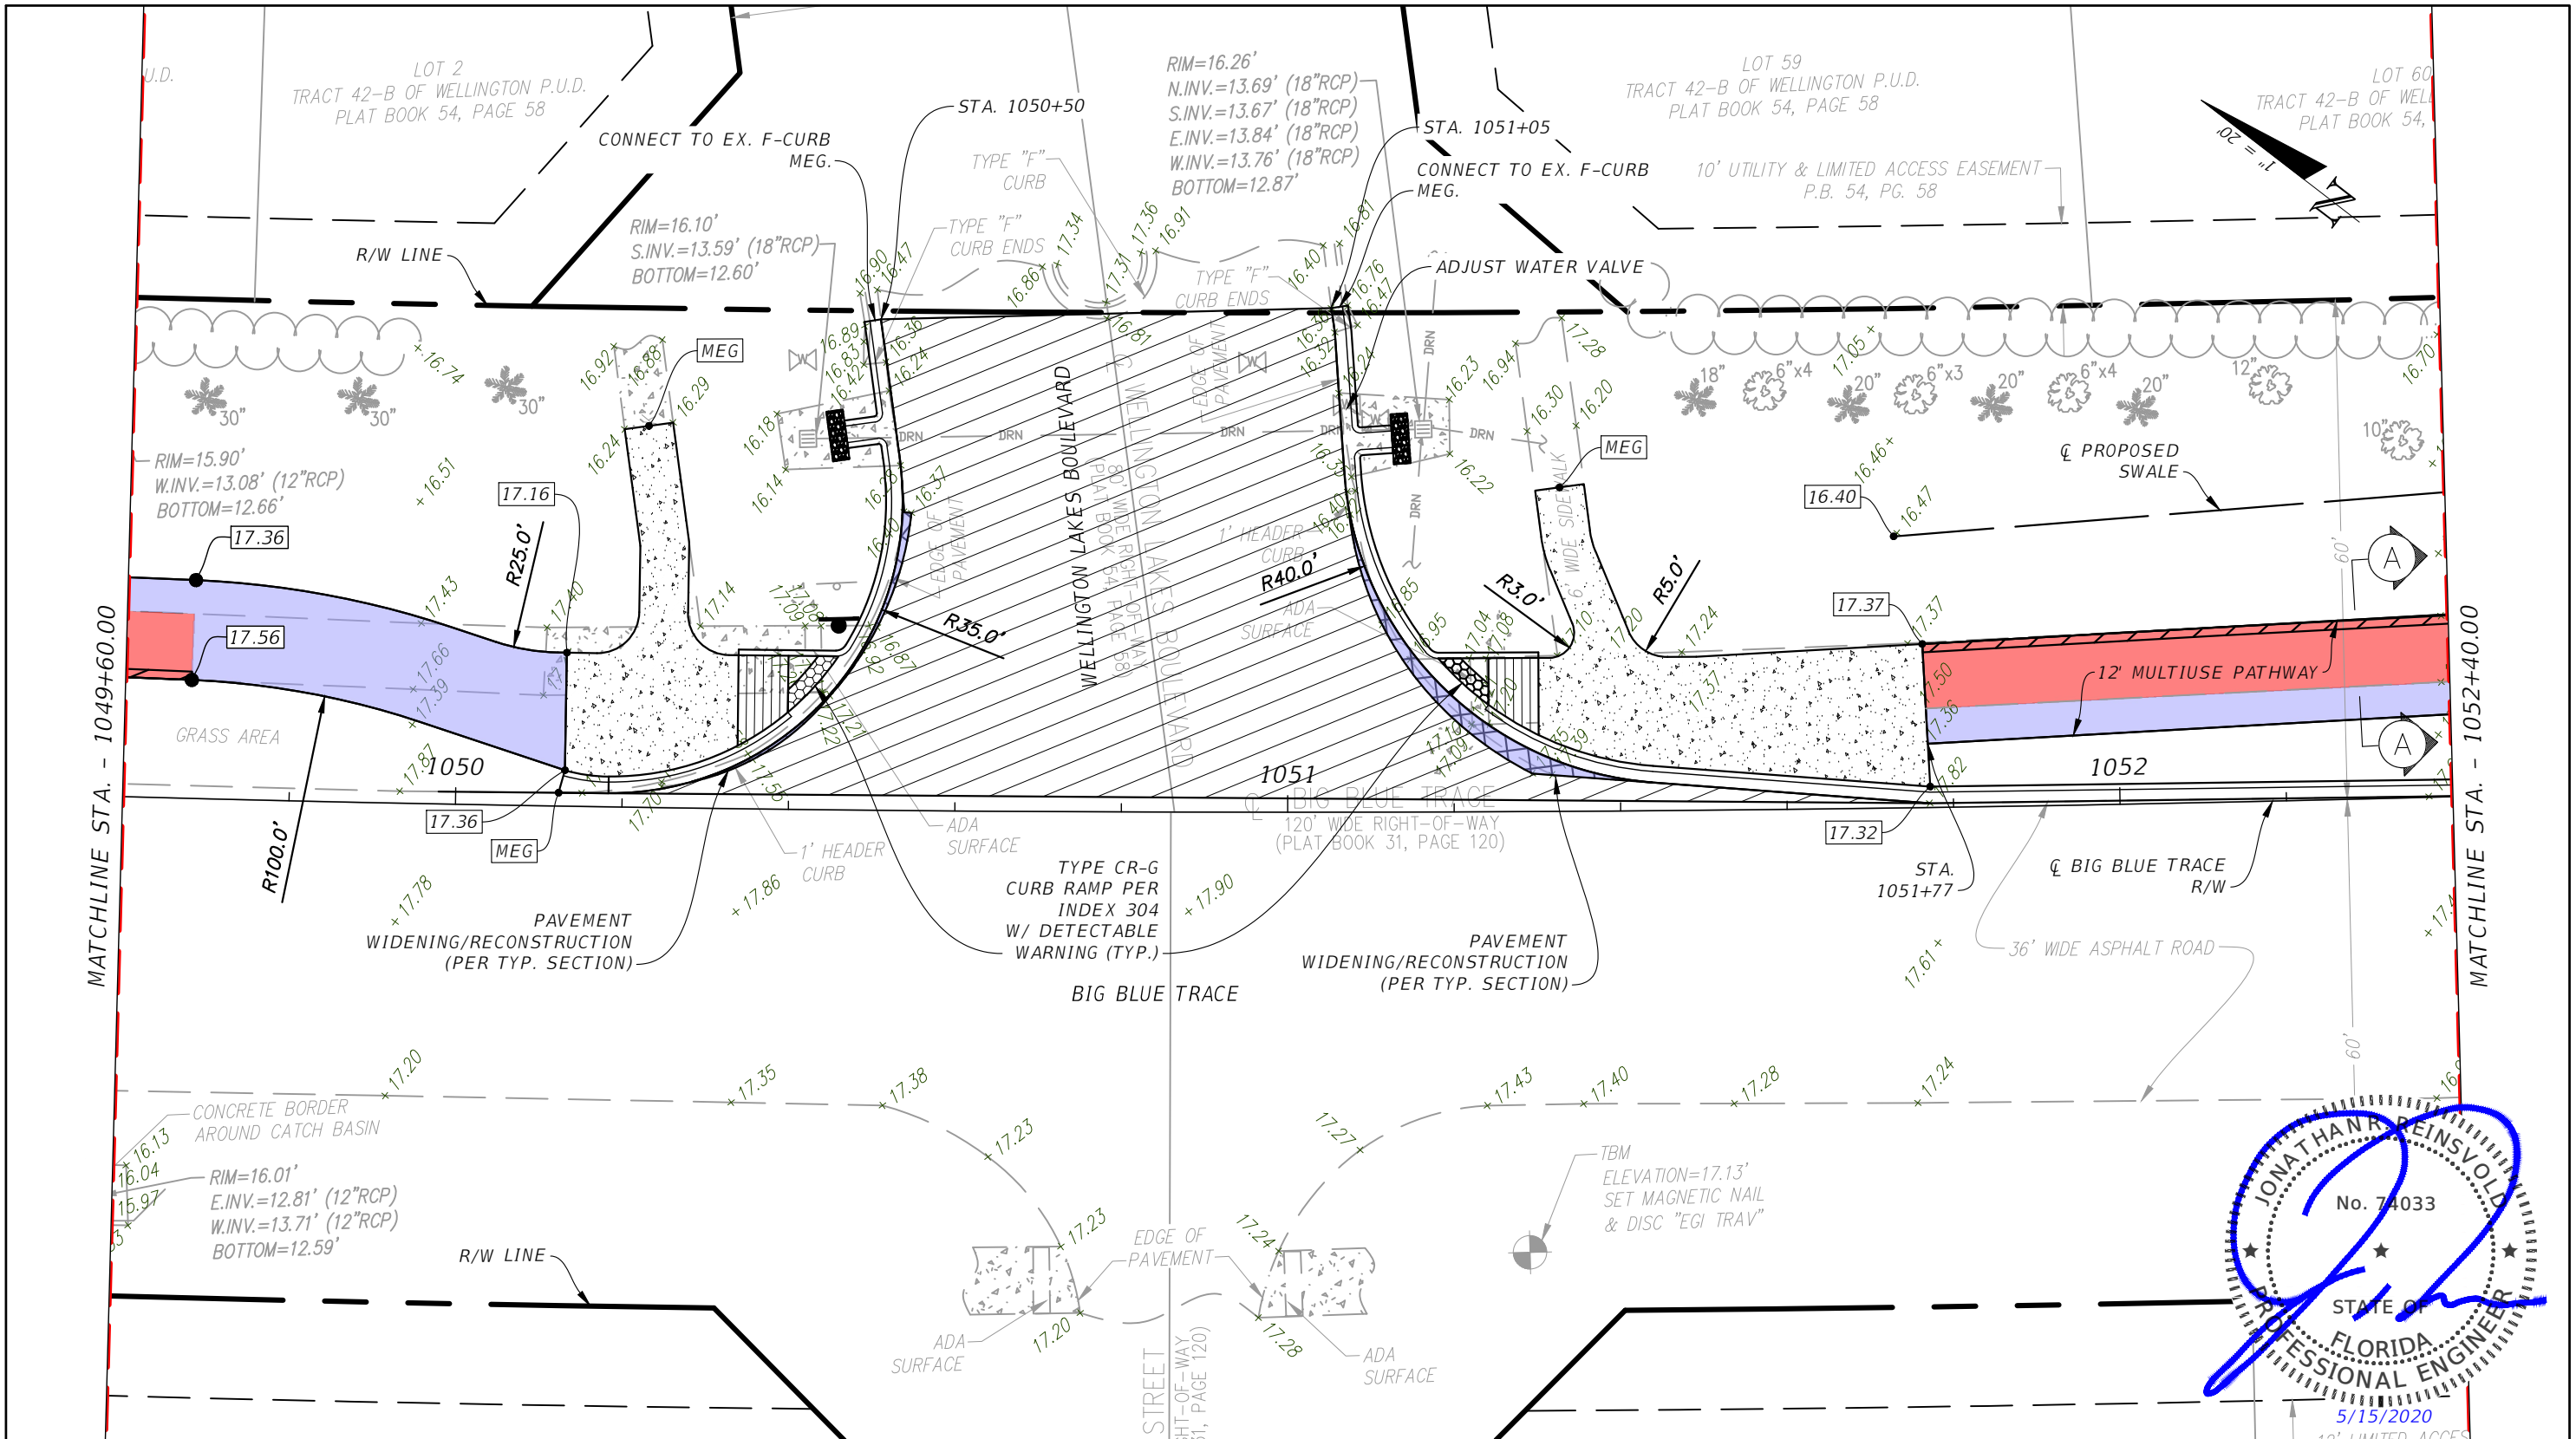


 Sheet Legend													
	Pavement Overbuild (Per Typ. Section)		Type F-Curb and Gutter (index 300)		Rip Rap (Per Detail)		Mitered End Section (MES)		Ex. Elevation (NGVD 1929 Datum)				
	Pavement Widening (Per Typ. Section)		Type F-Curb flared end section (index 300)		Ex. Storm Manhole		Ex. Water Main Valve (Adjust to as needed)		Prop. Elevation (MEG = Match Ex. Grade)				
	6" Thick Concrete Sidewalk (index 310)		Type 6 Curb Inlet (index 211)		Ex. Storm Inlet		Ex. Sanitary Manhole (to remain)		Ex. Asphalt Multiuse Pathway				
	Mill (Per Typ. Section)		Flume Inlet (Per Detail)		Ex. Storm Culvert (To Remain)		Ex. Light Pole (to remain)		Ex. Fence (To Remain)				
REVISIONS / RELEASES				PROFESSIONAL OF RECORD: JONATHAN REINSVOLD ,P.E.# 74033 SENIOR ENGINEER, VILLAGE OF WELLINGTON		VILLAGE OF WELLINGTON ENGINEERING DEPARTMENT			IMPROVEMENTS PLAN		SHEET NO.		
DATE	DESCRIPTION	DATE	DESCRIPTION										
01/24/19	INITIAL PHASE SUBMITTAL												
						ROADWAY			PLAN SUBMITTAL		PROJECT FM#		C.19
						BIG BLUE TRACE			CONSTRUCTABILITY PHASE		440044-1-58-01		

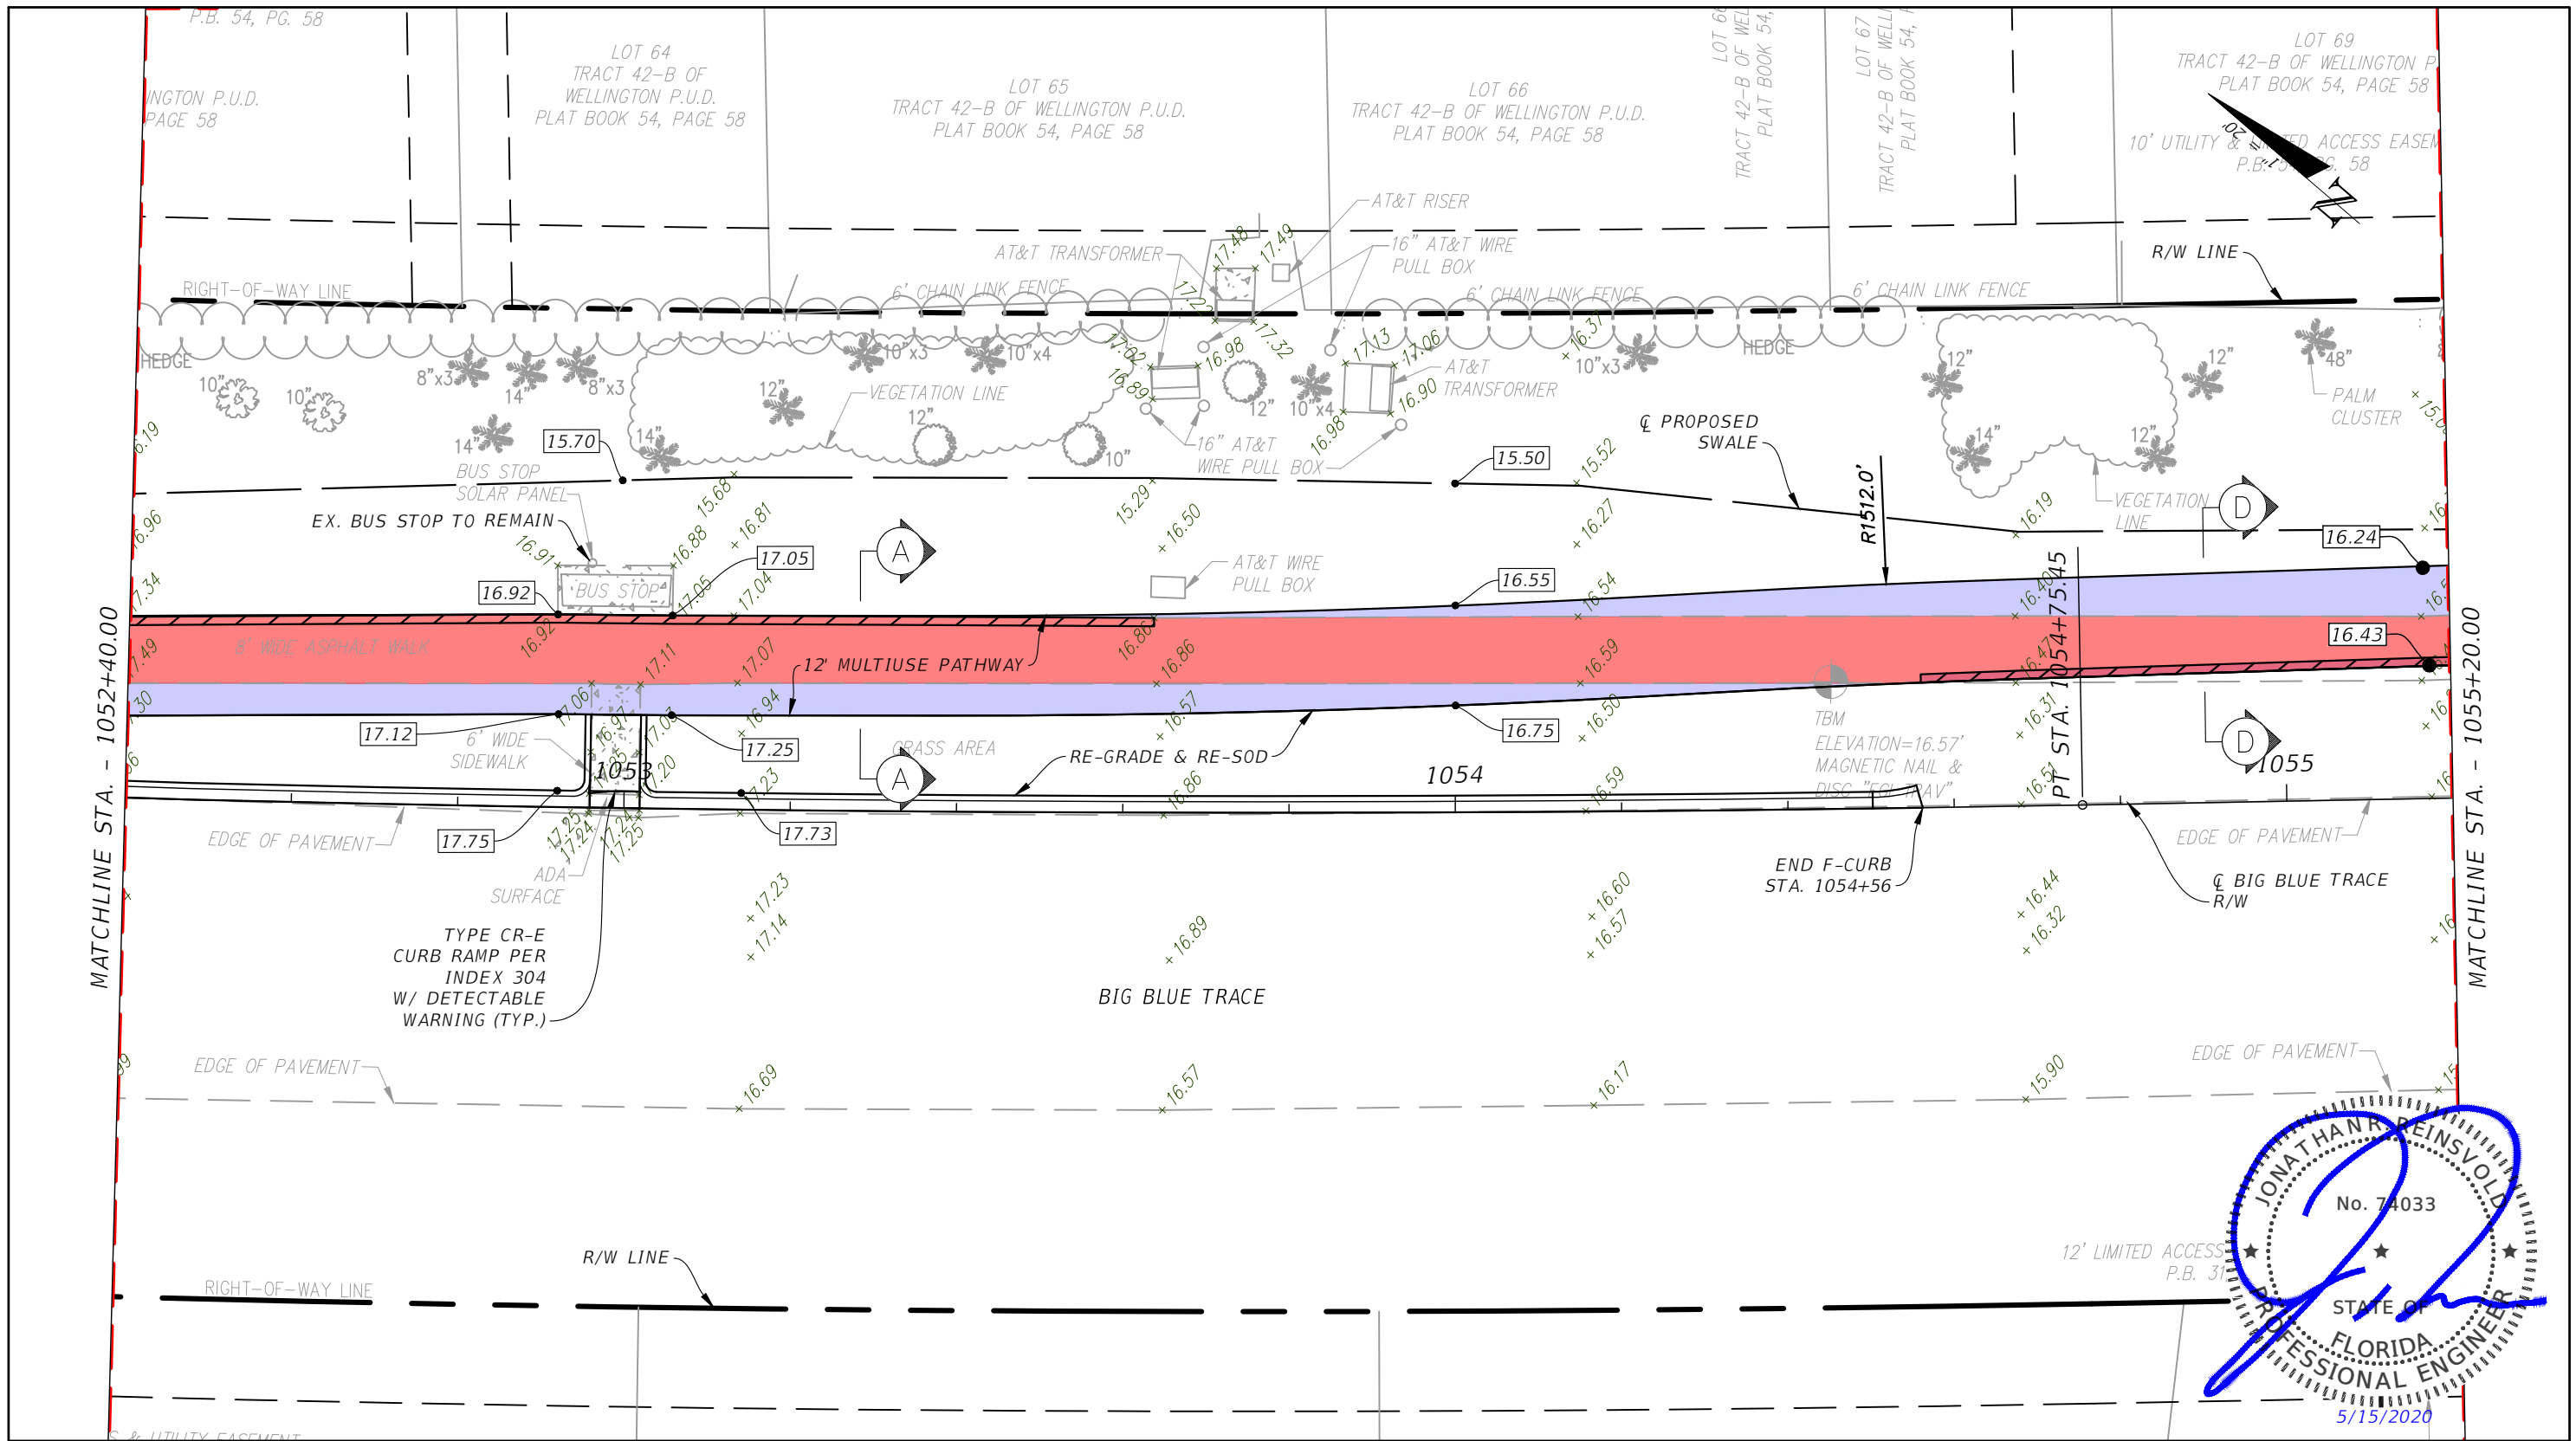


JONATHAN REINSVOLD
No. 74033
STATE OF FLORIDA
PROFESSIONAL ENGINEER
5/15/2020

Sheet Legend				REVISIONS / RELEASES			PROFESSIONAL OF RECORD: JONATHAN REINSVOLD, P.E. # 74033 SENIOR ENGINEER, VILLAGE OF WELLINGTON	VILLAGE OF WELLINGTON ENGINEERING DEPARTMENT			IMPROVEMENTS PLAN	SHEET NO. C.20
	Pavement Overbuild (Per Typ. Section)		Type F-Curb and Gutter (index 300)		Rip Rap (Per Detail)			ROADWAY	PLAN SUBMITTAL	PROJECT FM#		
	Pavement Widening (Per Typ. Section)		Type F-Curb flared end section (index 300)		Ex. Storm Manhole			BIG BLUE TRACE	CONSTRUCTABILITY PHASE	440044-1-58-01		
	6" Thick Concrete Sidewalk (index 310)		Type 6 Curb Inlet (index 211)		Ex. Storm Inlet							
	Mill (Per Typ. Section)		Flume Inlet (Per Detail)		Ex. Storm Culvert (To Remain)							
				DATE	DESCRIPTION	DATE	DESCRIPTION					
				01/24/19	INITIAL PHASE SUBMITTAL							

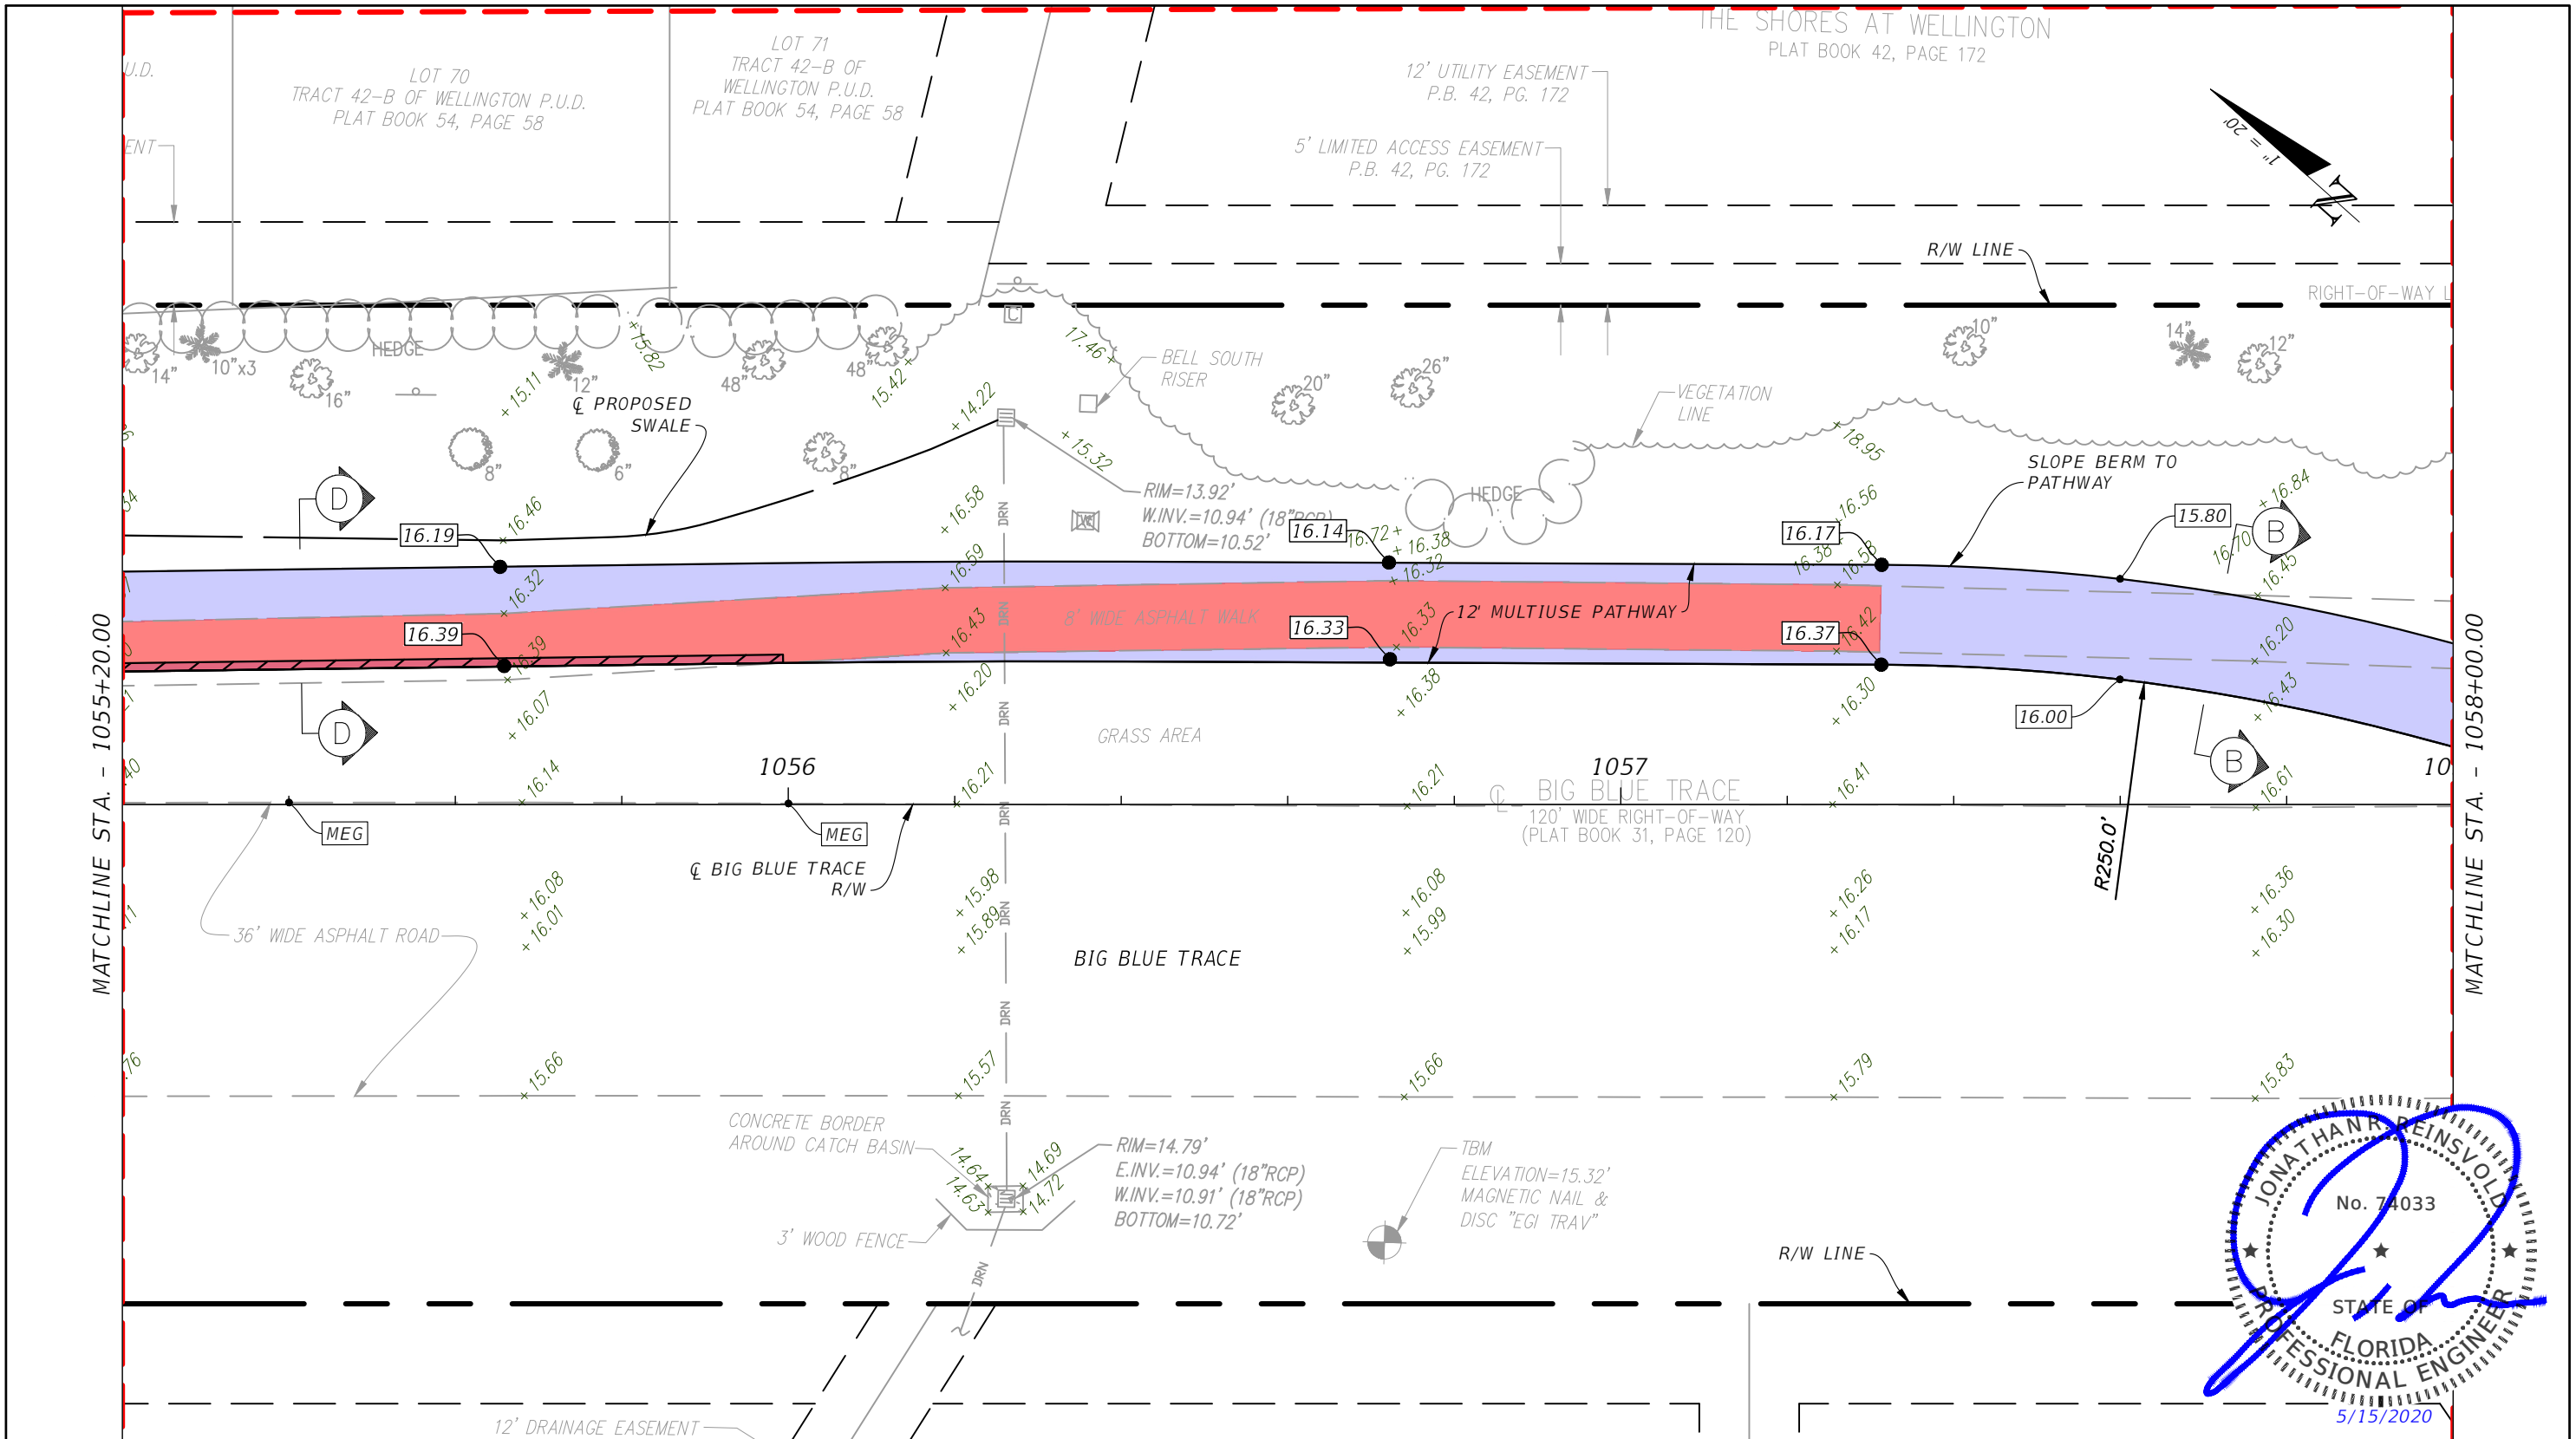


JONATHAN REINSVOLD
No. 74033
STATE OF FLORIDA
PROFESSIONAL ENGINEER
5/15/2020

Sheet Legend				REVISIONS / RELEASES			PROFESSIONAL OF RECORD: JONATHAN REINSVOLD, P.E. # 74033 SENIOR ENGINEER, VILLAGE OF WELLINGTON	VILLAGE OF WELLINGTON ENGINEERING DEPARTMENT			IMPROVEMENTS PLAN	SHEET NO. C.21
	Pavement Overbuild (Per Typ. Section)		Type F-Curb and Gutter (index 300)		Rip Rap (Per Detail)			ROADWAY	PLAN SUBMITTAL	PROJECT FM#		
	Pavement Widening (Per Typ. Section)		Type F-Curb flared end section (index 300)		Ex. Storm Manhole			BIG BLUE TRACE	CONSTRUCTABILITY PHASE	440044-1-58-01		
	6 inch Thick Concrete Sidewalk (index 310)		Type 6 Curb Inlet (index 211)		Ex. Storm Inlet							
	Mill (Per Typ. Section)		Flume Inlet (Per Detail)		Ex. Storm Culvert (To Remain)							

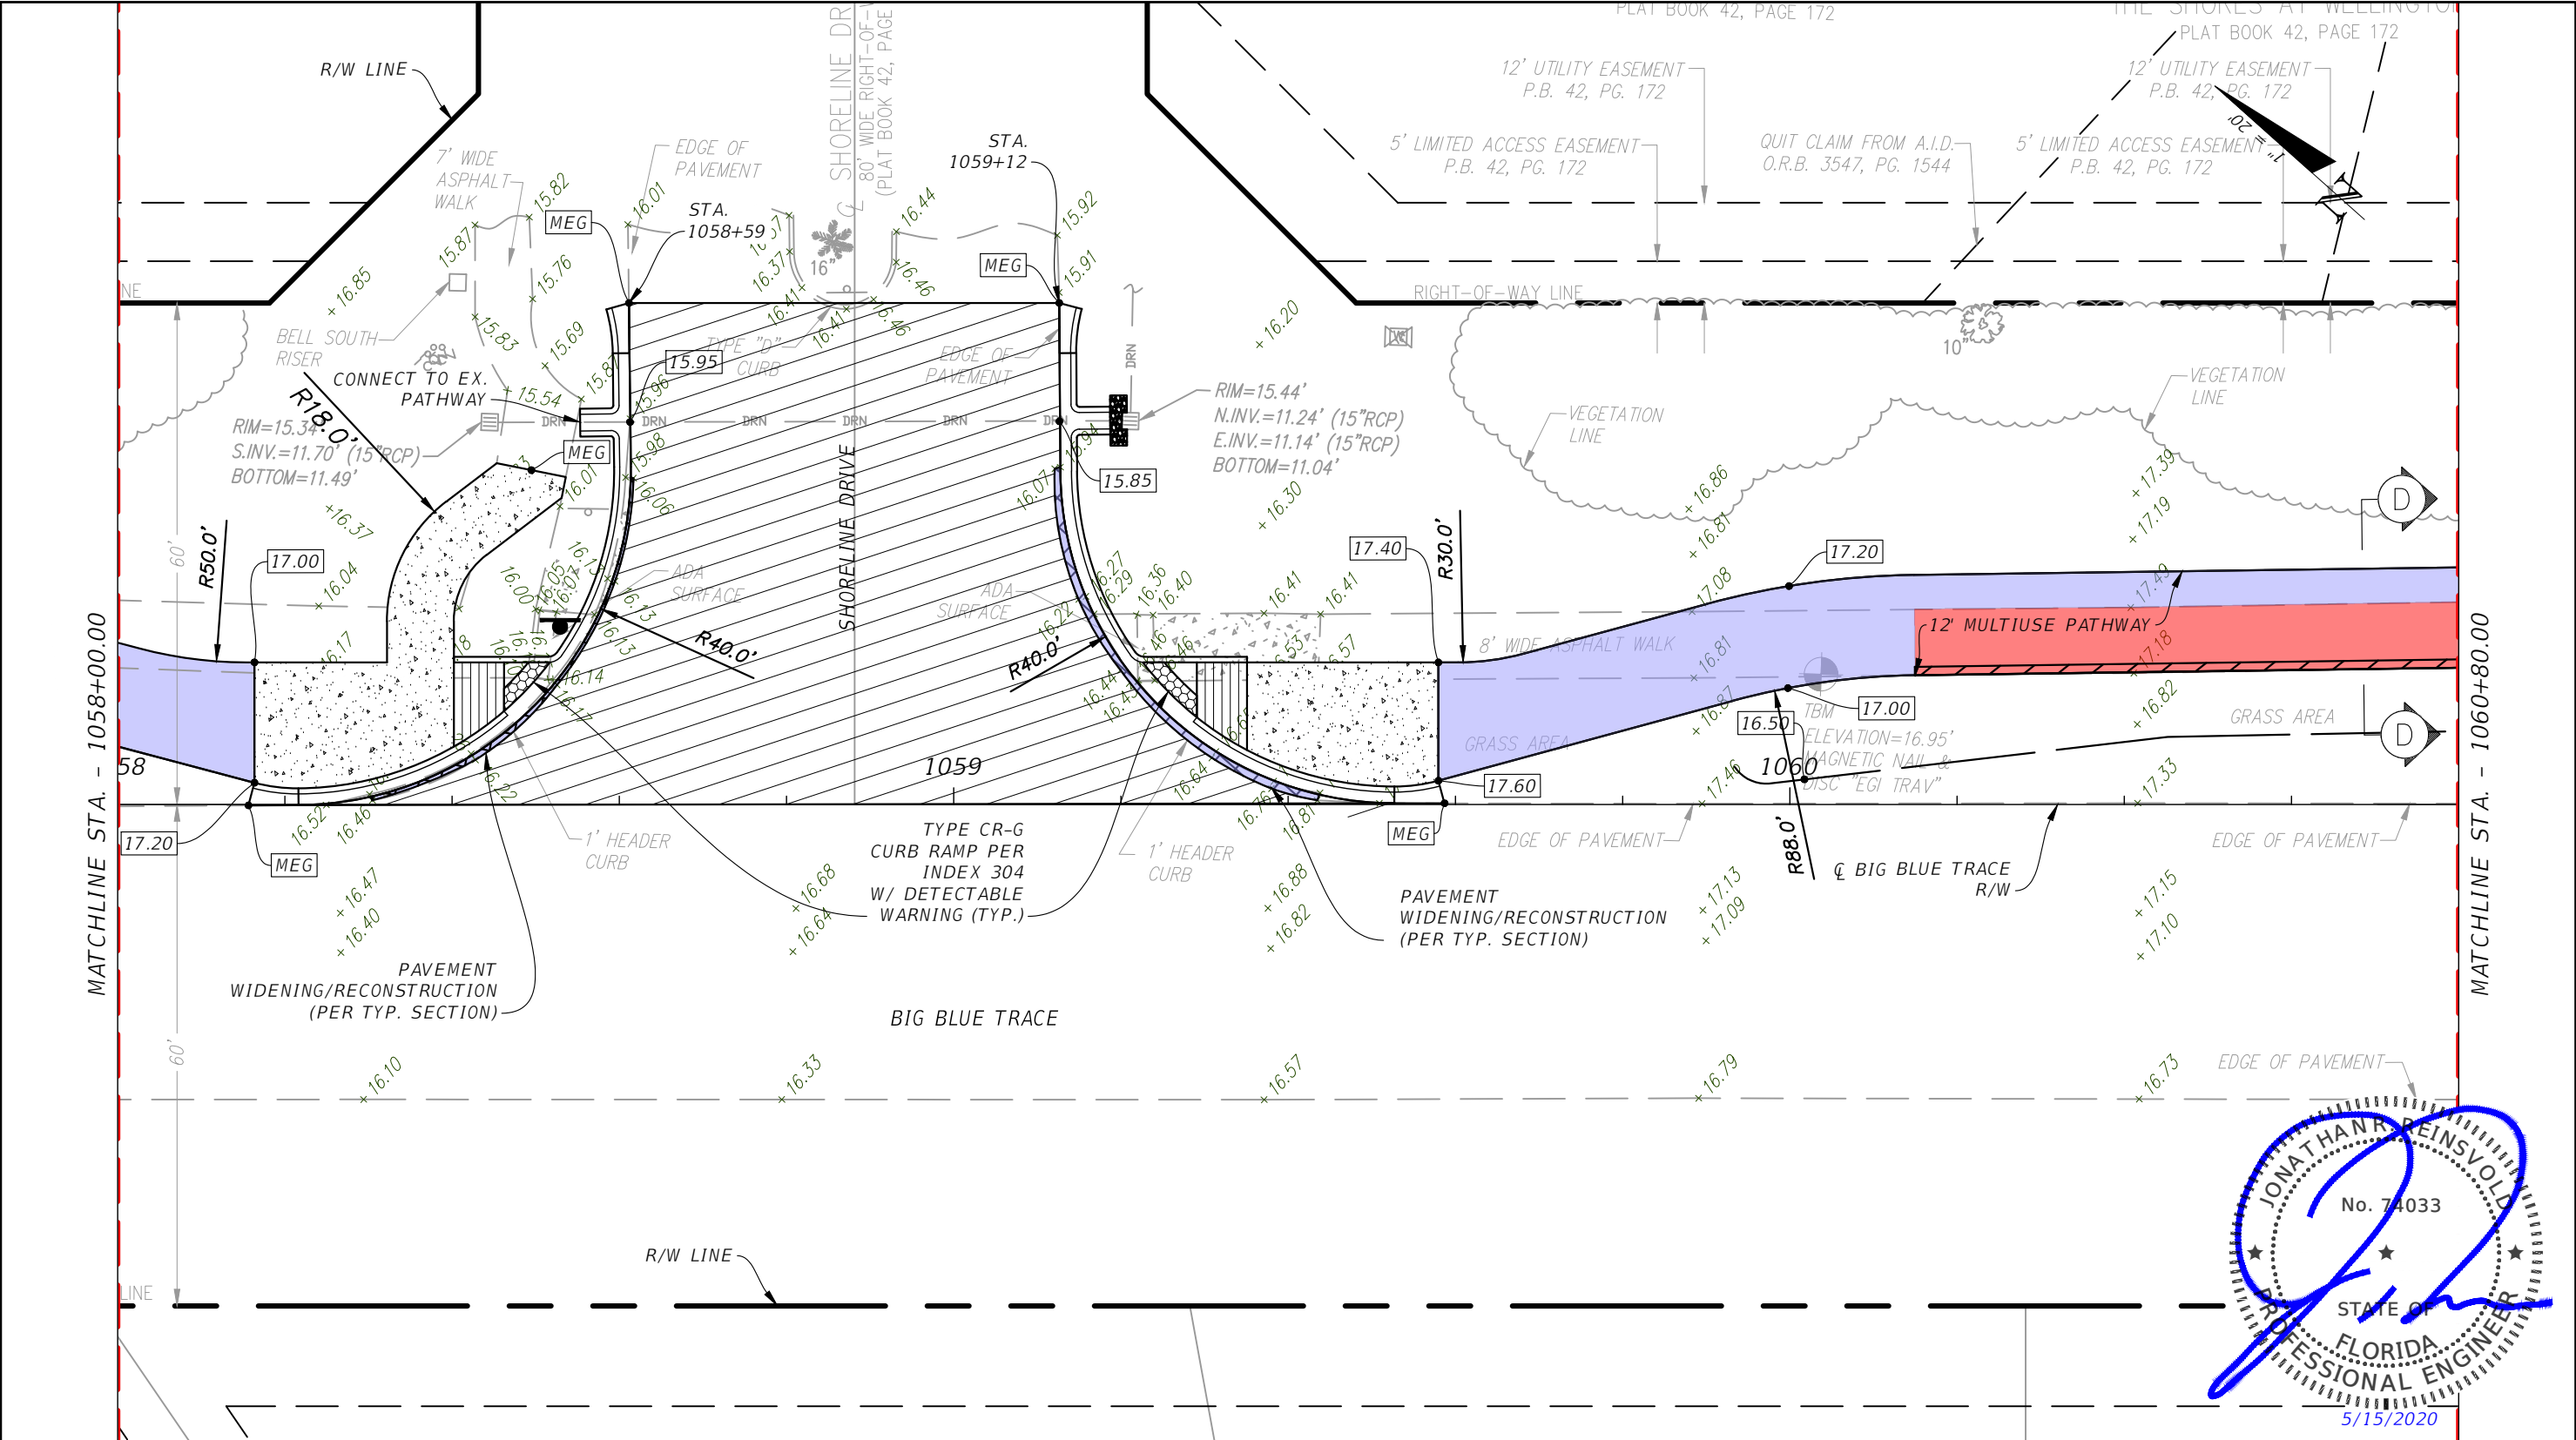


JONATHAN REINSVOLD
No. 74033
STATE OF FLORIDA
PROFESSIONAL ENGINEER
5/15/2020

Sheet Legend  Pavement Overbuild (Per Typ. Section)  Pavement Widening (Per Typ. Section)  6" Thick Concrete Sidewalk (index 310)  Mill (Per Typ. Section)  Type F-Curb and Gutter (index 300)  Type F-Curb flared end section (index 300)  Type 6 Curb Inlet (index 211)  Flume Inlet (Per Detail)  Rip Rap (Per Detail)  Ex. Storm Manhole  Ex. Storm Inlet  Ex. Storm Culvert (To Remain)  Mitered End Section (MES)  Ex. Water Main Valve (Adjust to as needed)  Ex. Sanitary Manhole (to remain)  Ex. Light Pole (to remain)  Ex. Elevation (NGVD 1929 Datum)  Prop. Elevation (MEG = Match Ex. Grade)  Ex. Asphalt Multiuse Pathway  Ex. Fence (To Remain)											
REVISIONS / RELEASES				PROFESSIONAL OF RECORD: JONATHAN REINSVOLD ,P.E.# 74033 SENIOR ENGINEER, VILLAGE OF WELLINGTON		VILLAGE OF WELLINGTON ENGINEERING DEPARTMENT			IMPROVEMENTS PLAN		SHEET NO.
DATE	DESCRIPTION	DATE	DESCRIPTION								
01/24/19	INITIAL PHASE SUBMITTAL										
						BIG BLUE TRACE	CONSTRUCTABILITY PHASE	440044-1-58-01			

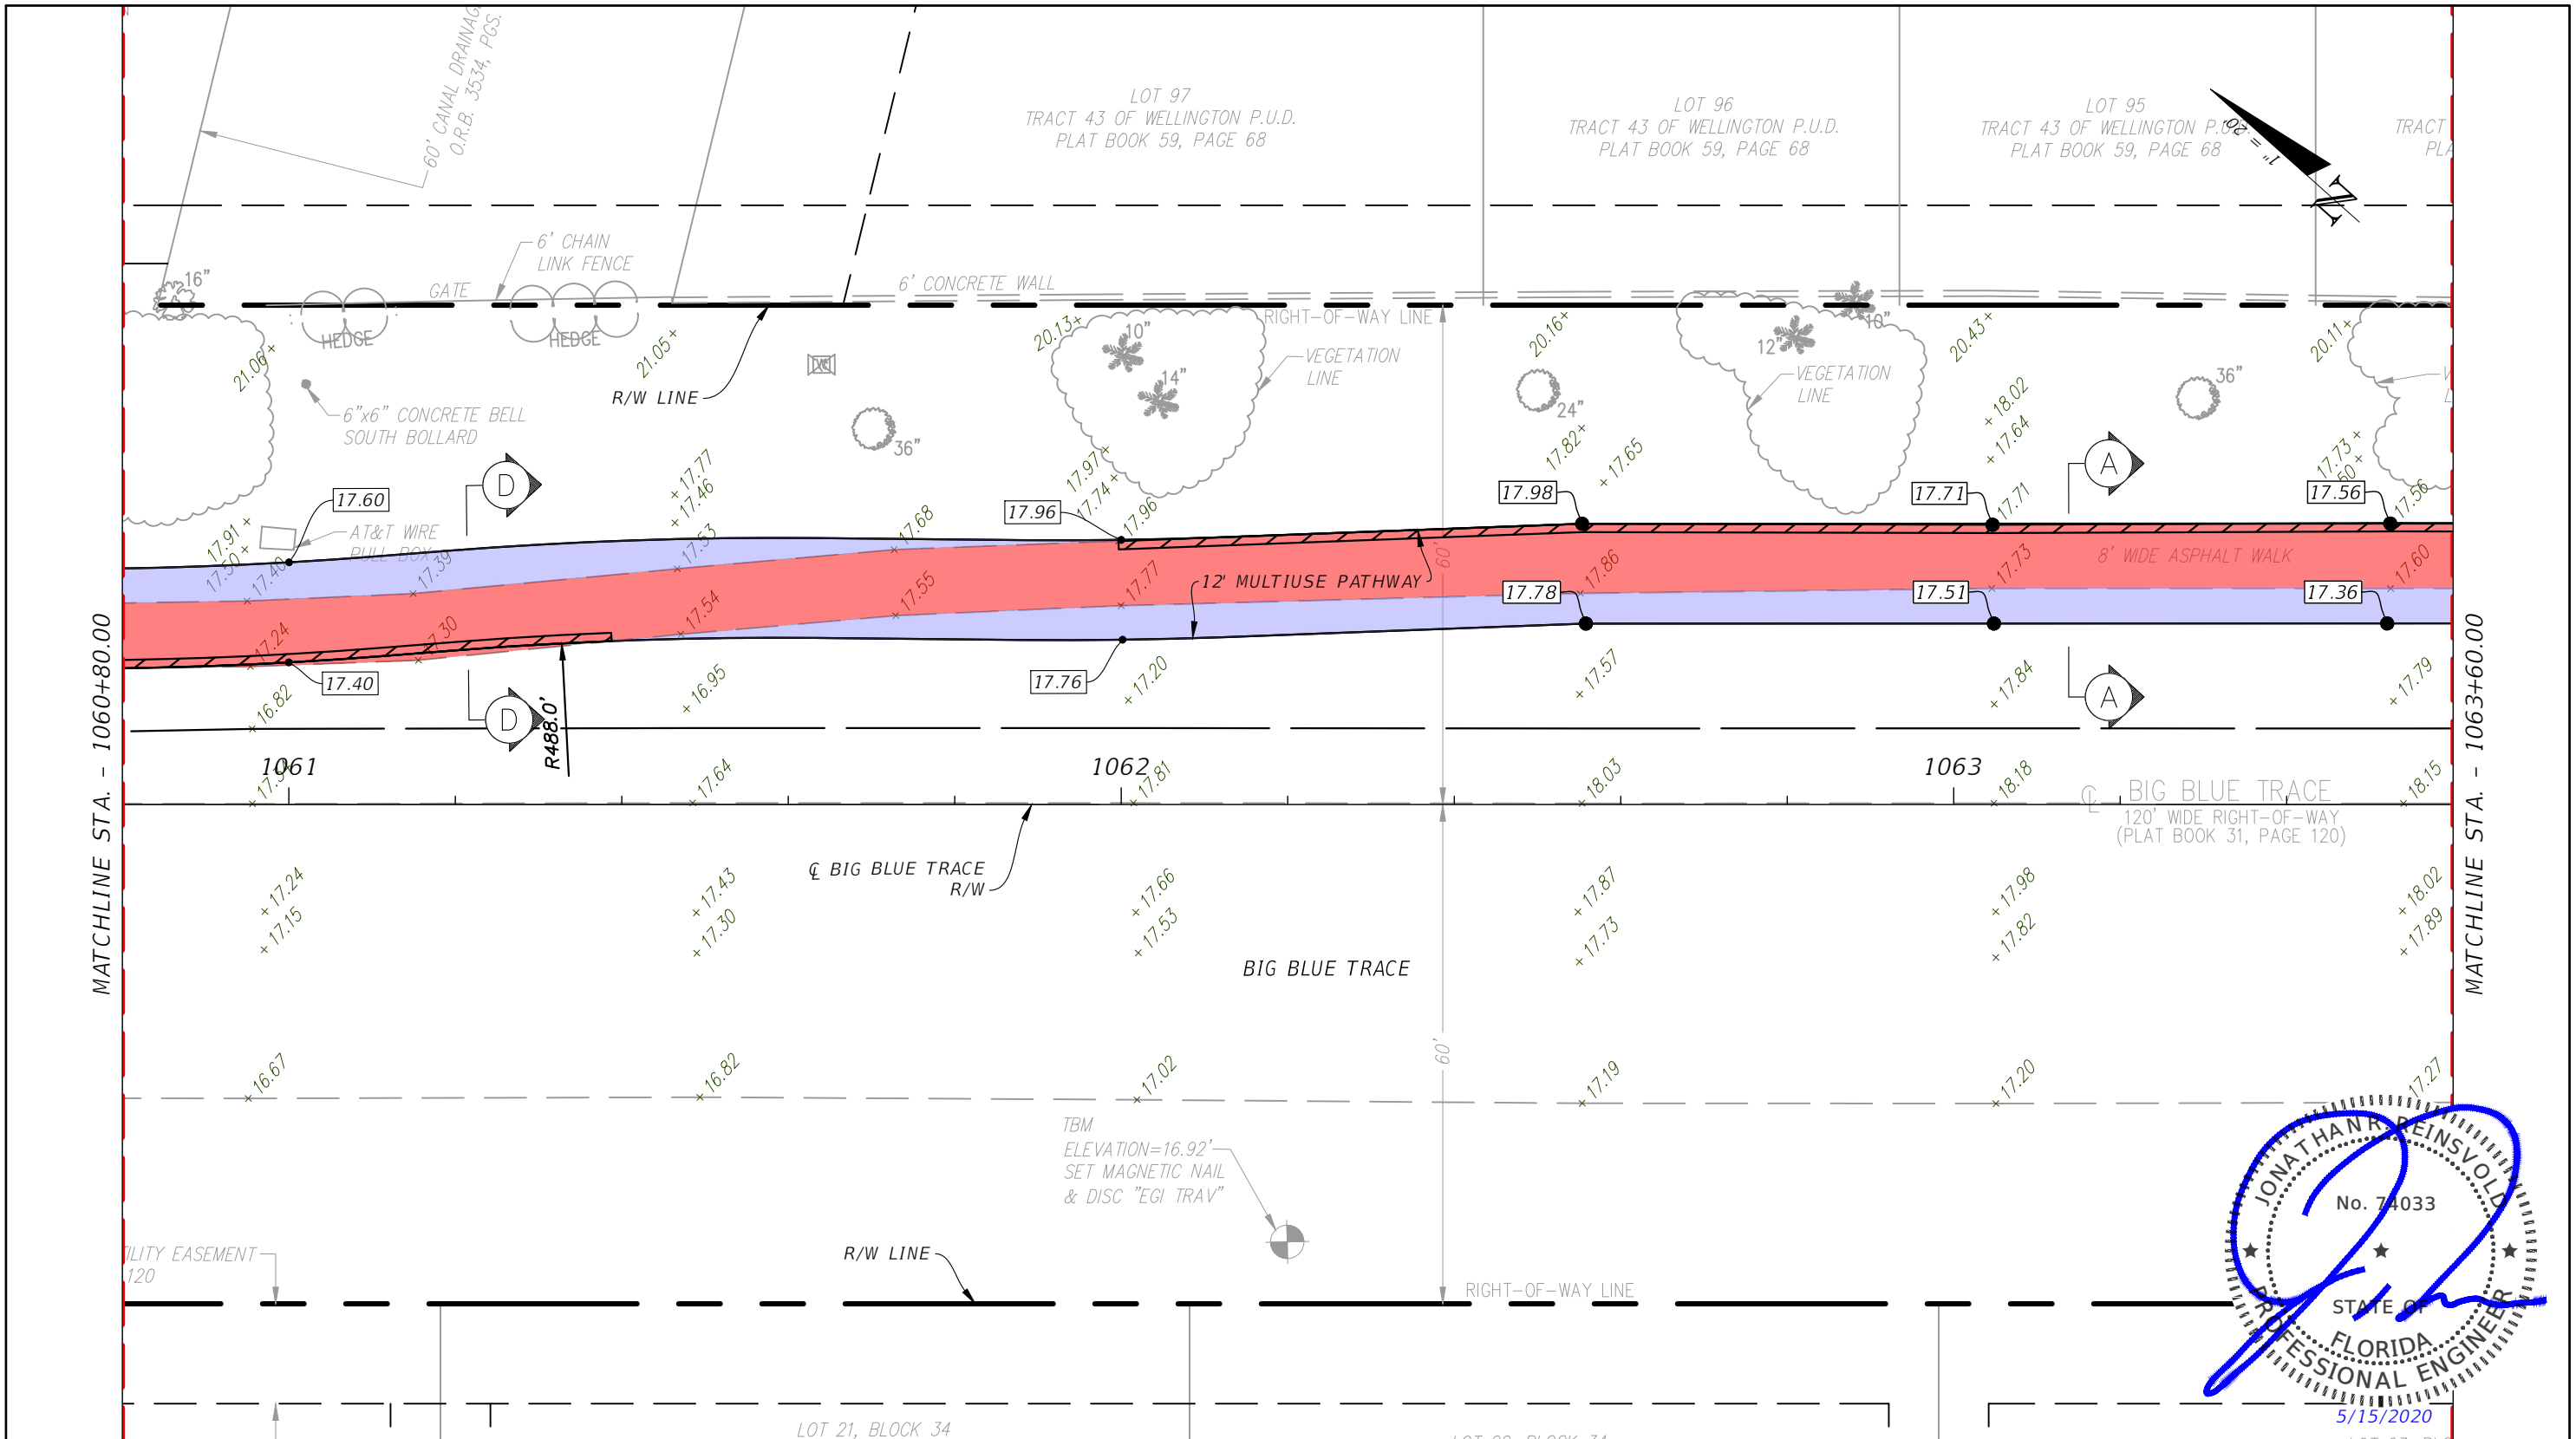


JONATHAN REINSVOLD
No. 74033
STATE OF FLORIDA
PROFESSIONAL ENGINEER
5/15/2020

Sheet Legend										
	Pavement Overbuild (Per Typ. Section)		Type F-Curb and Gutter (index 300)		Rip Rap (Per Detail)		Mitered End Section (MES)		Ex. Elevation (NGVD 1929 Datum)	
	Pavement Widening (Per Typ. Section)		Type F-Curb flared end section (index 300)		Ex. Storm Manhole		Ex. Water Main Valve (Adjust to as needed)		Prop. Elevation (MEG = Match Ex. Grade)	
	6" Thick Concrete Sidewalk (index 310)		Type 6 Curb Inlet (index 211)		Ex. Storm Inlet		Ex. Sanitary Manhole (to remain)		Ex. Asphalt Multiuse Pathway	
	Mill (Per Typ. Section)		Flume Inlet (Per Detail)		Ex. Storm Culvert (To Remain)		Ex. Light Pole (to remain)		Ex. Fence (To Remain)	
REVISIONS / RELEASES				PROFESSIONAL OF RECORD: JONATHAN REINSVOLD ,P.E.# 74033 SENIOR ENGINEER, VILLAGE OF WELLINGTON		VILLAGE OF WELLINGTON ENGINEERING DEPARTMENT		IMPROVEMENTS PLAN		SHEET NO. C.23
DATE	DESCRIPTION	DATE	DESCRIPTION							
01/24/19	INITIAL PHASE SUBMITTAL									

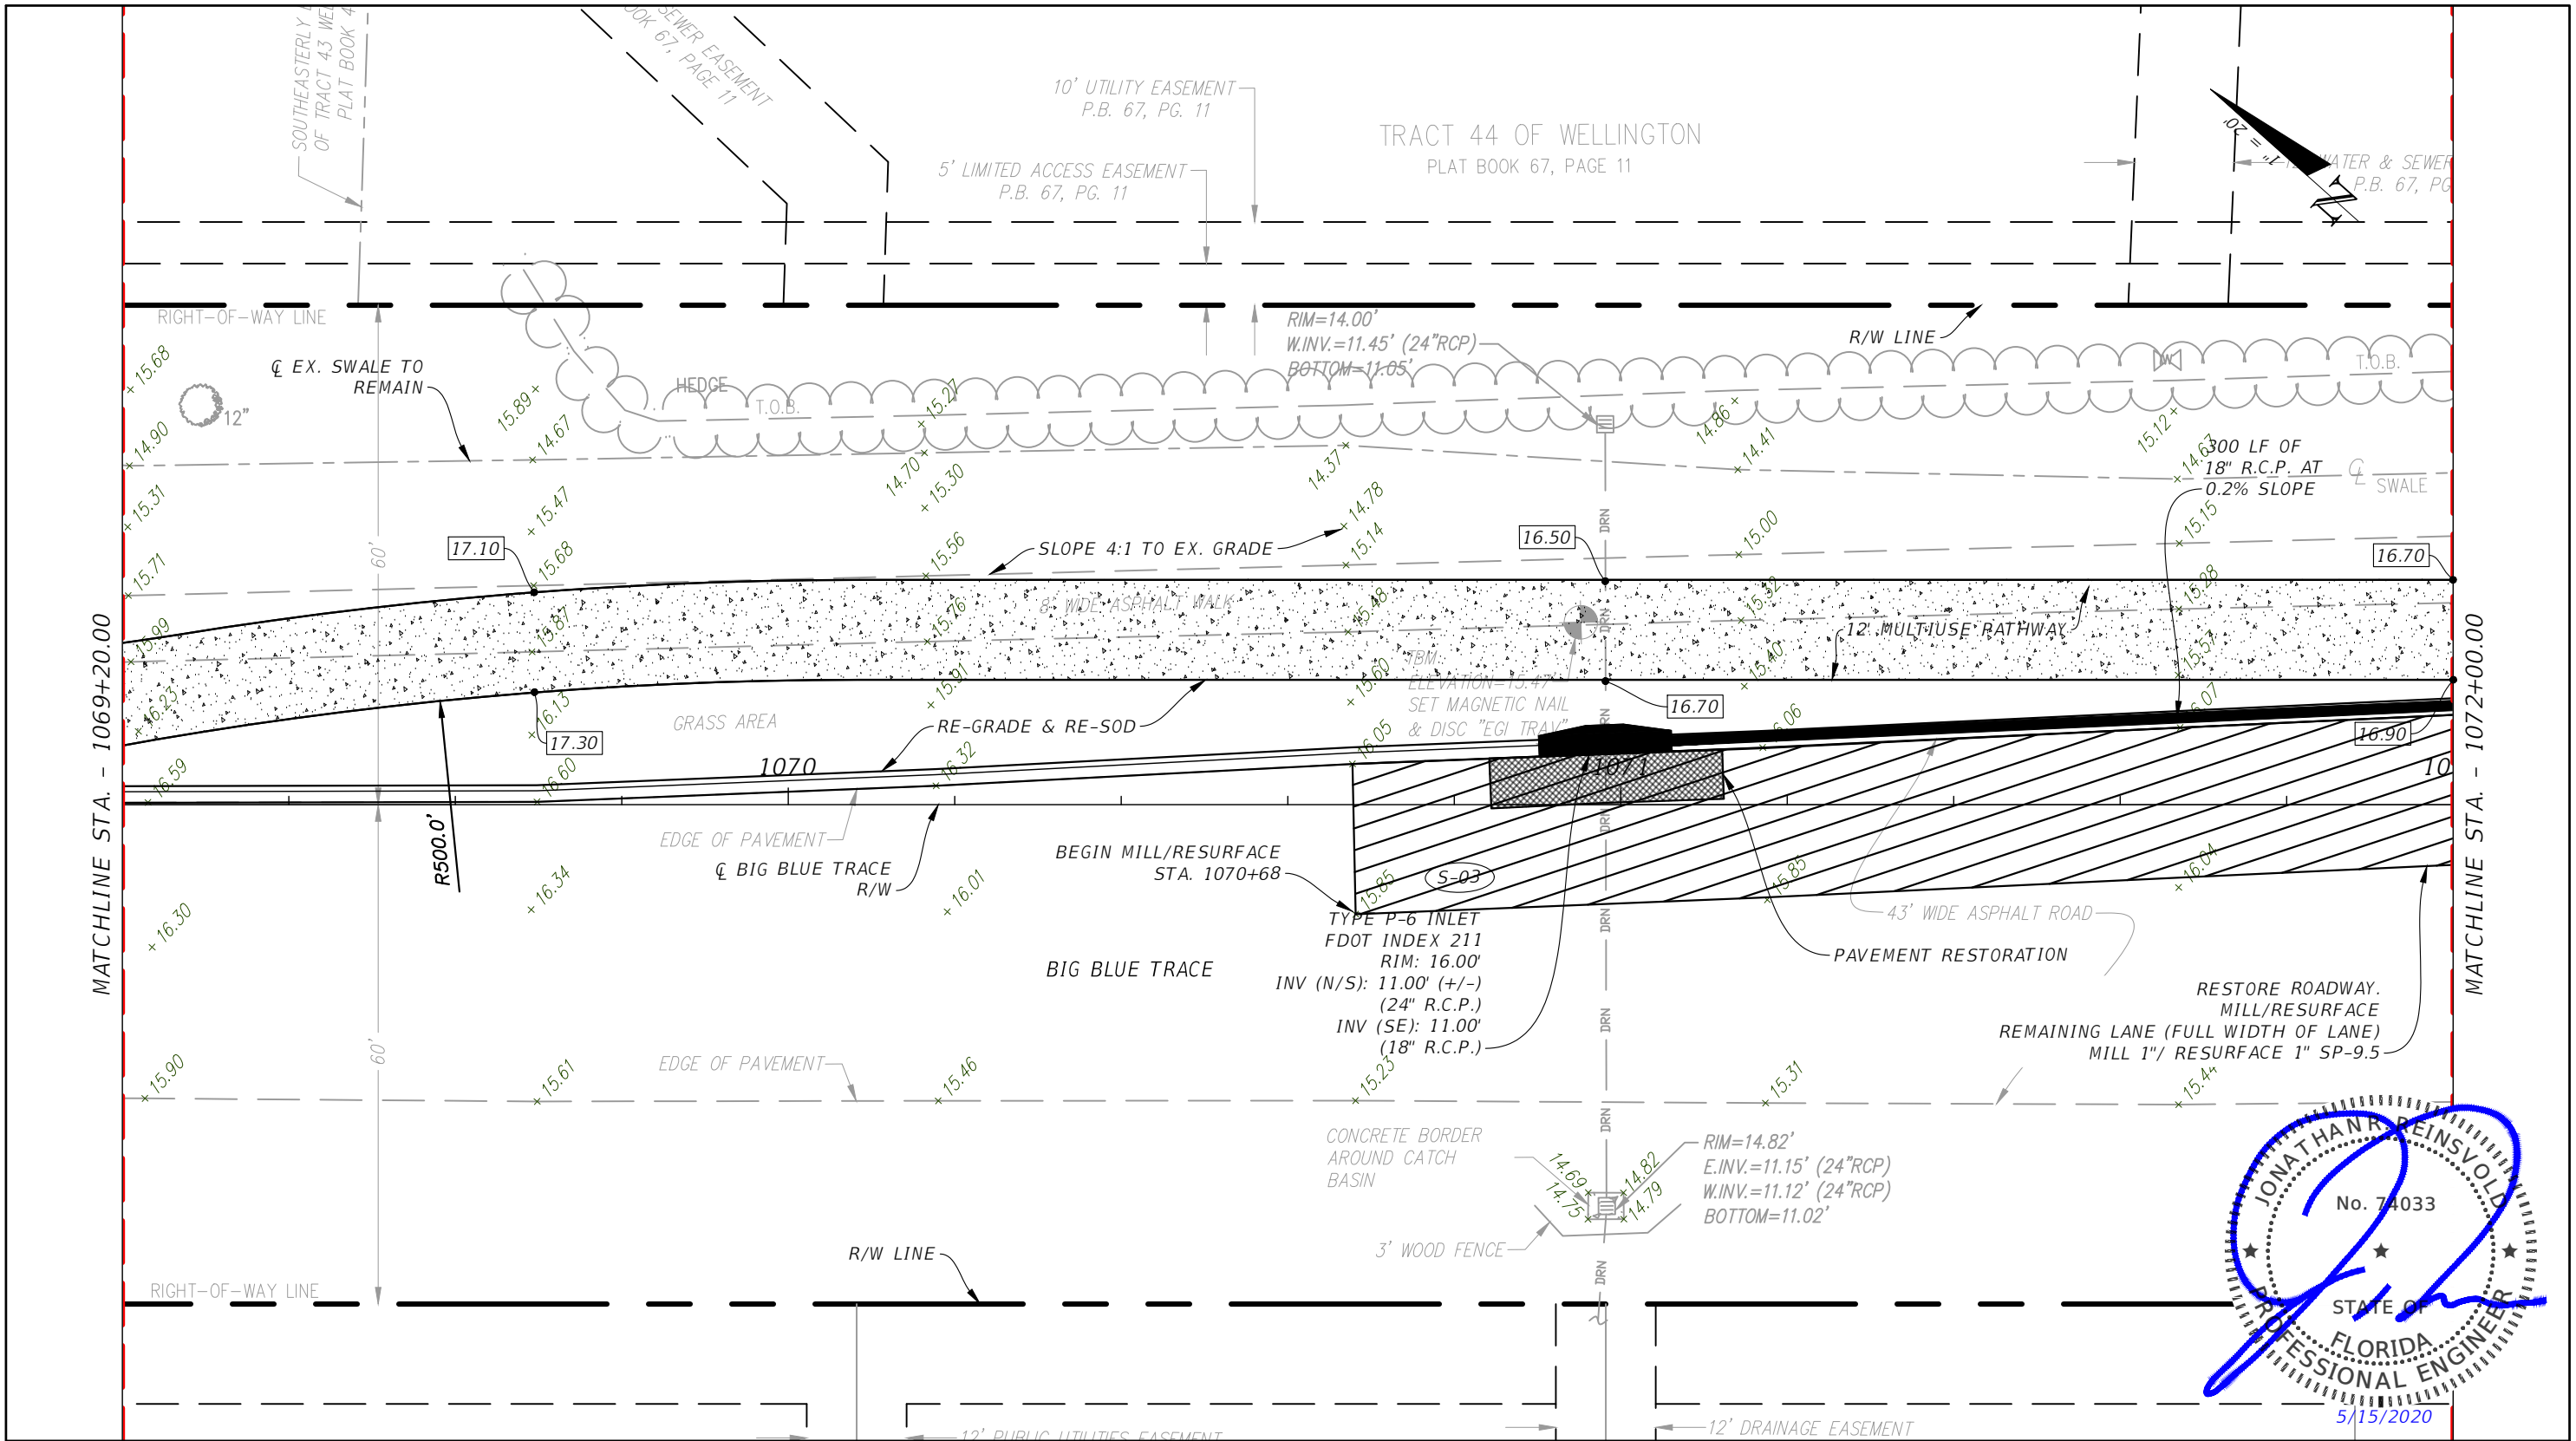


JONATHAN REINSVOLD
No. 74033
STATE OF FLORIDA
PROFESSIONAL ENGINEER
5/15/2020

Sheet Legend				REVISIONS / RELEASES		PROFESSIONAL OF RECORD: JONATHAN REINSVOLD, P.E. # 74033 SENIOR ENGINEER, VILLAGE OF WELLINGTON	VILLAGE OF WELLINGTON ENGINEERING DEPARTMENT			IMPROVEMENTS PLAN	SHEET NO. C.26
	Pavement Overbuild (Per Typ. Section)		Type F-Curb and Gutter (index 300)		Rip Rap (Per Detail)		ROADWAY	PLAN SUBMITTAL	PROJECT FM#		
	Pavement Widening (Per Typ. Section)		Type F-Curb flared end section (index 300)		Ex. Storm Manhole		BIG BLUE TRACE	CONSTRUCTABILITY PHASE	440044-1-58-01		
	6" Thick Concrete Sidewalk (index 310)		Type 6 Curb Inlet (index 211)		Ex. Storm Inlet						
	Mill (Per Typ. Section)		Flume Inlet (Per Detail)		Ex. Storm Culvert (To Remain)						
					Mitered End Section (MES)						
					Ex. Water Main Valve (Adjust to as needed)						
					Ex. Sanitary Manhole (to remain)						
					Ex. Light Pole (to remain)						

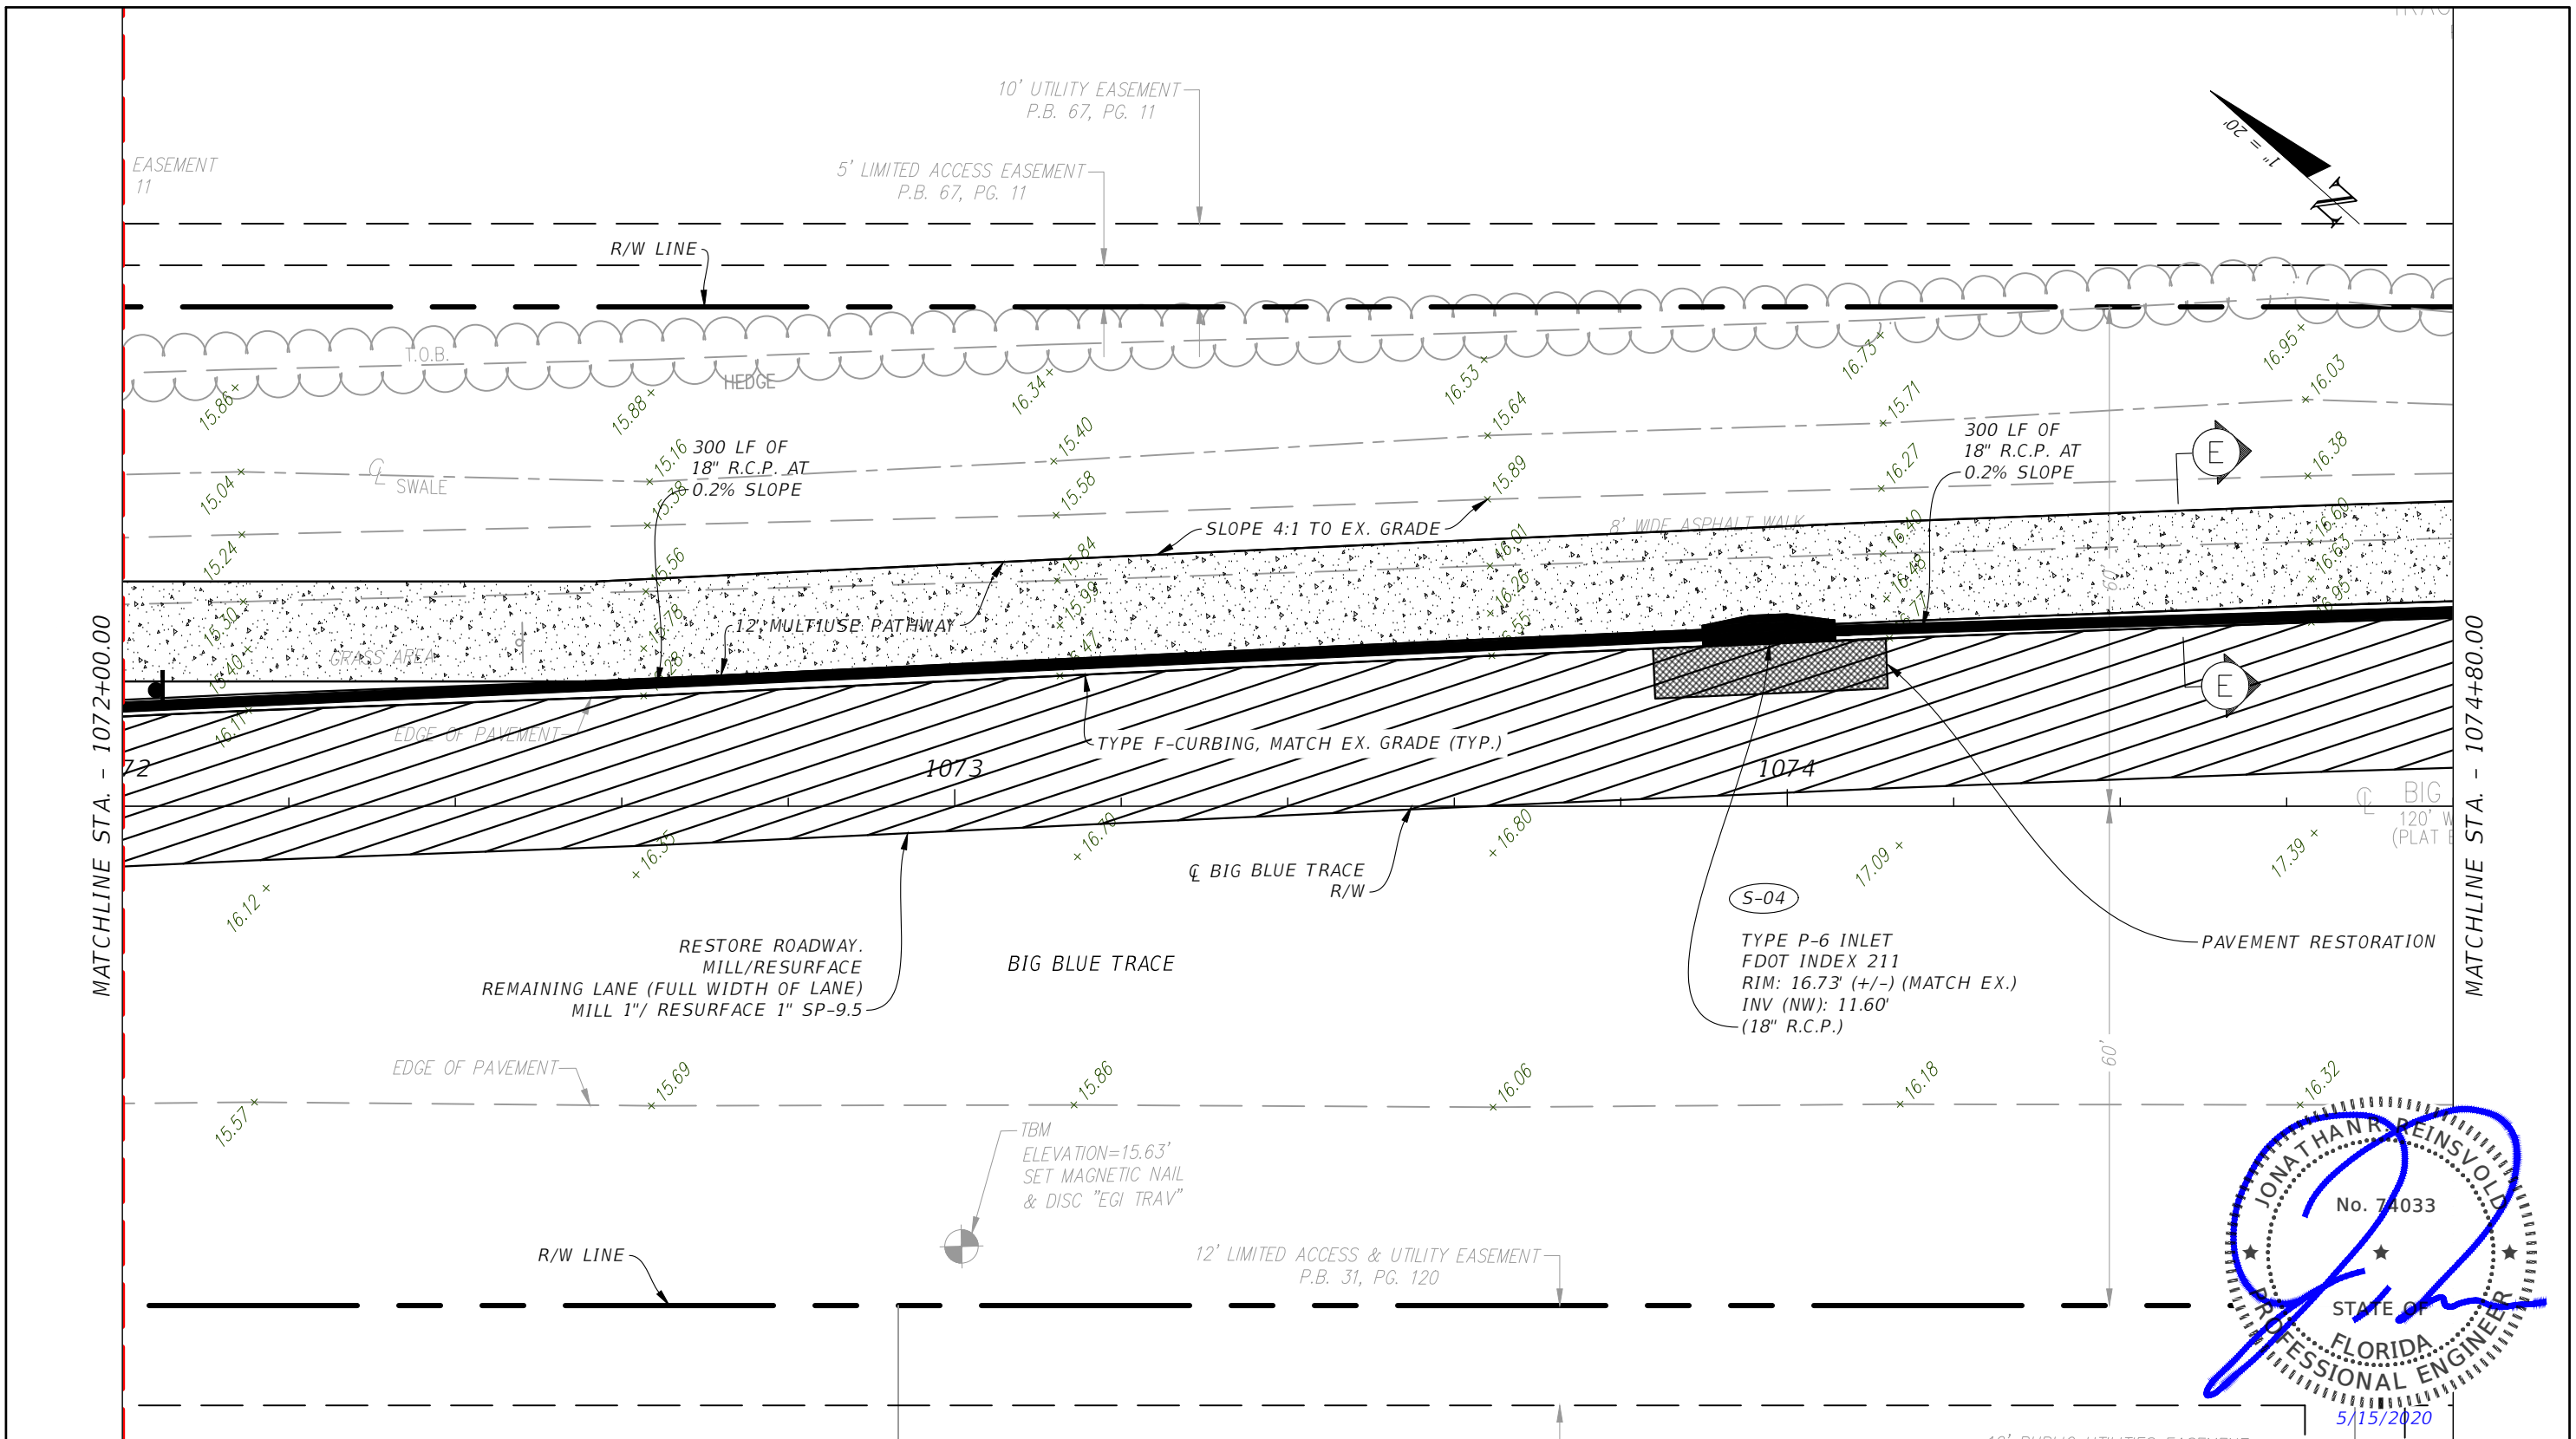

Sheet Legend				REVISIONS / RELEASES				PROFESSIONAL OF RECORD: JONATHAN REINSVOLD ,P.E.# 74033 SENIOR ENGINEER, VILLAGE OF WELLINGTON	VILLAGE OF WELLINGTON ENGINEERING DEPARTMENT			IMPROVEMENTS PLAN	SHEET NO.
	Pavement Overbuild (Per Typ. Section)		Type F-Curb and Gutter (index 300)		Rip Rap (Per Detail)		Mitered End Section (MES)			PLAN SUBMITTAL	PROJECT FM#		C.27
	Pavement Widening (Per Typ. Section)		Type F-Curb flared end section (index 300)		Ex. Storm Manhole		Ex. Water Main Valve (Adjust to as needed)			CONSTRUCTABILITY PHASE	440044-1-58-01		
	6" Thick Concrete Sidewalk (index 310)		Type 6 Curb Inlet (index 211)		Ex. Storm Inlet		Ex. Sanitary Manhole (to remain)						
	Mill (Per Typ. Section)		Flume Inlet (Per Detail)		Ex. Storm Culvert (To Remain)		Ex. Light Pole (to remain)						
DATE	DESCRIPTION	DATE	DESCRIPTION										
01/24/19	INITIAL PHASE SUBMITTAL												

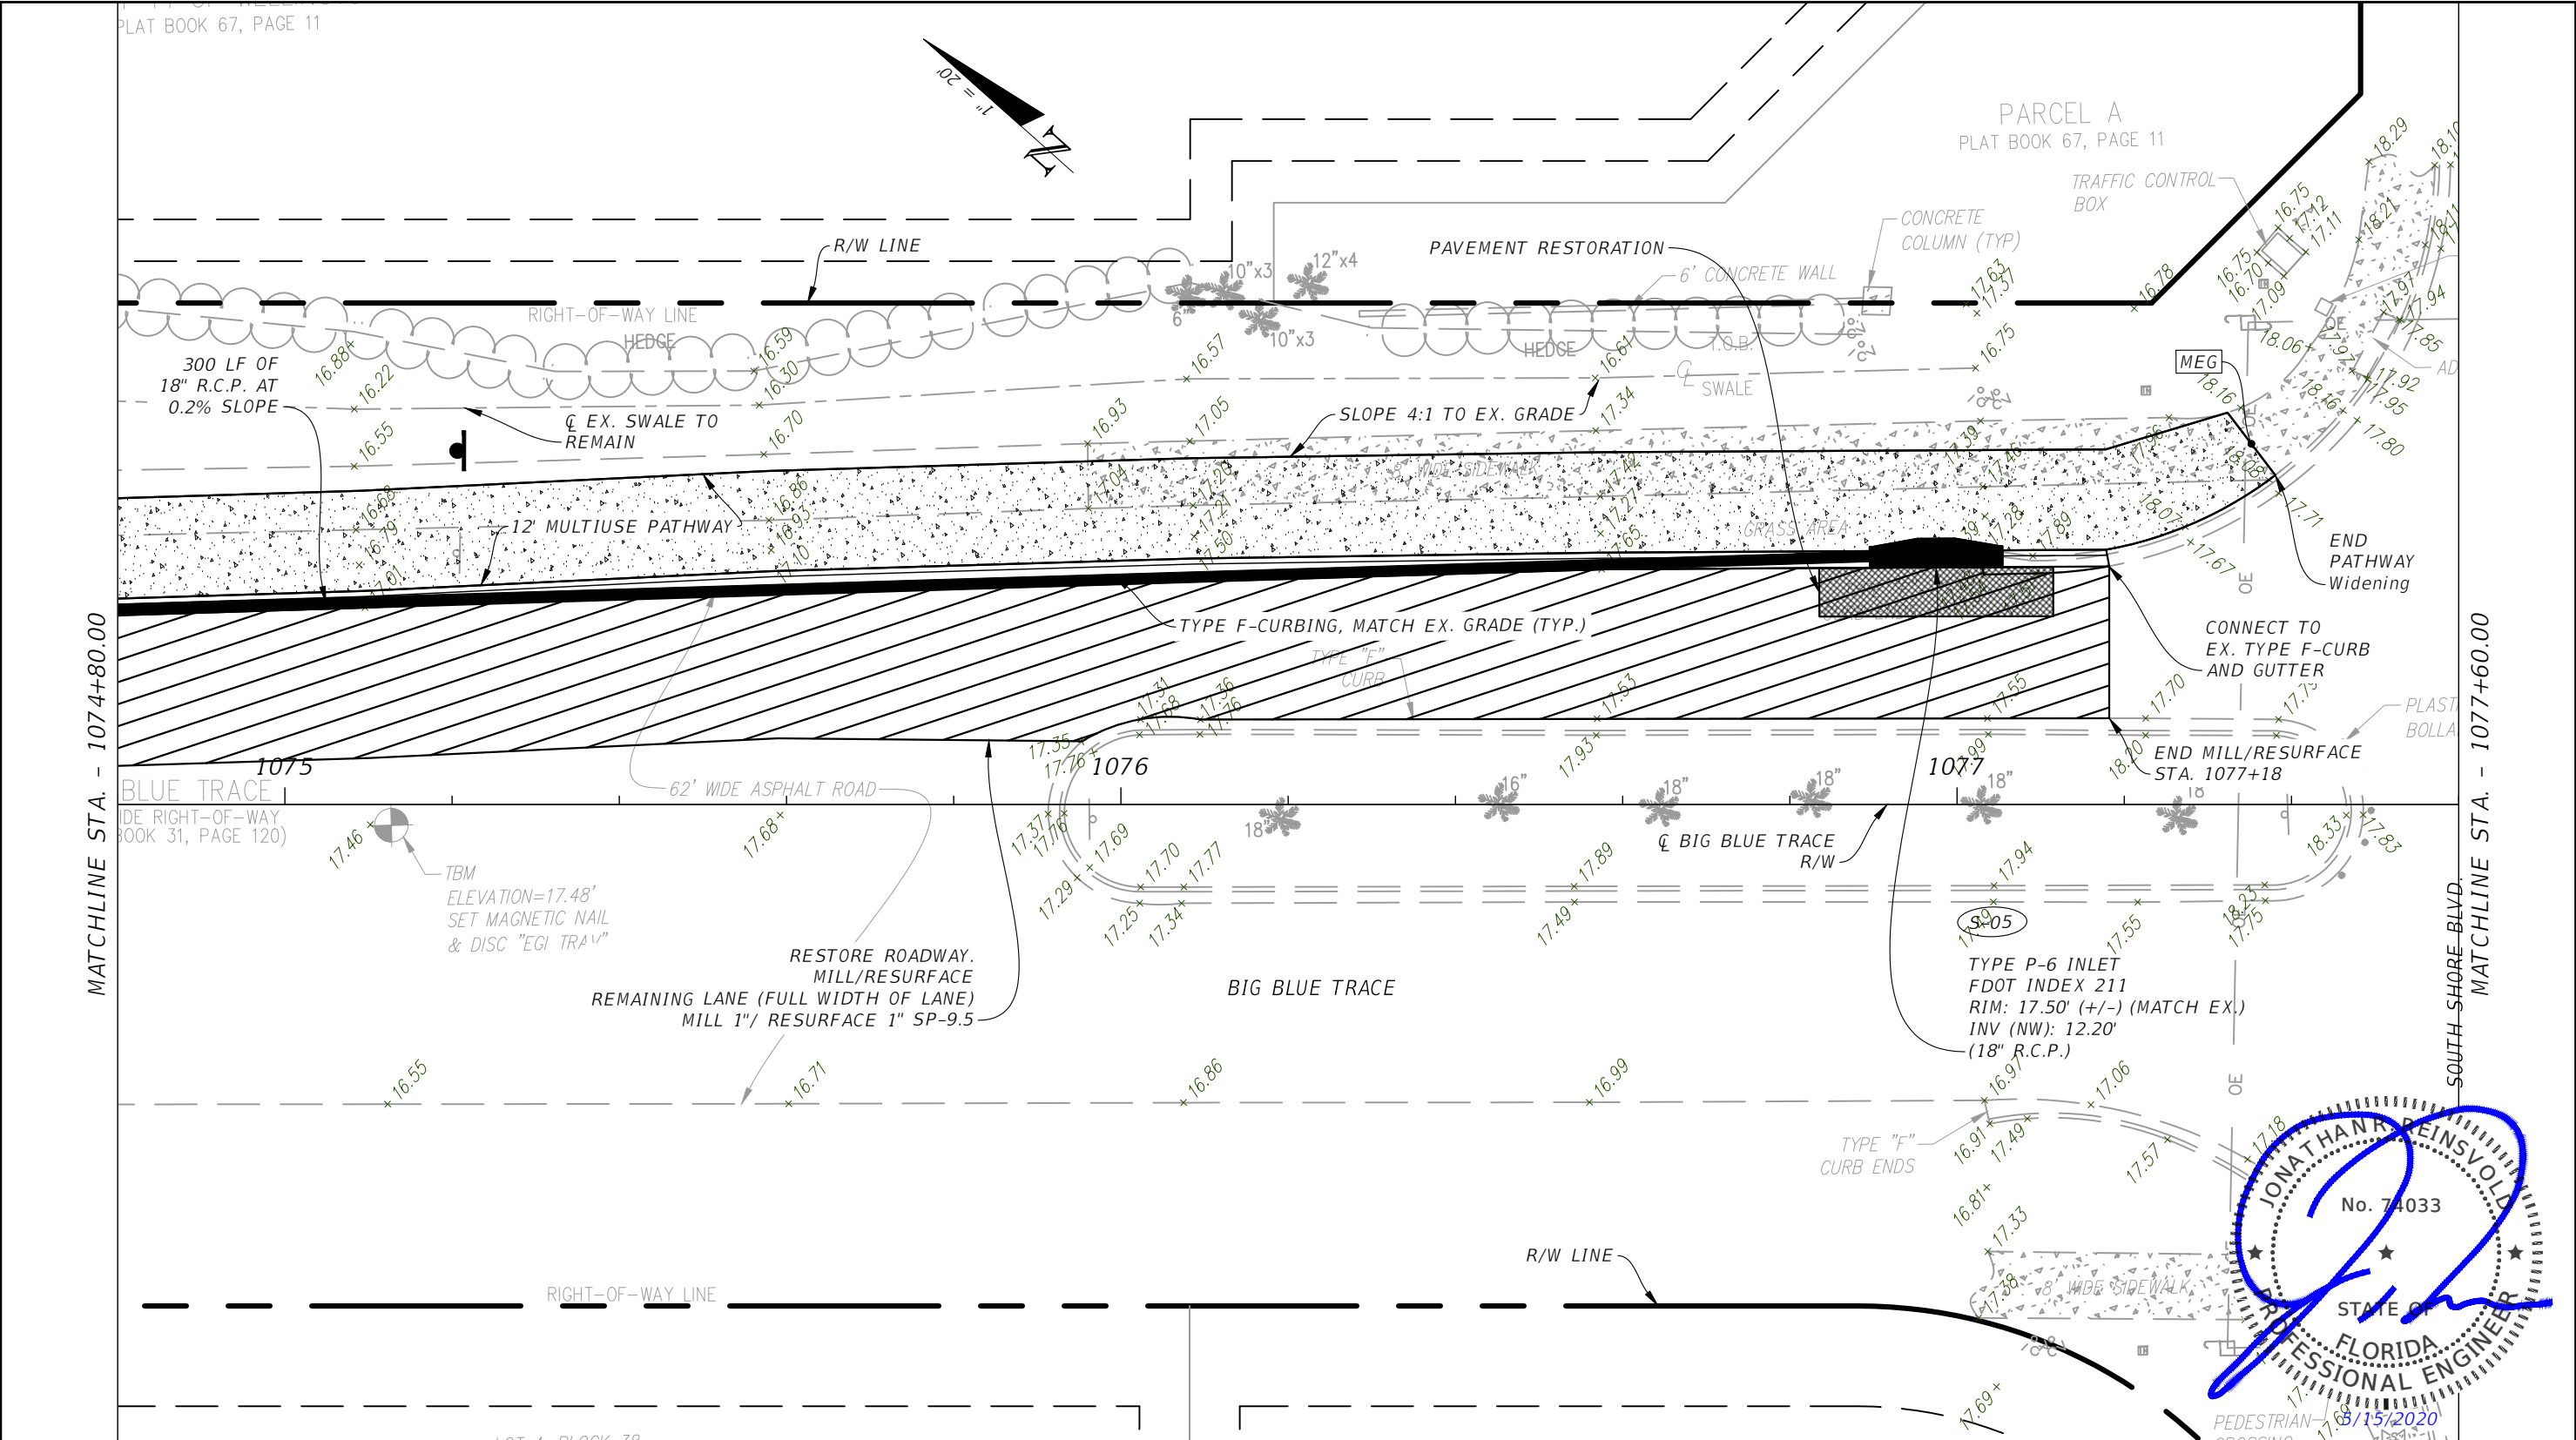

<u>Sheet Legend</u>																			
 Pavement Overbuild (Per Typ. Section)		 Type F-Curb and Gutter (index 300)		 Rip Rap (Per Detail)		 Mitered End Section (MES)		 Ex. Elevation (NGVD 1929 Datum)											
 Pavement Widening (Per Typ. Section)		 Type F-Curb flared end section (index 300)		 Ex. Storm Manhole		 Ex. Water Main Valve (Adjust to as needed)		 Prop. Elevation (MEG = Match Ex. Grade)											
 6" Thick Concrete Sidewalk (index 310)		 Type 6 Curb Inlet (index 211)		 Ex. Storm Inlet		 Ex. Sanitary Manhole (to remain)		 Ex. Asphalt Multiuse Pathway											
 Mill (Per Typ. Section)		 Flume Inlet (Per Detail)		 Ex. Storm Culvert (To Remain)		 Ex. Light Pole (to remain)		 Ex. Fence (To Remain)											
REVISIONS / RELEASES				PROFESSIONAL OF RECORD: JONATHAN REINSVOLD ,P.E.# 74033 SENIOR ENGINEER, VILLAGE OF WELLINGTON				VILLAGE OF WELLINGTON ENGINEERING DEPARTMENT				IMPROVEMENTS PLAN				SHEET NO. C.28			
DATE	DESCRIPTION	DATE	DESCRIPTION																
01/24/19	INITIAL PHASE SUBMITTAL																		

WELLINGTON TRACE

Beg. STA. 1000+00.00

EX. S1-1 AND W16-7P
SCHOOL CROSSING ASSEMBLY
SIGNAGE (TO REMAIN)

R/W LINE

1001

CL BIG BLUE TRACE
R/W



BIG BLUE TRACE

EX. CUSTOM ACKNOWLEDGEMENT
SIGN, ADOPT-A-HIGHWAY
(TO REMAIN)

EX. S1-1 AND W16-7P
SCHOOL CROSSING ASSEMBLY
SIGNAGE (TO REMAIN)

R/W LINE

MATCHLINE STA. - 1002+00.00

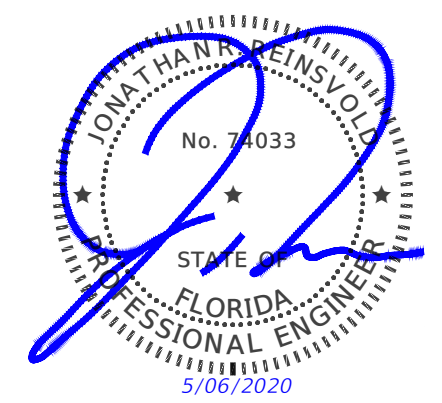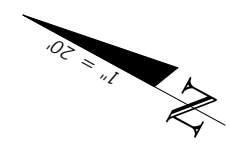


- | | |
|------------------------------------|-----------------------------------|
| L = 6" SKIP YELLOW TYP (10'-30') | T = RPM BI-DIRECTIONAL WHITE/RED |
| M = 6" SKIP YELLOW TYP (6'-10') | U = RPM BI-DIRECTIONAL RED/YELLOW |
| N = 6" SKIP YELLOW TYP (2'-4') | |
| P = RPM BI-DIRECTIONAL AMBER/AMBER | |
| R = FDP WHITE | |
| S = FDP YELLOW | |

- | | |
|--|-----------------------------------|
| | = 6" SOLID WHITE / YELLOW |
| | = 12" SOLID WHITE / YELLOW |
| | = 24" SOLID WHITE / YELLOW |
| | = 6" SKIP WHITE / YELLOW (6'-10') |
| | = 6" DOUBLE YELLOW |


- | | |
|--|--|
| | = 12" SOLID WHITE
PEDESTRIAN CROSSING |
| | = EX. SIGN |
| | = PROPOSED SIGN |

REVISIONS / RELEASES				PROFESSIONAL OF RECORD: JONATHAN REINSVOLD ,P.E.# 74033 SENIOR ENGINEER, VILLAGE OF WELLINGTON	VILLAGE OF WELLINGTON ENGINEERING DEPARTMENT			PAVEMENT MARKINGS AND SIGNAGE PLAN	SHEET NO.
DATE	DESCRIPTION	DATE	DESCRIPTION		ROADWAY	PLAN SUBMITTAL	PROJECT FM#		
01/24/19	INITIAL PHASE SUBMITTAL				BIG BLUE TRACE	CONSTRUCTABILITY PHASE	440044-1-58-01		PMS.1


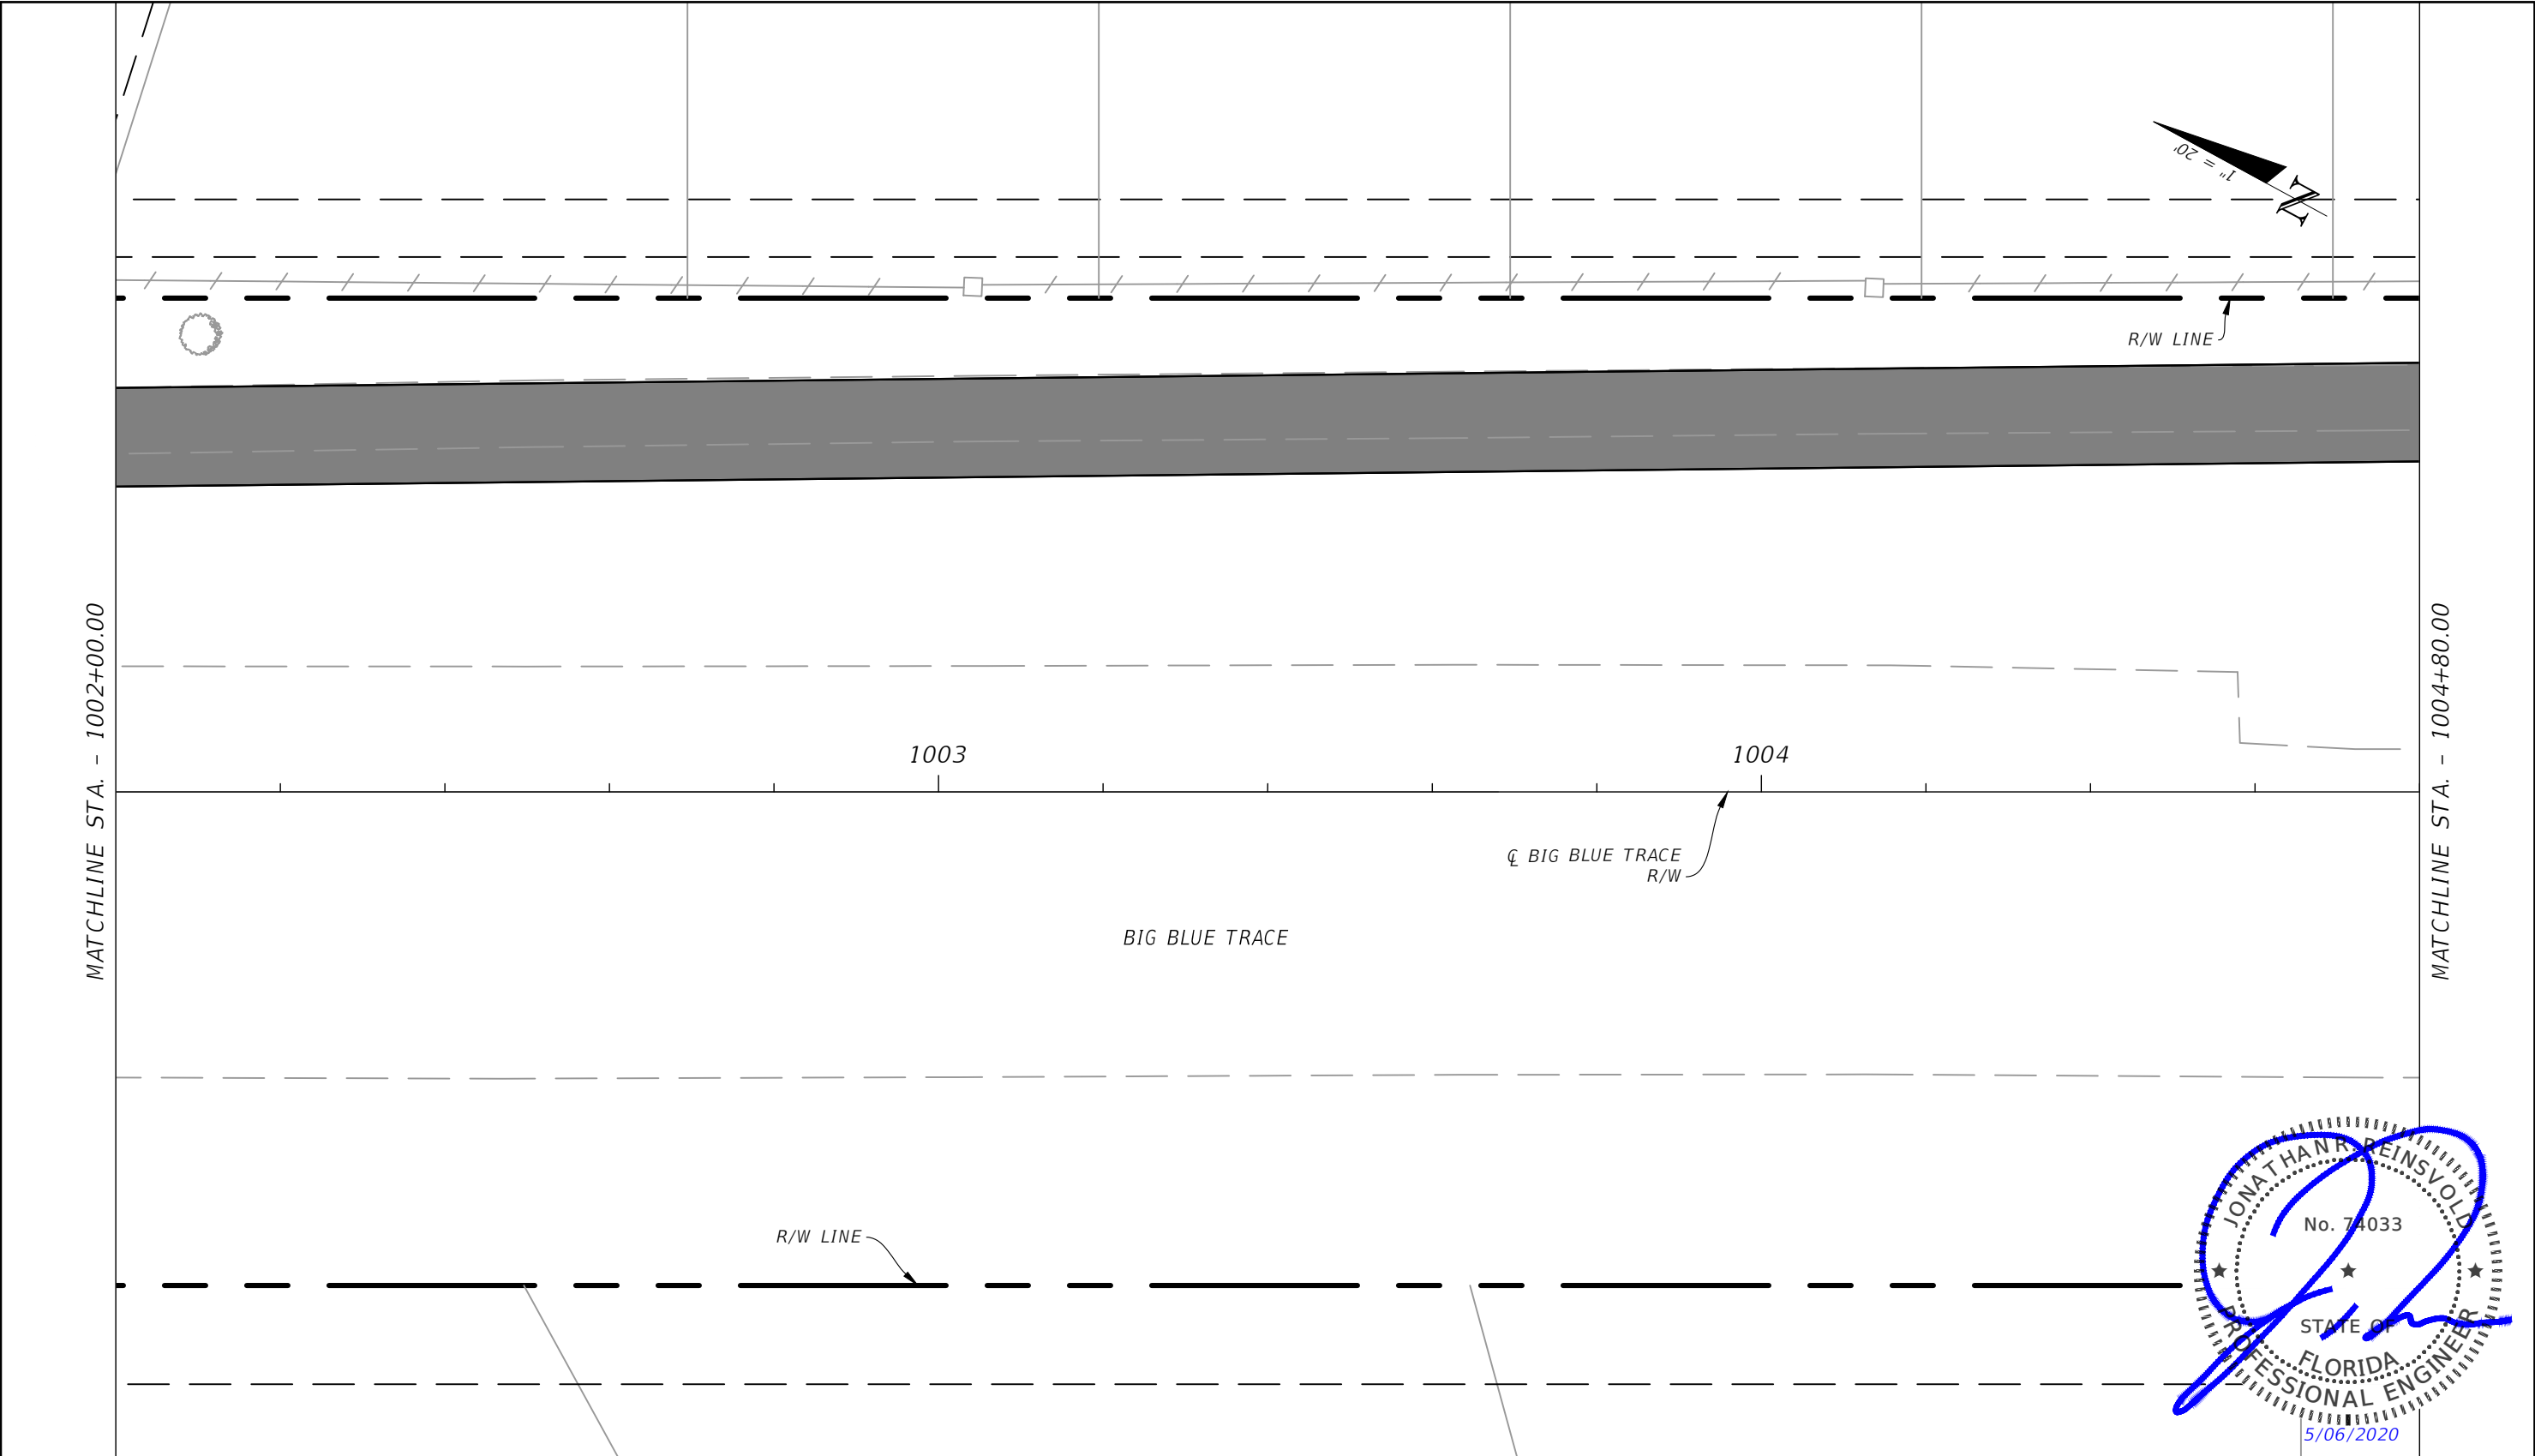


STRIPING KEY:			F = 6" SKIP WHITE TYP (10'-30')	L = 6" SKIP YELLOW TYP (10'-30')	T = RPM BI-DIRECTIONAL WHITE/RED		= 6" SOLID WHITE / YELLOW		= 12" SOLID WHITE PEDESTRIAN CROSSING
A = 6" SOLID WHITE	G = 6" SKIP WHITE TYP (6'-10')	M = 6" SKIP YELLOW TYP (6'-10')	U = RPM BI-DIRECTIONAL RED/YELLOW			= 12" SOLID WHITE / YELLOW	= 24" SOLID WHITE / YELLOW		
B = 8" SOLID WHITE	H = 6" SKIP WHITE TYP (2'-4')	N = 6" SKIP YELLOW TYP (2'-4')				= 6" SKIP WHITE / YELLOW (6'-10')	= 6" DOUBLE YELLOW		
C = 12" SOLID WHITE	I = 6" SOLID YELLOW	P = RPM BI-DIRECTIONAL AMBER/AMBER							
D = 18" SOLID WHITE	J = 18" SOLID YELLOW	R = FDP WHITE							
E = 24" SOLID WHITE	K = 6" DOUBLE YELLOW	S = FDP YELLOW							



REVISIONS / RELEASES				PROFESSIONAL OF RECORD: JONATHAN REINSVOLD ,P.E.# 74033 SENIOR ENGINEER, VILLAGE OF WELLINGTON	VILLAGE OF WELLINGTON ENGINEERING DEPARTMENT			PAVEMENT MARKINGS AND SIGNAGE PLAN	SHEET NO.
DATE	DESCRIPTION	DATE	DESCRIPTION		ROADWAY	PLAN SUBMITTAL	PROJECT FM#		
01/24/19	INITIAL PHASE SUBMITTAL				BIG BLUE TRACE	CONSTRUCTABILITY PHASE	440044-1-58-01		PMS.2

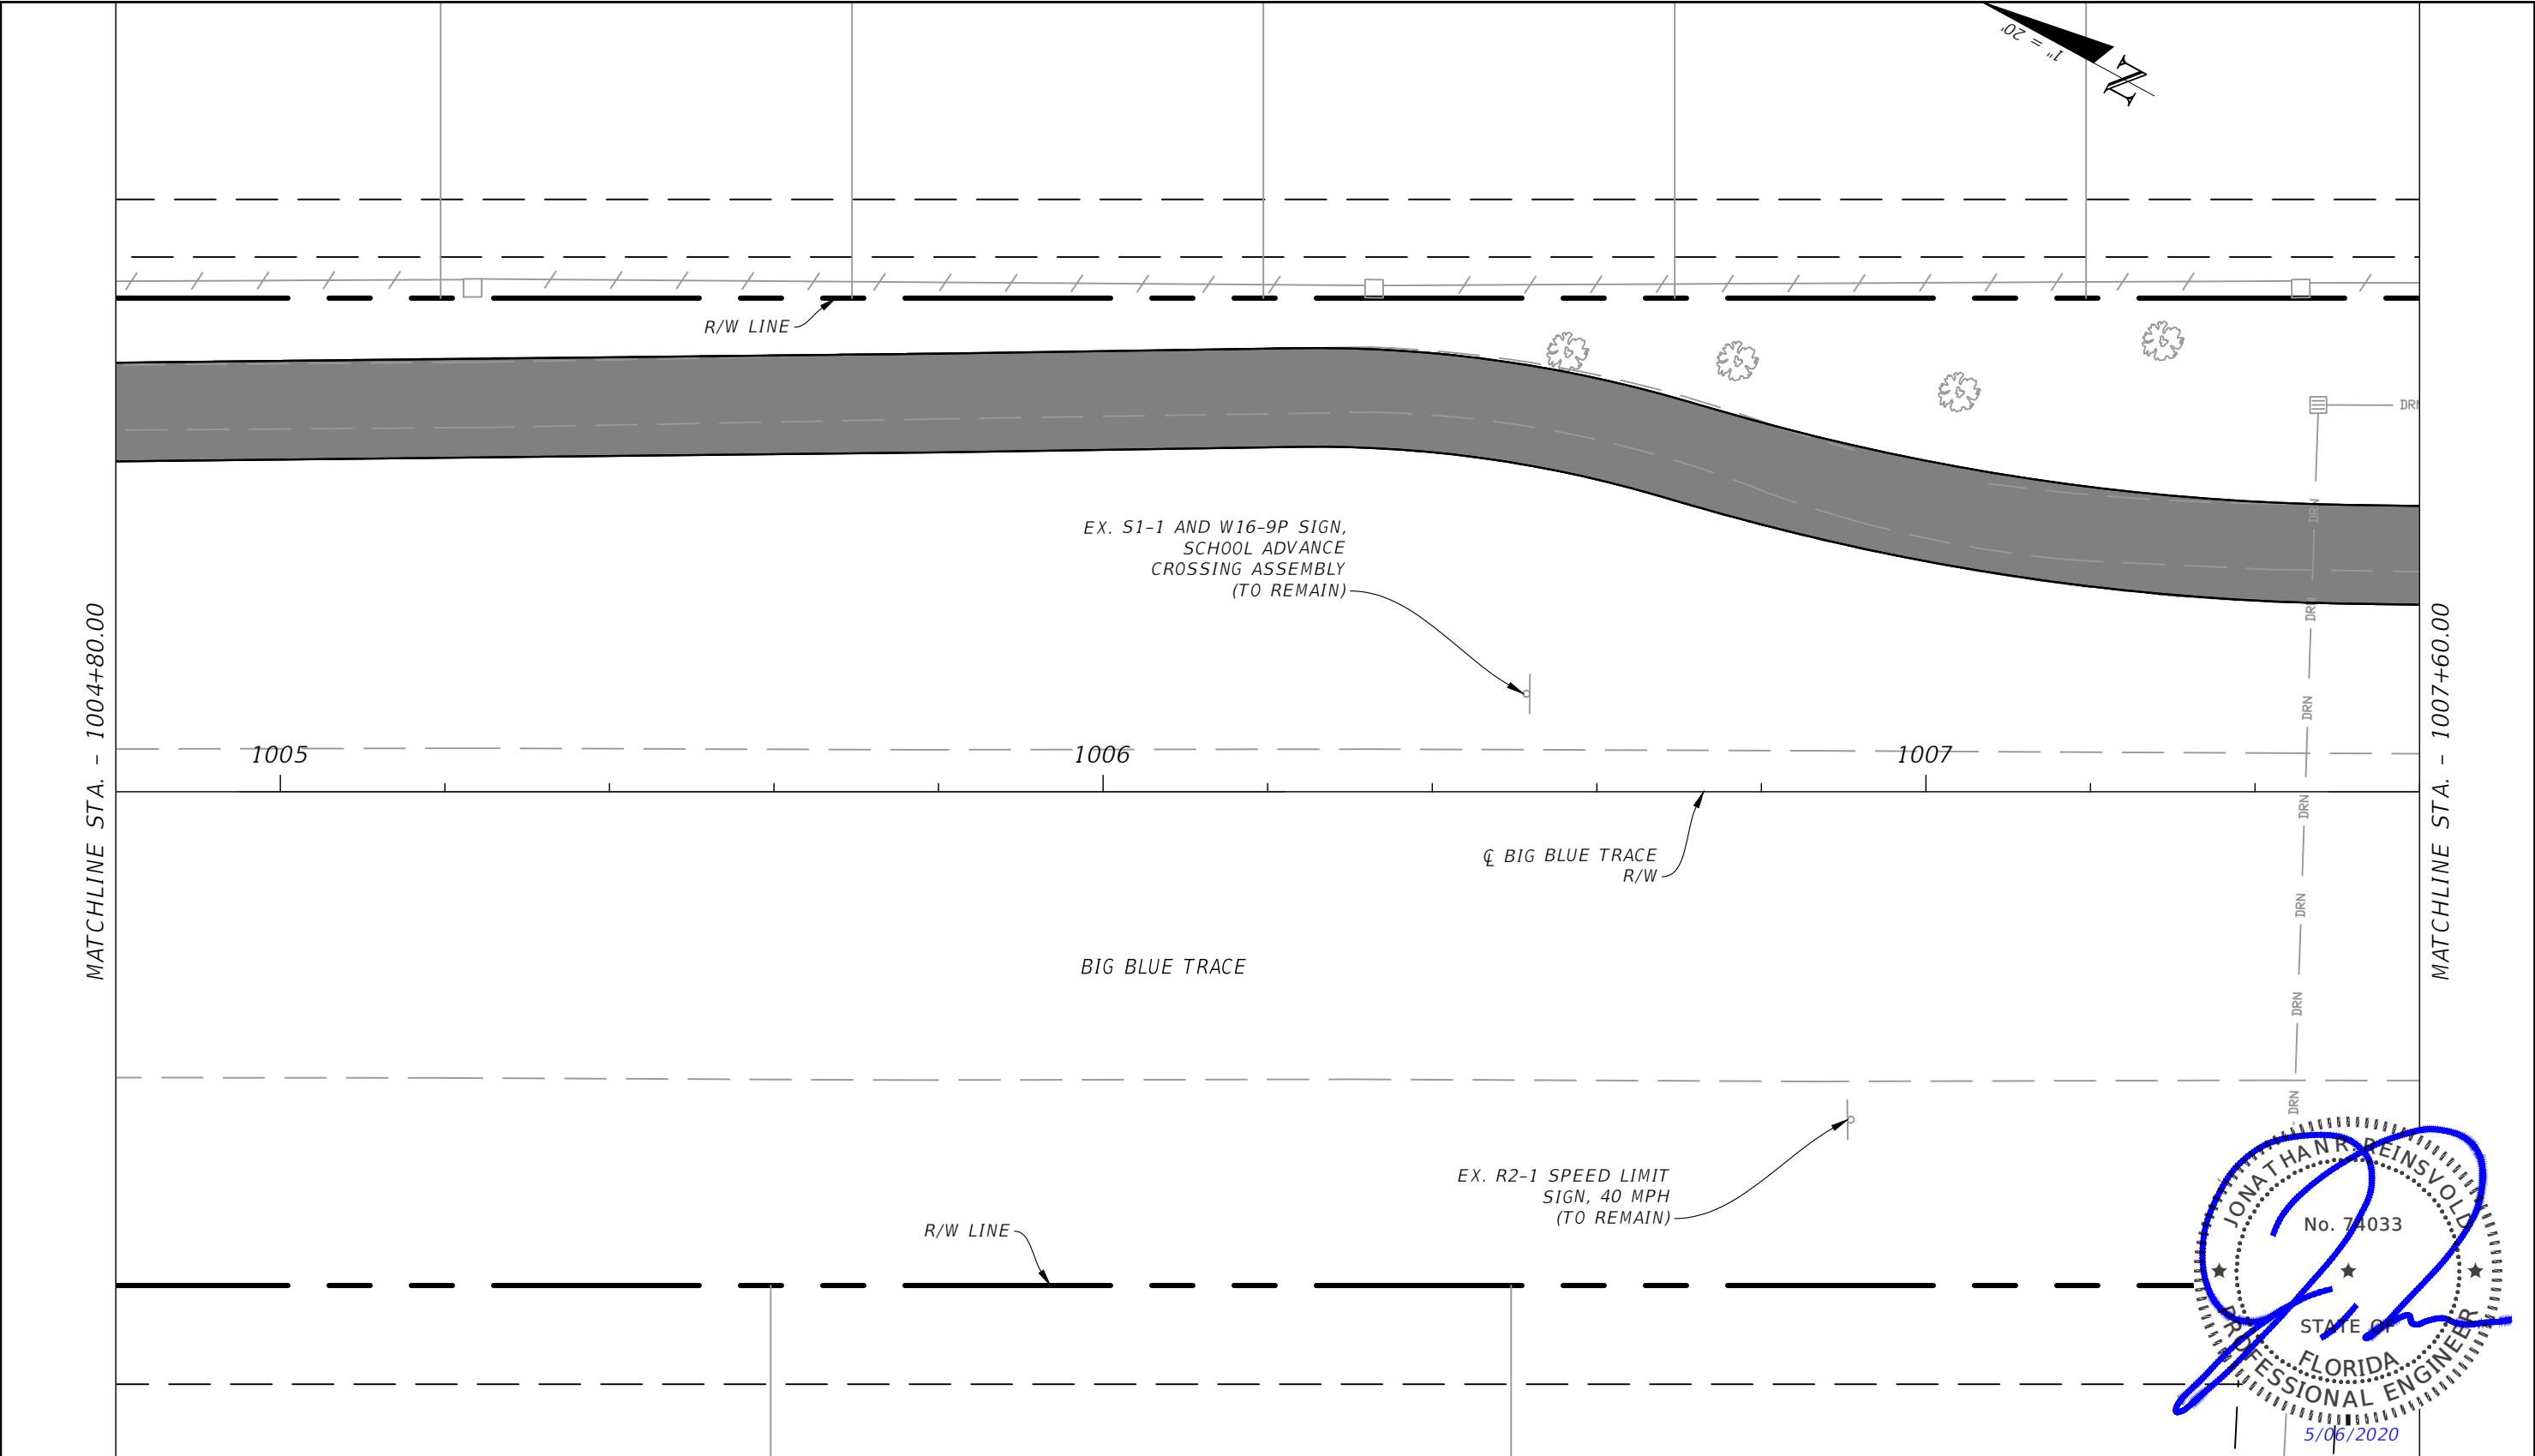

JONATHAN REINSVOLD
No. 74033
STATE OF FLORIDA
PROFESSIONAL ENGINEER
5/06/2020

  
STRIPING KEY:		F = 6" SKIP WHITE TYP (10'-30')	L = 6" SKIP YELLOW TYP (10'-30')	T = RPM BI-DIRECTIONAL WHITE/RED			= 6" SOLID WHITE / YELLOW		= 12" SOLID WHITE
A = 6" SOLID WHITE		G = 6" SKIP WHITE TYP (6'-10')	M = 6" SKIP YELLOW TYP (6'-10')	U = RPM BI-DIRECTIONAL RED/YELLOW			= 12" SOLID WHITE / YELLOW		PEDESTRIAN CROSSING
B = 8" SOLID WHITE		H = 6" SKIP WHITE TYP (2'-4')	N = 6" SKIP YELLOW TYP (2'-4')				= 24" SOLID WHITE / YELLOW		= 6" SKIP WHITE / YELLOW (6'-10')
C = 12" SOLID WHITE		I = 6" SOLID YELLOW	P = RPM BI-DIRECTIONAL AMBER/AMBER				= 6" DOUBLE YELLOW		= EX. SIGN
D = 18" SOLID WHITE		J = 18" SOLID YELLOW	R = FDP WHITE						= PROPOSED SIGN
E = 24" SOLID WHITE		K = 6" DOUBLE YELLOW	S = FDP YELLOW						

REVISIONS / RELEASES				PROFESSIONAL OF RECORD: JONATHAN REINSVOLD ,P.E.# 74033 SENIOR ENGINEER, VILLAGE OF WELLINGTON	VILLAGE OF WELLINGTON ENGINEERING DEPARTMENT			PAVEMENT MARKINGS AND SIGNAGE PLAN	SHEET NO.
DATE	DESCRIPTION	DATE	DESCRIPTION		ROADWAY	PLAN SUBMITTAL	PROJECT FM#		
01/24/19	INITIAL PHASE SUBMITTAL				BIG BLUE TRACE	CONSTRUCTABILITY PHASE	440044-1-58-01		PMS.3

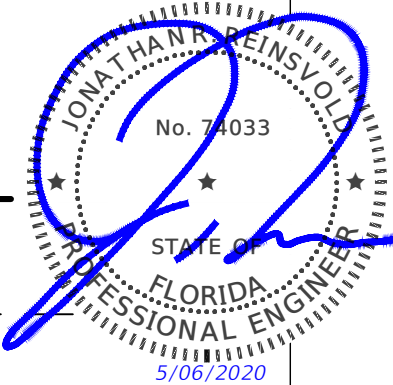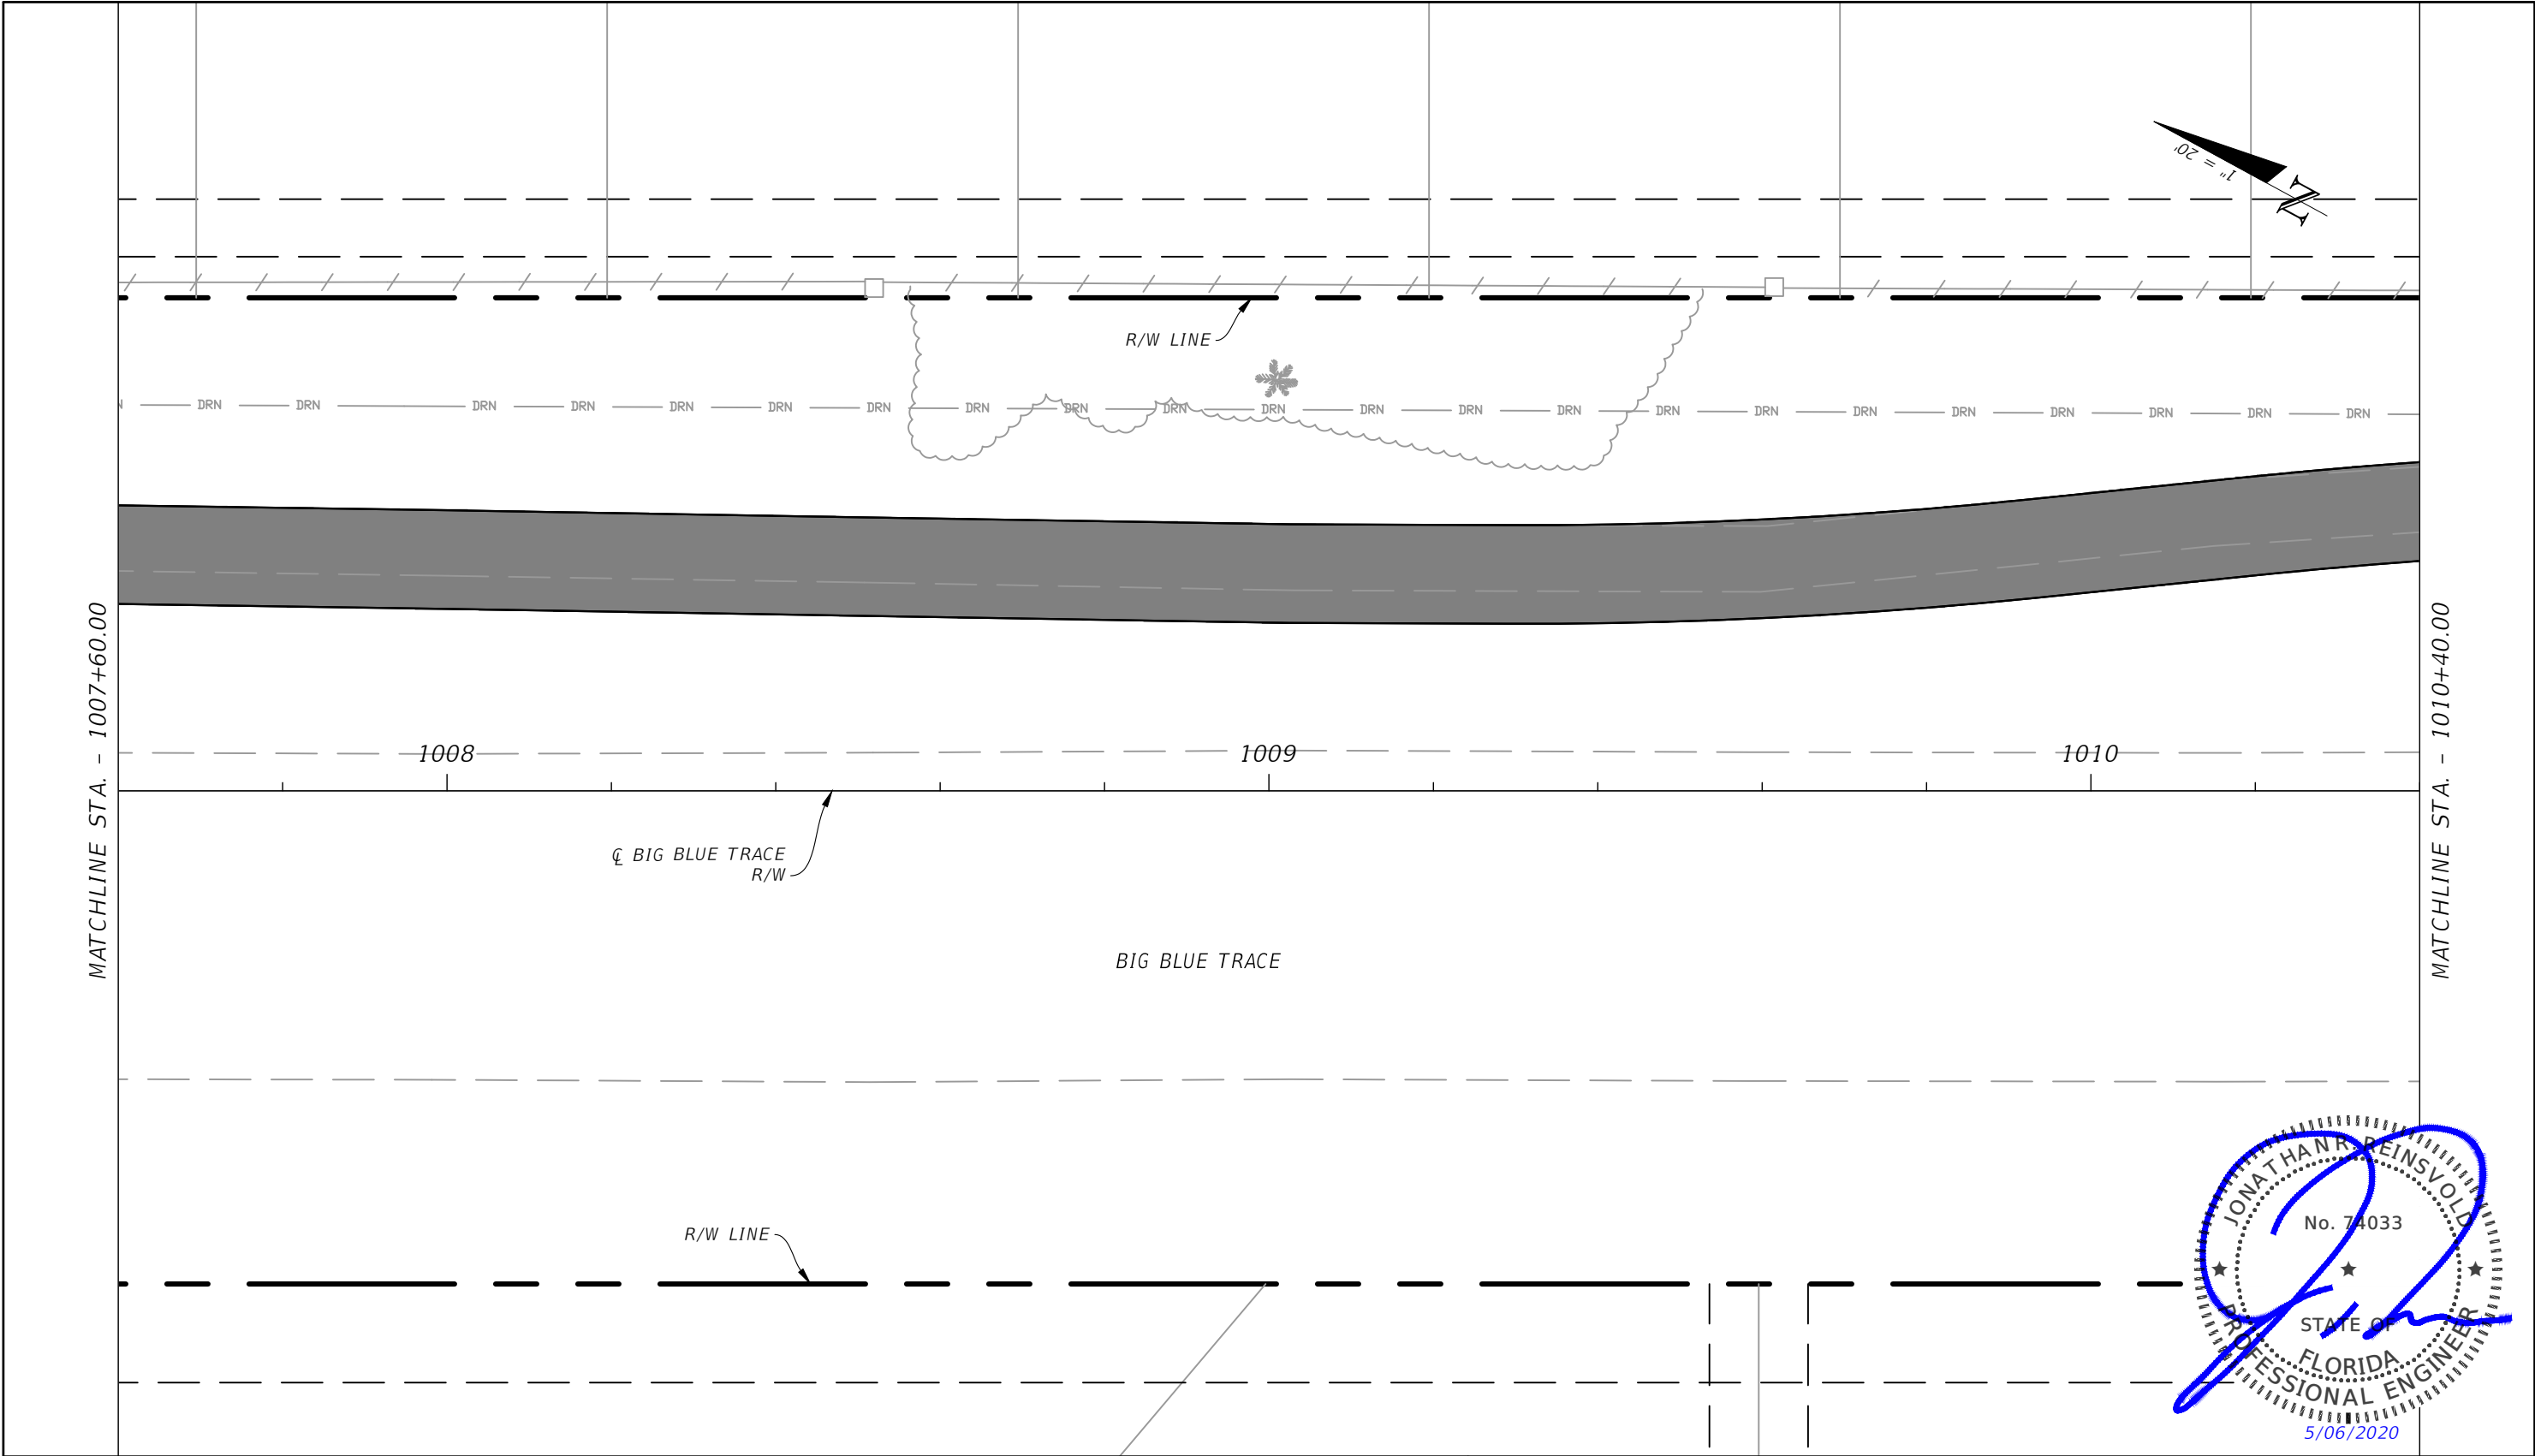

L = 6" SKIP YELLOW TYP (10'-30') M = 6" SKIP YELLOW TYP (6'-10') N = 6" SKIP YELLOW TYP (2'-4') P = RPM BI-DIRECTIONAL AMBER/AMBER R = FDP WHITE S = FDP YELLOW T = RPM BI-DIRECTIONAL WHITE/RED U = RPM BI-DIRECTIONAL RED/YELLOW = 6" SOLID WHITE / YELLOW = 12" SOLID WHITE / YELLOW = 24" SOLID WHITE / YELLOW = 6" SKIP WHITE / YELLOW (6'-10') = 6" DOUBLE YELLOW = 12" SOLID WHITE PEDESTRIAN CROSSING = EX. SIGN = PROPOSED SIGN			
--	--	--	--


REVISIONS / RELEASES				PROFESSIONAL OF RECORD: JONATHAN REINSVOLD ,P.E.# 74033 SENIOR ENGINEER, VILLAGE OF WELLINGTON	VILLAGE OF WELLINGTON ENGINEERING DEPARTMENT			PAVEMENT MARKINGS AND SIGNAGE PLAN	SHEET NO.
DATE	DESCRIPTION	DATE	DESCRIPTION		ROADWAY	PLAN SUBMITTAL	PROJECT FM#		
01/24/19	INITIAL PHASE SUBMITTAL				BIG BLUE TRACE	CONSTRUCTABILITY PHASE	440044-1-58-01		PMS.4

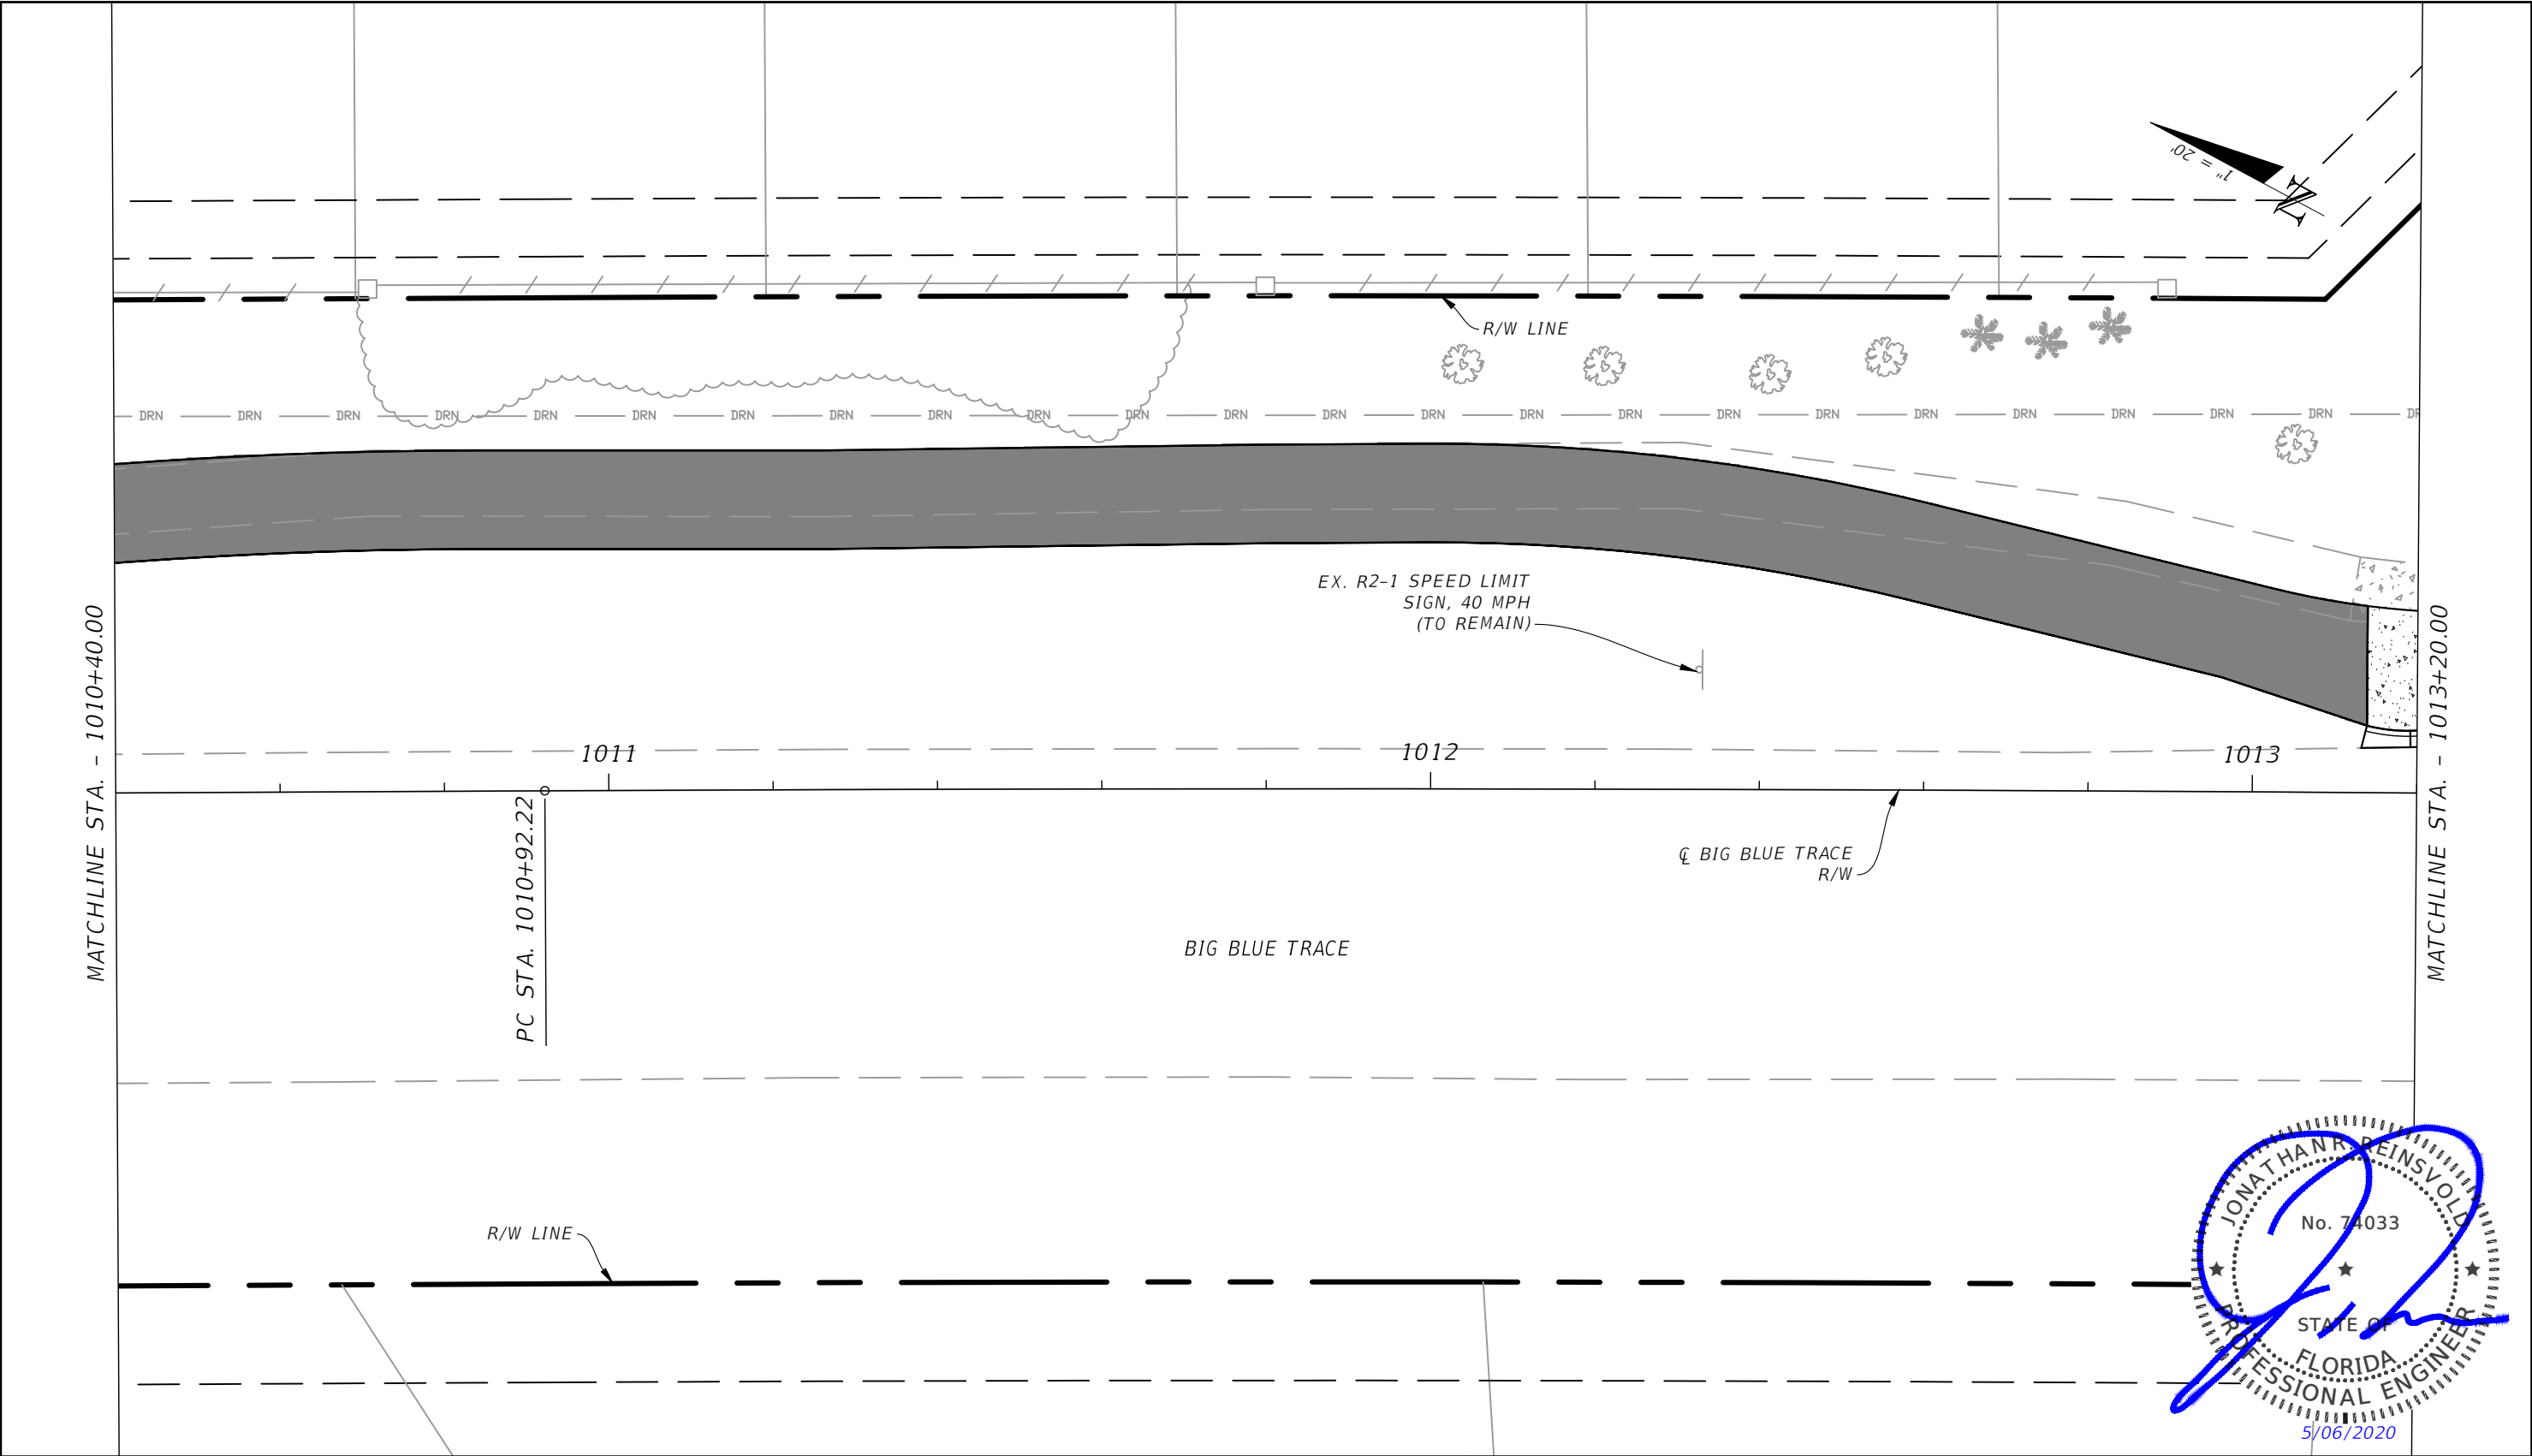

JONATHAN REINSVOLD
No. 74033
STATE OF FLORIDA
PROFESSIONAL ENGINEER
5/06/2020

L = 6" SKIP YELLOW TYP (10'-30')		T = RPM BI-DIRECTIONAL WHITE/RED			= 6" SOLID WHITE / YELLOW = 12" SOLID WHITE / YELLOW = 24" SOLID WHITE / YELLOW = 6" SKIP WHITE / YELLOW (6'-10') = 6" DOUBLE YELLOW		= 12" SOLID WHITE PEDESTRIAN CROSSING
M = 6" SKIP YELLOW TYP (6'-10')		U = RPM BI-DIRECTIONAL RED/YELLOW					
N = 6" SKIP YELLOW TYP (2'-4')							
P = RPM BI-DIRECTIONAL AMBER/AMBER							
R = FDP WHITE							
S = FDP YELLOW							
							= EX. SIGN
					= PROPOSED SIGN		


REVISIONS / RELEASES				PROFESSIONAL OF RECORD: JONATHAN REINSVOLD ,P.E.# 74033 SENIOR ENGINEER, VILLAGE OF WELLINGTON	VILLAGE OF WELLINGTON ENGINEERING DEPARTMENT		PAVEMENT MARKINGS AND SIGNAGE PLAN	SHEET NO.
DATE	DESCRIPTION	DATE	DESCRIPTION		ROADWAY	PLAN SUBMITTAL		
01/24/19	INITIAL PHASE SUBMITTAL				BIG BLUE TRACE	CONSTRUCTABILITY PHASE	440044-1-58-01	PMS.5

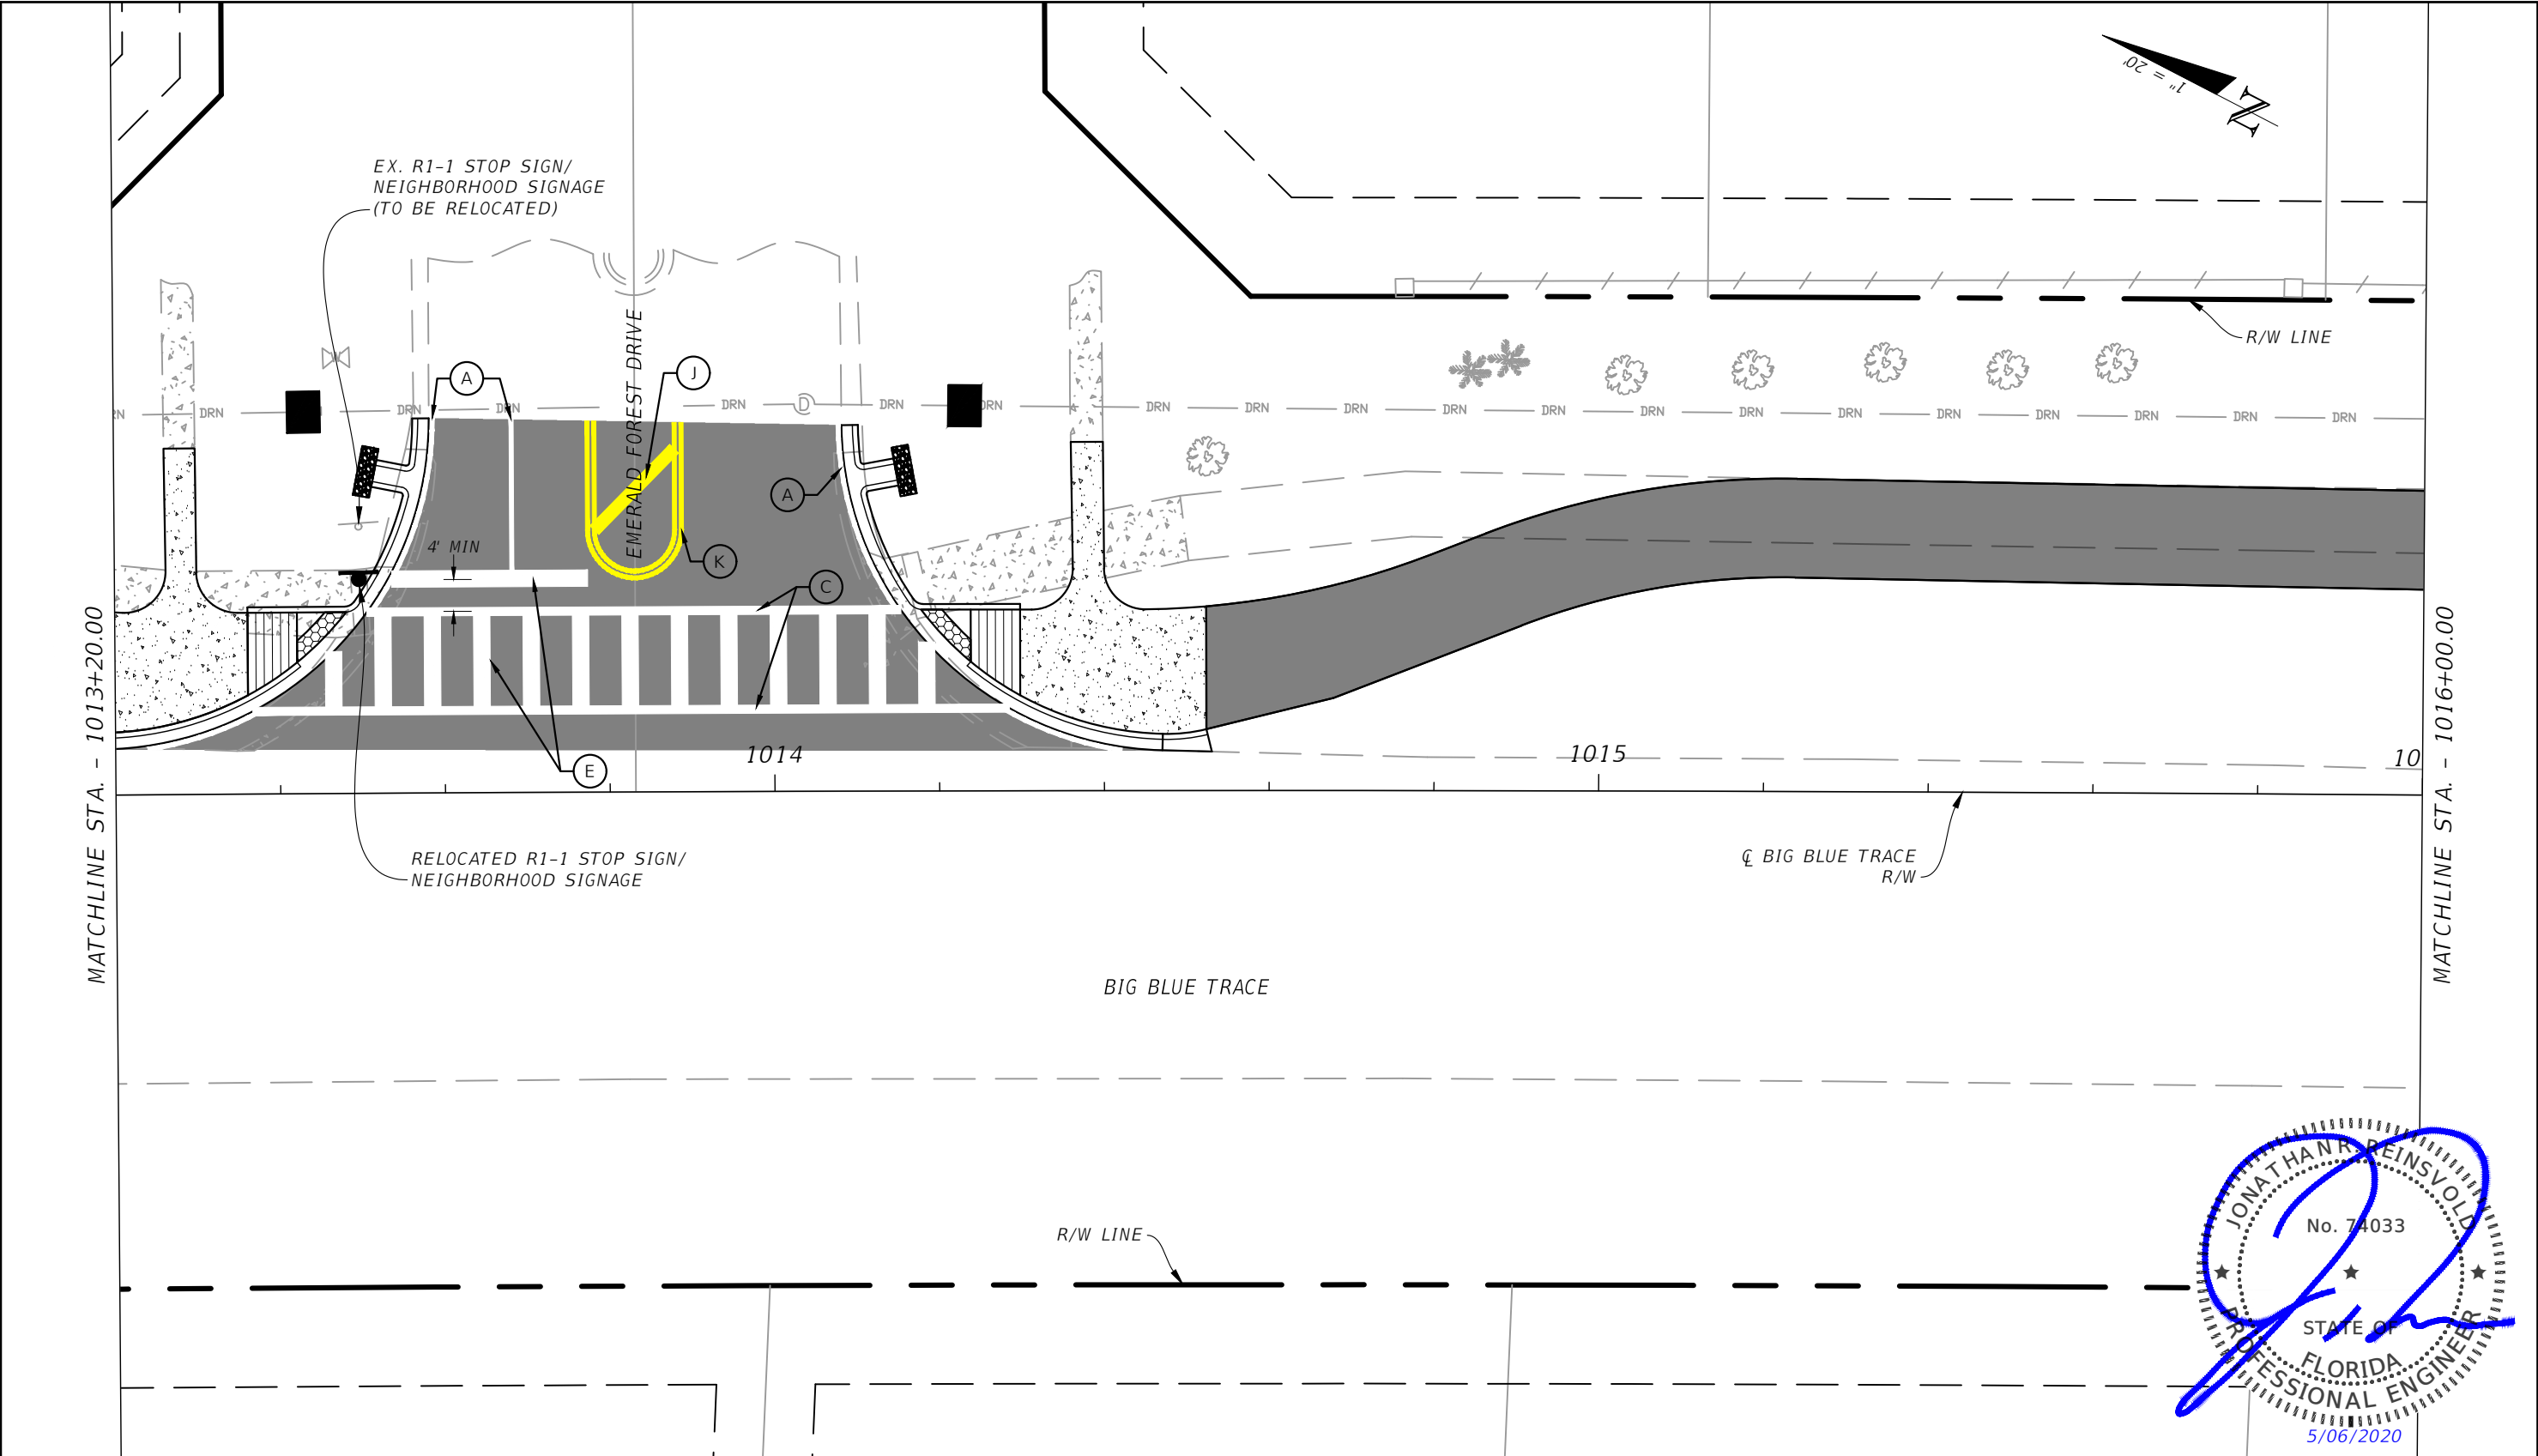



JONATHAN REINSVOLD
No. 74033
STATE OF FLORIDA
PROFESSIONAL ENGINEER
5/06/2020

STRIPING KEY:			F = 6" SKIP WHITE TYP (10'-30')	L = 6" SKIP YELLOW TYP (10'-30')	T = RPM BI-DIRECTIONAL WHITE/RED			= 6" SOLID WHITE / YELLOW		= 12" SOLID WHITE
A = 6" SOLID WHITE	G = 6" SKIP WHITE TYP (6'-10')	M = 6" SKIP YELLOW TYP (6'-10')	U = RPM BI-DIRECTIONAL RED/YELLOW			= 12" SOLID WHITE / YELLOW		= 24" SOLID WHITE / YELLOW	PEDESTRIAN CROSSING	
B = 8" SOLID WHITE	H = 6" SKIP WHITE TYP (2'-4')	N = 6" SKIP YELLOW TYP (2'-4')	P = RPM BI-DIRECTIONAL AMBER/AMBER			= 6" SKIP WHITE / YELLOW (6'-10')		= 6" DOUBLE YELLOW		
C = 12" SOLID WHITE	I = 6" SOLID YELLOW	R = FDP WHITE								= EX. SIGN
D = 18" SOLID WHITE	J = 18" SOLID YELLOW	S = FDP YELLOW								= PROPOSED SIGN
E = 24" SOLID WHITE	K = 6" DOUBLE YELLOW									

REVISIONS/ RELEASES				PROFESSIONAL OF RECORD: JONATHAN REINSVOLD ,P.E.# 74033 SENIOR ENGINEER, VILLAGE OF WELLINGTON	VILLAGE OF WELLINGTON ENGINEERING DEPARTMENT		PAVEMENT MARKINGS AND SIGNAGE PLAN	SHEET NO. PMS.6
DATE	DESCRIPTION	DATE	DESCRIPTION		ROADWAY	PLAN SUBMITTAL		
01/24/19	INITIAL PHASE SUBMITTAL				BIG BLUE TRACE	CONSTRUCTABILITY PHASE	440044-1-58-01	

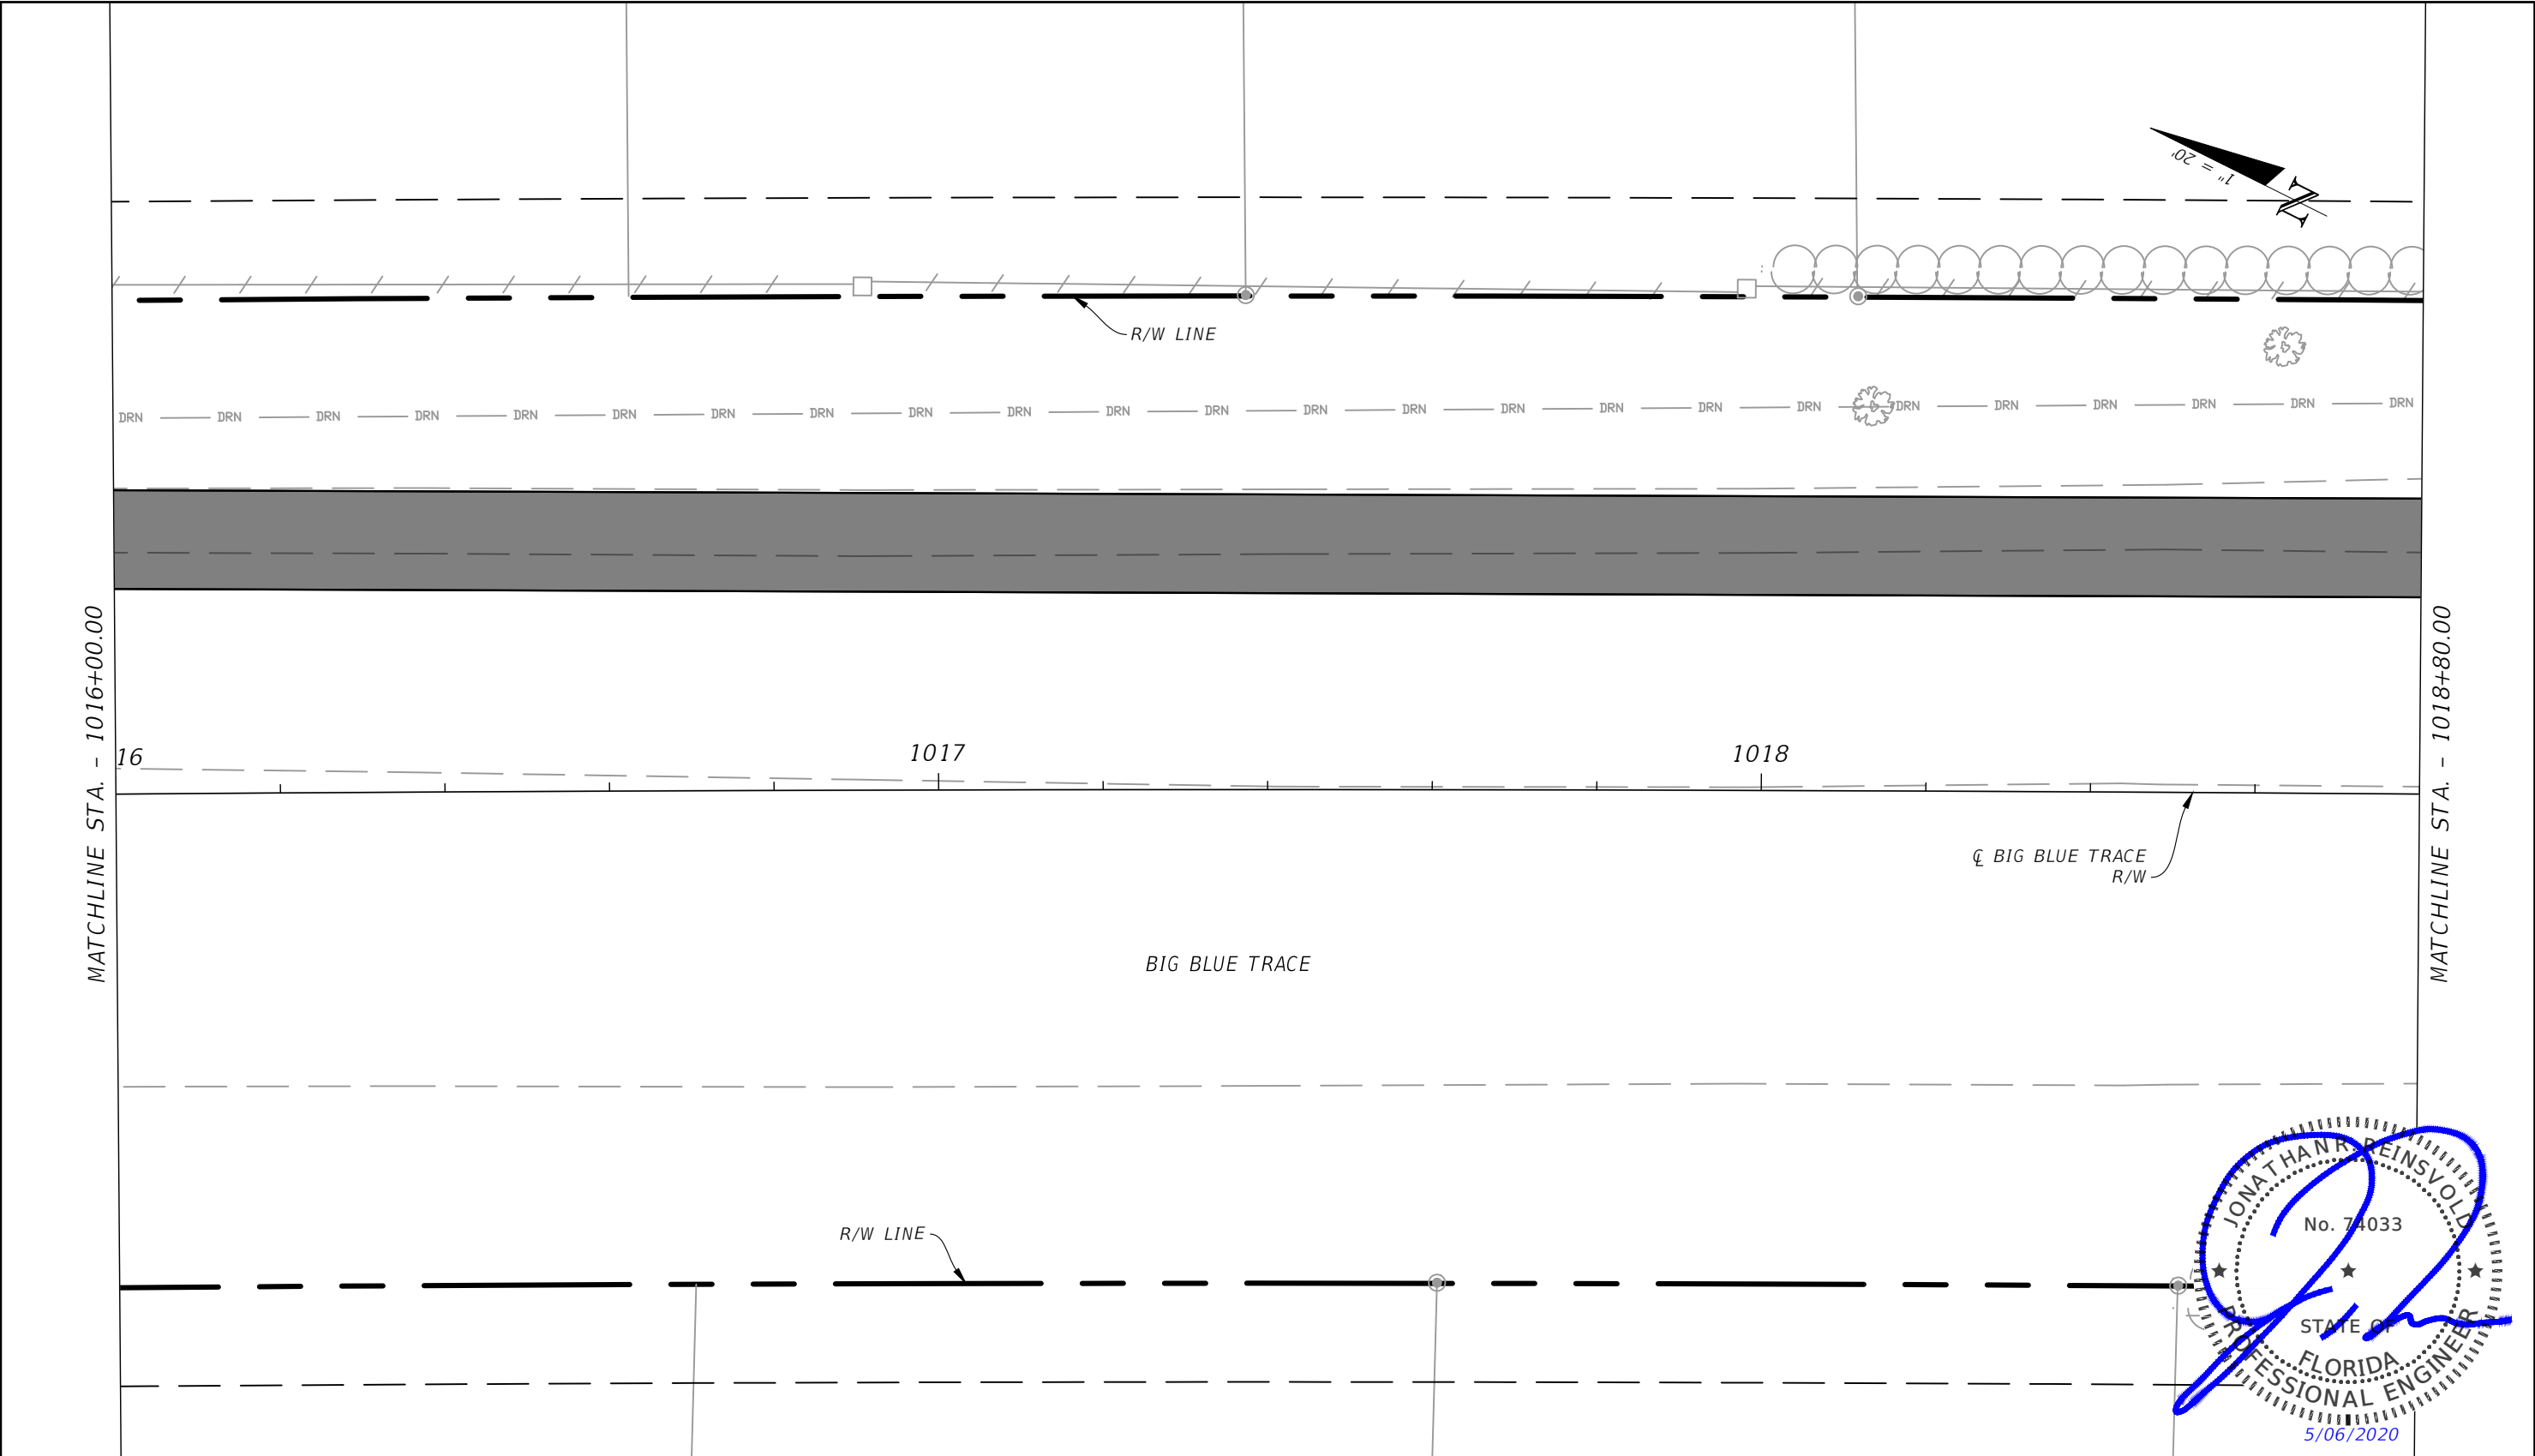




STRIPING KEY:		F = 6" SKIP WHITE TYP (10'-30')	L = 6" SKIP YELLOW TYP (10'-30')	T = RPM BI-DIRECTIONAL WHITE/RED	
---------------	--	---------------------------------	----------------------------------	----------------------------------	--	--	

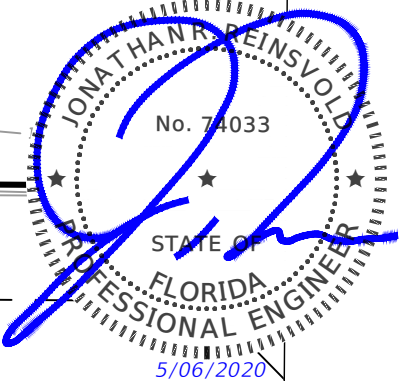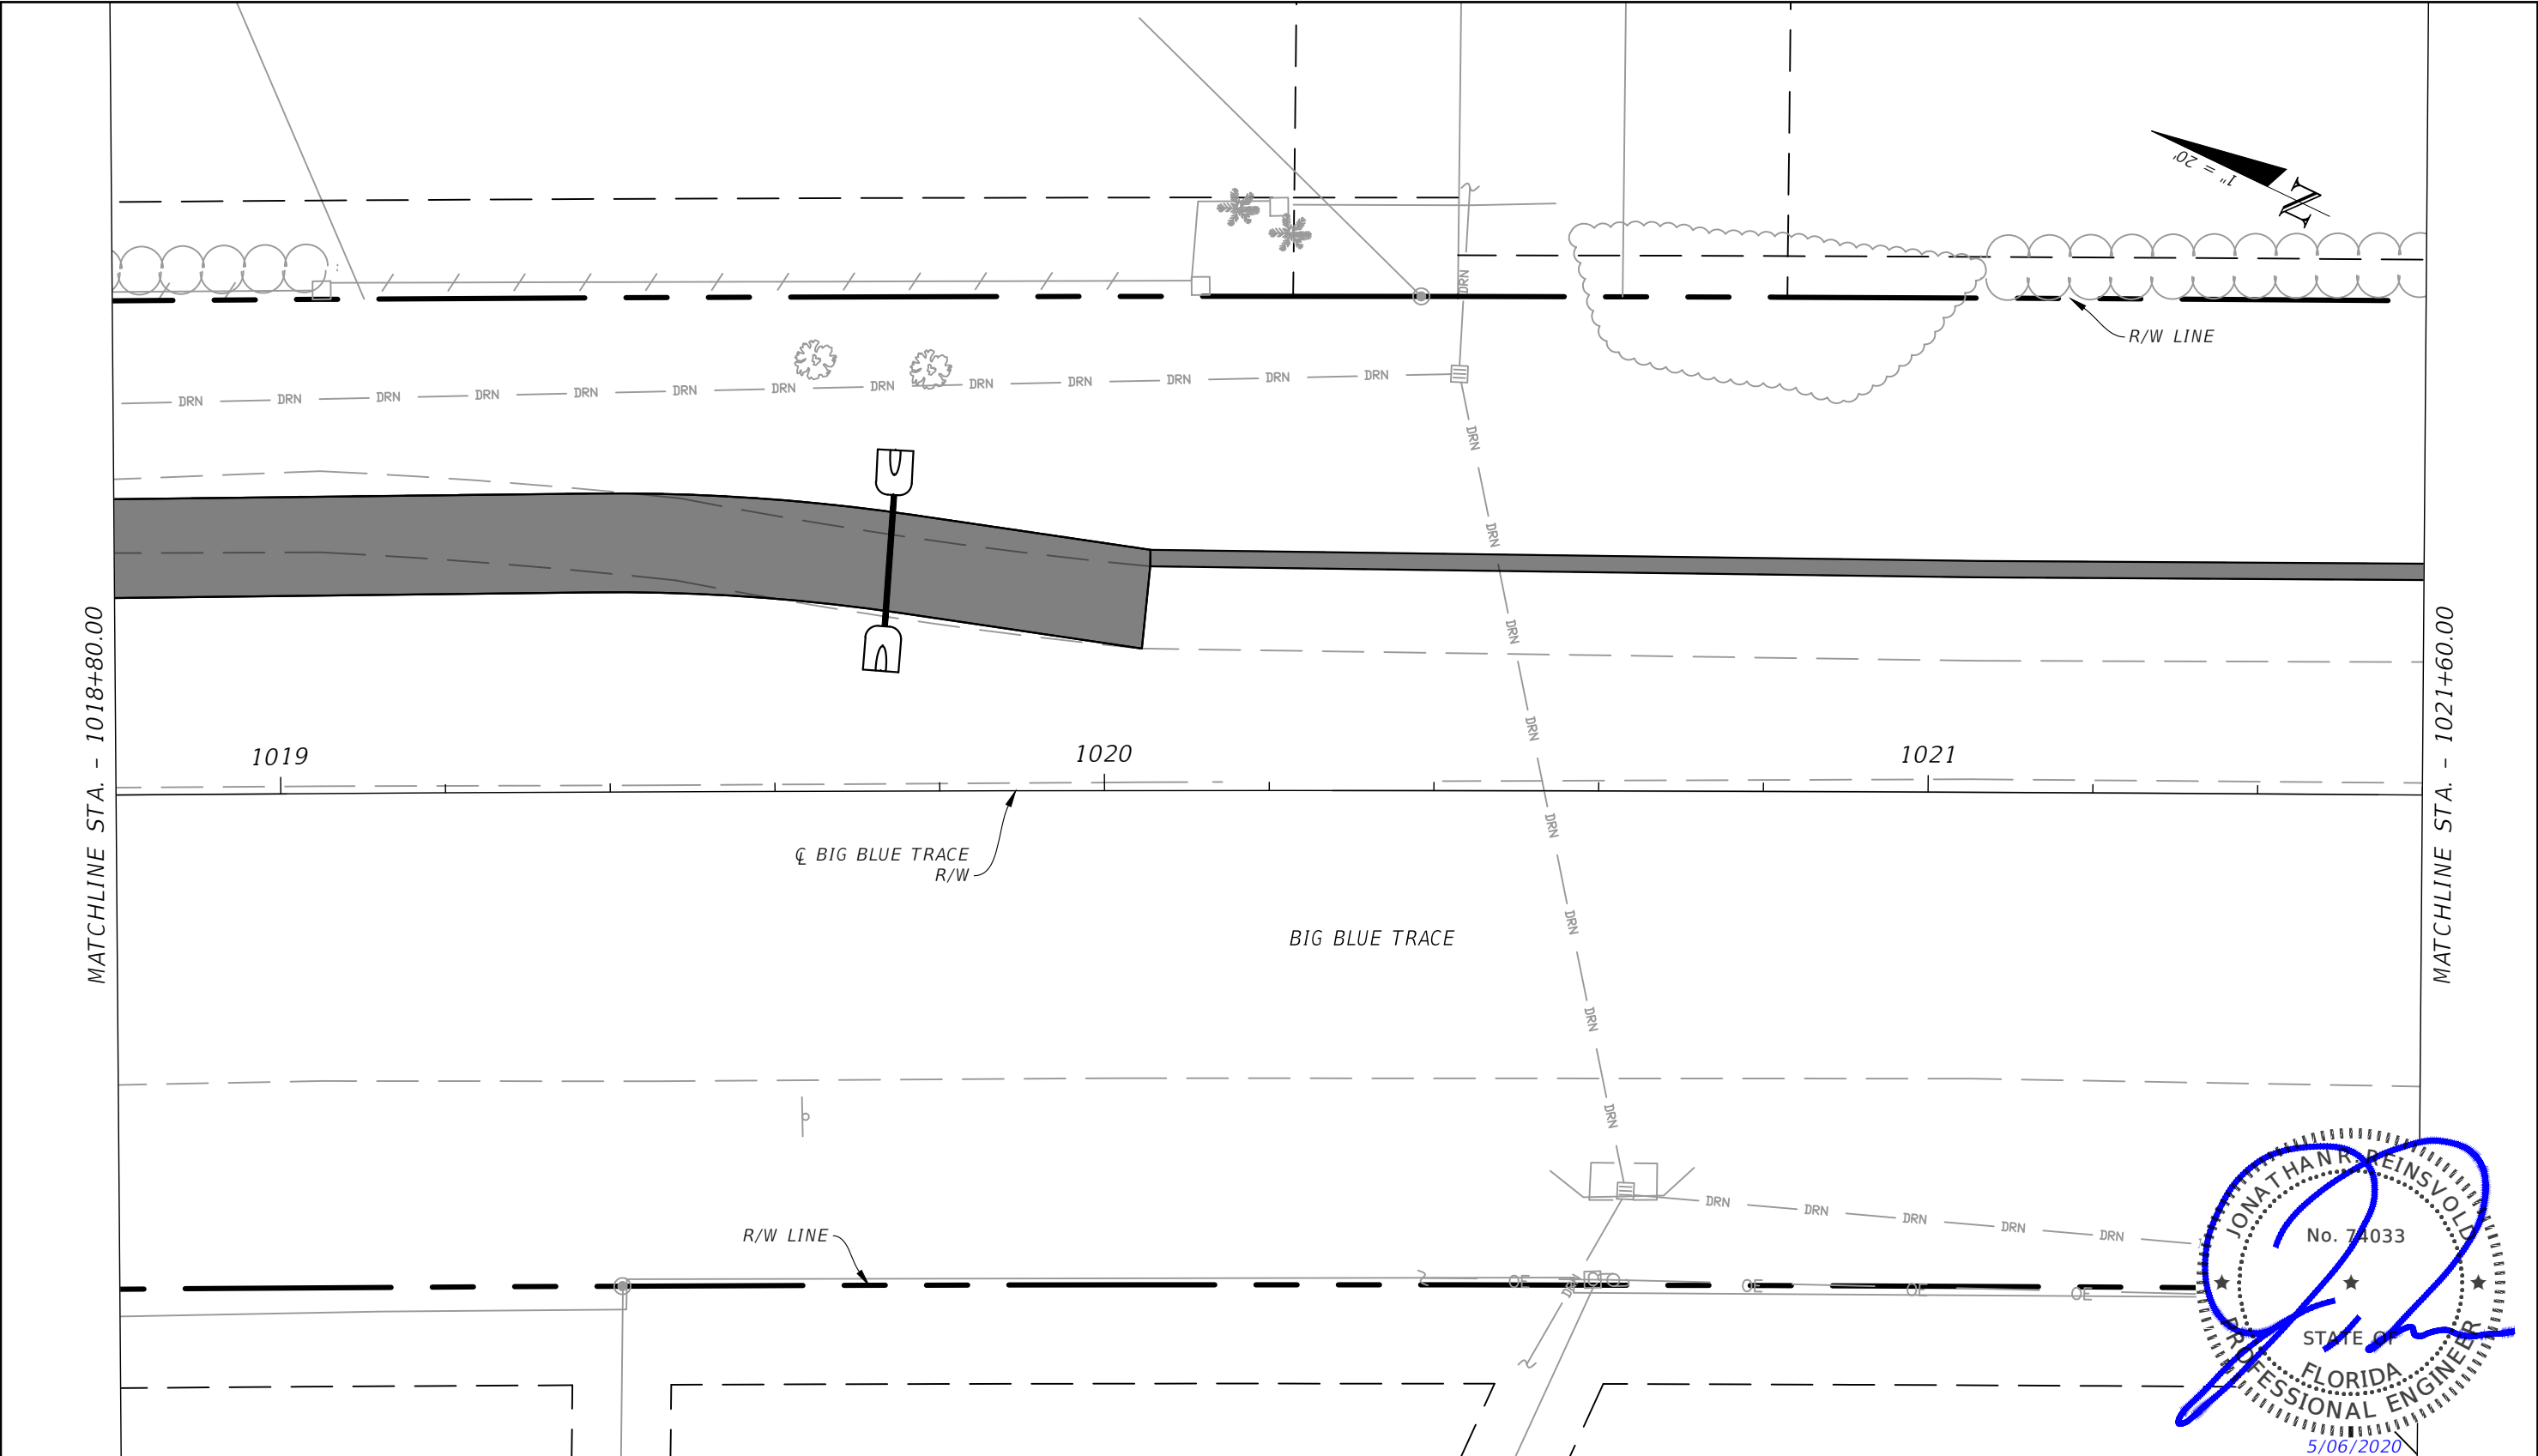


STRIPING KEY:		F = 6" SKIP WHITE TYP (10'-30')	L = 6" SKIP YELLOW TYP (10'-30')	T = RPM BI-DIRECTIONAL WHITE/RED		= 6" SOLID WHITE / YELLOW		= 12" SOLID WHITE
A = 6" SOLID WHITE	G = 6" SKIP WHITE TYP (6'-10')	M = 6" SKIP YELLOW TYP (6'-10')	U = RPM BI-DIRECTIONAL RED/YELLOW		= 12" SOLID WHITE / YELLOW	PEDESTRIAN CROSSING		
B = 8" SOLID WHITE	H = 6" SKIP WHITE TYP (2'-4')	N = 6" SKIP YELLOW TYP (2'-4')			= 24" SOLID WHITE / YELLOW			
C = 12" SOLID WHITE	I = 6" SOLID YELLOW	P = RPM BI-DIRECTIONAL AMBER/AMBER			= 6" SKIP WHITE / YELLOW (6'-10')			
D = 18" SOLID WHITE	J = 18" SOLID YELLOW	R = FDP WHITE			= 6" DOUBLE YELLOW			
E = 24" SOLID WHITE	K = 6" DOUBLE YELLOW	S = FDP YELLOW						= EX. SIGN
								= PROPOSED SIGN



REVISIONS / RELEASES				PROFESSIONAL OF RECORD: JONATHAN REINSVOLD ,P.E.# 74033 SENIOR ENGINEER, VILLAGE OF WELLINGTON	VILLAGE OF WELLINGTON ENGINEERING DEPARTMENT			PAVEMENT MARKINGS AND SIGNAGE PLAN	SHEET NO. PMS.8
DATE	DESCRIPTION	DATE	DESCRIPTION		ROADWAY	PLAN SUBMITTAL	PROJECT FM#		
01/24/19	INITIAL PHASE SUBMITTAL				BIG BLUE TRACE	CONSTRUCTABILITY PHASE	440044-1-58-01		

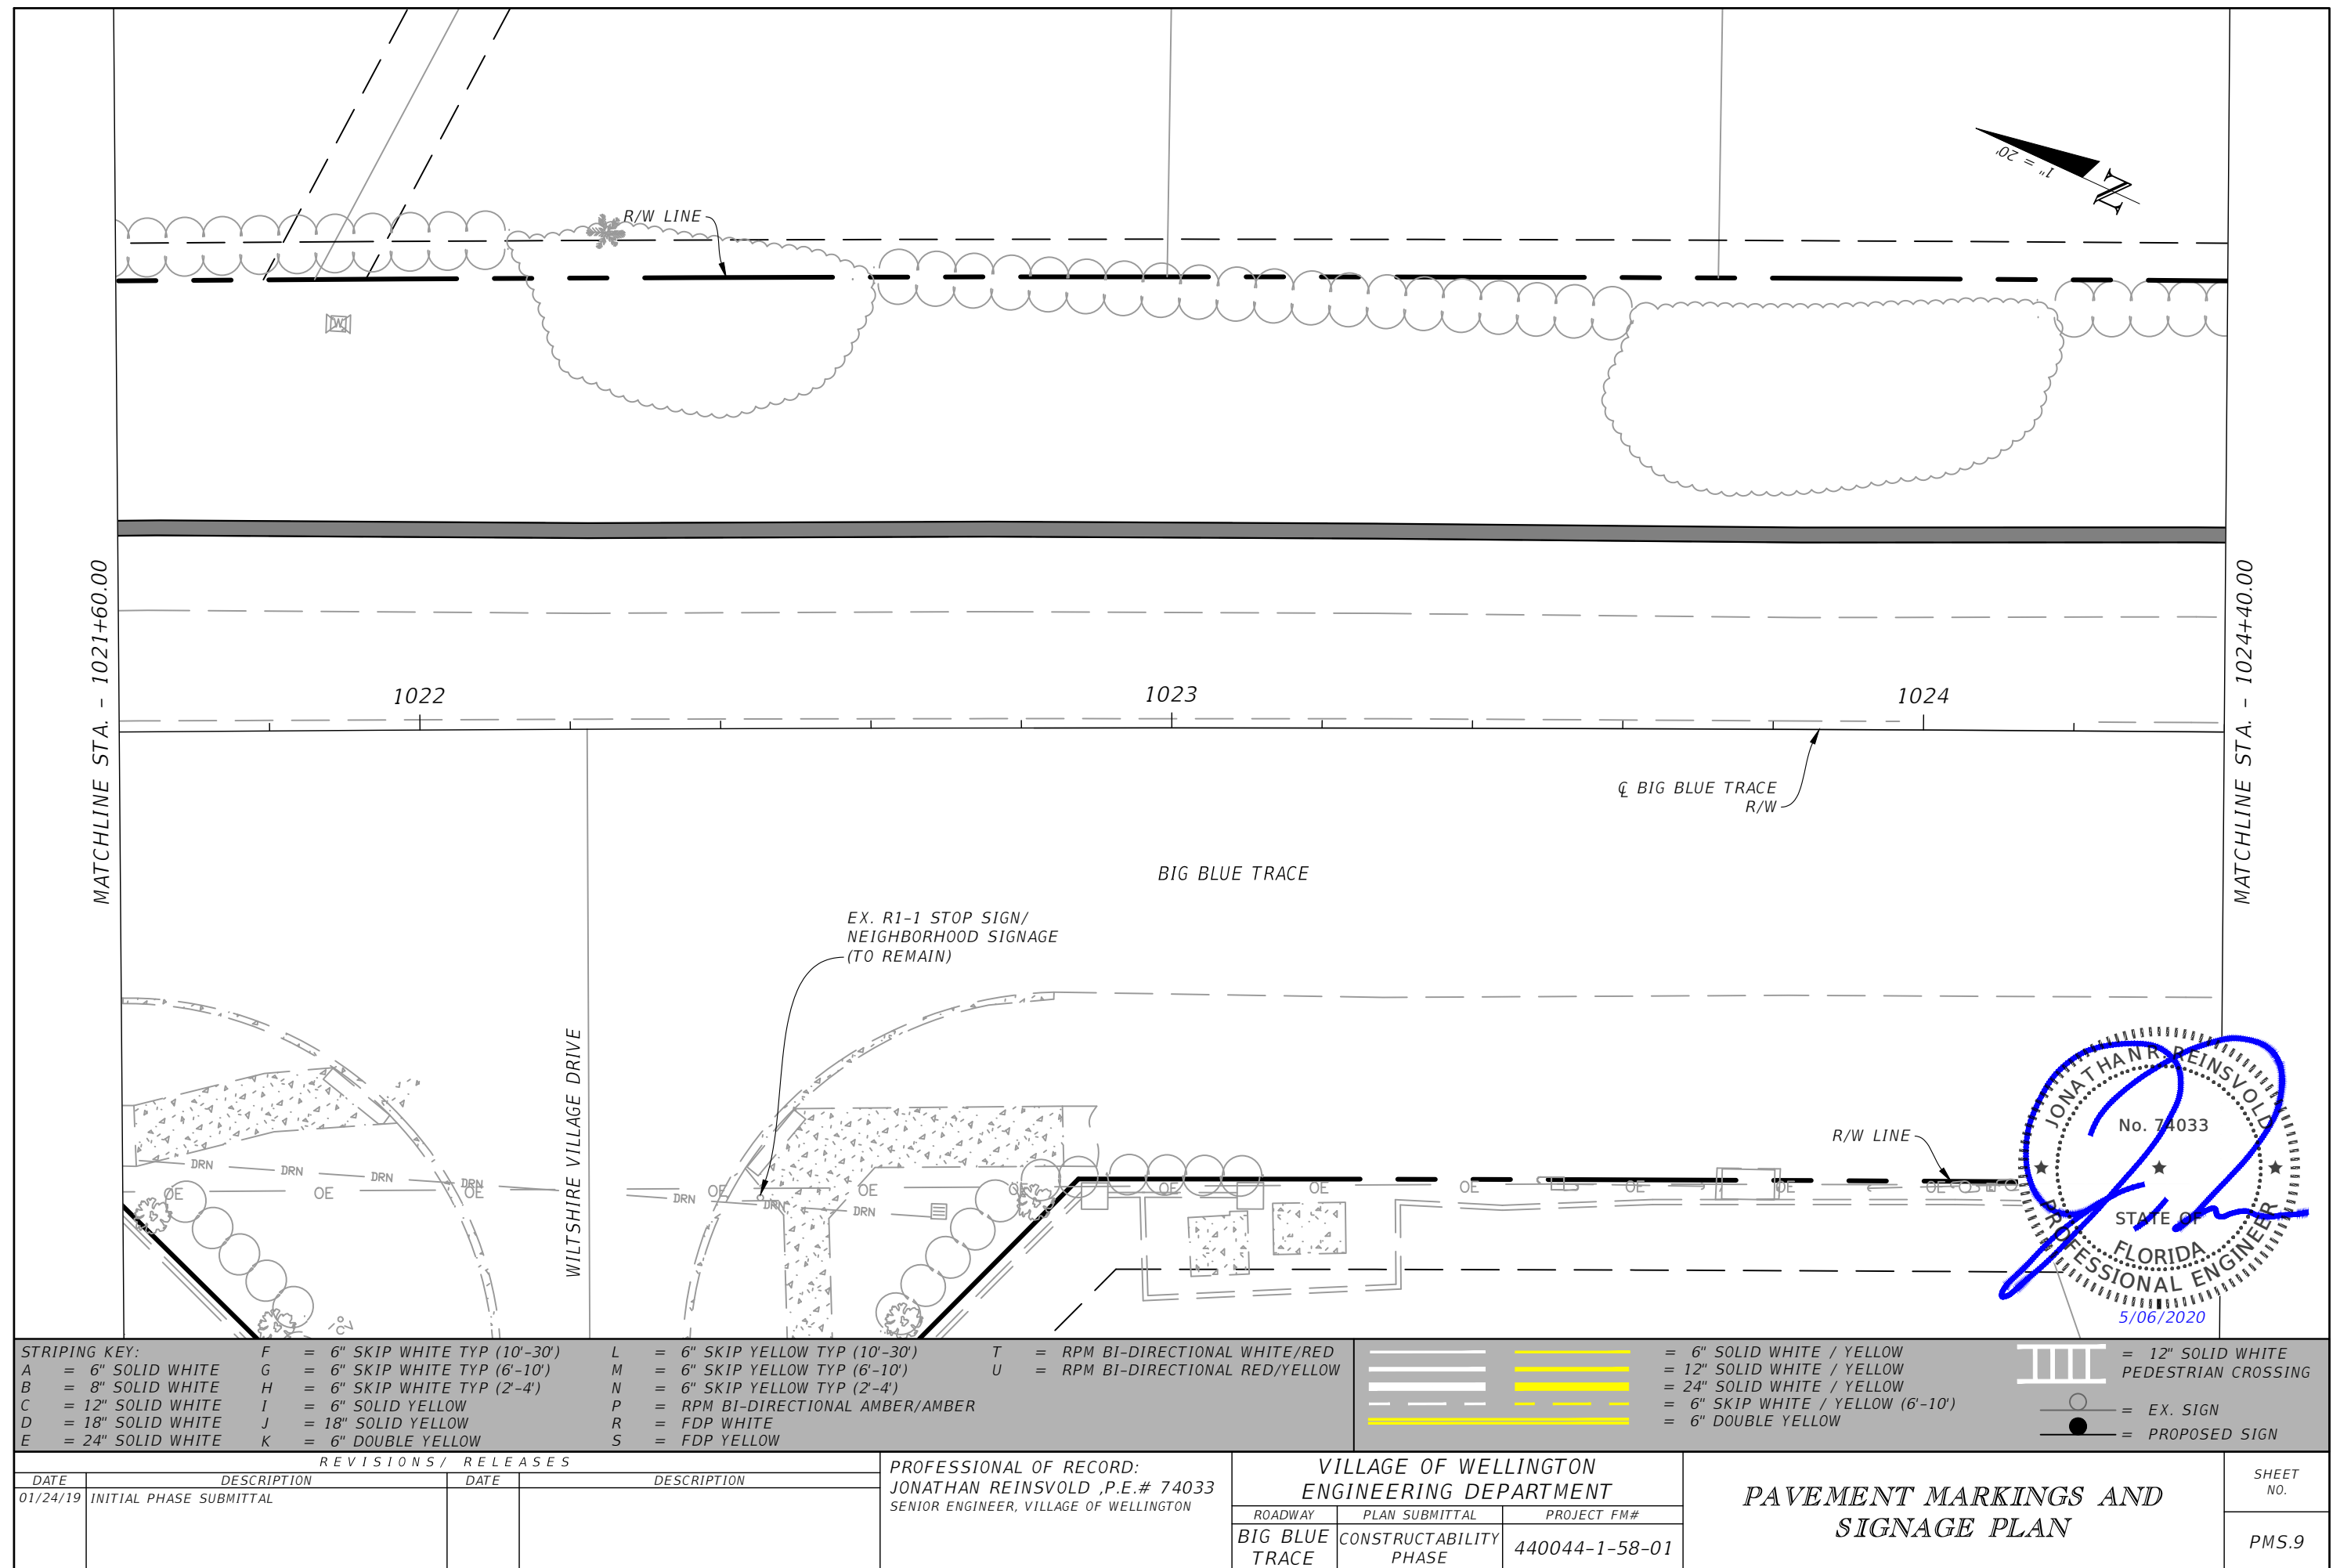

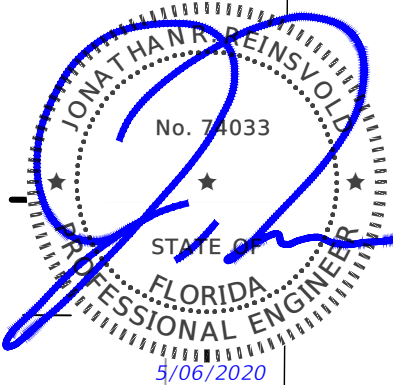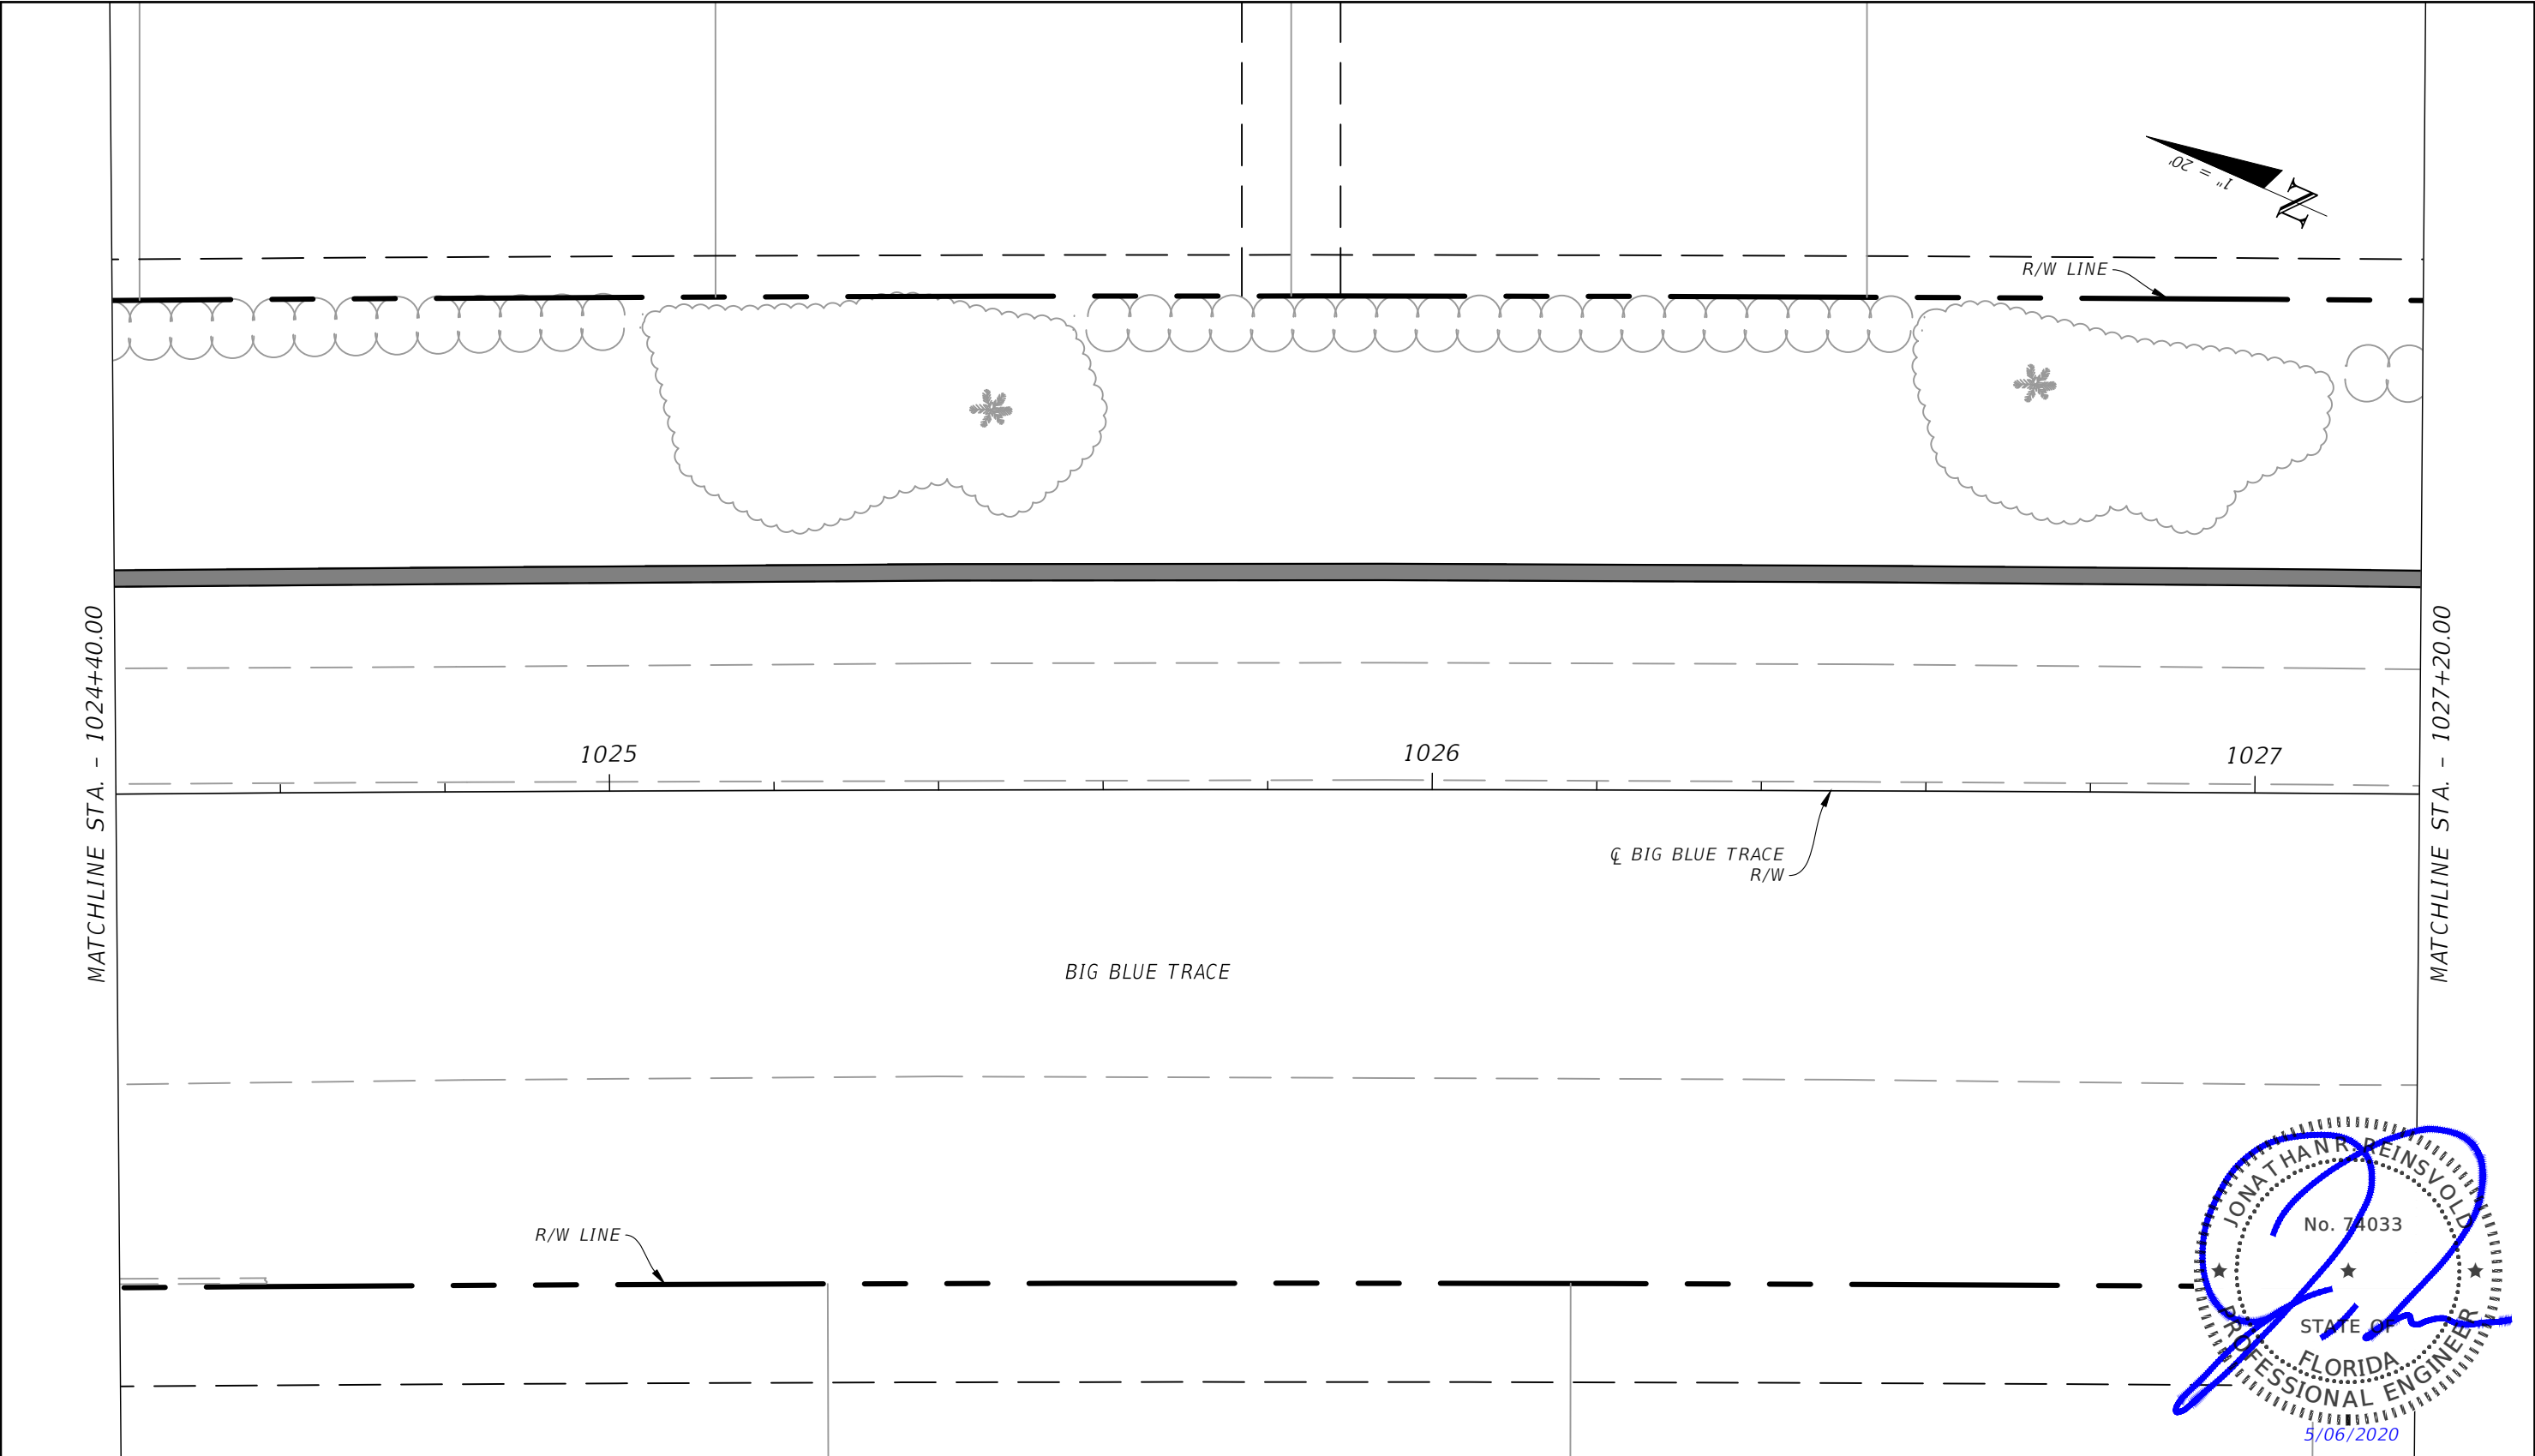

 
STRIPING KEY:		F = 6" SKIP WHITE TYP (10'-30')	L = 6" SKIP YELLOW TYP (10'-30')	T = RPM BI-DIRECTIONAL WHITE/RED		= 6" SOLID WHITE / YELLOW		= 12" SOLID WHITE
A = 6" SOLID WHITE	G = 6" SKIP WHITE TYP (6'-10')	M = 6" SKIP YELLOW TYP (6'-10')	U = RPM BI-DIRECTIONAL RED/YELLOW		= 12" SOLID WHITE / YELLOW	PEDESTRIAN CROSSING		
B = 8" SOLID WHITE	H = 6" SKIP WHITE TYP (2'-4')	N = 6" SKIP YELLOW TYP (2'-4')			= 24" SOLID WHITE / YELLOW			
C = 12" SOLID WHITE	I = 6" SOLID YELLOW	P = RPM BI-DIRECTIONAL AMBER/AMBER			= 6" SKIP WHITE / YELLOW (6'-10')			
D = 18" SOLID WHITE	J = 18" SOLID YELLOW	R = FDP WHITE			= 6" DOUBLE YELLOW			
E = 24" SOLID WHITE	K = 6" DOUBLE YELLOW	S = FDP YELLOW						
								= EX. SIGN
								= PROPOSED SIGN

REVISIONS / RELEASES				PROFESSIONAL OF RECORD: JONATHAN REINSVOLD ,P.E.# 74033 SENIOR ENGINEER, VILLAGE OF WELLINGTON	VILLAGE OF WELLINGTON ENGINEERING DEPARTMENT			PAVEMENT MARKINGS AND SIGNAGE PLAN	SHEET NO.
DATE	DESCRIPTION	DATE	DESCRIPTION		ROADWAY	PLAN SUBMITTAL	PROJECT FM#		
01/24/19	INITIAL PHASE SUBMITTAL				BIG BLUE TRACE	CONSTRUCTABILITY PHASE	440044-1-58-01		PMS.10

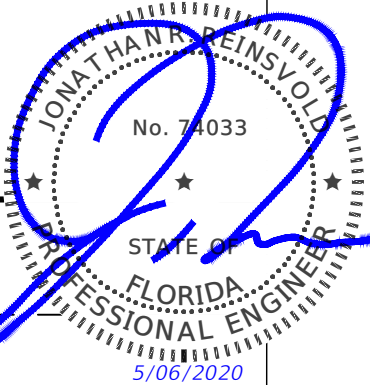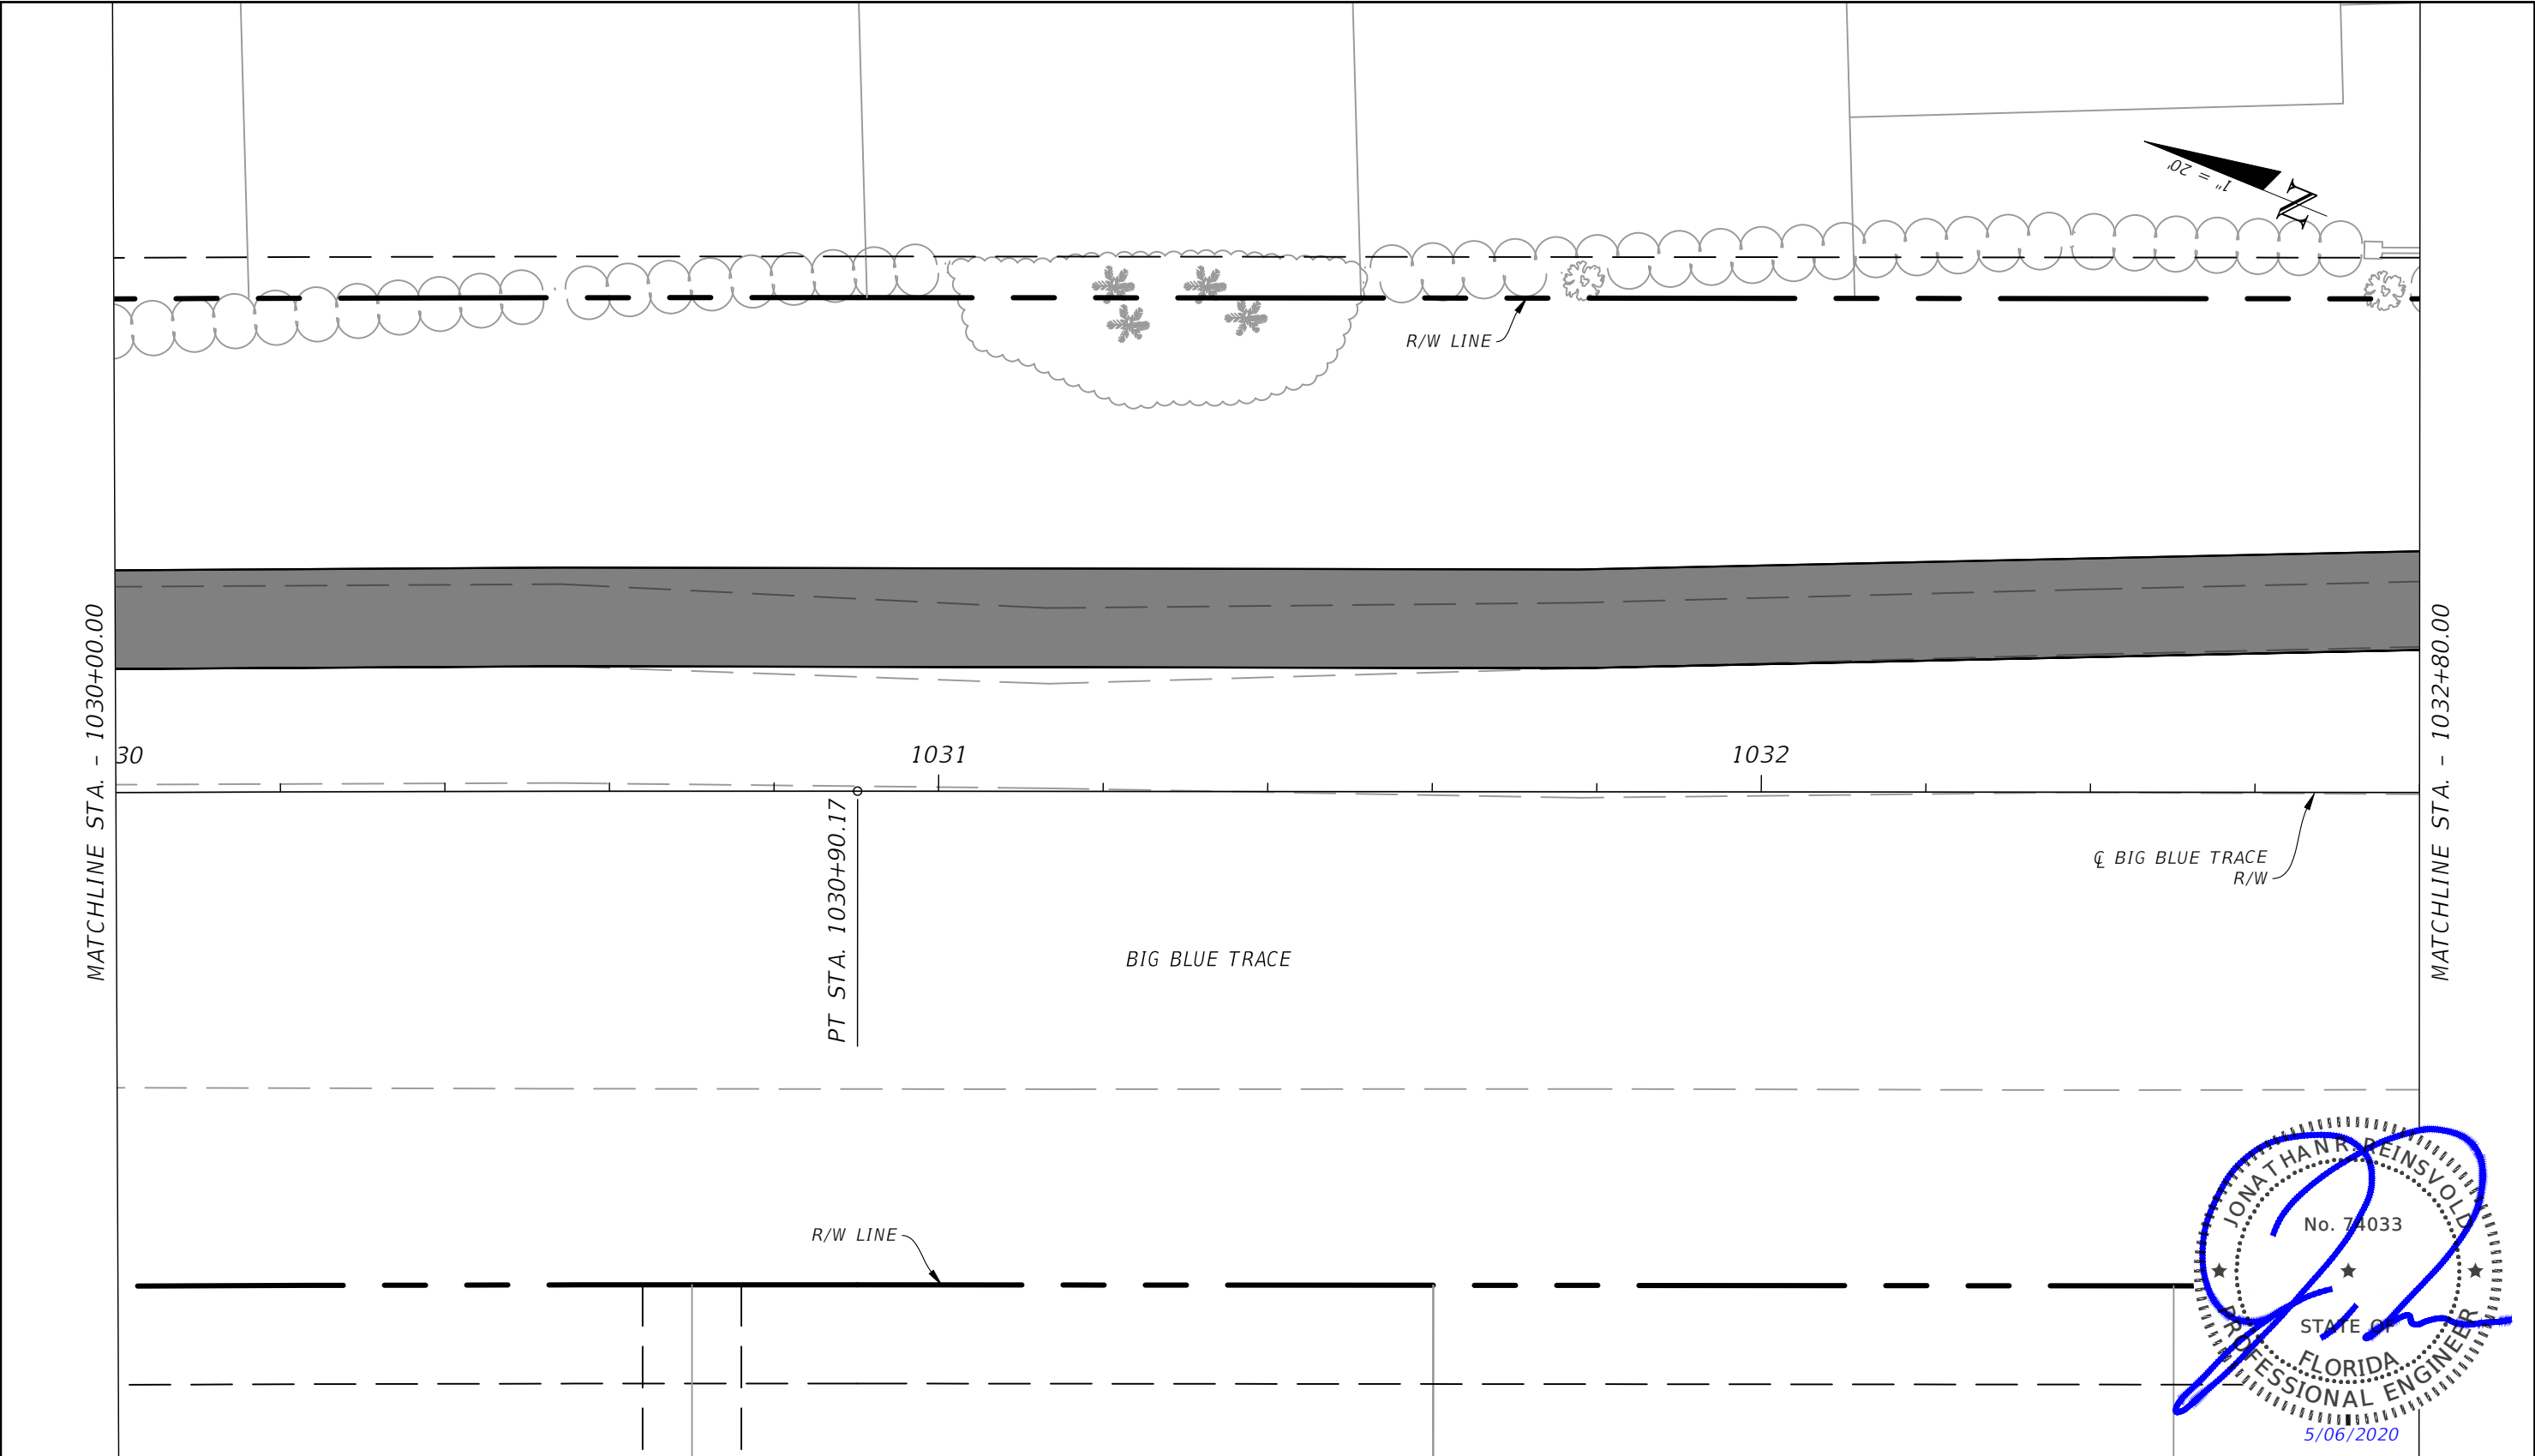



STRIPING KEY:		F = 6" SKIP WHITE TYP (10'-30')	L = 6" SKIP YELLOW TYP (10'-30')	T = RPM BI-DIRECTIONAL WHITE/RED			= 6" SOLID WHITE / YELLOW		= 12" SOLID WHITE PEDESTRIAN CROSSING
A = 6" SOLID WHITE	G = 6" SKIP WHITE TYP (6'-10')	M = 6" SKIP YELLOW TYP (6'-10')	U = RPM BI-DIRECTIONAL RED/YELLOW			= 12" SOLID WHITE / YELLOW			
B = 8" SOLID WHITE	H = 6" SKIP WHITE TYP (2'-4')	N = 6" SKIP YELLOW TYP (2'-4')				= 24" SOLID WHITE / YELLOW			
C = 12" SOLID WHITE	I = 6" SOLID YELLOW	P = RPM BI-DIRECTIONAL AMBER/AMBER				= 6" SKIP WHITE / YELLOW (6'-10')			
D = 18" SOLID WHITE	J = 18" SOLID YELLOW	R = FDP WHITE				= 6" DOUBLE YELLOW			
E = 24" SOLID WHITE	K = 6" DOUBLE YELLOW	S = FDP YELLOW							= EX. SIGN
									= PROPOSED SIGN

REVISIONS / RELEASES				PROFESSIONAL OF RECORD: JONATHAN REINSVOLD ,P.E.# 74033 SENIOR ENGINEER, VILLAGE OF WELLINGTON	VILLAGE OF WELLINGTON ENGINEERING DEPARTMENT		PAVEMENT MARKINGS AND SIGNAGE PLAN	SHEET NO.
DATE	DESCRIPTION	DATE	DESCRIPTION		ROADWAY	PLAN SUBMITTAL		
01/24/19	INITIAL PHASE SUBMITTAL				BIG BLUE TRACE	CONSTRUCTABILITY PHASE	440044-1-58-01	PMS.12

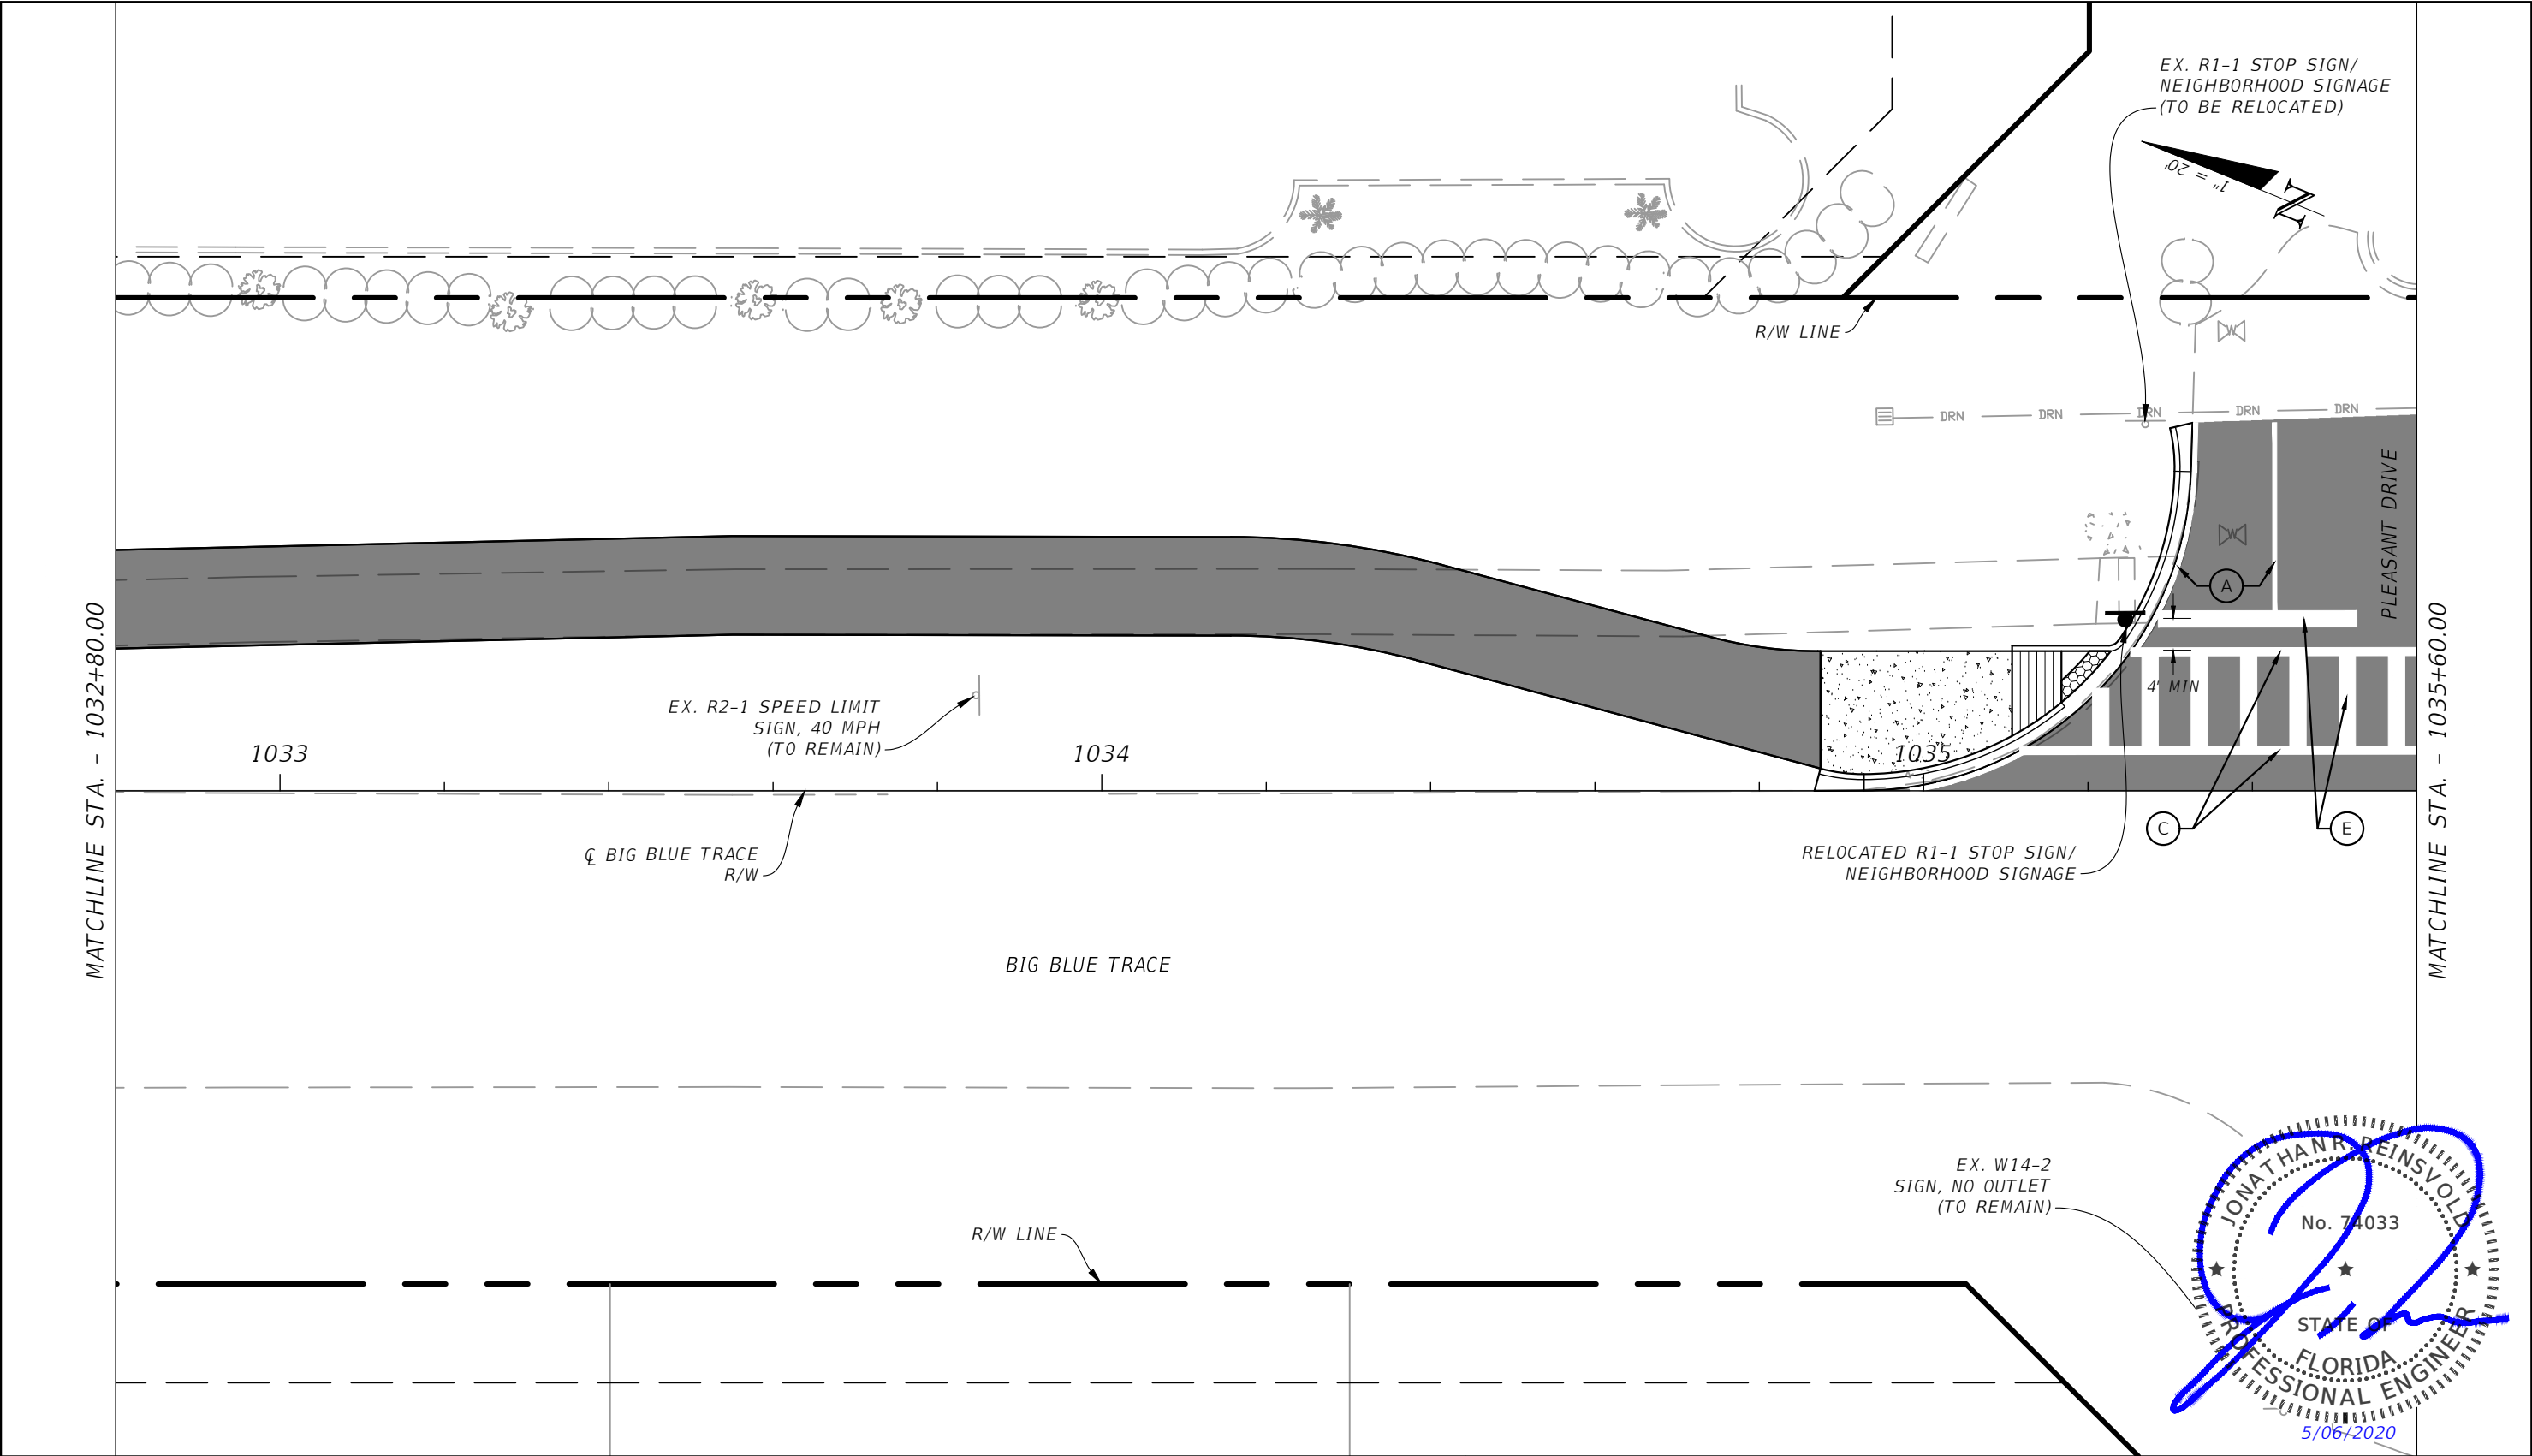



STRIPING KEY:			F = 6" SKIP WHITE TYP (10'-30')	L = 6" SKIP YELLOW TYP (10'-30')	T = RPM BI-DIRECTIONAL WHITE/RED			= 6" SOLID WHITE / YELLOW		= 12" SOLID WHITE
A = 6" SOLID WHITE	G = 6" SKIP WHITE TYP (6'-10')	M = 6" SKIP YELLOW TYP (6'-10')	U = RPM BI-DIRECTIONAL RED/YELLOW			= 24" SOLID WHITE / YELLOW		= 6" SKIP WHITE / YELLOW (6'-10')		= 12" SOLID WHITE PEDESTRIAN CROSSING
B = 8" SOLID WHITE	H = 6" SKIP WHITE TYP (2'-4')	N = 6" SKIP YELLOW TYP (2'-4')				= 6" SOLID WHITE / YELLOW		= 6" SKIP WHITE / YELLOW (6'-10')		= EX. SIGN
C = 12" SOLID WHITE	I = 6" SOLID YELLOW	P = RPM BI-DIRECTIONAL AMBER/AMBER				= 6" SOLID WHITE / YELLOW		= 6" SKIP WHITE / YELLOW (6'-10')		= PROPOSED SIGN
D = 18" SOLID WHITE	J = 18" SOLID YELLOW	R = FDP WHITE				= 6" SOLID WHITE / YELLOW		= 6" SKIP WHITE / YELLOW (6'-10')		
E = 24" SOLID WHITE	K = 6" DOUBLE YELLOW	S = FDP YELLOW				= 6" SOLID WHITE / YELLOW		= 6" SKIP WHITE / YELLOW (6'-10')		

REVISIONS / RELEASES				PROFESSIONAL OF RECORD: JONATHAN REINSVOLD ,P.E.# 74033 SENIOR ENGINEER, VILLAGE OF WELLINGTON	VILLAGE OF WELLINGTON ENGINEERING DEPARTMENT			PAVEMENT MARKINGS AND SIGNAGE PLAN	SHEET NO.
DATE	DESCRIPTION	DATE	DESCRIPTION		ROADWAY	PLAN SUBMITTAL	PROJECT FM#		PMS.13
01/24/19	INITIAL PHASE SUBMITTAL				BIG BLUE TRACE	CONSTRUCTABILITY PHASE	440044-1-58-01		

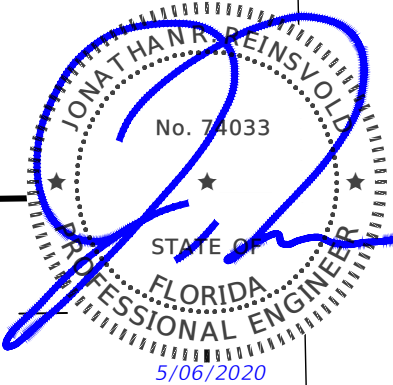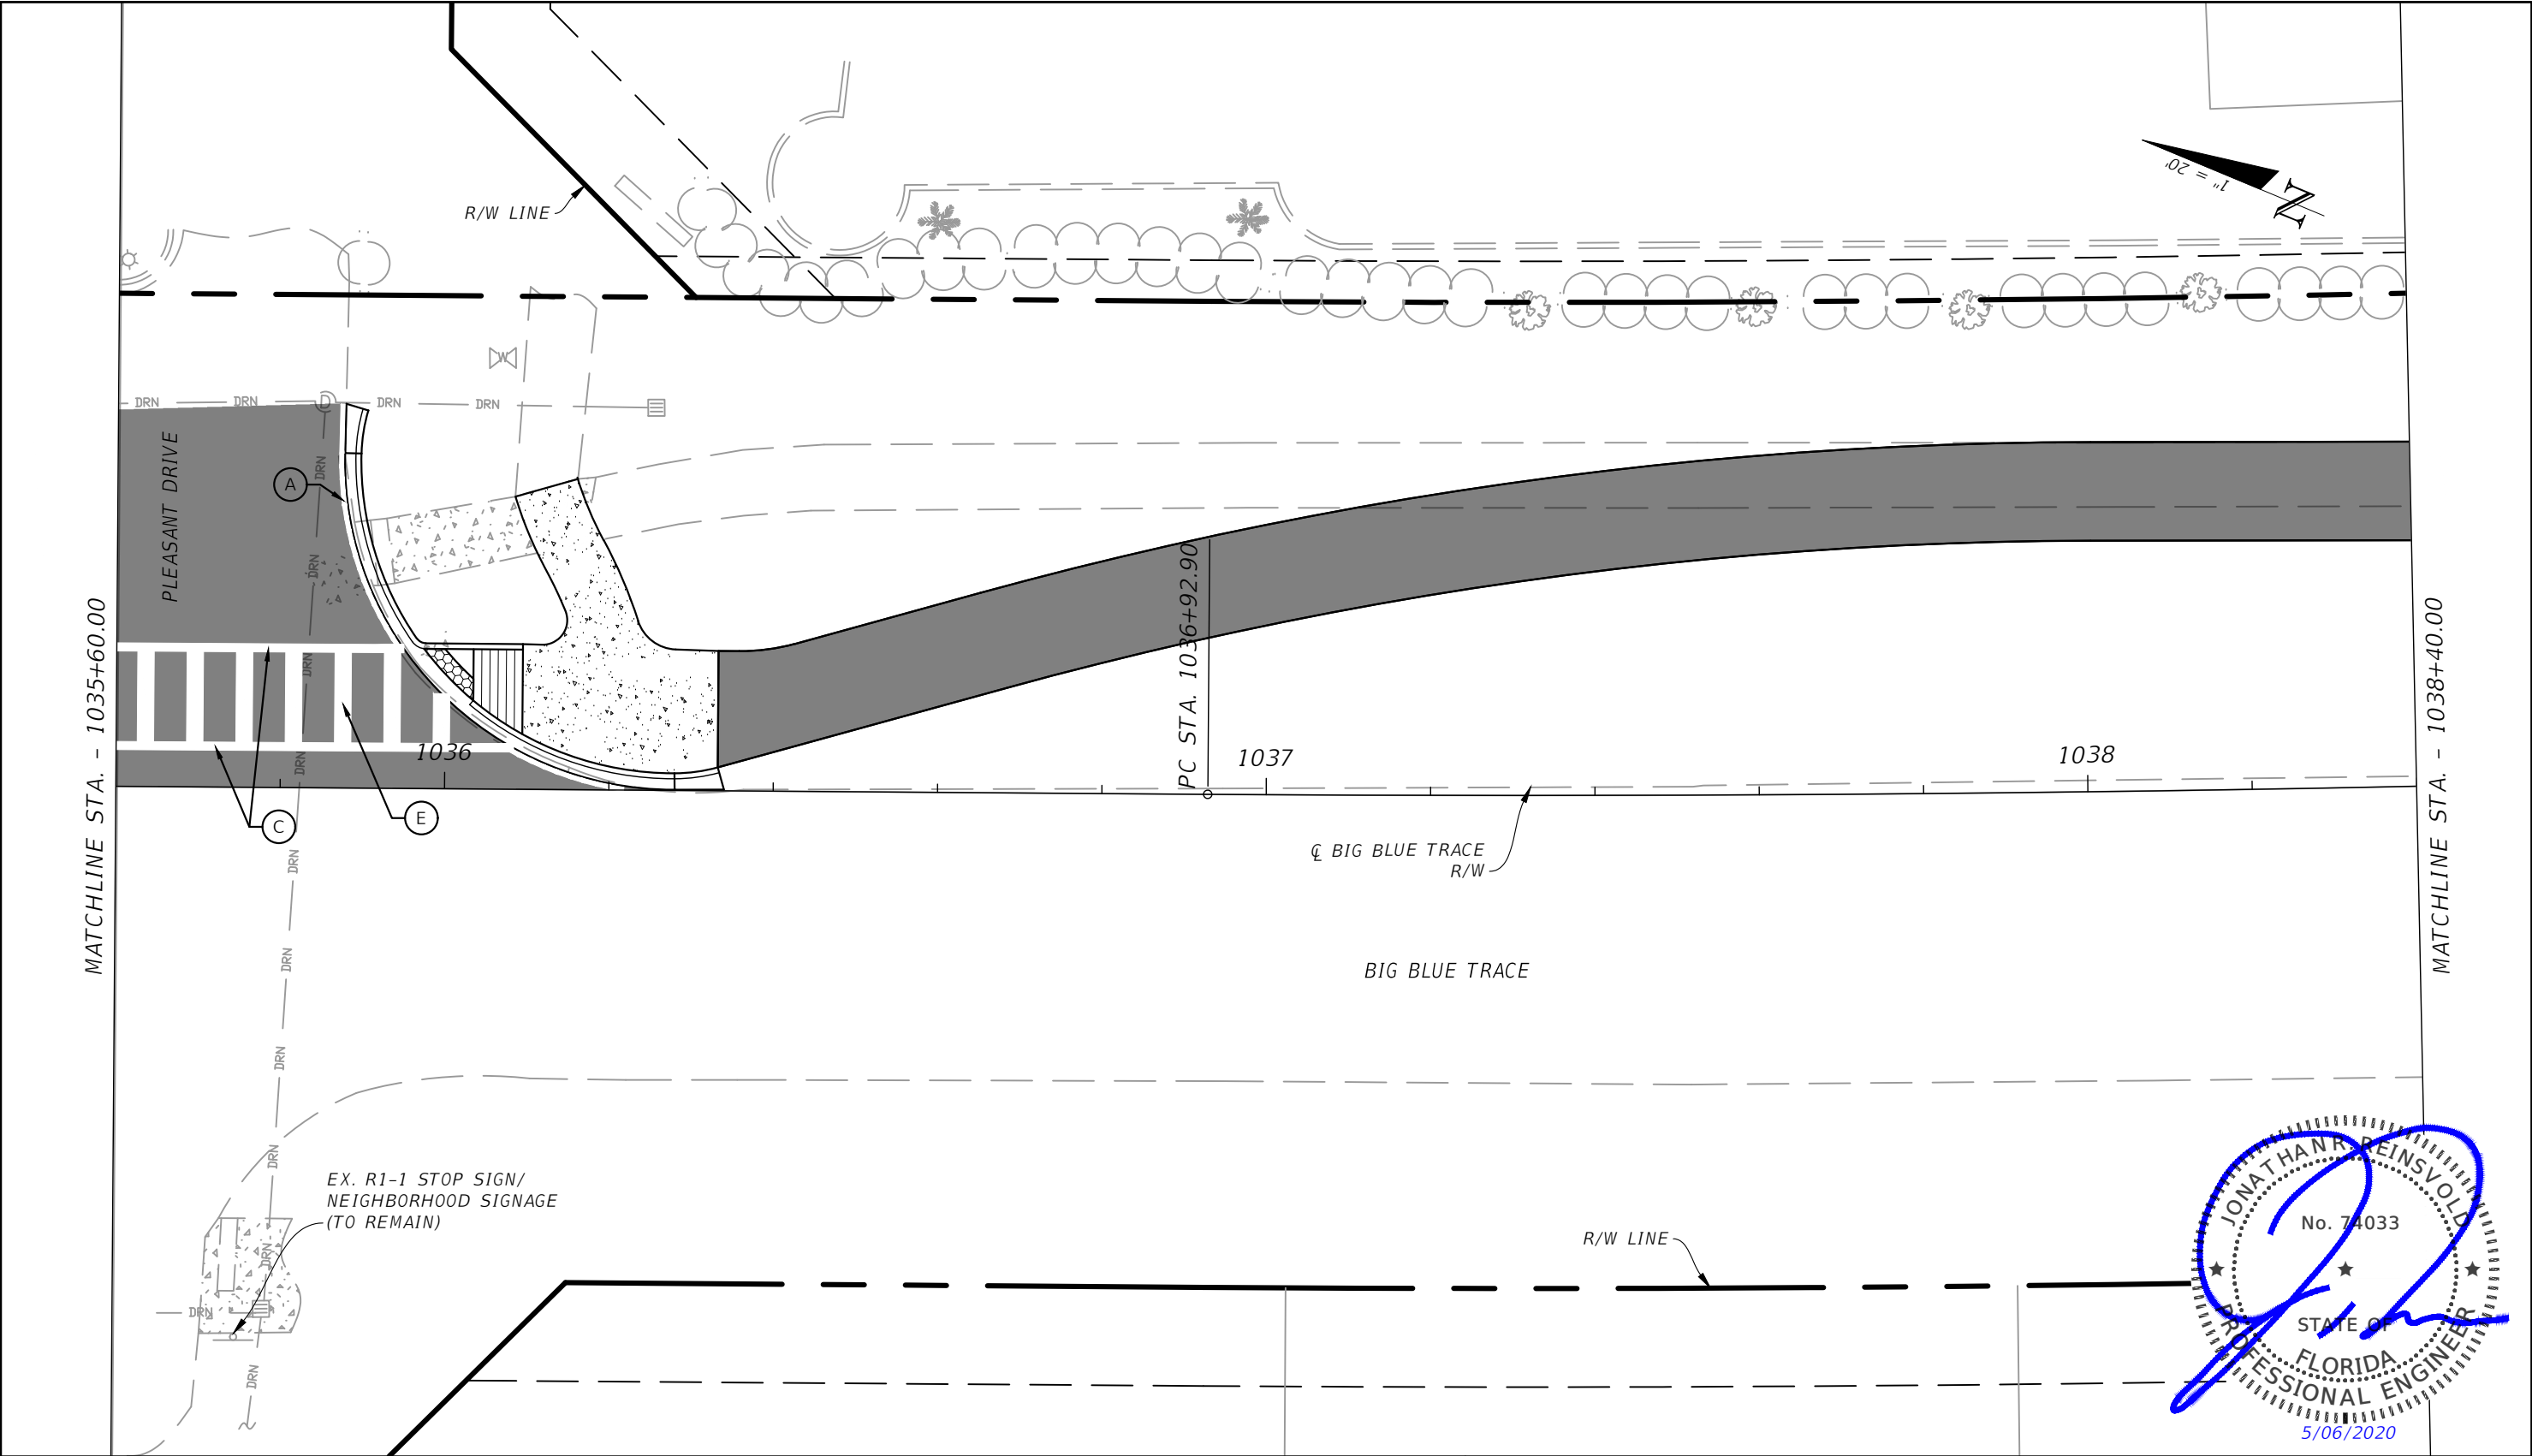

STRIPING KEY:																			
F	=	6"	SKIP WHITE TYP (10'-30')	L	=	6"	SKIP YELLOW TYP (10'-30')	T	=	RPM BI-DIRECTIONAL WHITE/RED		=	6"	SOLID WHITE / YELLOW		=	12"	SOLID WHITE	
A	=	6"	SOLID WHITE	G	=	6"	SKIP WHITE TYP (6'-10')	M	=	6"	SKIP YELLOW TYP (6'-10')		=	12"	SOLID WHITE / YELLOW		=	24"	SOLID WHITE
B	=	8"	SOLID WHITE	H	=	6"	SKIP WHITE TYP (2'-4')	N	=	6"	SKIP YELLOW TYP (2'-4')		=	24"	SOLID WHITE / YELLOW		=	6"	SKIP WHITE
C	=	12"	SOLID WHITE	I	=	6"	SOLID YELLOW	P	=	RPM BI-DIRECTIONAL AMBER/AMBER		=	6"	SKIP WHITE / YELLOW (6'-10')		=	6"	DOUBLE YELLOW	
D	=	18"	SOLID WHITE	J	=	18"	SOLID YELLOW	R	=	FDP WHITE		=	6"	DOUBLE YELLOW		=	EX. SIGN		
E	=	24"	SOLID WHITE	K	=	6"	DOUBLE YELLOW	S	=	FDP YELLOW		=				=	PROPOSED SIGN		



REVISIONS / RELEASES				PROFESSIONAL OF RECORD: JONATHAN REINSVOLD ,P.E.# 74033 SENIOR ENGINEER, VILLAGE OF WELLINGTON	VILLAGE OF WELLINGTON ENGINEERING DEPARTMENT			PAVEMENT MARKINGS AND SIGNAGE PLAN	SHEET NO.
DATE	DESCRIPTION	DATE	DESCRIPTION		ROADWAY	PLAN SUBMITTAL	PROJECT FM#		PMS.14
01/24/19	INITIAL PHASE SUBMITTAL				BIG BLUE TRACE	CONSTRUCTABILITY PHASE	440044-1-58-01		

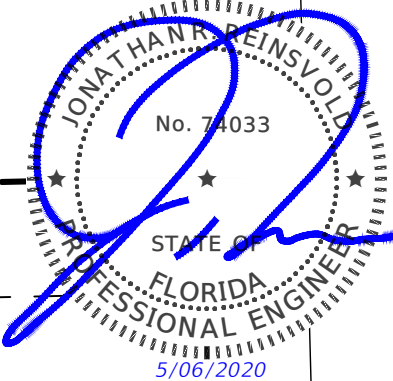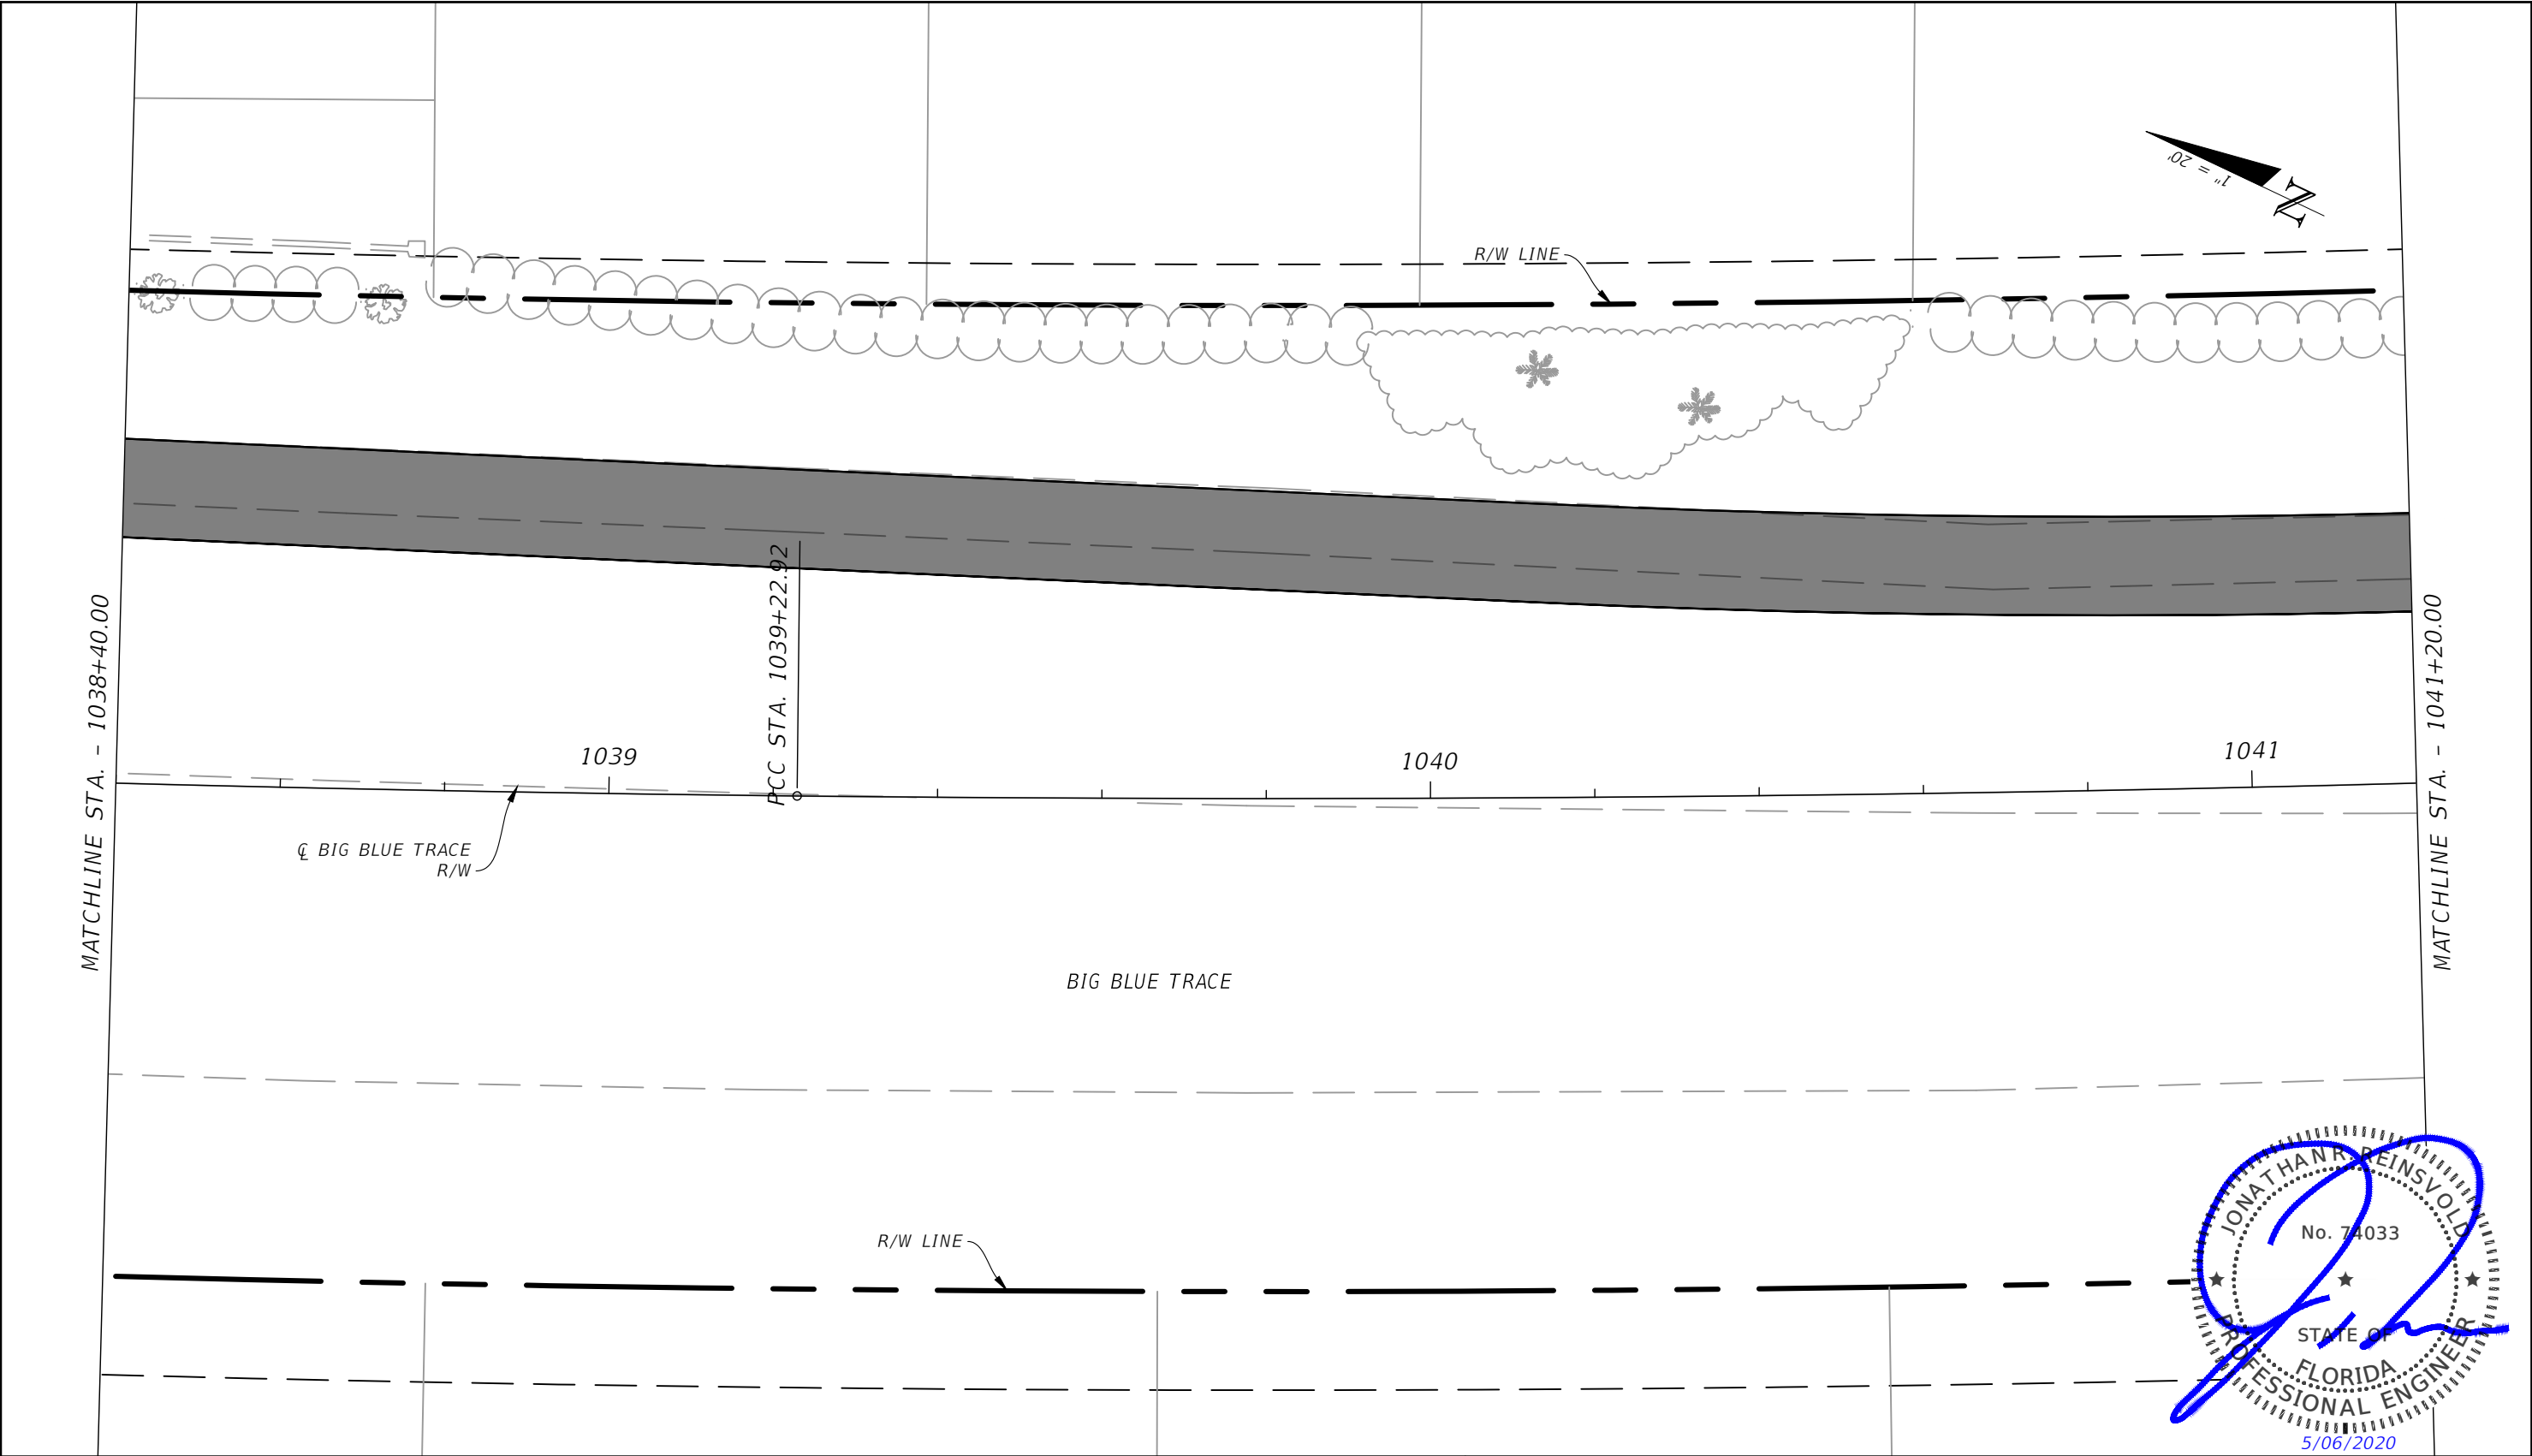

STRIPING KEY:	
F	=	6"	SKIP WHITE TYP (10'-30')	L	=	6"	SKIP YELLOW TYP (10'-30')	T	=	RPM BI-DIRECTIONAL WHITE/RED		=	6"	SOLID WHITE / YELLOW		=	12"	SOLID WHITE / YELLOW	
A	=	6"	SOLID WHITE	G	=	6"	SKIP WHITE TYP (6'-10')	M	=	6"	SKIP YELLOW TYP (6'-10')	U	=	RPM BI-DIRECTIONAL RED/YELLOW		=	12"	SOLID WHITE / YELLOW	
B	=	8"	SOLID WHITE	H	=	6"	SKIP WHITE TYP (2'-4')	N	=	6"	SKIP YELLOW TYP (2'-4')					=	24"	SOLID WHITE / YELLOW	
C	=	12"	SOLID WHITE	I	=	6"	SOLID YELLOW	P	=	RPM BI-DIRECTIONAL AMBER/AMBER		=	6"	SKIP WHITE / YELLOW (6'-10')		=	6"	DOUBLE YELLOW	
D	=	18"	SOLID WHITE	J	=	18"	SOLID YELLOW	R	=	FDP WHITE						=	6"	DOUBLE YELLOW	
E	=	24"	SOLID WHITE	K	=	6"	DOUBLE YELLOW	S	=	FDP YELLOW	
																	=	12"	SOLID WHITE	


	= 12" SOLID WHITE PEDESTRIAN CROSSING
	= EX. SIGN
	= PROPOSED SIGN

REVISIONS / RELEASES				PROFESSIONAL OF RECORD:	VILLAGE OF WELLINGTON			PAVEMENT MARKINGS AND SIGNAGE PLAN	SHEET NO.
DATE	DESCRIPTION	DATE	DESCRIPTION	JONATHAN REINSVOLD ,P.E.# 74033 SENIOR ENGINEER, VILLAGE OF WELLINGTON	ENGINEERING DEPARTMENT				PMS.15
01/24/19	INITIAL PHASE SUBMITTAL				ROADWAY	PLAN SUBMITTAL	PROJECT FM#		
					BIG BLUE TRACE	CONSTRUCTABILITY PHASE	440044-1-58-01		

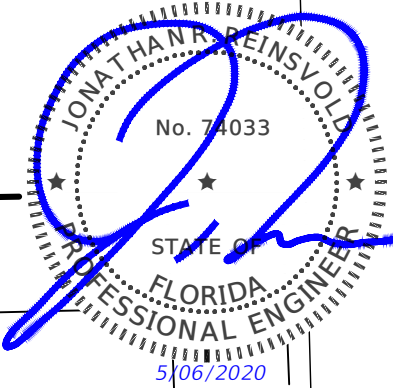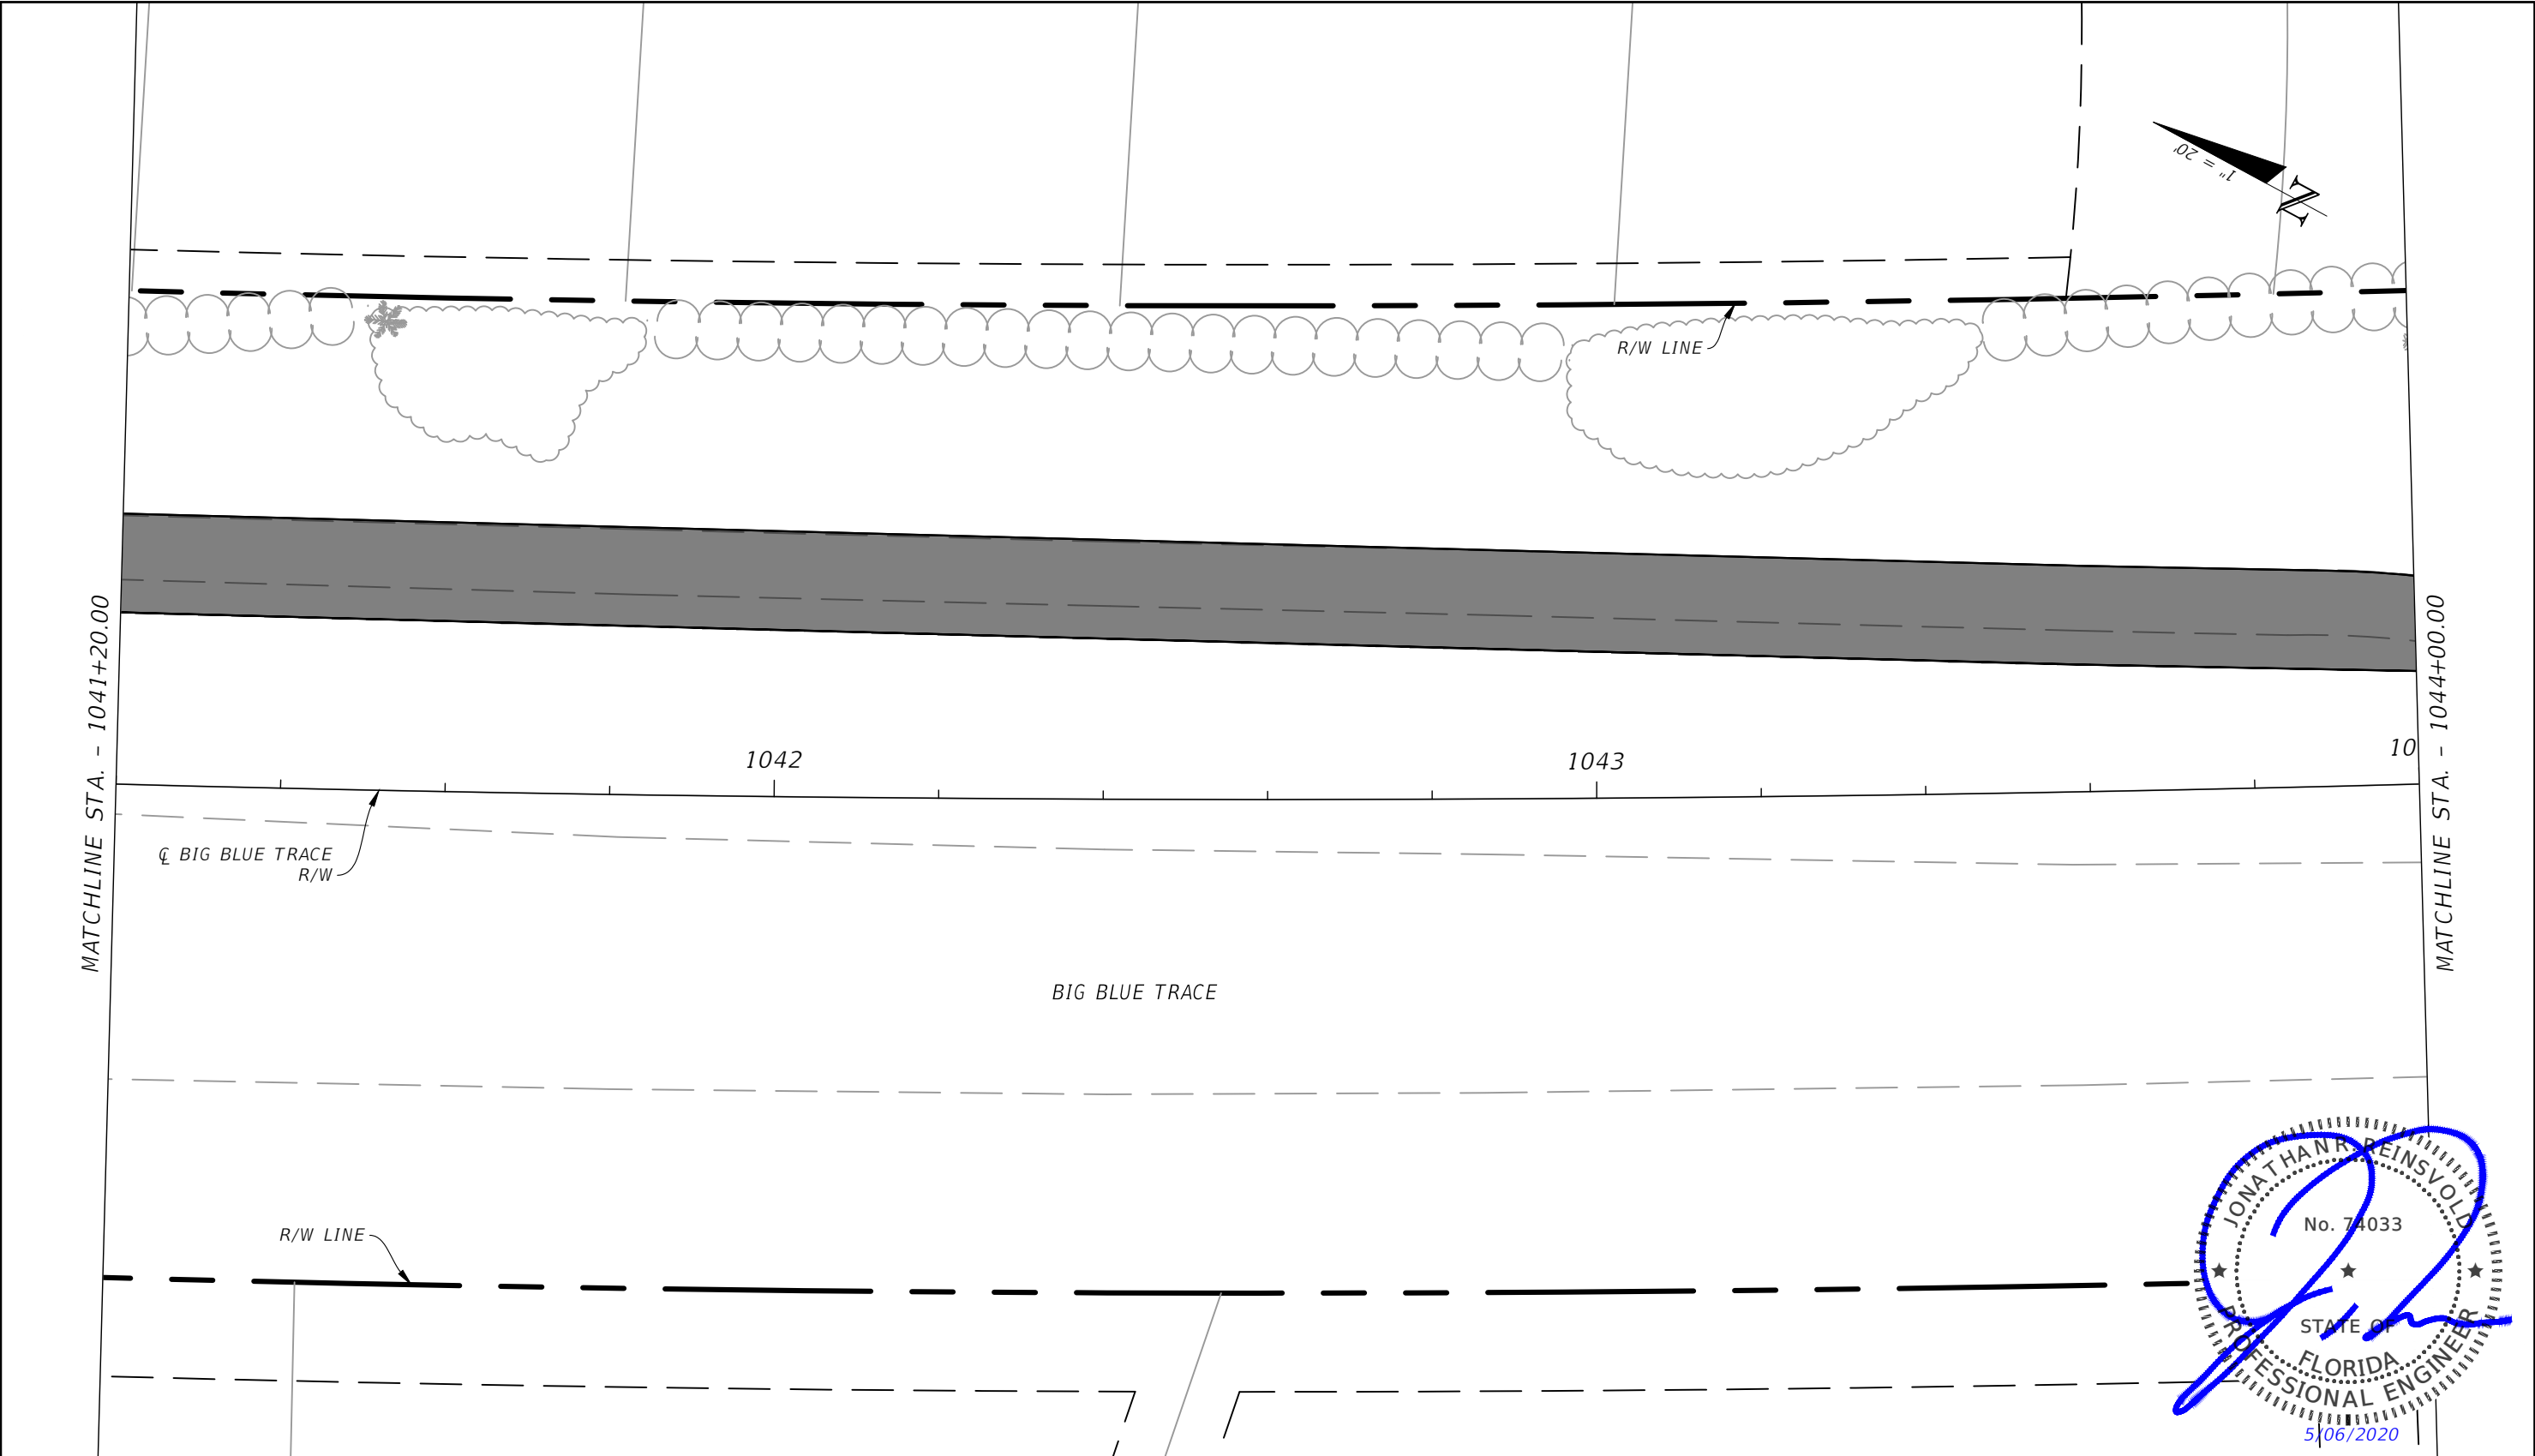


STRIPING KEY:			F = 6" SKIP WHITE TYP (10'-30')	L = 6" SKIP YELLOW TYP (10'-30')	T = RPM BI-DIRECTIONAL WHITE/RED		= 6" SOLID WHITE / YELLOW		= 12" SOLID WHITE
A = 6" SOLID WHITE	G = 6" SKIP WHITE TYP (6'-10')	M = 6" SKIP YELLOW TYP (6'-10')	U = RPM BI-DIRECTIONAL RED/YELLOW				= 12" SOLID WHITE / YELLOW		PEDESTRIAN CROSSING
B = 8" SOLID WHITE	H = 6" SKIP WHITE TYP (2'-4')	N = 6" SKIP YELLOW TYP (2'-4')					= 24" SOLID WHITE / YELLOW		
C = 12" SOLID WHITE	I = 6" SOLID YELLOW	P = RPM BI-DIRECTIONAL AMBER/AMBER					= 6" SKIP WHITE / YELLOW (6'-10')		= EX. SIGN
D = 18" SOLID WHITE	J = 18" SOLID YELLOW	R = FDP WHITE					= 6" DOUBLE YELLOW		= PROPOSED SIGN
E = 24" SOLID WHITE	K = 6" DOUBLE YELLOW	S = FDP YELLOW							



REVISIONS / RELEASES				PROFESSIONAL OF RECORD: JONATHAN REINSVOLD ,P.E.# 74033 SENIOR ENGINEER, VILLAGE OF WELLINGTON	VILLAGE OF WELLINGTON ENGINEERING DEPARTMENT			PAVEMENT MARKINGS AND SIGNAGE PLAN	SHEET NO. PMS.16
DATE	DESCRIPTION	DATE	DESCRIPTION		ROADWAY	PLAN SUBMITTAL	PROJECT FM#		
01/24/19	INITIAL PHASE SUBMITTAL				BIG BLUE TRACE	CONSTRUCTABILITY PHASE	440044-1-58-01		

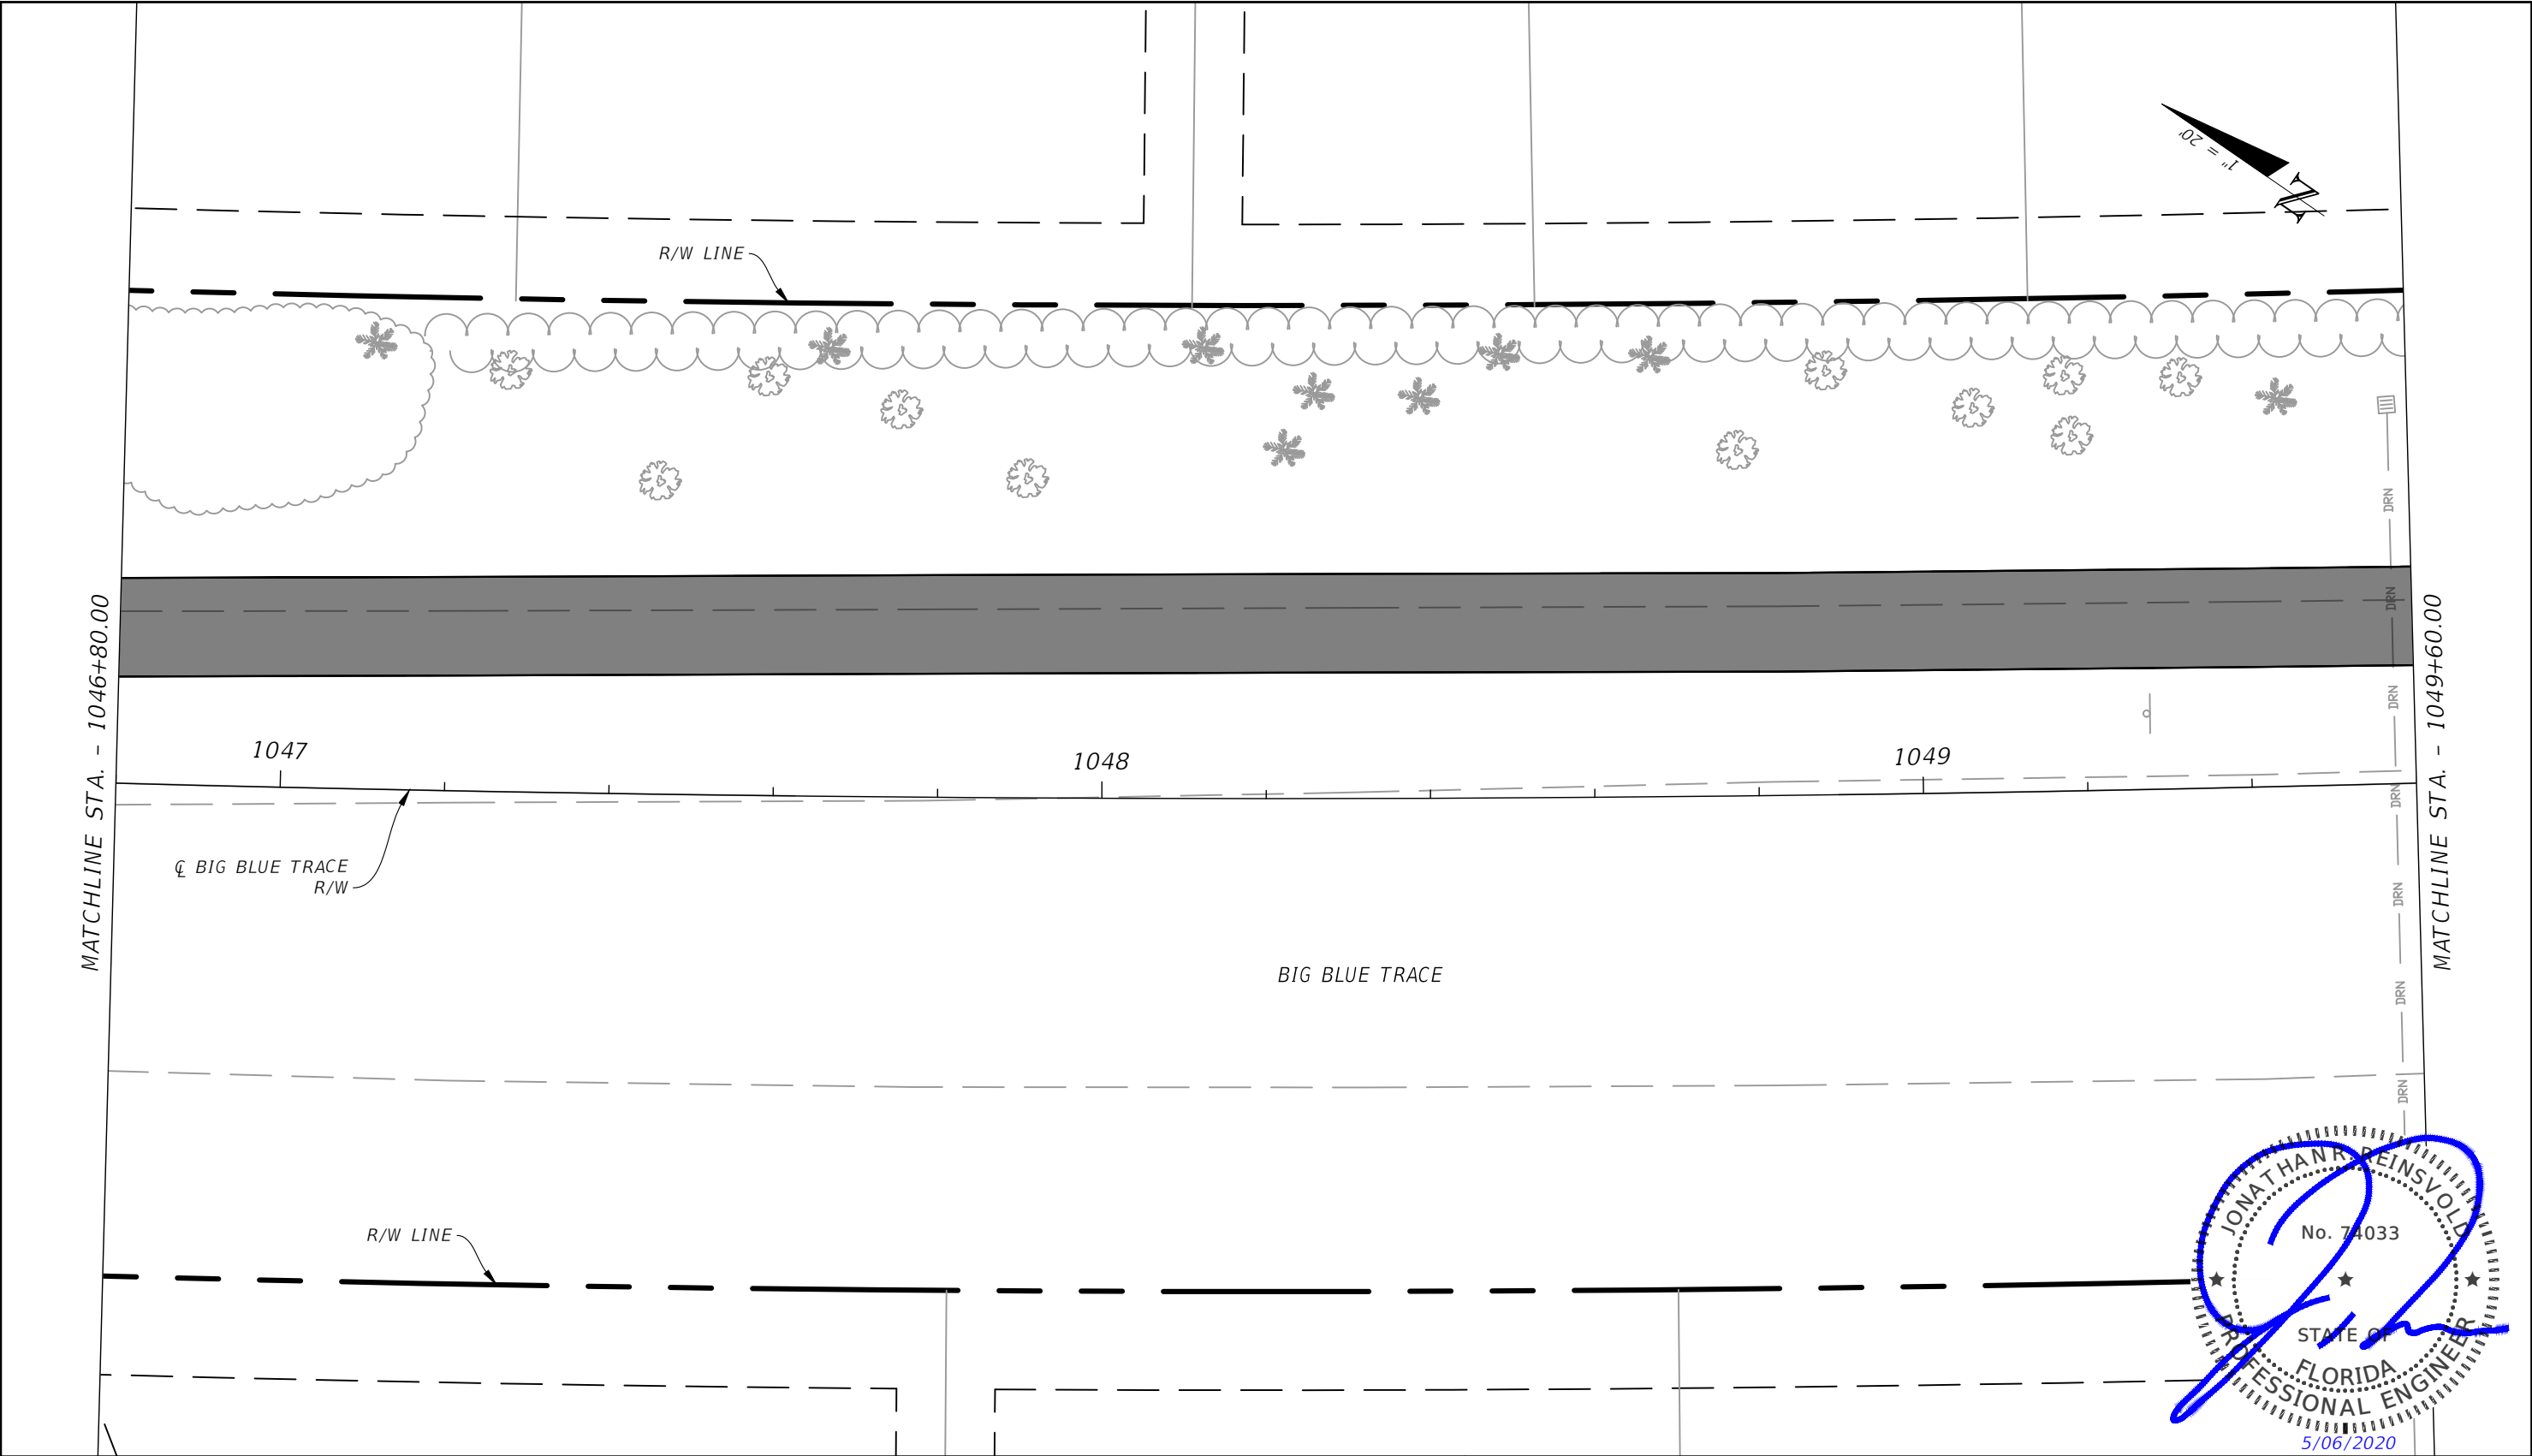

STRIPING KEY:																				
F	=	6"	SKIP WHITE TYP (10'-30')	L	=	6"	SKIP YELLOW TYP (10'-30')	T	=	RPM BI-DIRECTIONAL WHITE/RED		=	6"	SOLID WHITE / YELLOW		=	12"	SOLID WHITE		
A	=	6"	SOLID WHITE	G	=	6"	SKIP WHITE TYP (6'-10')	M	=	6"	SKIP YELLOW TYP (6'-10')	U	=	RPM BI-DIRECTIONAL RED/YELLOW		=	12"	SOLID WHITE / YELLOW	PEDESTRIAN CROSSING	
B	=	8"	SOLID WHITE	H	=	6"	SKIP WHITE TYP (2'-4')	N	=	6"	SKIP YELLOW TYP (2'-4')					=	24"	SOLID WHITE / YELLOW		
C	=	12"	SOLID WHITE	I	=	6"	SOLID YELLOW	P	=	RPM BI-DIRECTIONAL AMBER/AMBER		=	6"	SKIP WHITE / YELLOW (6'-10')		=	EX. SIGN			
D	=	18"	SOLID WHITE	J	=	18"	SOLID YELLOW	R	=	FDP WHITE		=	6"	DOUBLE YELLOW		=	PROPOSED SIGN			
E	=	24"	SOLID WHITE	K	=	6"	DOUBLE YELLOW	S	=	FDP YELLOW										



REVISIONS / RELEASES				PROFESSIONAL OF RECORD: JONATHAN REINSVOLD ,P.E.# 74033 SENIOR ENGINEER, VILLAGE OF WELLINGTON	VILLAGE OF WELLINGTON ENGINEERING DEPARTMENT			PAVEMENT MARKINGS AND SIGNAGE PLAN	SHEET NO.
DATE	DESCRIPTION	DATE	DESCRIPTION		ROADWAY	PLAN SUBMITTAL	PROJECT FM#		
01/24/19	INITIAL PHASE SUBMITTAL				BIG BLUE TRACE	CONSTRUCTABILITY PHASE	440044-1-58-01	PMS.18	

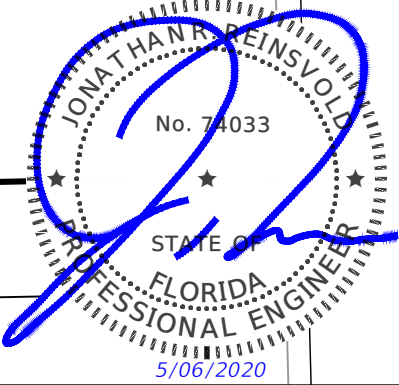

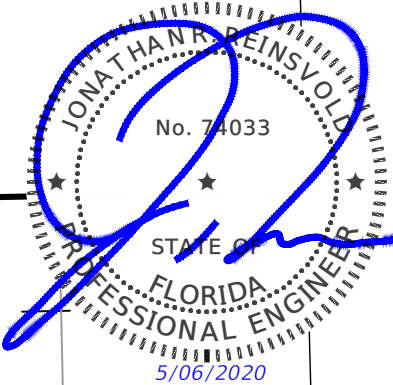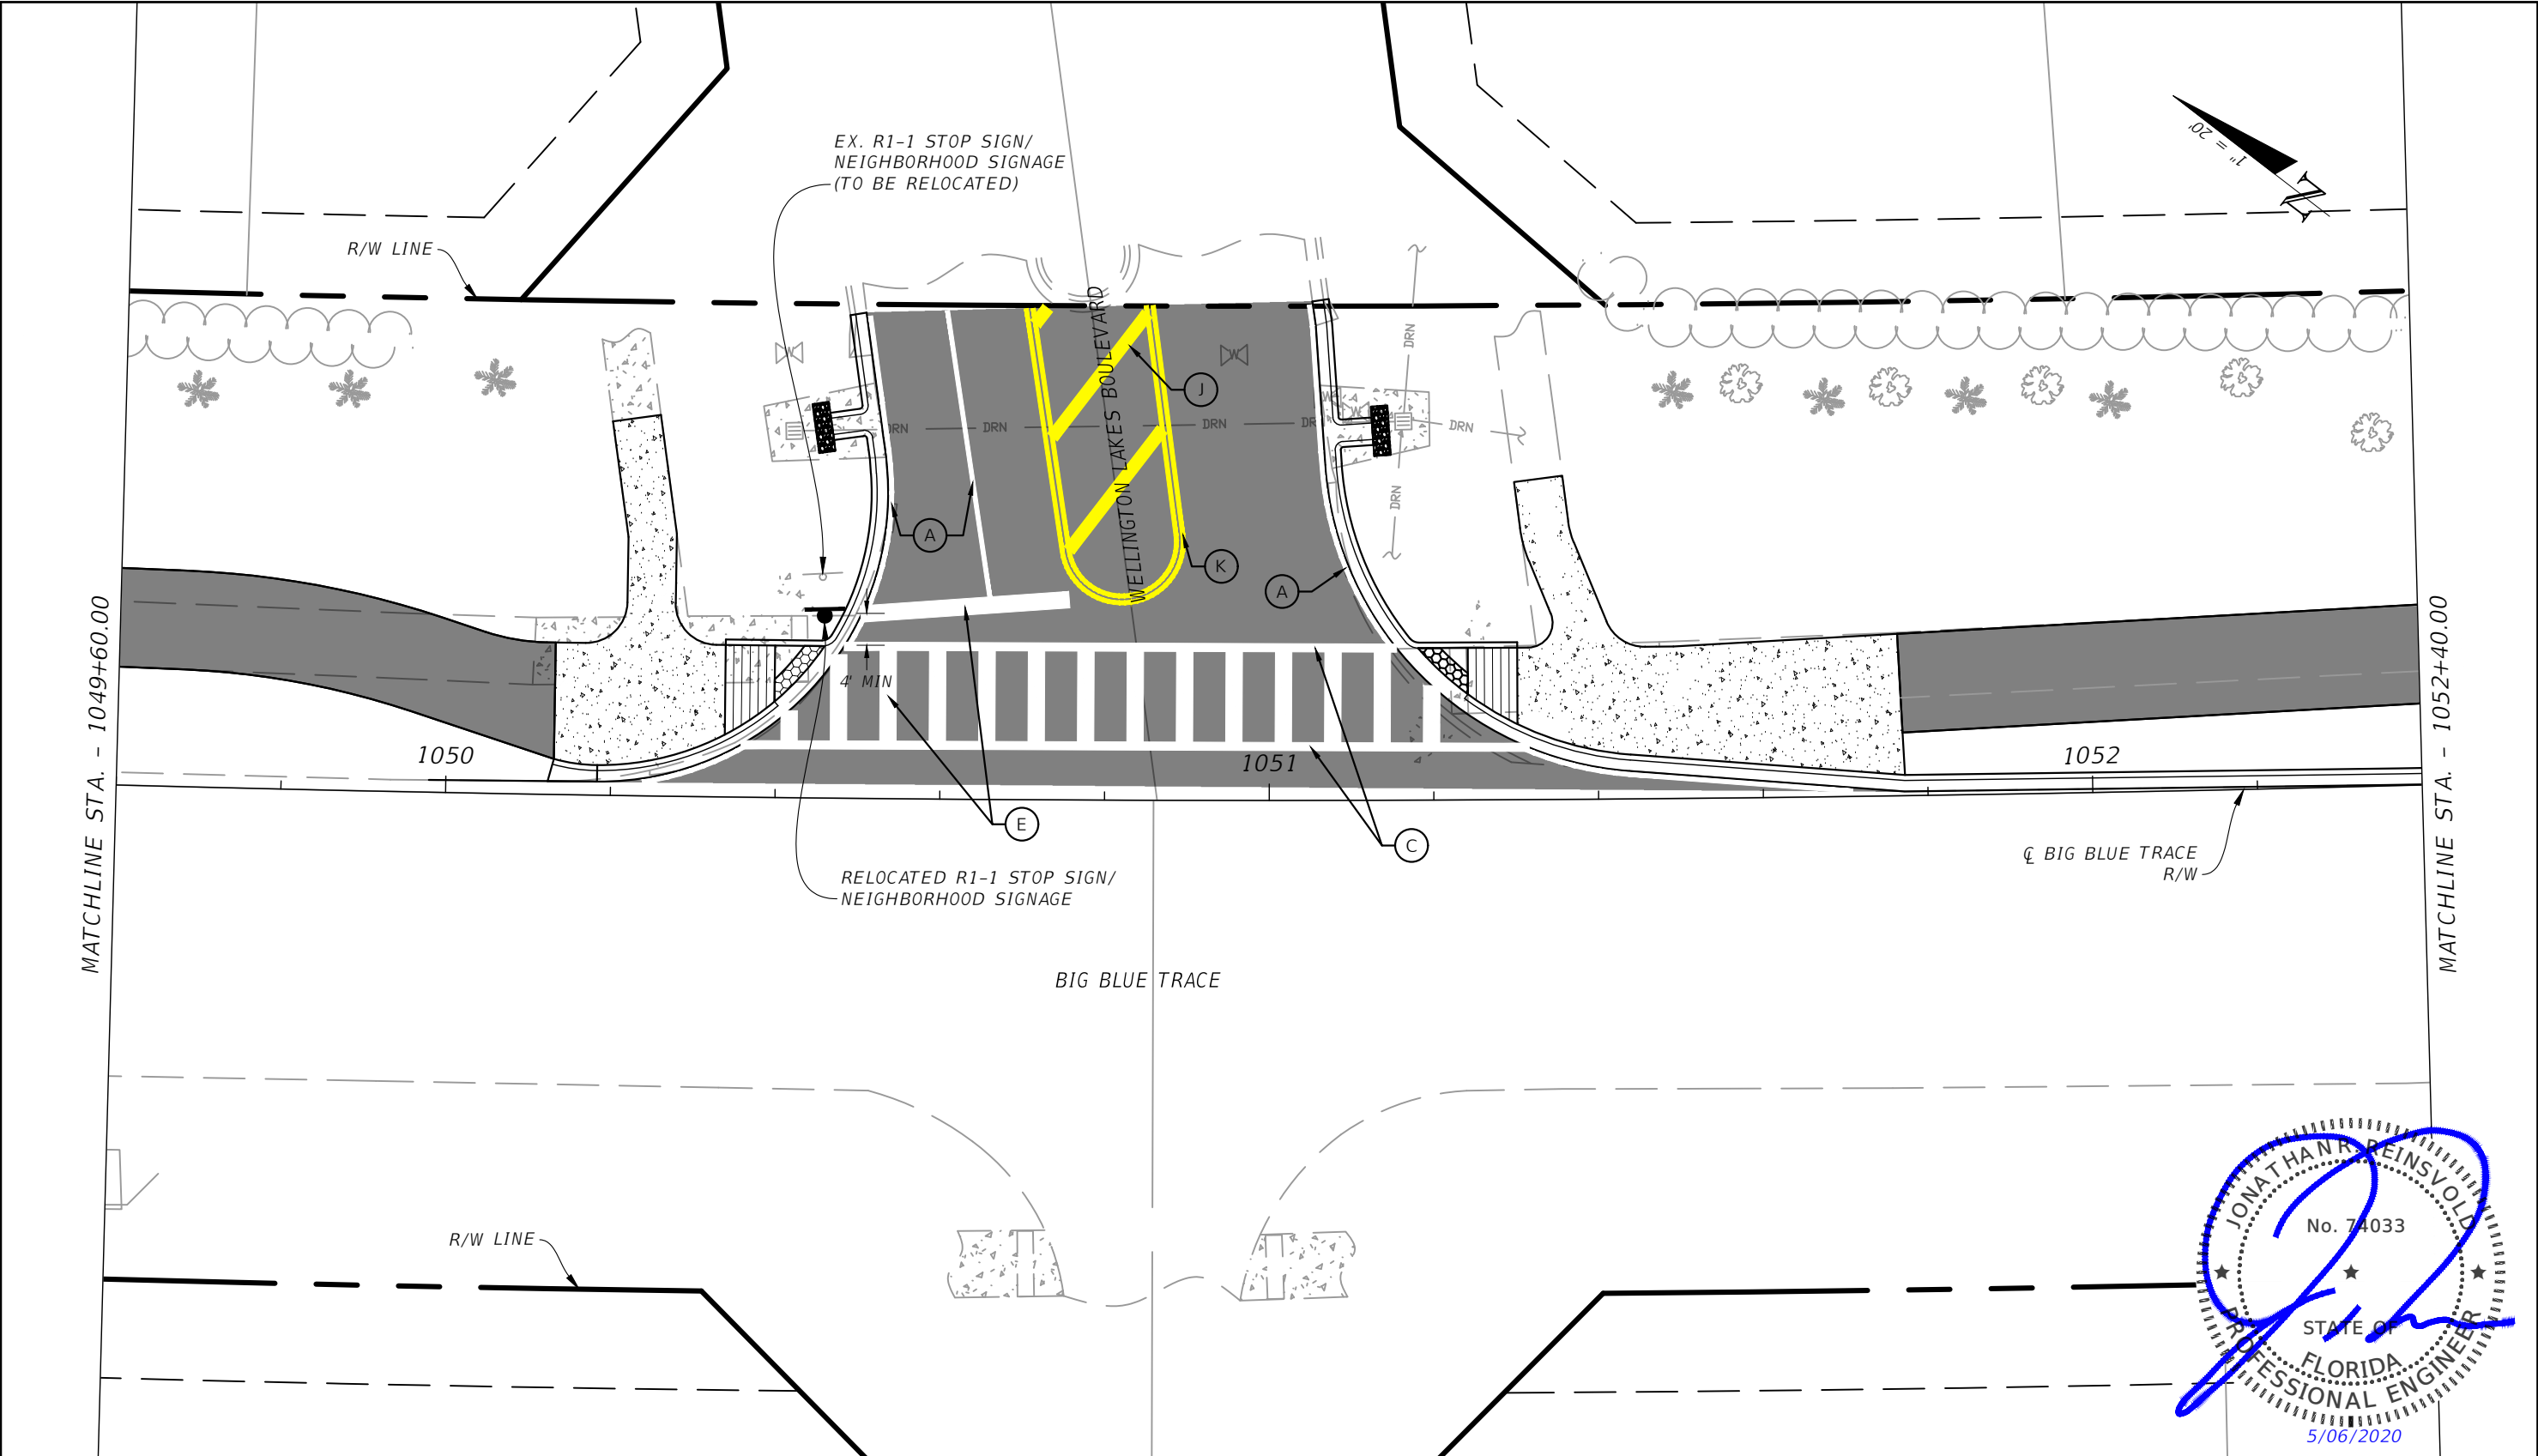



STRIPING KEY:		F = 6" SKIP WHITE TYP (10'-30')	L = 6" SKIP YELLOW TYP (10'-30')	T = RPM BI-DIRECTIONAL WHITE/RED		
		A = 6" SOLID WHITE	G = 6" SKIP WHITE TYP (6'-10')	M = 6" SKIP YELLOW TYP (6'-10')		
		B = 8" SOLID WHITE	H = 6" SKIP WHITE TYP (2'-4')	N = 6" SKIP YELLOW TYP (2'-4')		
		C = 12" SOLID WHITE	I = 6" SOLID YELLOW	P = RPM BI-DIRECTIONAL AMBER/AMBER		
		D = 18" SOLID WHITE	J = 18" SOLID YELLOW	R = FDP WHITE		
		E = 24" SOLID WHITE	K = 6" DOUBLE YELLOW	S = FDP YELLOW		

REVISIONS / RELEASES				PROFESSIONAL OF RECORD: JONATHAN REINSVOLD, P.E.# 74033 SENIOR ENGINEER, VILLAGE OF WELLINGTON	VILLAGE OF WELLINGTON ENGINEERING DEPARTMENT		PAVEMENT MARKINGS AND SIGNAGE PLAN	SHEET NO. PMS.19
DATE	DESCRIPTION	DATE	DESCRIPTION		ROADWAY	PLAN SUBMITTAL		
01/24/19	INITIAL PHASE SUBMITTAL				BIG BLUE TRACE	CONSTRUCTABILITY PHASE	440044-1-58-01	

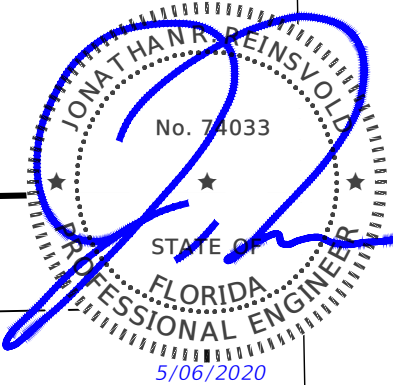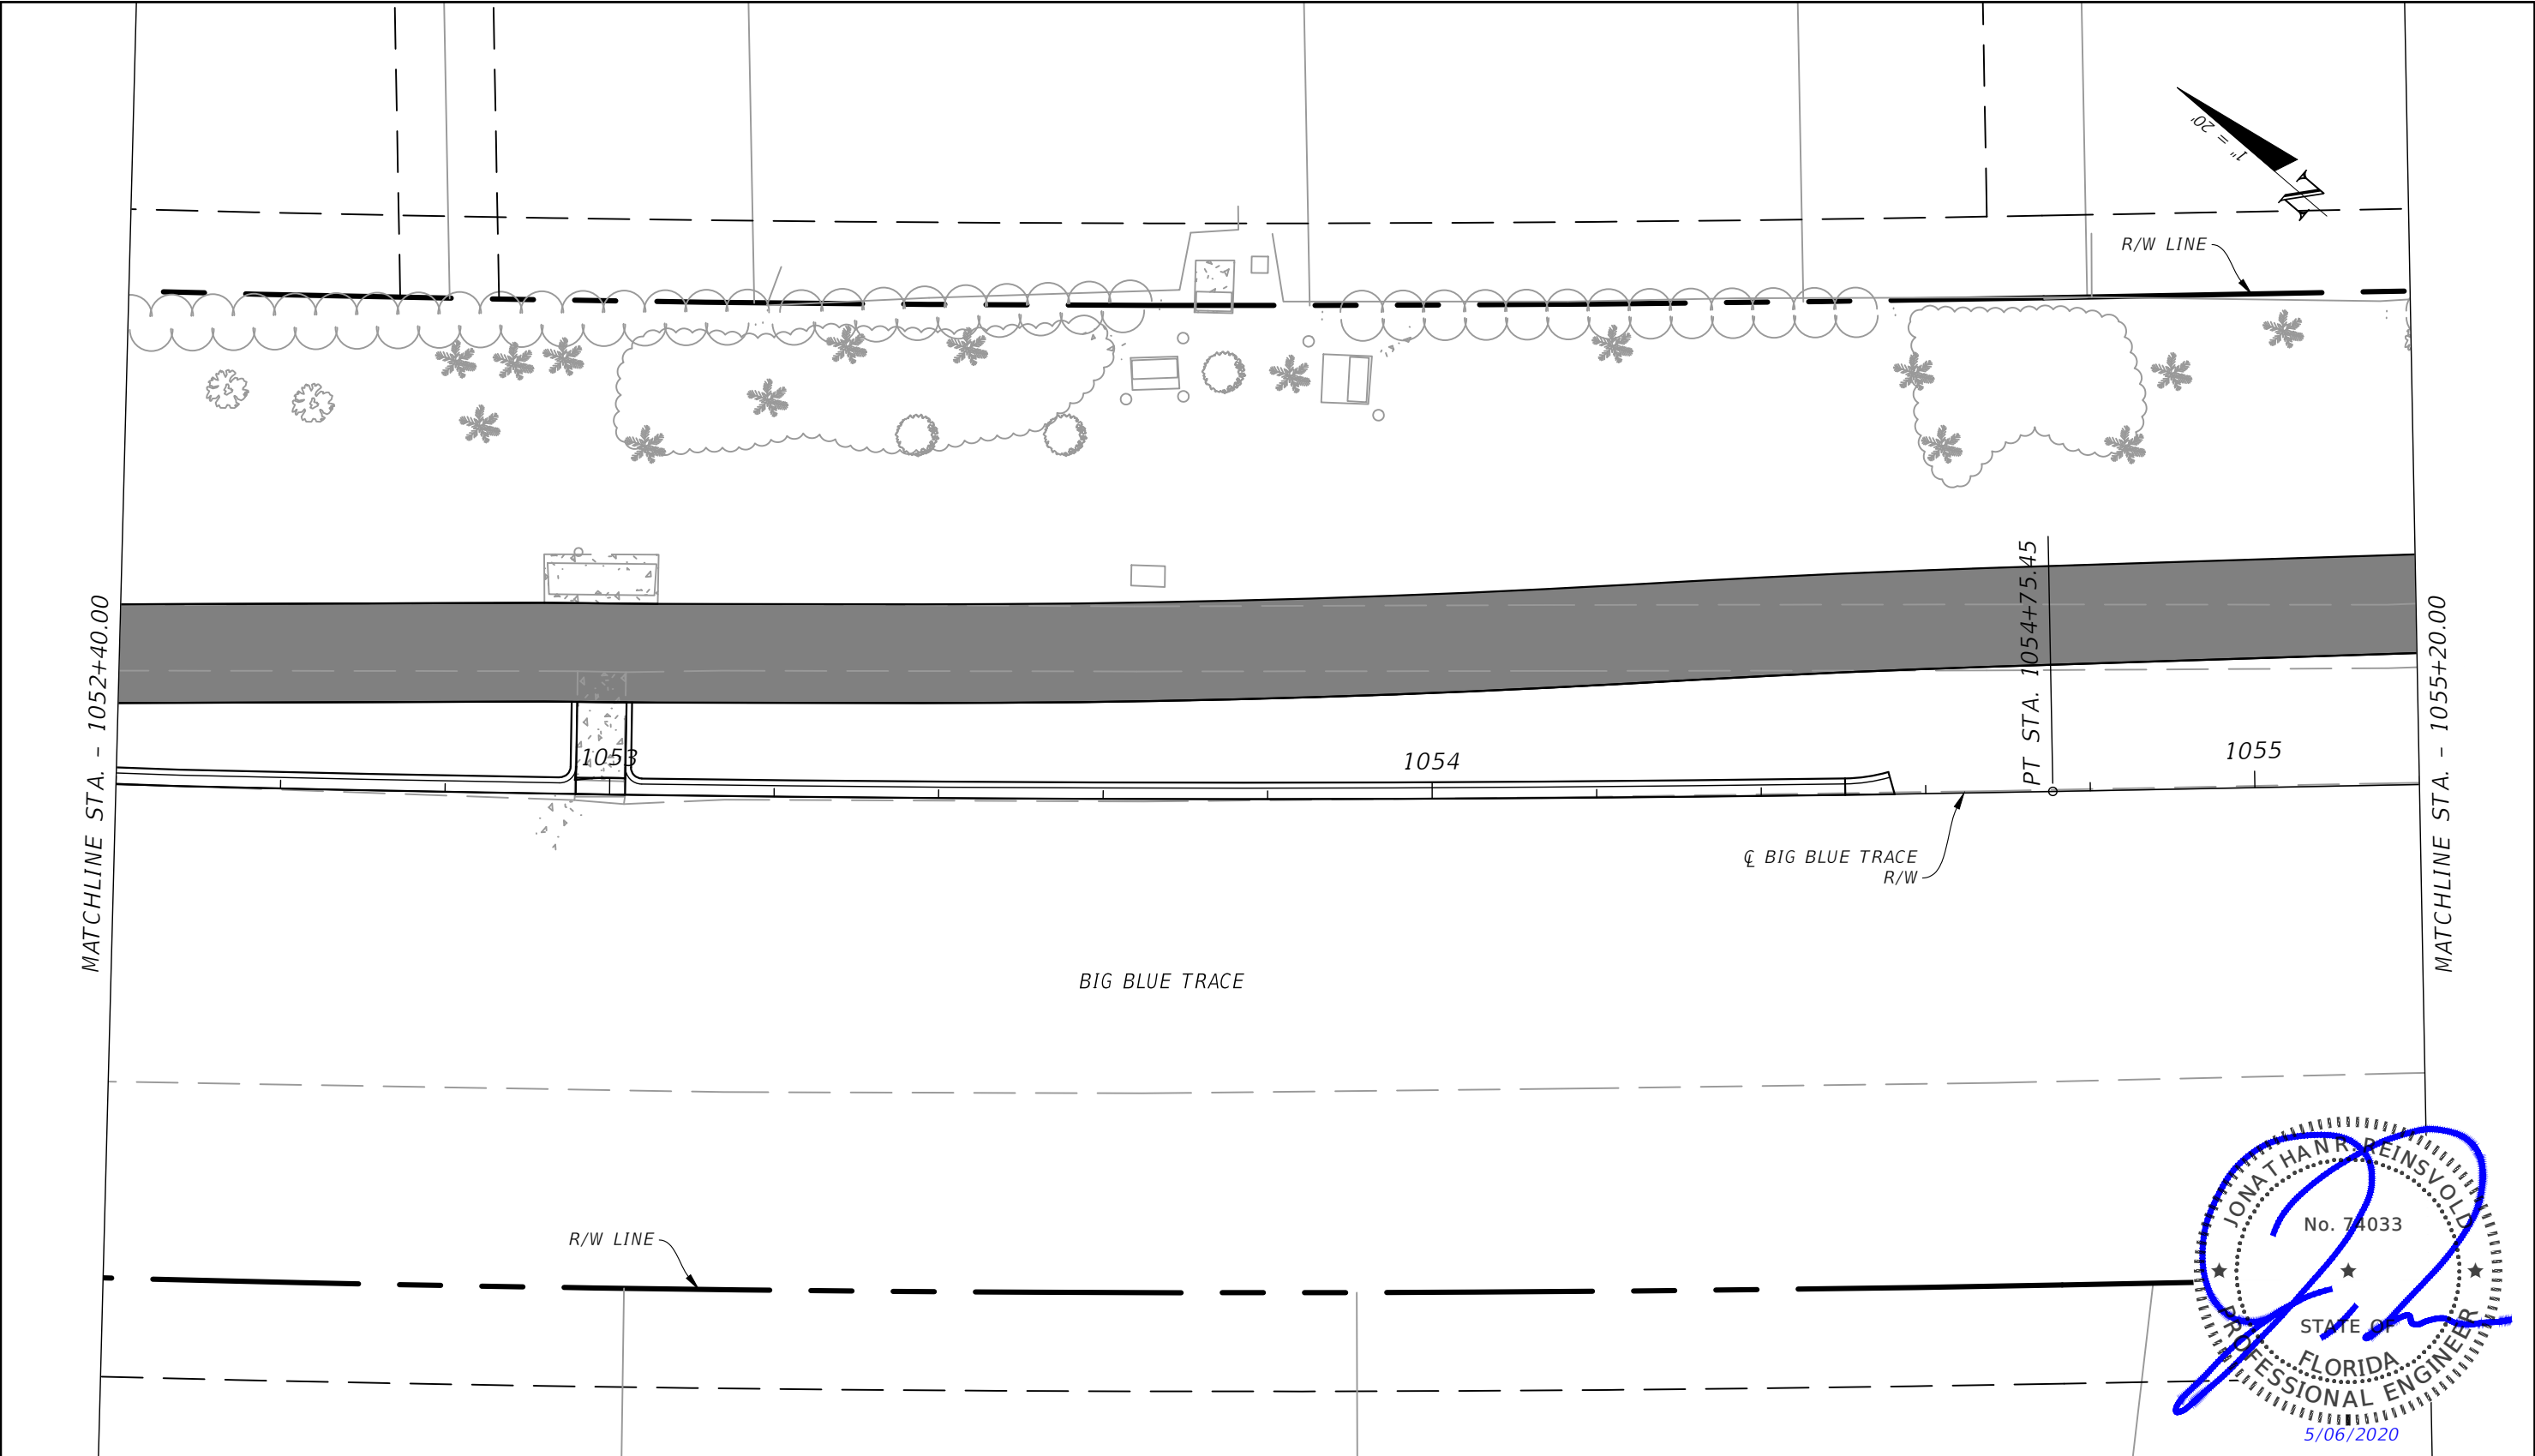


STRIPING KEY:		F = 6" SKIP WHITE TYP (10'-30')	L = 6" SKIP YELLOW TYP (10'-30')	T = RPM BI-DIRECTIONAL WHITE/RED	 = 6" SOLID WHITE / YELLOW	 = 12" SOLID WHITE / YELLOW
A = 6" SOLID WHITE	G = 6" SKIP WHITE TYP (6'-10')	M = 6" SKIP YELLOW TYP (6'-10')	U = RPM BI-DIRECTIONAL RED/YELLOW	 = 24" SOLID WHITE / YELLOW	 = 6" SKIP WHITE / YELLOW (6'-10')	 = EX. SIGN
B = 8" SOLID WHITE	H = 6" SKIP WHITE TYP (2'-4')	N = 6" SKIP YELLOW TYP (2'-4')		 = 6" DOUBLE YELLOW	 = PROPOSED SIGN	
C = 12" SOLID WHITE	I = 6" SOLID YELLOW	P = RPM BI-DIRECTIONAL AMBER/AMBER				
D = 18" SOLID WHITE	J = 18" SOLID YELLOW	R = FDP WHITE				
E = 24" SOLID WHITE	K = 6" DOUBLE YELLOW	S = FDP YELLOW				

REVISIONS / RELEASES				PROFESSIONAL OF RECORD:			VILLAGE OF WELLINGTON		PAVEMENT MARKINGS AND SIGNAGE PLAN	SHEET NO.
DATE	DESCRIPTION	DATE	DESCRIPTION	JONATHAN REINSVOLD, P.E. # 74033 SENIOR ENGINEER, VILLAGE OF WELLINGTON			ROADWAY	PLAN SUBMITTAL		
01/24/19	INITIAL PHASE SUBMITTAL						BIG BLUE TRACE	CONSTRUCTABILITY PHASE		
								PROJECT FM# 440044-1-58-01		PMS.20

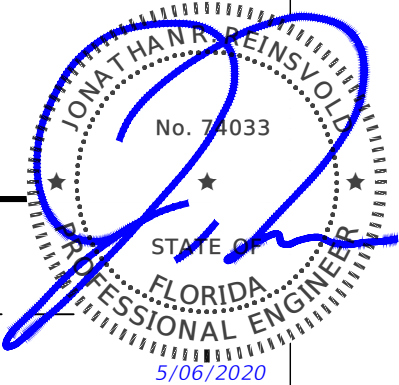
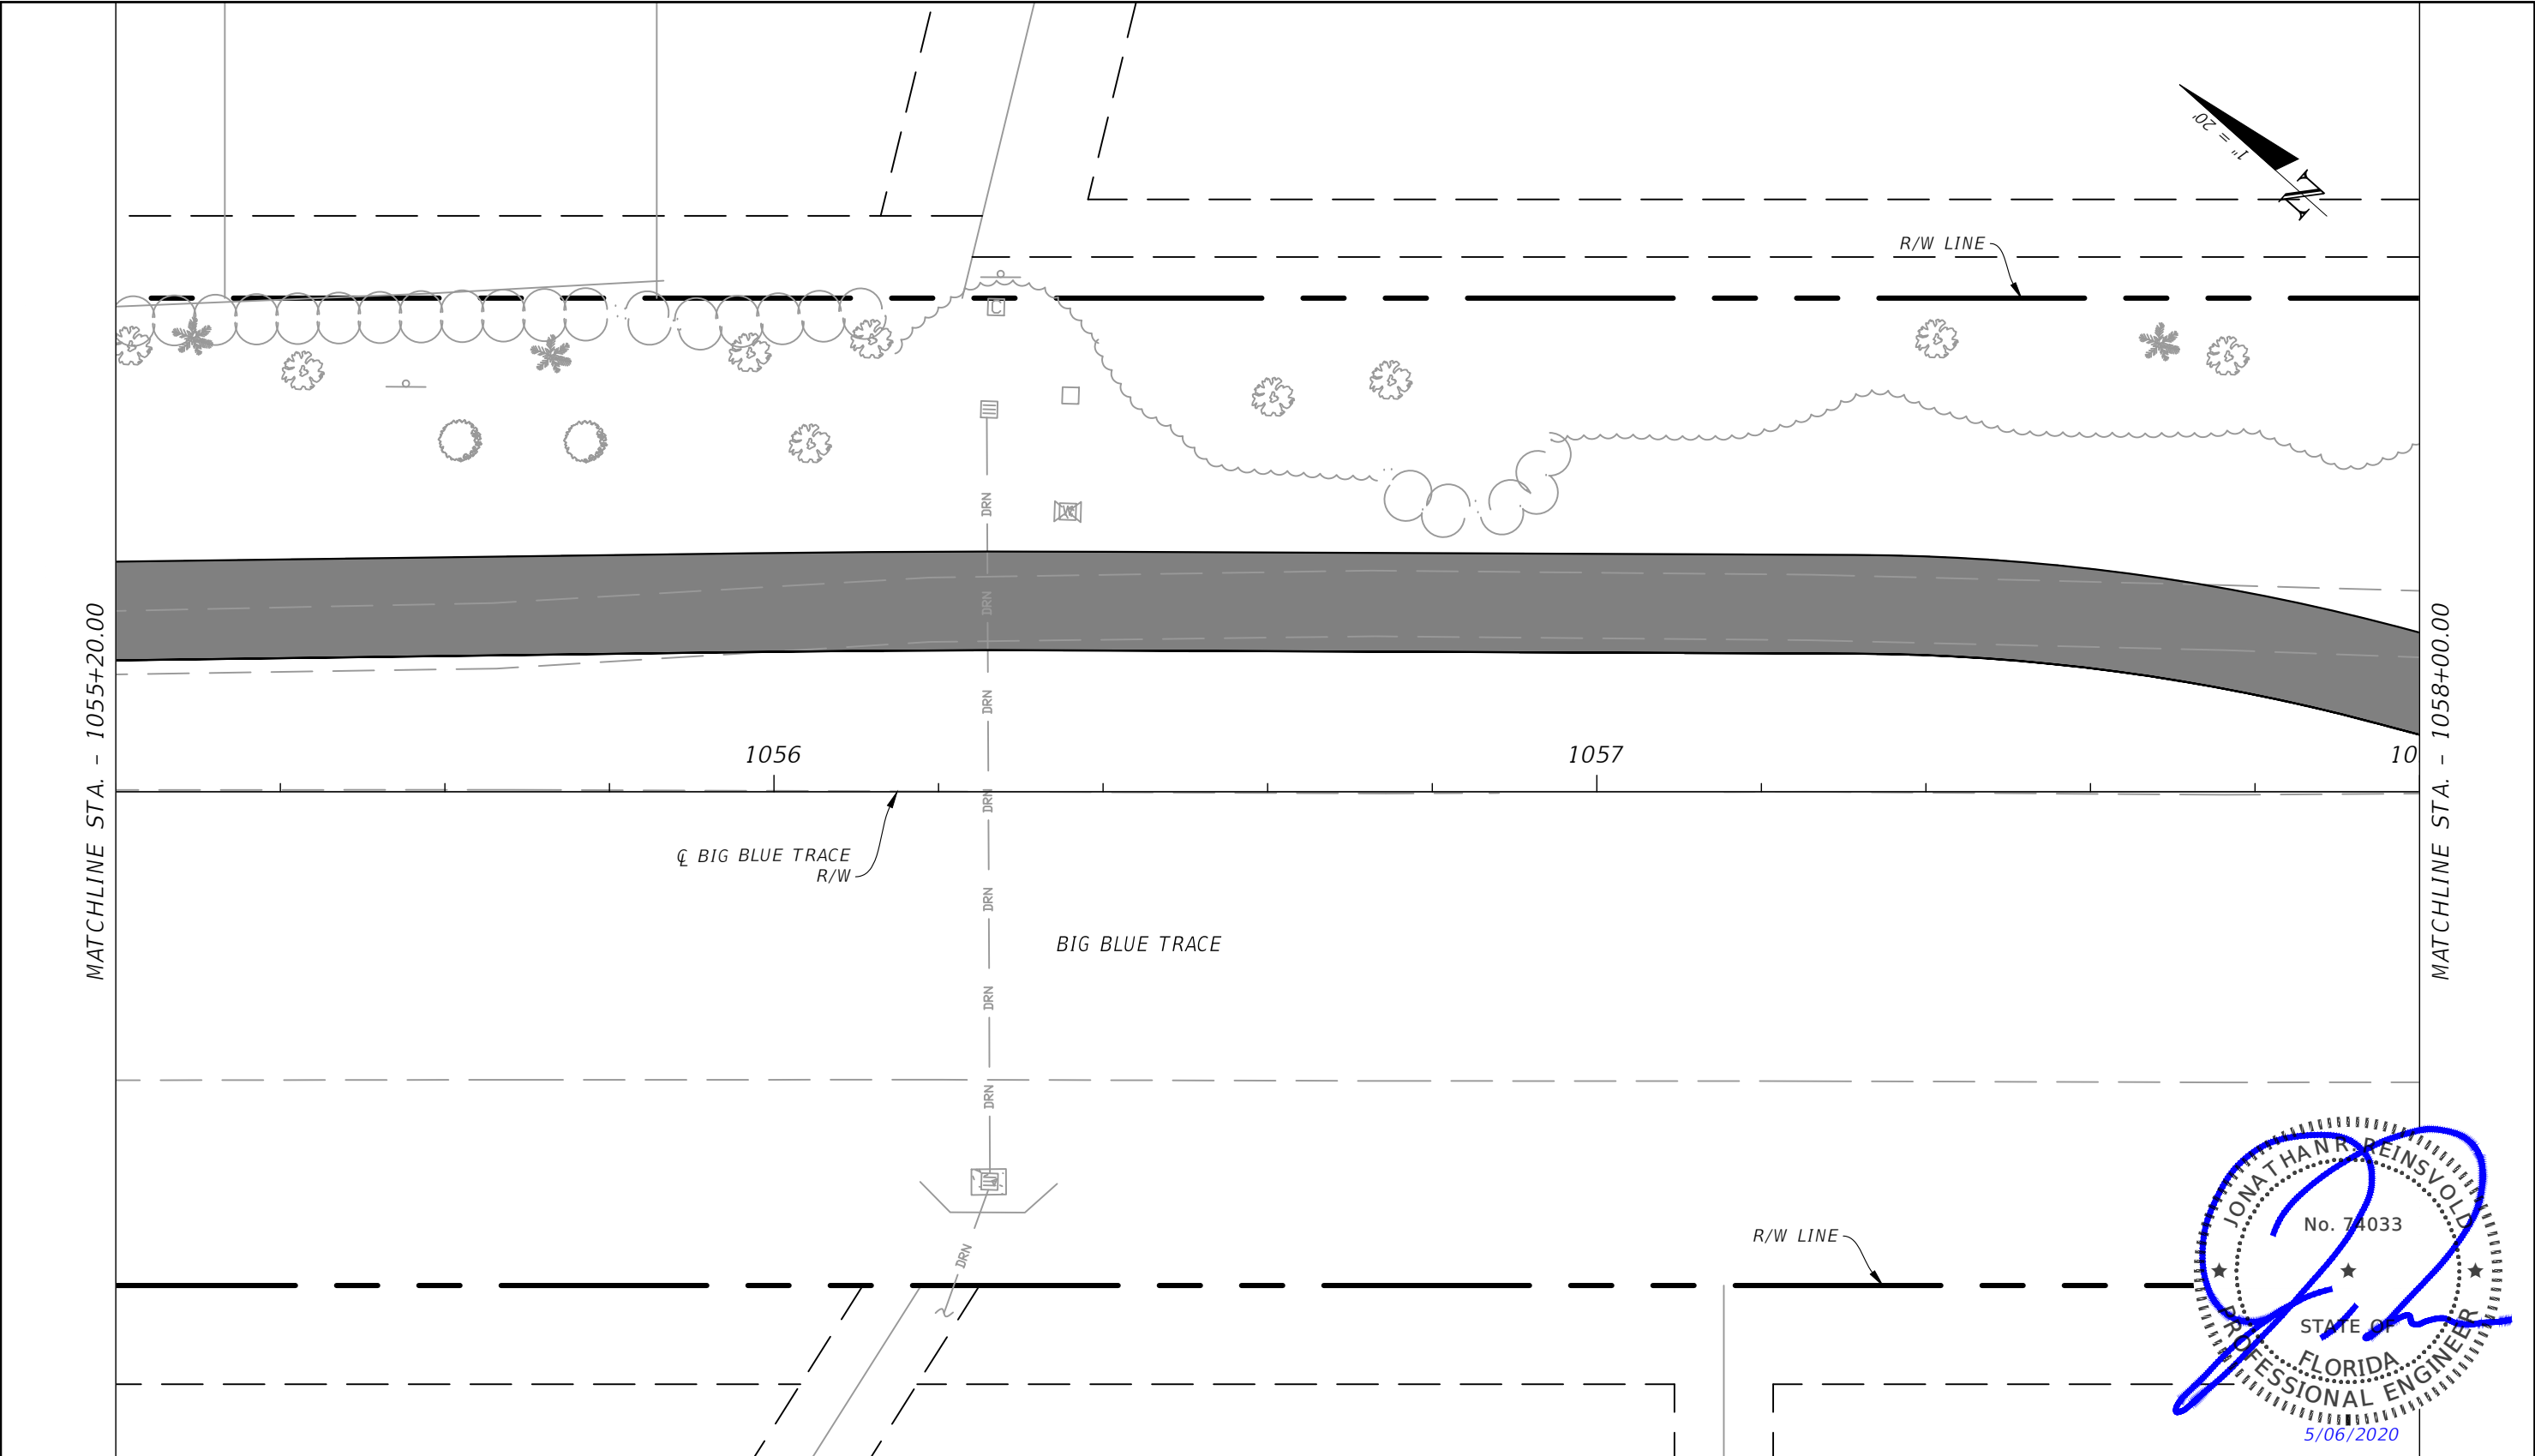


STRIPING KEY:		F = 6" SKIP WHITE TYP (10'-30')	L = 6" SKIP YELLOW TYP (10'-30')	T = RPM BI-DIRECTIONAL WHITE/RED			= 6" SOLID WHITE / YELLOW		= 12" SOLID WHITE
A = 6" SOLID WHITE	G = 6" SKIP WHITE TYP (6'-10')	M = 6" SKIP YELLOW TYP (6'-10')	U = RPM BI-DIRECTIONAL RED/YELLOW			= 12" SOLID WHITE / YELLOW	PEDESTRIAN CROSSING		
B = 8" SOLID WHITE	H = 6" SKIP WHITE TYP (2'-4')	N = 6" SKIP YELLOW TYP (2'-4')				= 24" SOLID WHITE / YELLOW			
C = 12" SOLID WHITE	I = 6" SOLID YELLOW	P = RPM BI-DIRECTIONAL AMBER/AMBER				= 6" SKIP WHITE / YELLOW (6'-10')			
D = 18" SOLID WHITE	J = 18" SOLID YELLOW	R = FDP WHITE				= 6" DOUBLE YELLOW			
E = 24" SOLID WHITE	K = 6" DOUBLE YELLOW	S = FDP YELLOW							
									= EX. SIGN
									= PROPOSED SIGN

REVISIONS / RELEASES				PROFESSIONAL OF RECORD: JONATHAN REINSVOLD ,P.E.# 74033 SENIOR ENGINEER, VILLAGE OF WELLINGTON	VILLAGE OF WELLINGTON ENGINEERING DEPARTMENT			PAVEMENT MARKINGS AND SIGNAGE PLAN	SHEET NO. PMS.21
DATE	DESCRIPTION	DATE	DESCRIPTION		ROADWAY	PLAN SUBMITTAL	PROJECT FM#		
01/24/19	INITIAL PHASE SUBMITTAL				BIG BLUE TRACE	CONSTRUCTABILITY PHASE	440044-1-58-01		


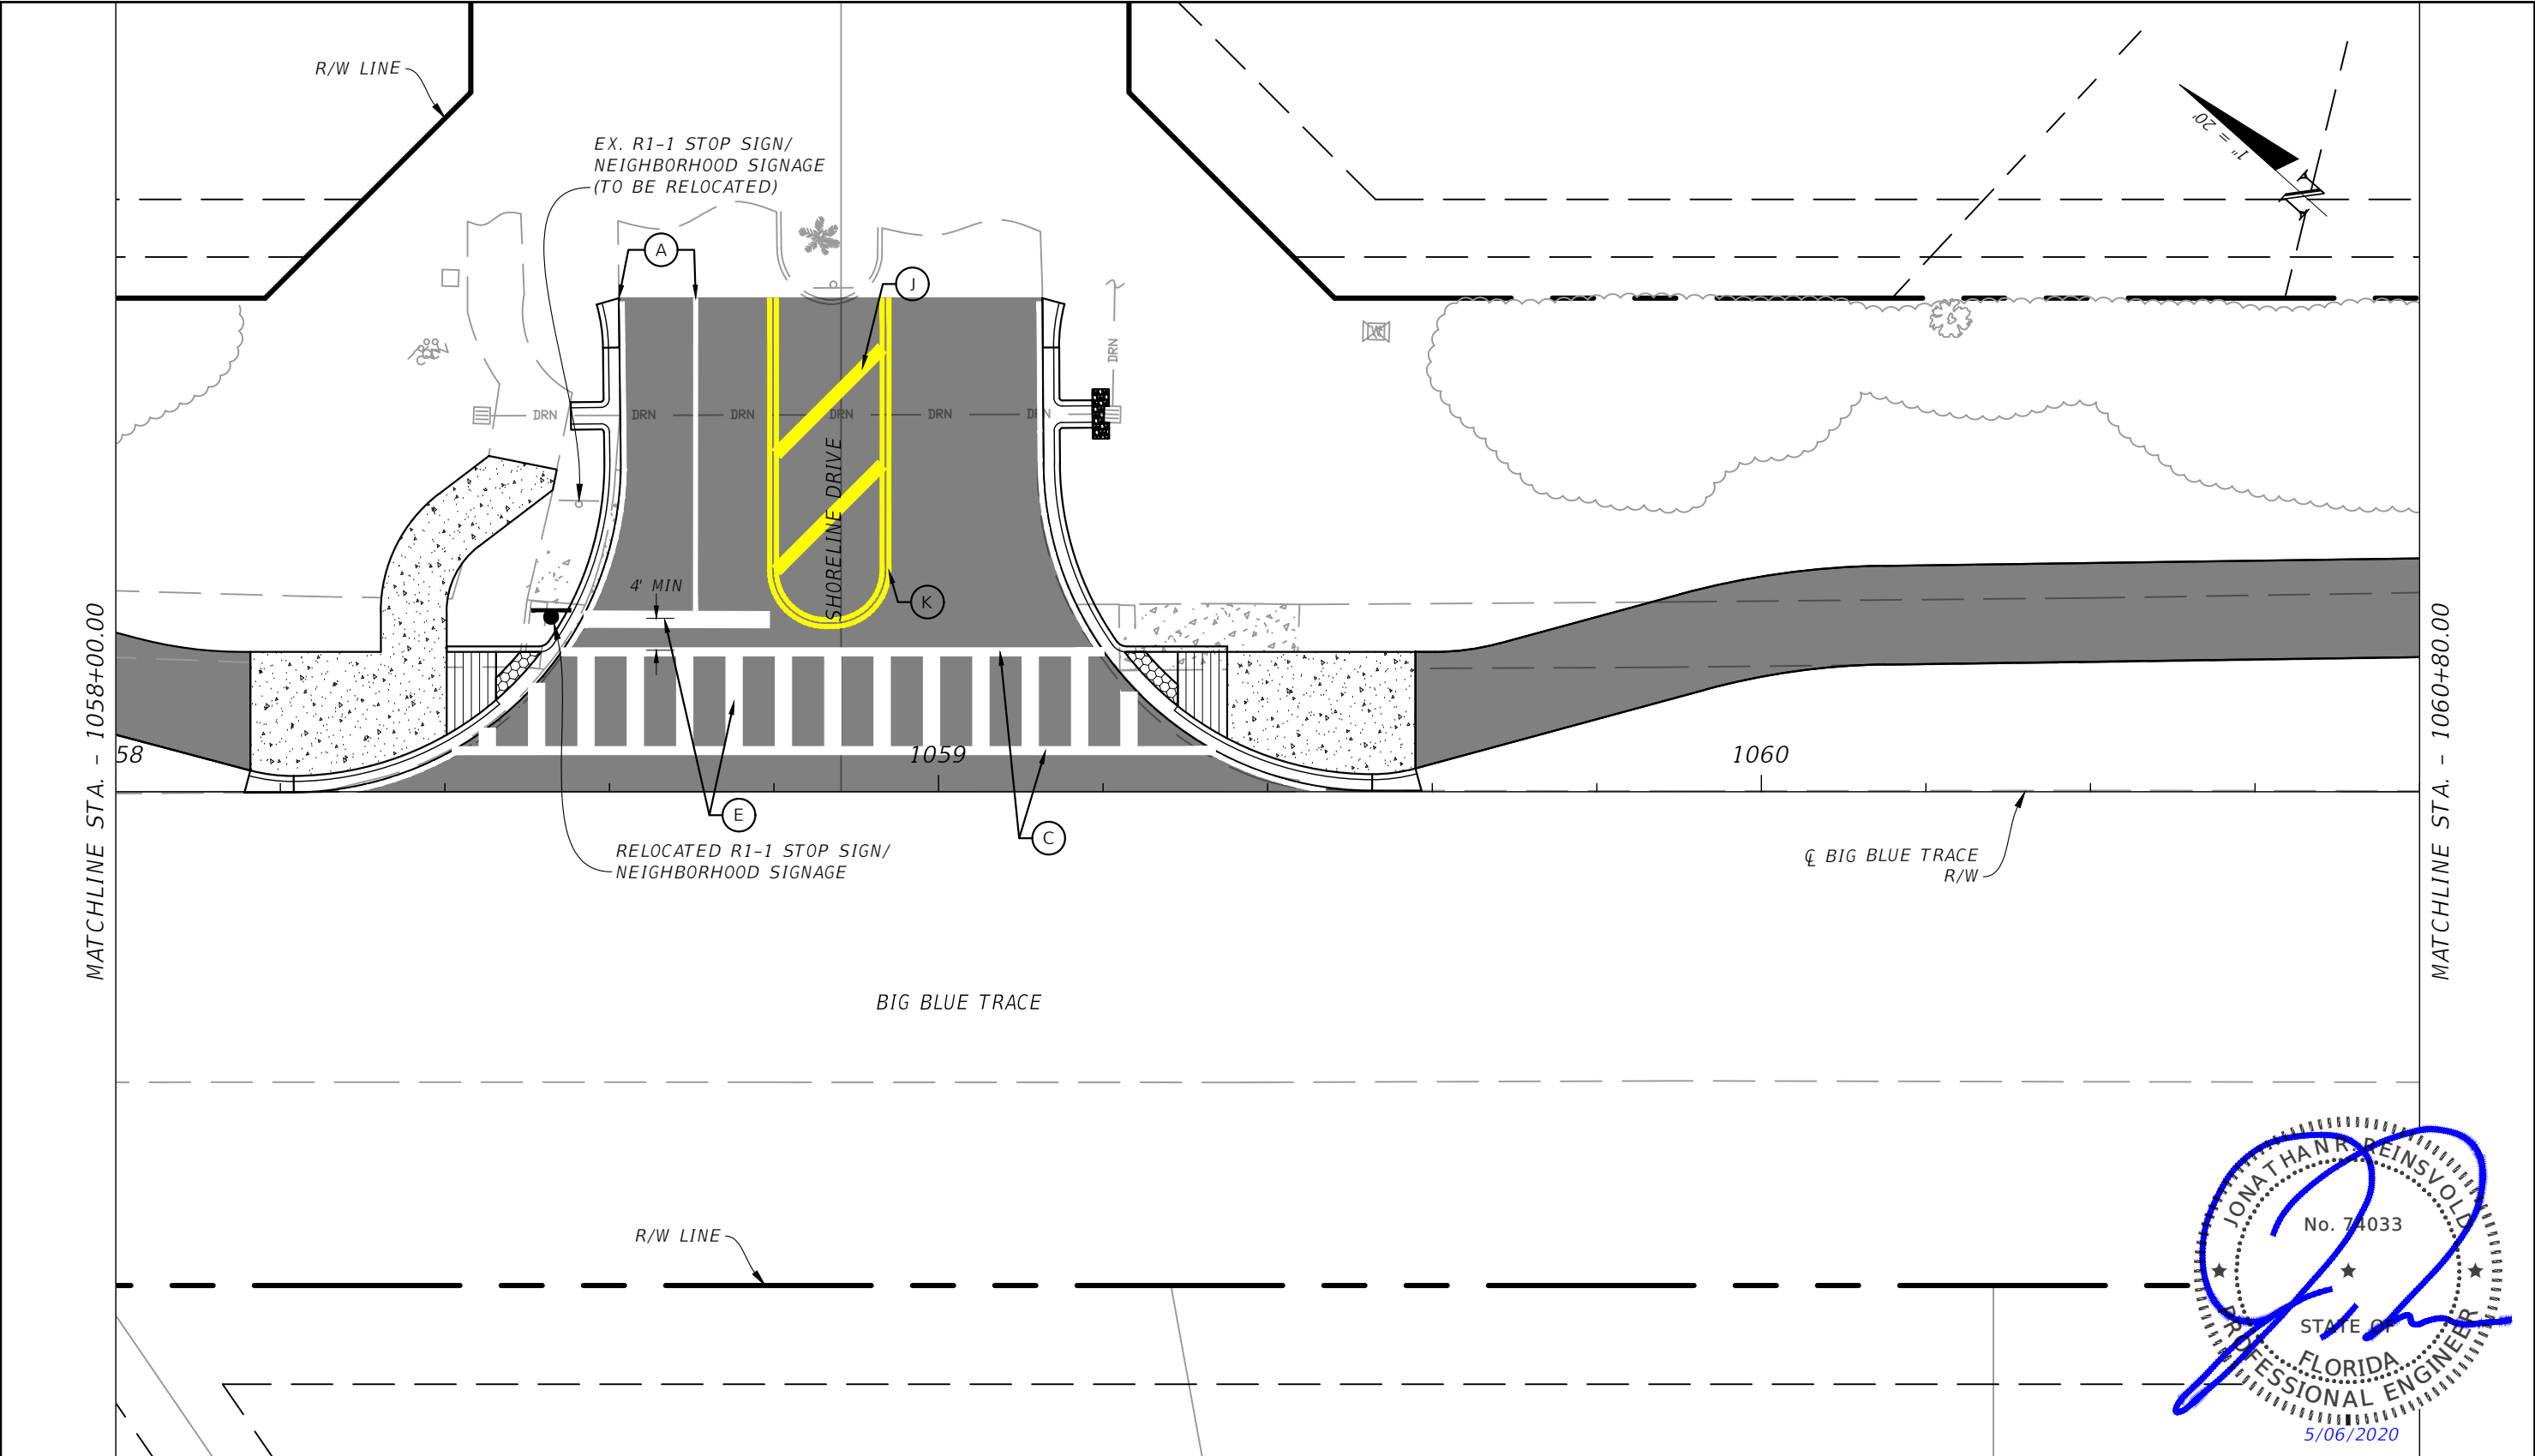


STRIPING KEY:				F = 6" SKIP WHITE TYP (10'-30')	L = 6" SKIP YELLOW TYP (10'-30')	T = RPM BI-DIRECTIONAL WHITE/RED		= 6" SOLID WHITE / YELLOW		= 12" SOLID WHITE PEDESTRIAN CROSSING				
A = 6" SOLID WHITE	G = 6" SKIP WHITE TYP (6'-10')	M = 6" SKIP YELLOW TYP (6'-10')	U = RPM BI-DIRECTIONAL RED/YELLOW					= 12" SOLID WHITE / YELLOW						
B = 8" SOLID WHITE	H = 6" SKIP WHITE TYP (2'-4')	N = 6" SKIP YELLOW TYP (2'-4')						= 24" SOLID WHITE / YELLOW						
C = 12" SOLID WHITE	I = 6" SOLID YELLOW	P = RPM BI-DIRECTIONAL AMBER/AMBER						= 6" SKIP WHITE / YELLOW (6'-10')						
D = 18" SOLID WHITE	J = 18" SOLID YELLOW	R = FDP WHITE						= 6" DOUBLE YELLOW		= EX. SIGN				
E = 24" SOLID WHITE	K = 6" DOUBLE YELLOW	S = FDP YELLOW								= PROPOSED SIGN				
REVISIONS / RELEASES				PROFESSIONAL OF RECORD: JONATHAN REINSVOLD ,P.E.# 74033 SENIOR ENGINEER, VILLAGE OF WELLINGTON			VILLAGE OF WELLINGTON ENGINEERING DEPARTMENT			PAVEMENT MARKINGS AND SIGNAGE PLAN		SHEET NO.		
DATE	DESCRIPTION		DATE				DESCRIPTION		ROADWAY				PLAN SUBMITTAL	PROJECT FM#
01/24/19	INITIAL PHASE SUBMITTAL								BIG BLUE TRACE				CONSTRUCTABILITY PHASE	440044-1-58-01
														PMS.22

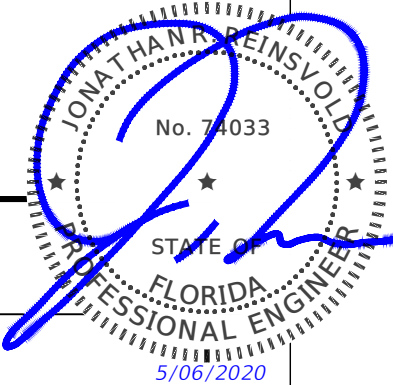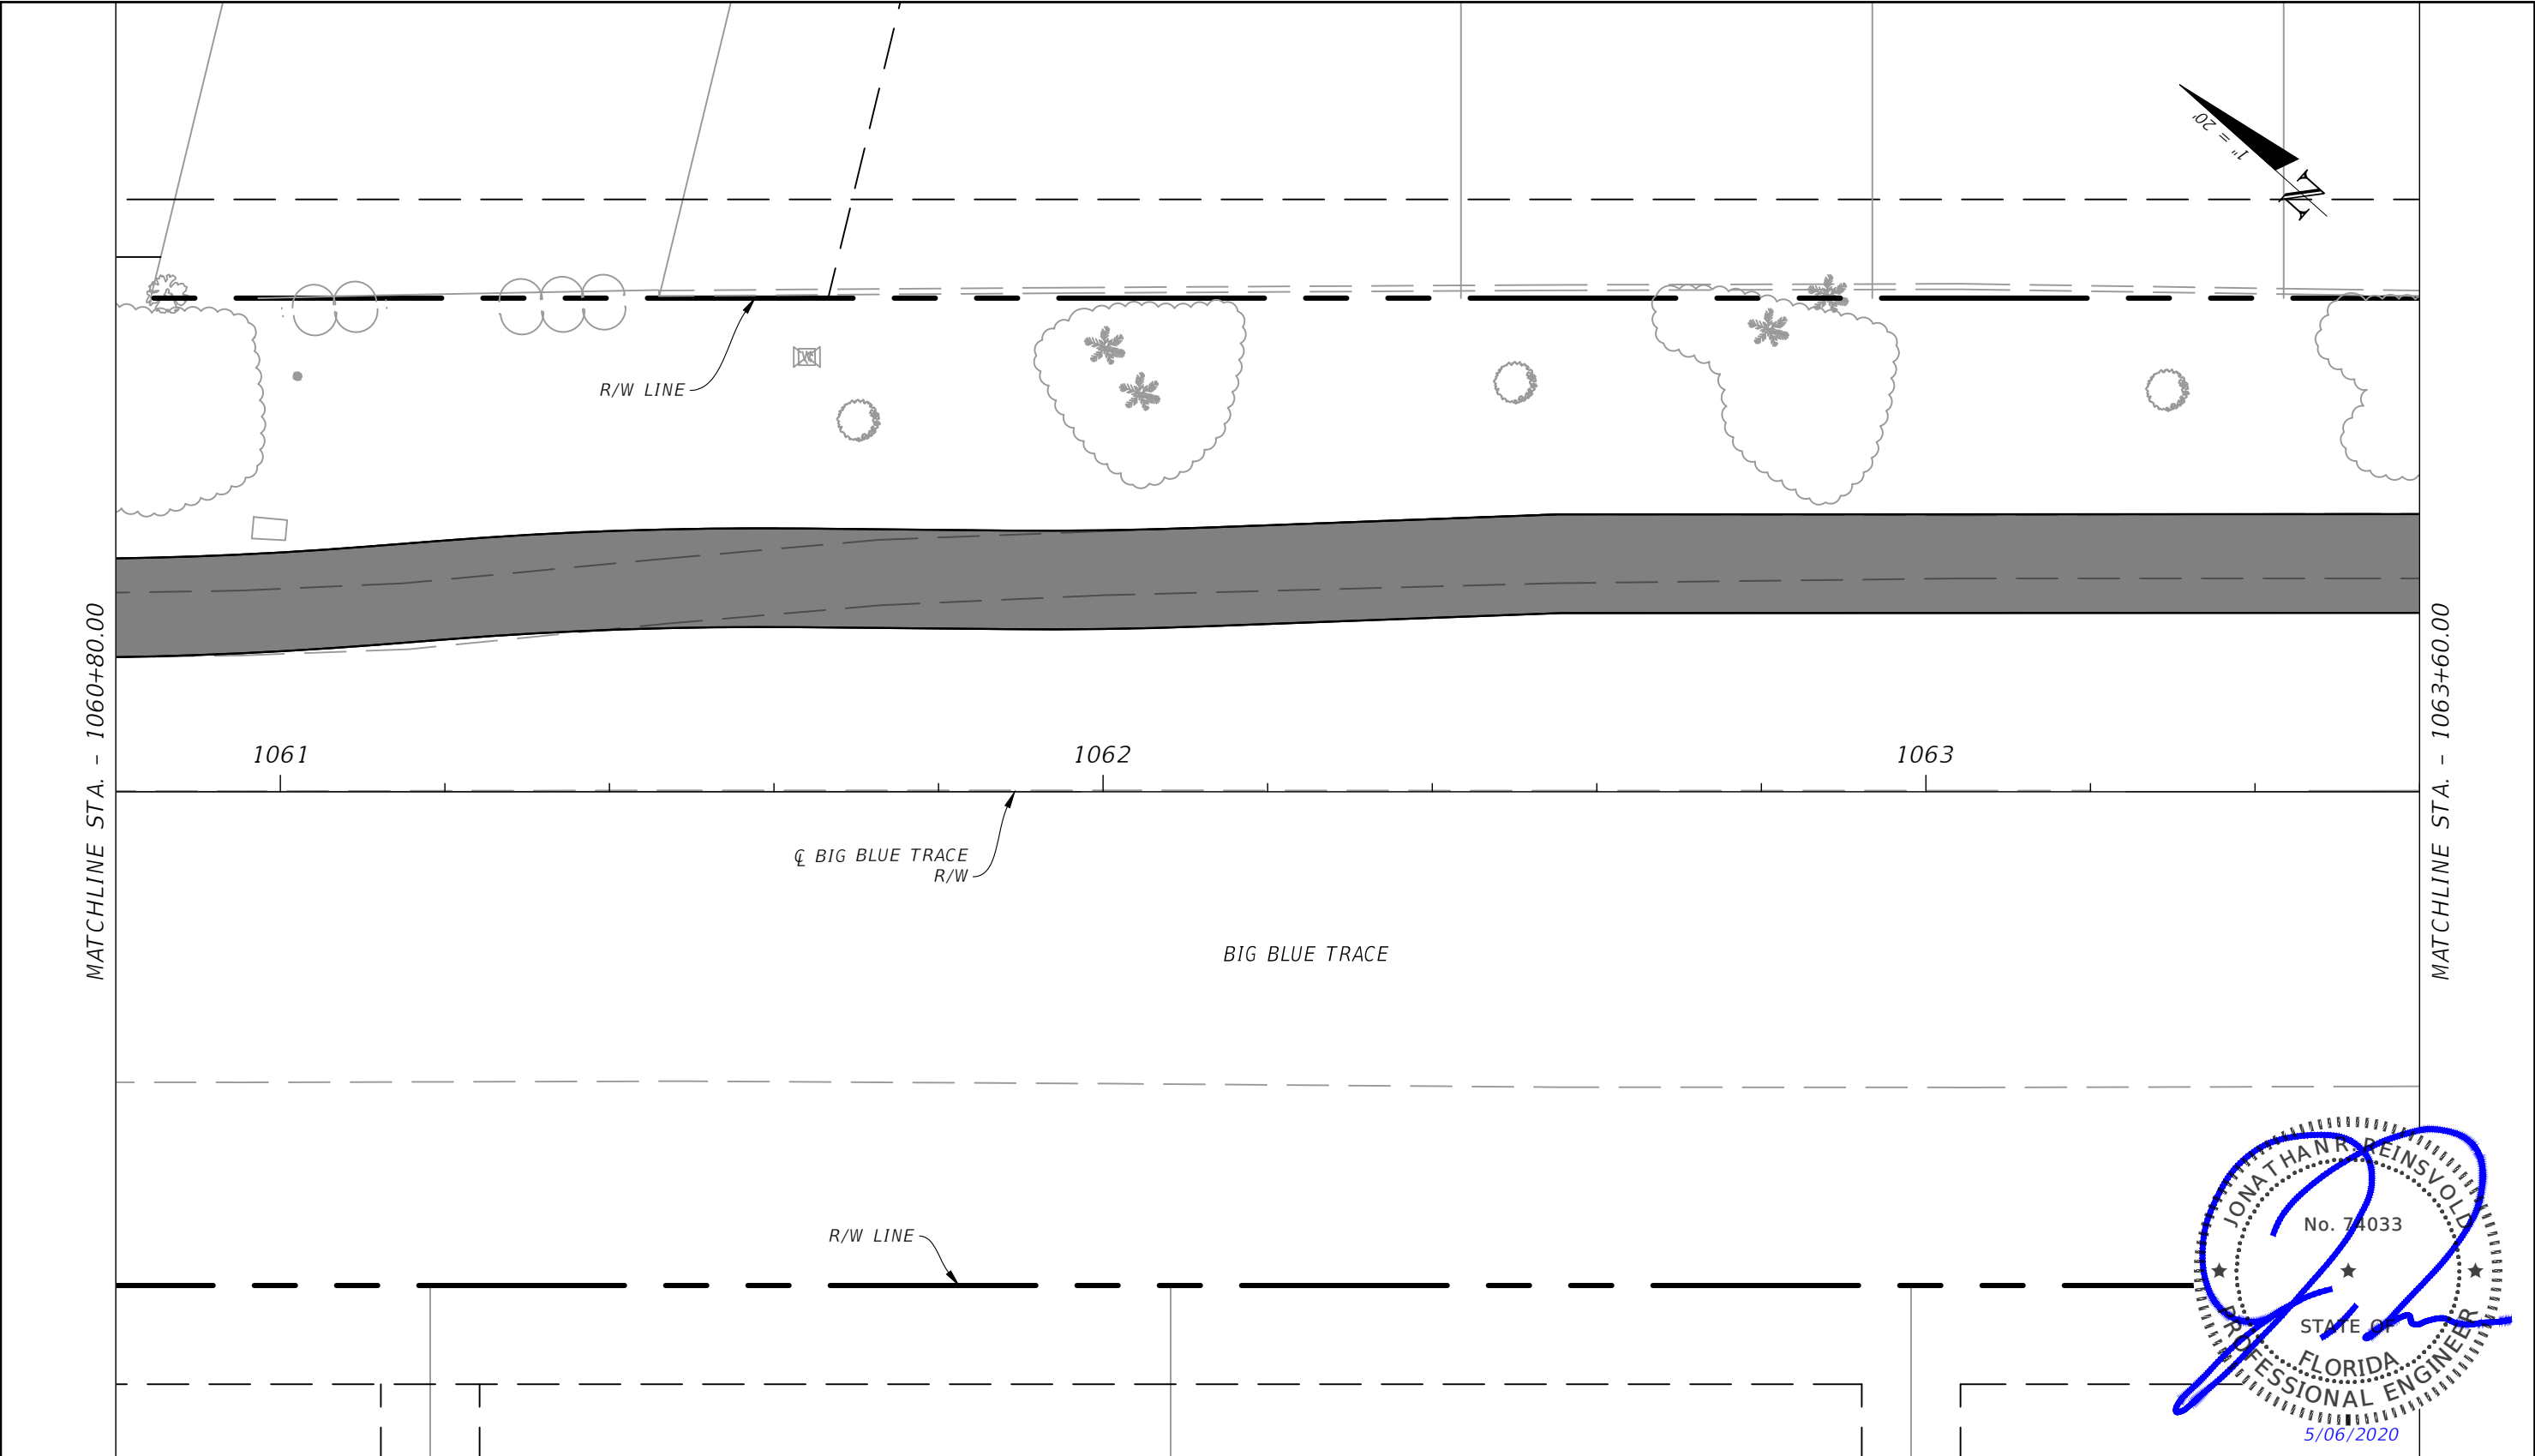



STRIPING KEY:		F = 6" SKIP WHITE TYP (10'-30')	L = 6" SKIP YELLOW TYP (10'-30')	T = RPM BI-DIRECTIONAL WHITE/RED		
		A = 6" SOLID WHITE	M = 6" SKIP YELLOW TYP (6'-10')	U = RPM BI-DIRECTIONAL RED/YELLOW		
		B = 8" SOLID WHITE	N = 6" SKIP YELLOW TYP (2'-4')			
		C = 12" SOLID WHITE	P = RPM BI-DIRECTIONAL AMBER/AMBER			
		D = 18" SOLID WHITE	R = FDP WHITE			
		E = 24" SOLID WHITE	S = FDP YELLOW			
		I = 6" SOLID YELLOW				
		J = 18" SOLID YELLOW				
		K = 6" DOUBLE YELLOW				

REVISIONS / RELEASES				PROFESSIONAL OF RECORD: JONATHAN REINSVOLD ,P.E.# 74033 SENIOR ENGINEER, VILLAGE OF WELLINGTON	VILLAGE OF WELLINGTON ENGINEERING DEPARTMENT			PAVEMENT MARKINGS AND SIGNAGE PLAN	SHEET NO.
DATE	DESCRIPTION	DATE	DESCRIPTION		ROADWAY	PLAN SUBMITTAL	PROJECT FM#		
01/24/19	INITIAL PHASE SUBMITTAL				BIG BLUE TRACE	CONSTRUCTABILITY PHASE	440044-1-58-01		
									PMS.23

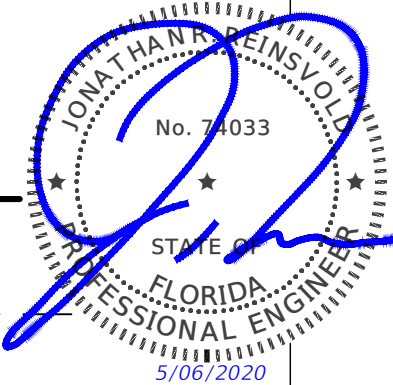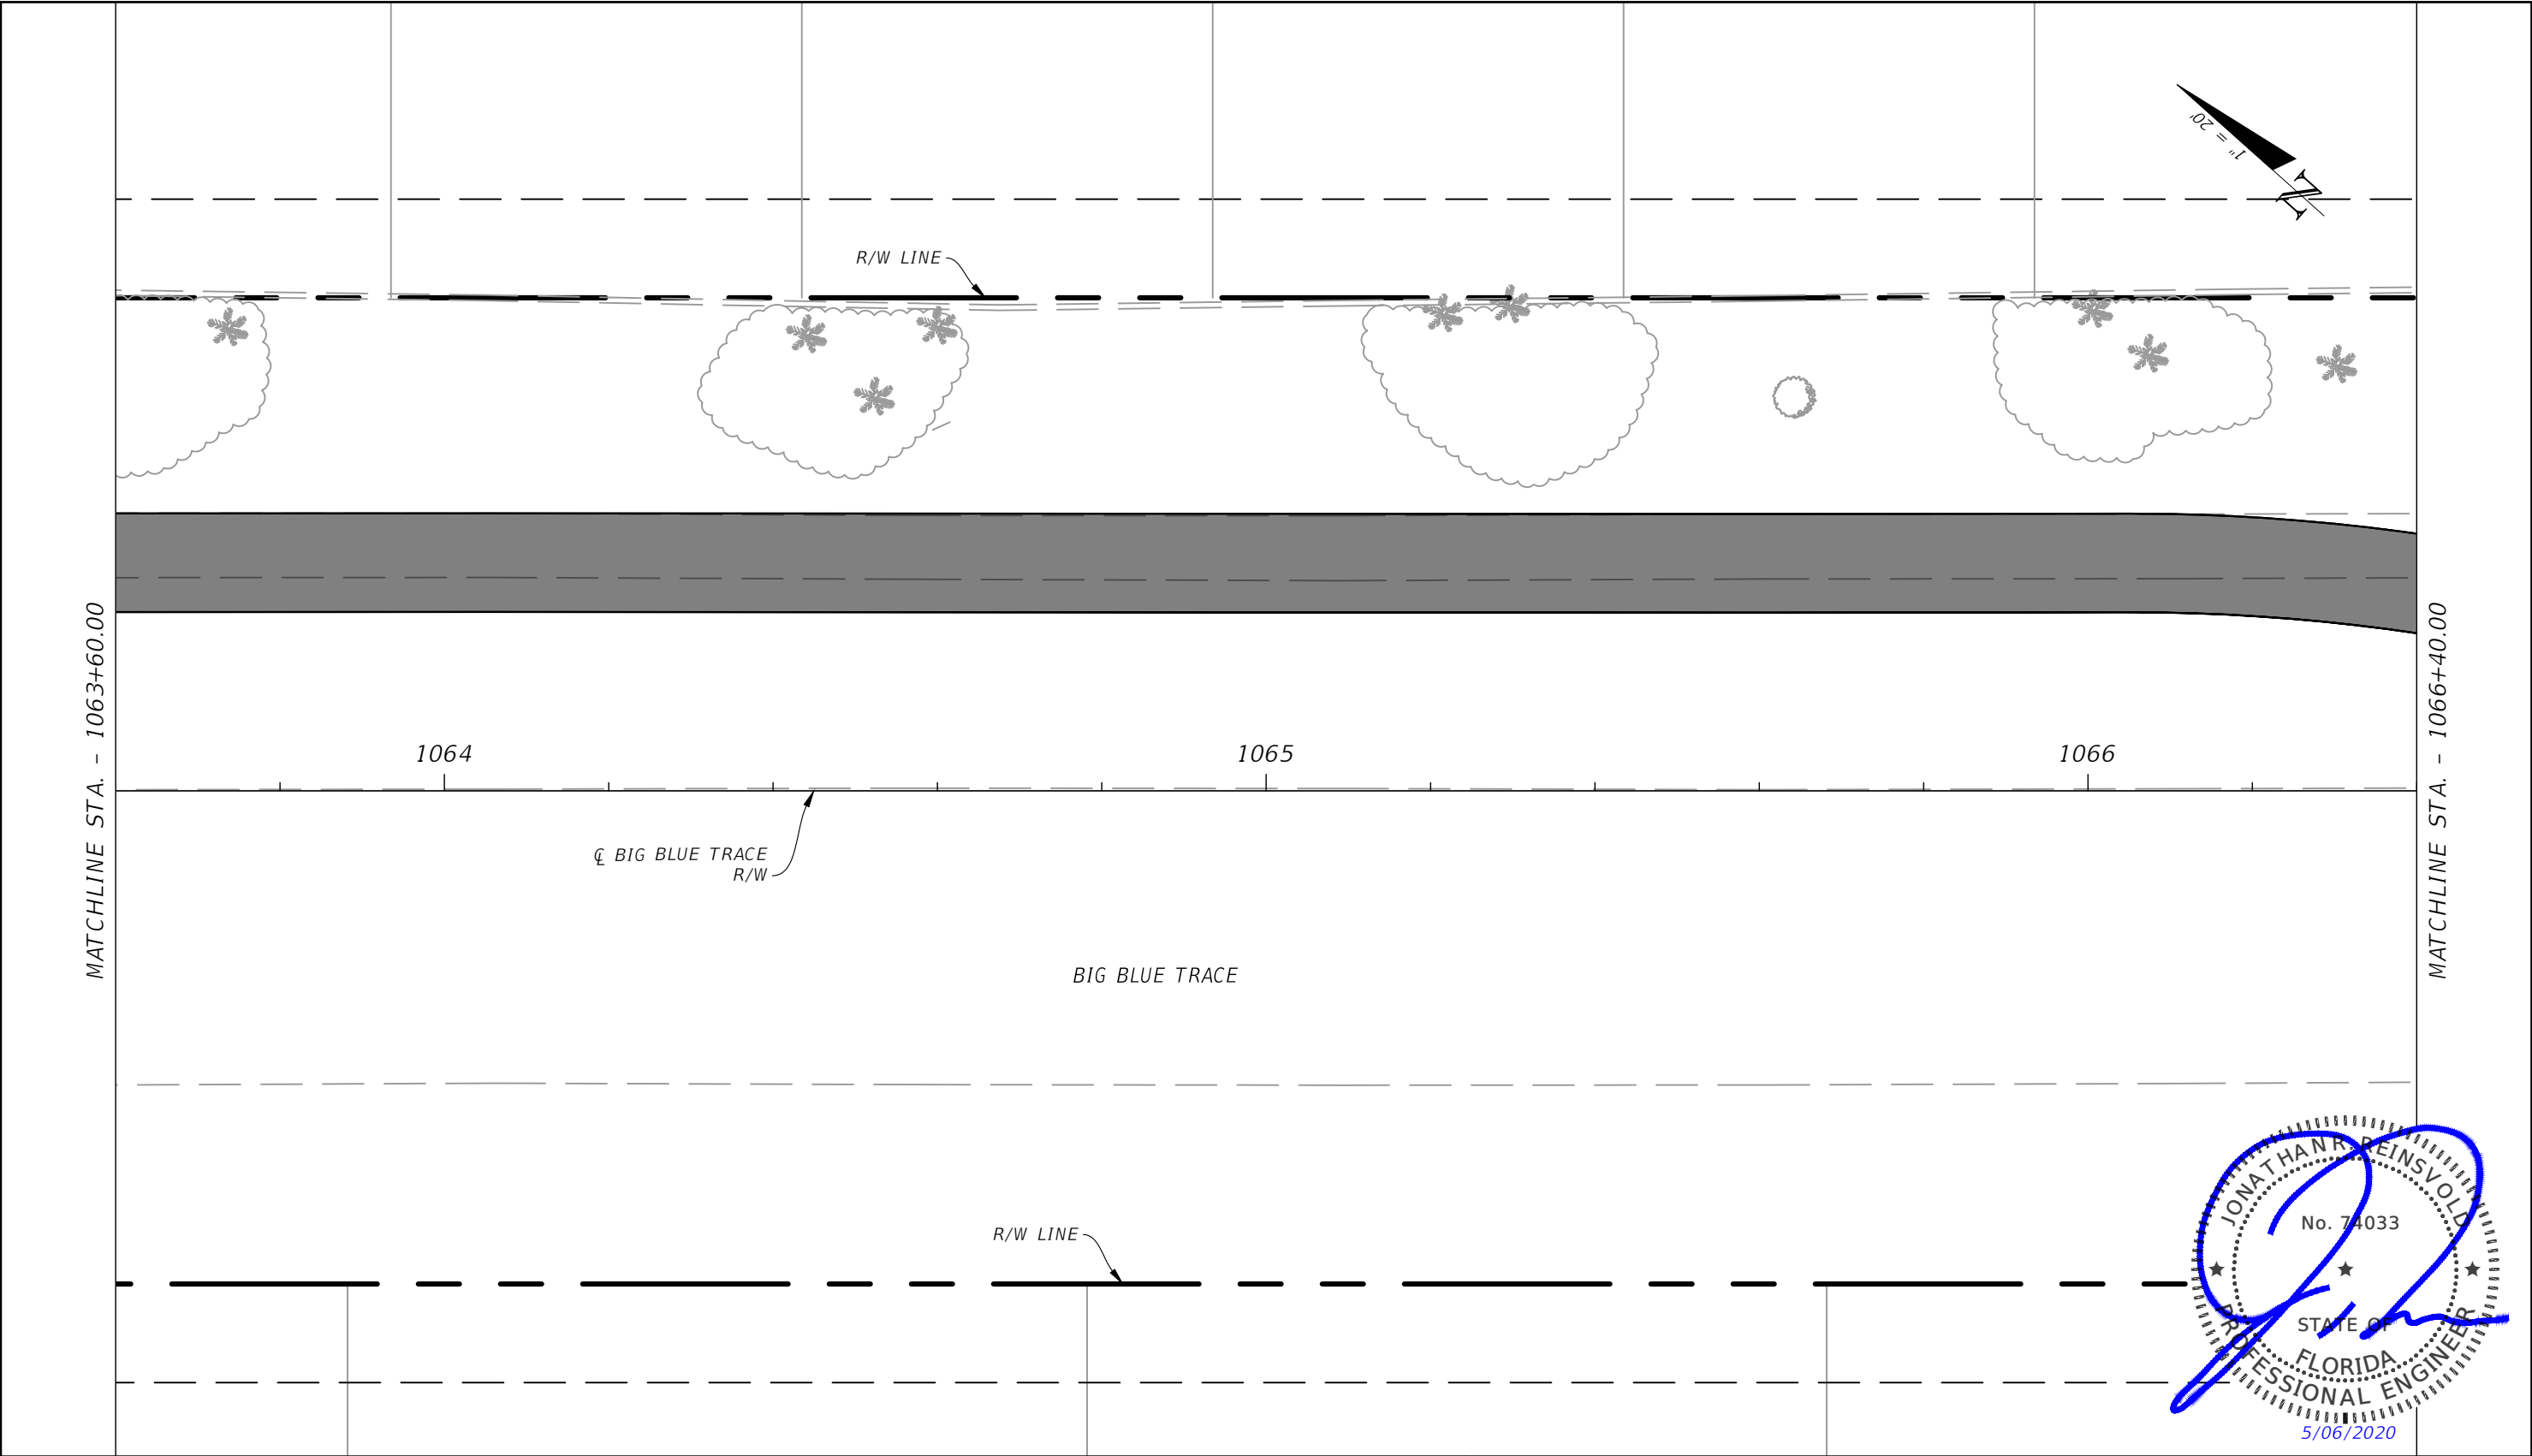

STRIPING KEY:													
F	=	6" SKIP WHITE TYP (10'-30')	L	=	6" SKIP YELLOW TYP (10'-30')	T	=	RPM BI-DIRECTIONAL WHITE/RED					
A	=	6" SOLID WHITE	G	=	6" SKIP WHITE TYP (6'-10')	M	=	6" SKIP YELLOW TYP (6'-10')	U	=	RPM BI-DIRECTIONAL RED/YELLOW		
B	=	8" SOLID WHITE	H	=	6" SKIP WHITE TYP (2'-4')	N	=	6" SKIP YELLOW TYP (2'-4')					
C	=	12" SOLID WHITE	I	=	6" SOLID YELLOW	P	=	RPM BI-DIRECTIONAL AMBER/AMBER					
D	=	18" SOLID WHITE	J	=	18" SOLID YELLOW	R	=	FDP WHITE					
E	=	24" SOLID WHITE	K	=	6" DOUBLE YELLOW	S	=	FDP YELLOW					



REVISIONS / RELEASES				PROFESSIONAL OF RECORD: JONATHAN REINSVOLD ,P.E.# 74033 SENIOR ENGINEER, VILLAGE OF WELLINGTON	VILLAGE OF WELLINGTON ENGINEERING DEPARTMENT			PAVEMENT MARKINGS AND SIGNAGE PLAN	SHEET NO. PMS.24
DATE	DESCRIPTION	DATE	DESCRIPTION		ROADWAY	PLAN SUBMITTAL	PROJECT FM#		
01/24/19	INITIAL PHASE SUBMITTAL				BIG BLUE TRACE	CONSTRUCTABILITY PHASE	440044-1-58-01		

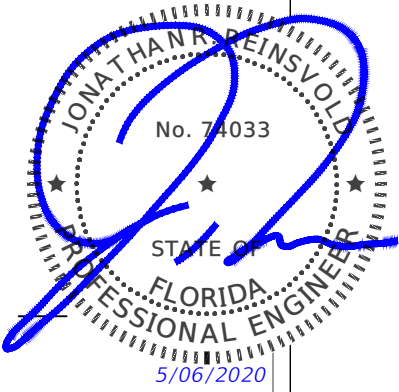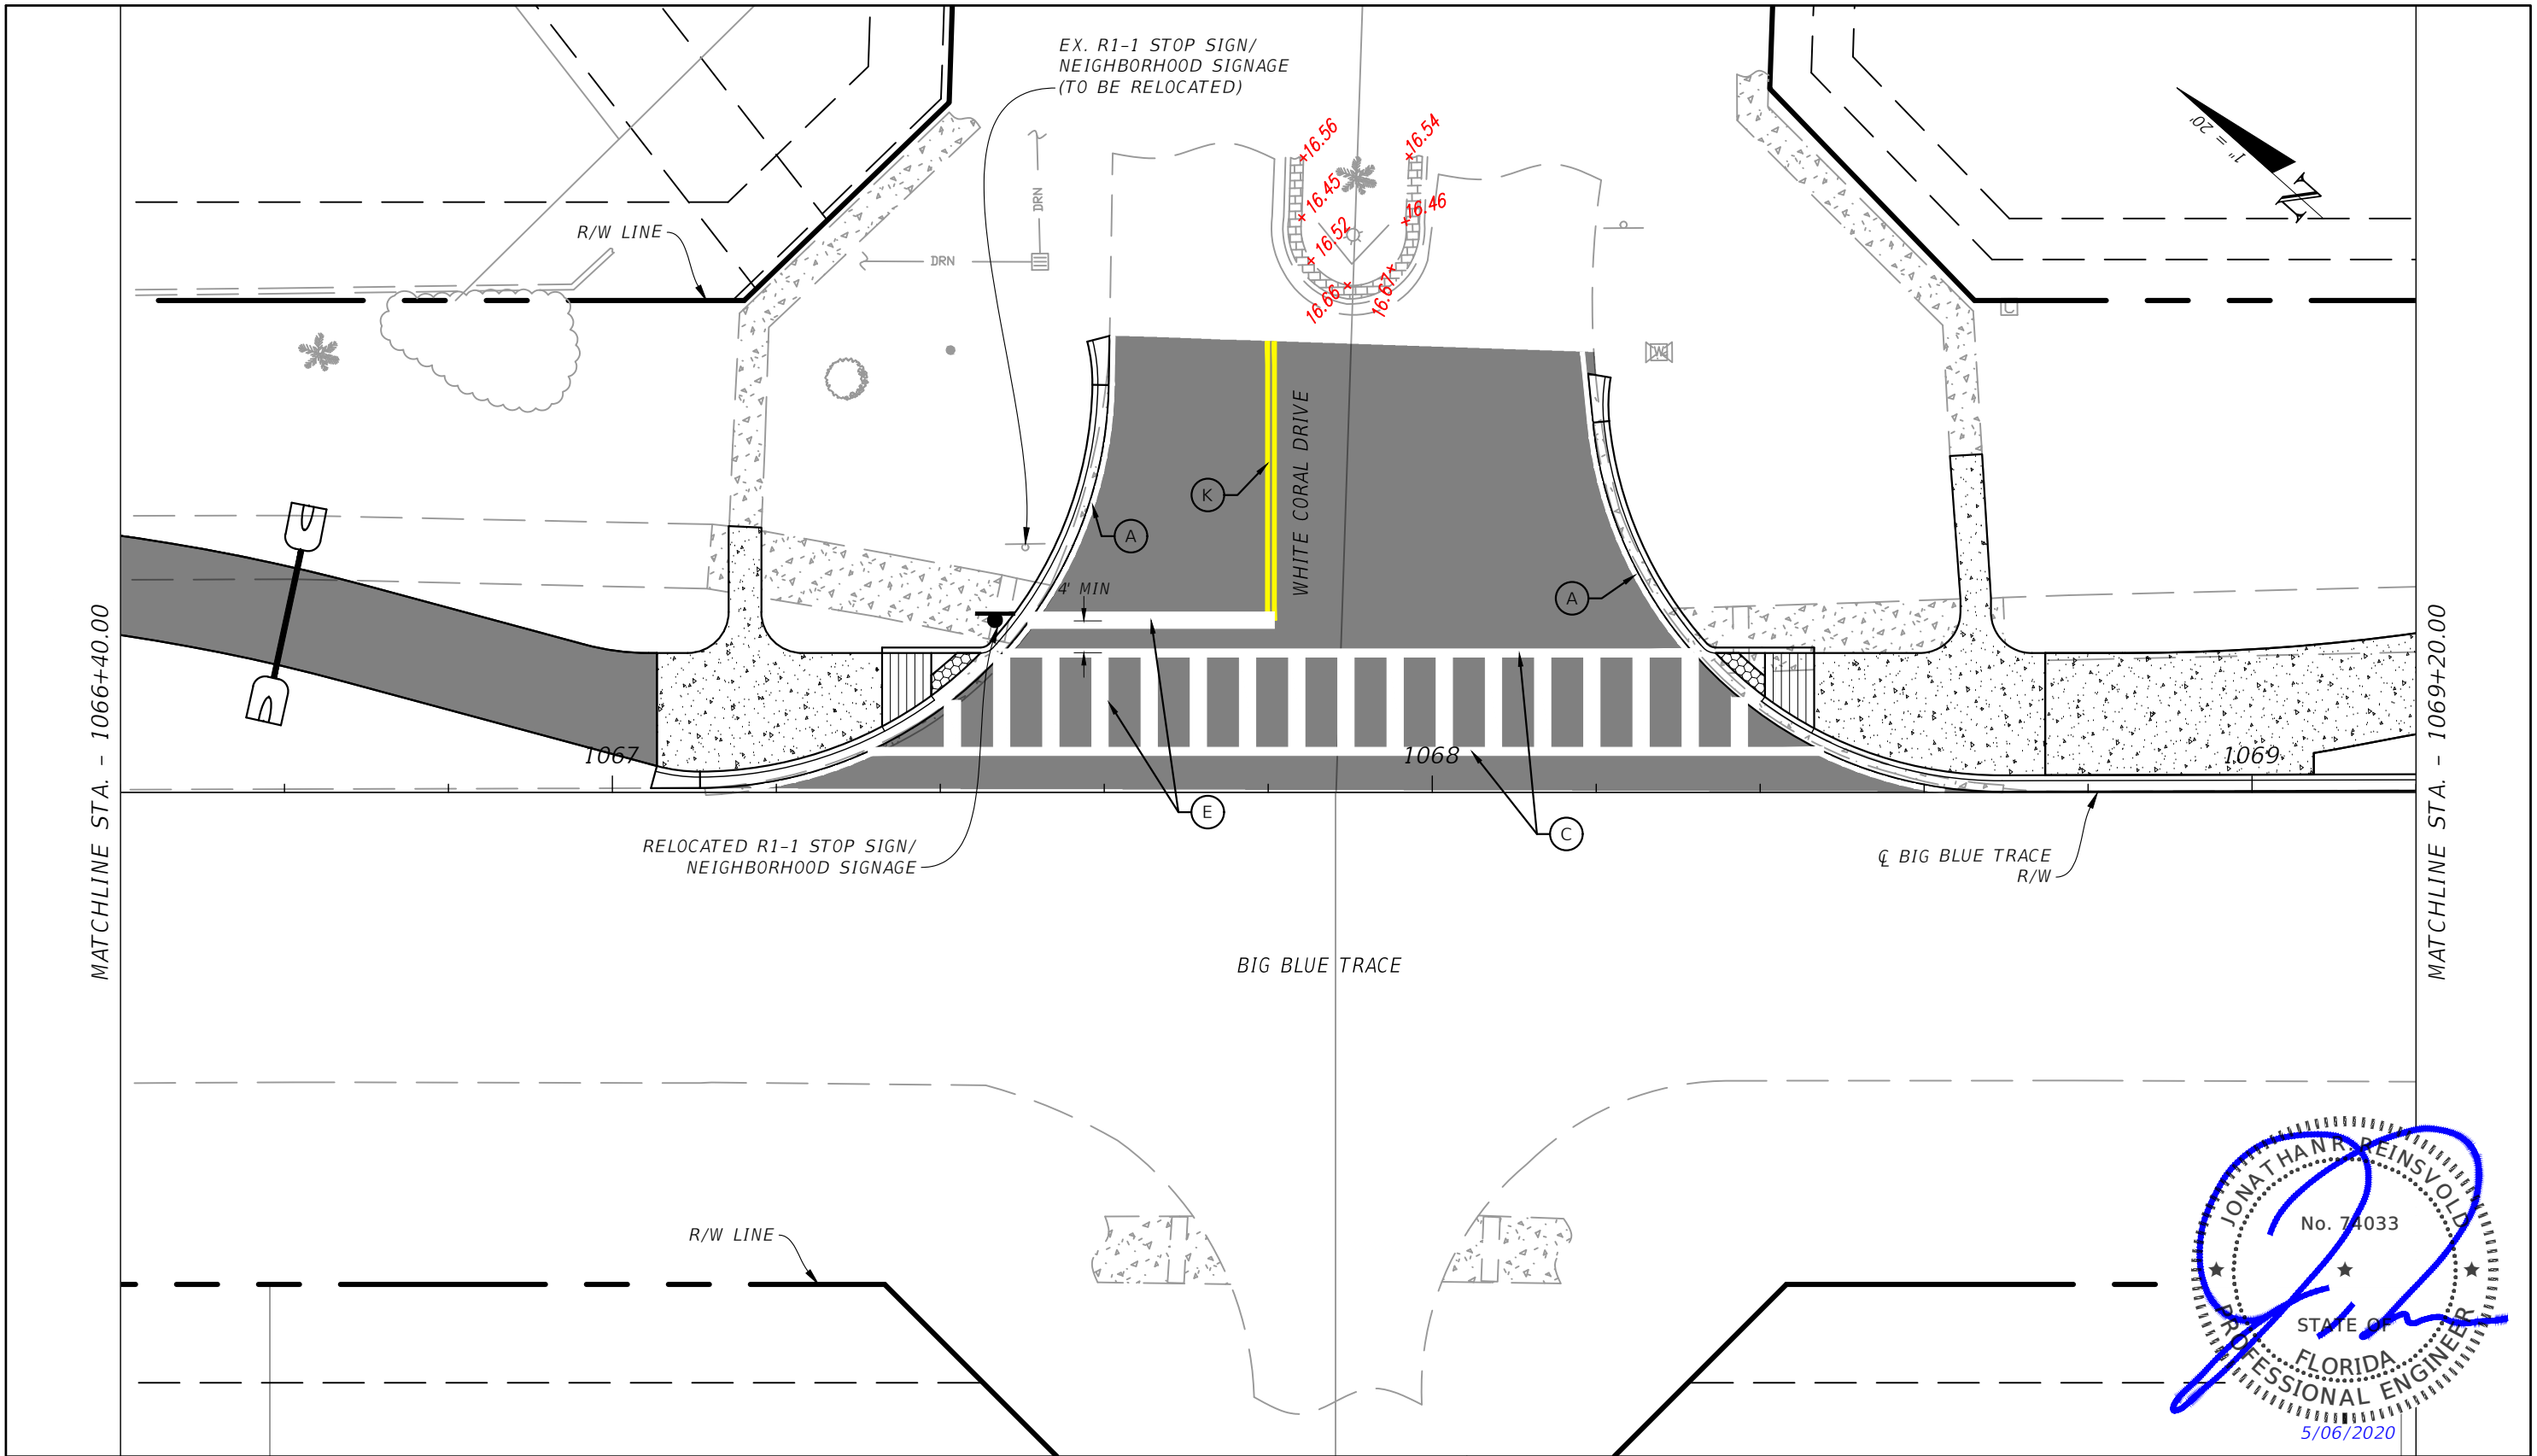

STRIPING KEY:											
A	= 6" SOLID WHITE	F	= 6" SKIP WHITE TYP (10'-30')	L	= 6" SKIP YELLOW TYP (10'-30')	T	= RPM BI-DIRECTIONAL WHITE/RED		= 6" SOLID WHITE / YELLOW		= 12" SOLID WHITE / YELLOW
B	= 8" SOLID WHITE	G	= 6" SKIP WHITE TYP (6'-10')	M	= 6" SKIP YELLOW TYP (6'-10')	U	= RPM BI-DIRECTIONAL RED/YELLOW		= 12" SOLID WHITE / YELLOW		= 24" SOLID WHITE / YELLOW
C	= 12" SOLID WHITE	H	= 6" SKIP WHITE TYP (2'-4')	N	= 6" SKIP YELLOW TYP (2'-4')				= 6" SKIP WHITE / YELLOW (6'-10')		= 6" DOUBLE YELLOW
D	= 18" SOLID WHITE	I	= 6" SOLID YELLOW	P	= RPM BI-DIRECTIONAL AMBER/AMBER						
E	= 24" SOLID WHITE	J	= 18" SOLID YELLOW	R	= FDP WHITE						
		K	= 6" DOUBLE YELLOW	S	= FDP YELLOW						



REVISIONS / RELEASES				PROFESSIONAL OF RECORD: JONATHAN REINSVOLD ,P.E.# 74033 SENIOR ENGINEER, VILLAGE OF WELLINGTON	VILLAGE OF WELLINGTON ENGINEERING DEPARTMENT		PAVEMENT MARKINGS AND SIGNAGE PLAN		SHEET NO. PMS.25
DATE	DESCRIPTION	DATE	DESCRIPTION		ROADWAY	PLAN SUBMITTAL			
01/24/19	INITIAL PHASE SUBMITTAL				BIG BLUE TRACE	CONSTRUCTABILITY PHASE			

PROJECT FM#	440044-1-58-01
-------------	----------------

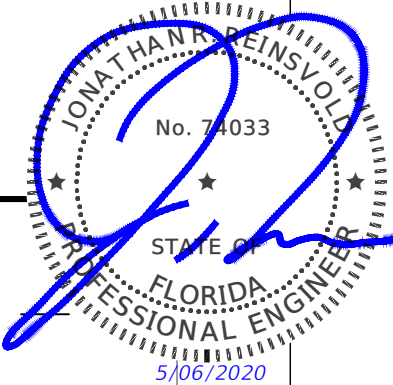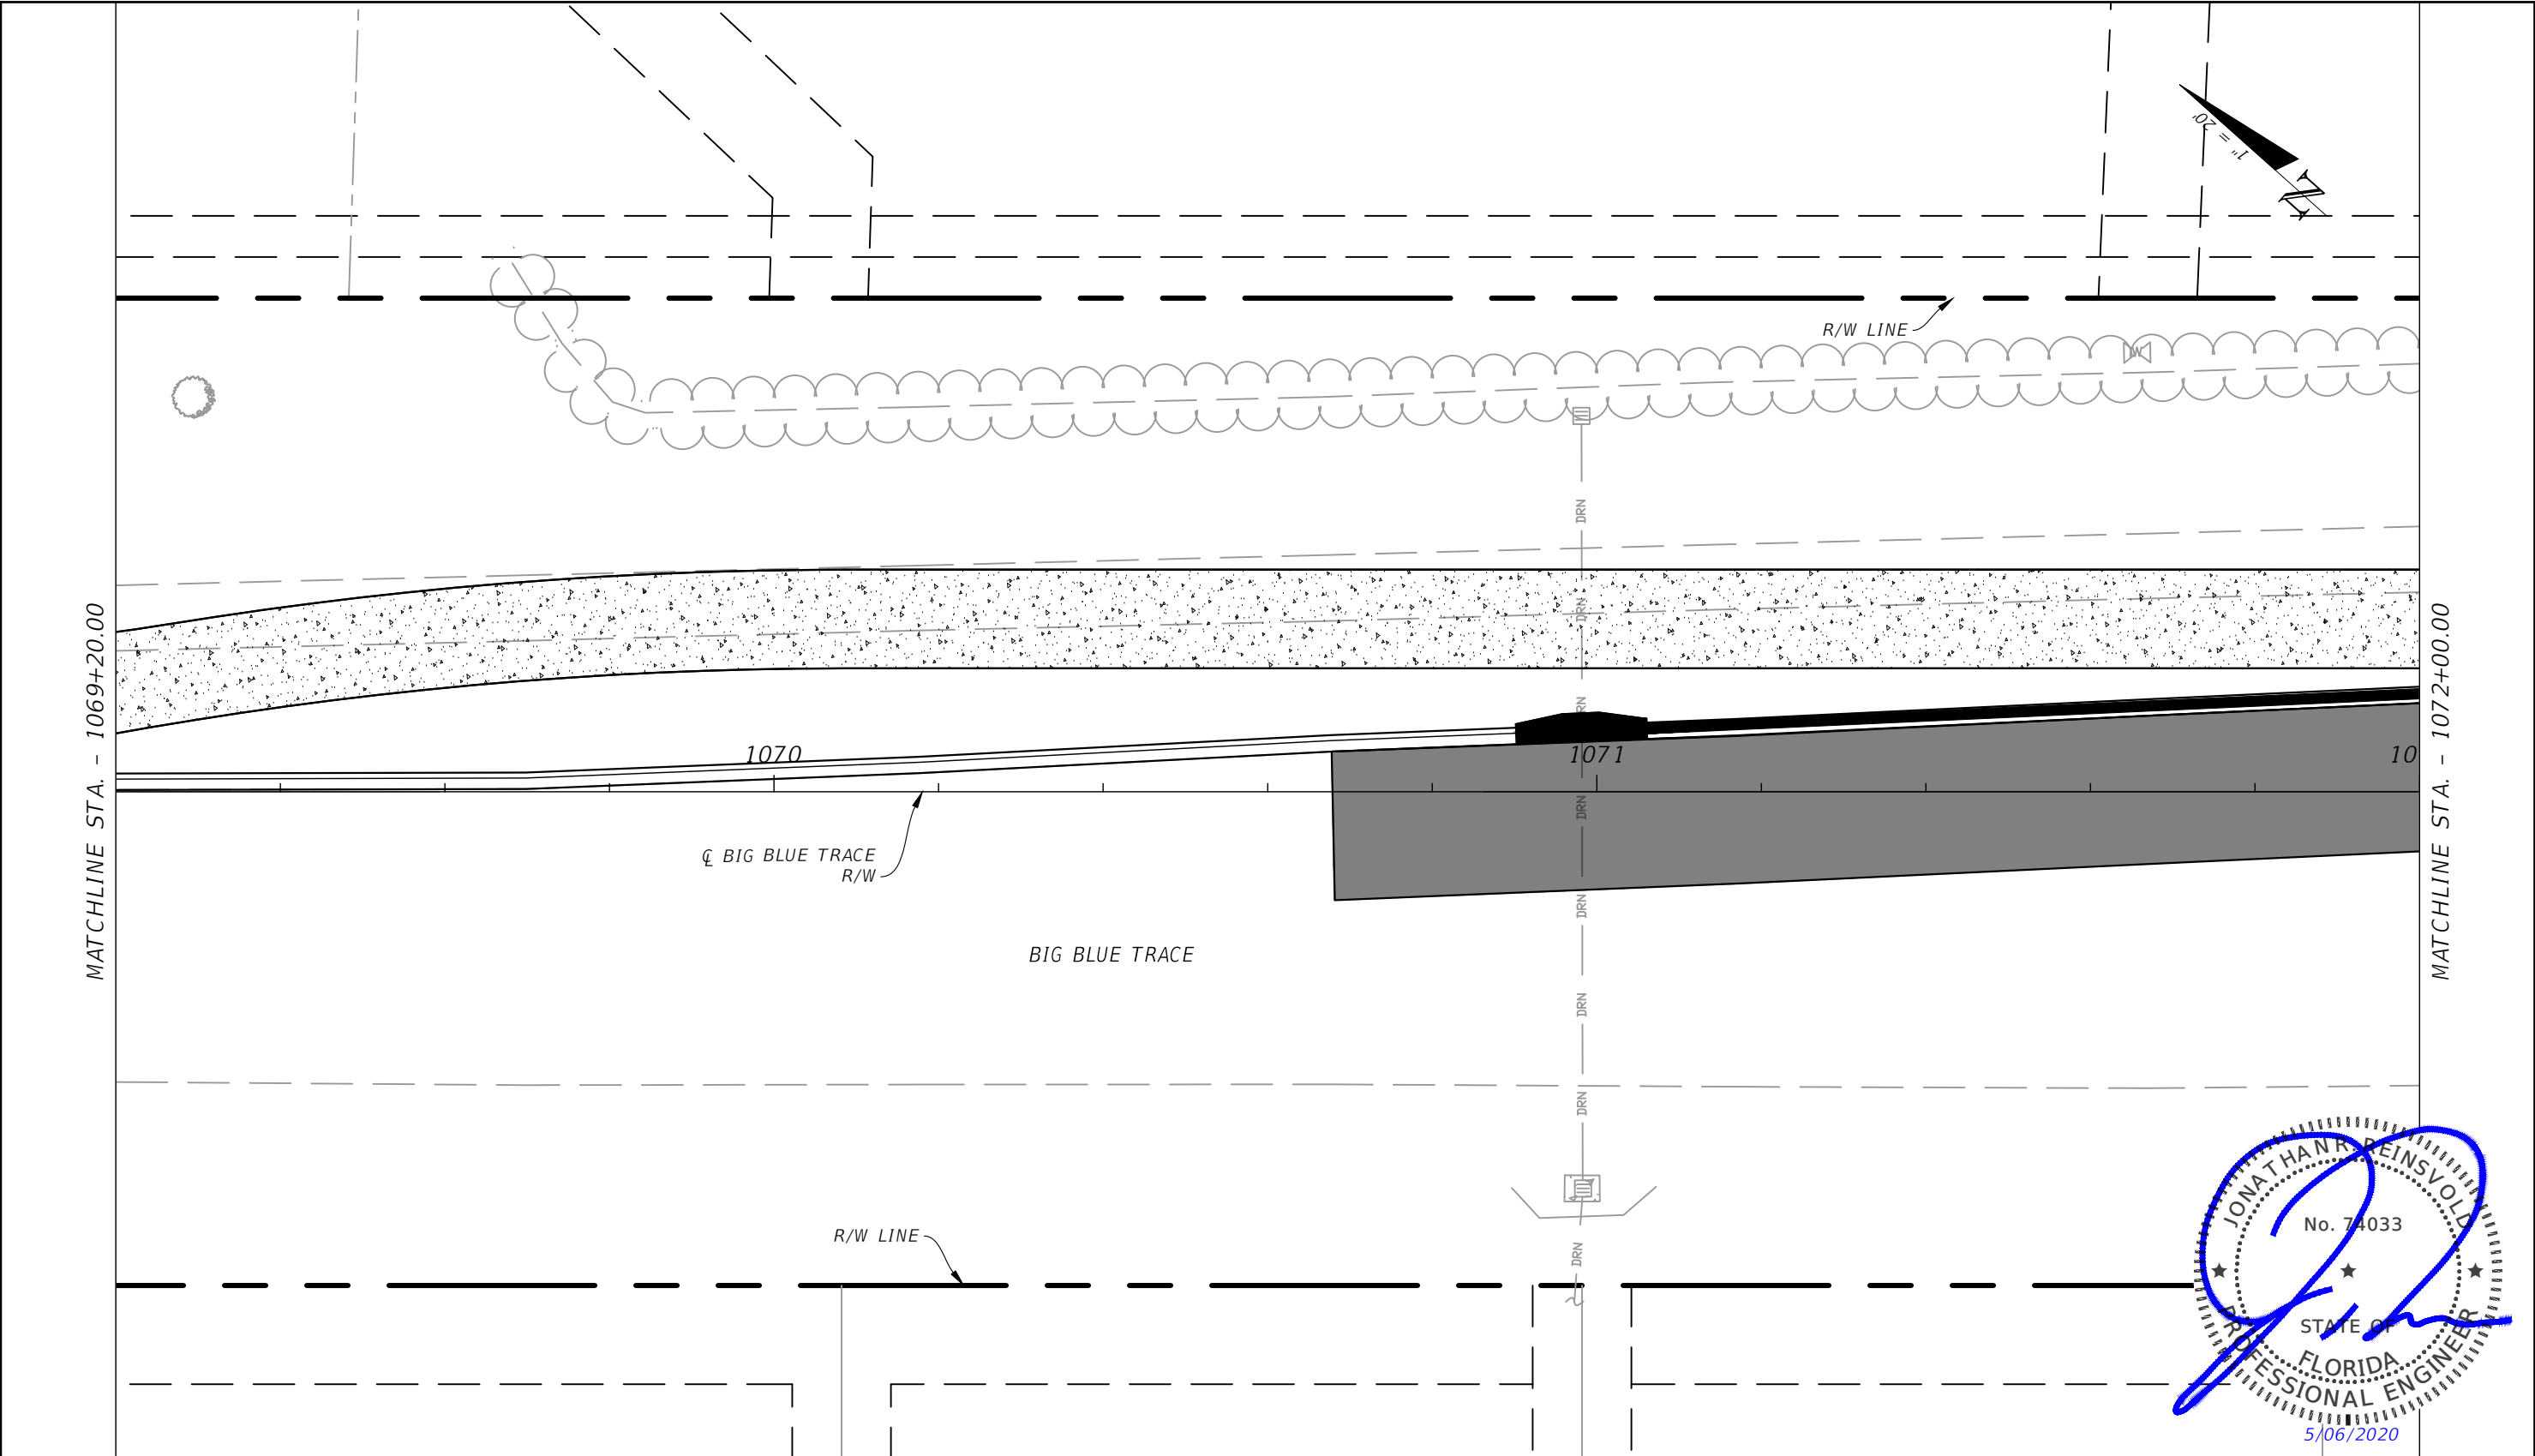


STRIPING KEY:													
F	= 6" SKIP WHITE TYP (10'-30')	L	= 6" SKIP YELLOW TYP (10'-30')	T	= RPM BI-DIRECTIONAL WHITE/RED			= 6" SOLID WHITE / YELLOW		= 12" SOLID WHITE			
A	= 6" SOLID WHITE	G	= 6" SKIP WHITE TYP (6'-10')	M	= 6" SKIP YELLOW TYP (6'-10')	U	= RPM BI-DIRECTIONAL RED/YELLOW			= 12" SOLID WHITE / YELLOW			
B	= 8" SOLID WHITE	H	= 6" SKIP WHITE TYP (2'-4')	N	= 6" SKIP YELLOW TYP (2'-4')					= 24" SOLID WHITE / YELLOW			
C	= 12" SOLID WHITE	I	= 6" SOLID YELLOW	P	= RPM BI-DIRECTIONAL AMBER/AMBER			= 6" SKIP WHITE / YELLOW (6'-10')		= EX. SIGN			
D	= 18" SOLID WHITE	J	= 18" SOLID YELLOW	R	= FDP WHITE			= 6" DOUBLE YELLOW		= PROPOSED SIGN			
E	= 24" SOLID WHITE	K	= 6" DOUBLE YELLOW	S	= FDP YELLOW								

REVISIONS / RELEASES				PROFESSIONAL OF RECORD: JONATHAN REINSVOLD ,P.E.# 74033 SENIOR ENGINEER, VILLAGE OF WELLINGTON	VILLAGE OF WELLINGTON ENGINEERING DEPARTMENT		PAVEMENT MARKINGS AND SIGNAGE PLAN		SHEET NO. PMS.26
DATE	DESCRIPTION	DATE	DESCRIPTION		ROADWAY	PLAN SUBMITTAL			
01/24/19	INITIAL PHASE SUBMITTAL				BIG BLUE TRACE	CONSTRUCTABILITY PHASE			

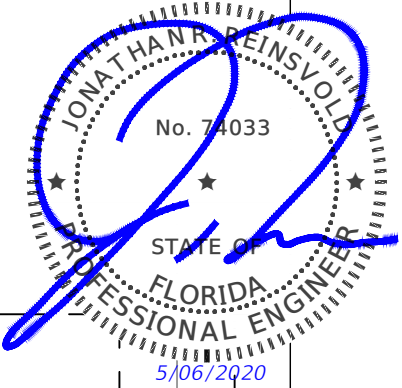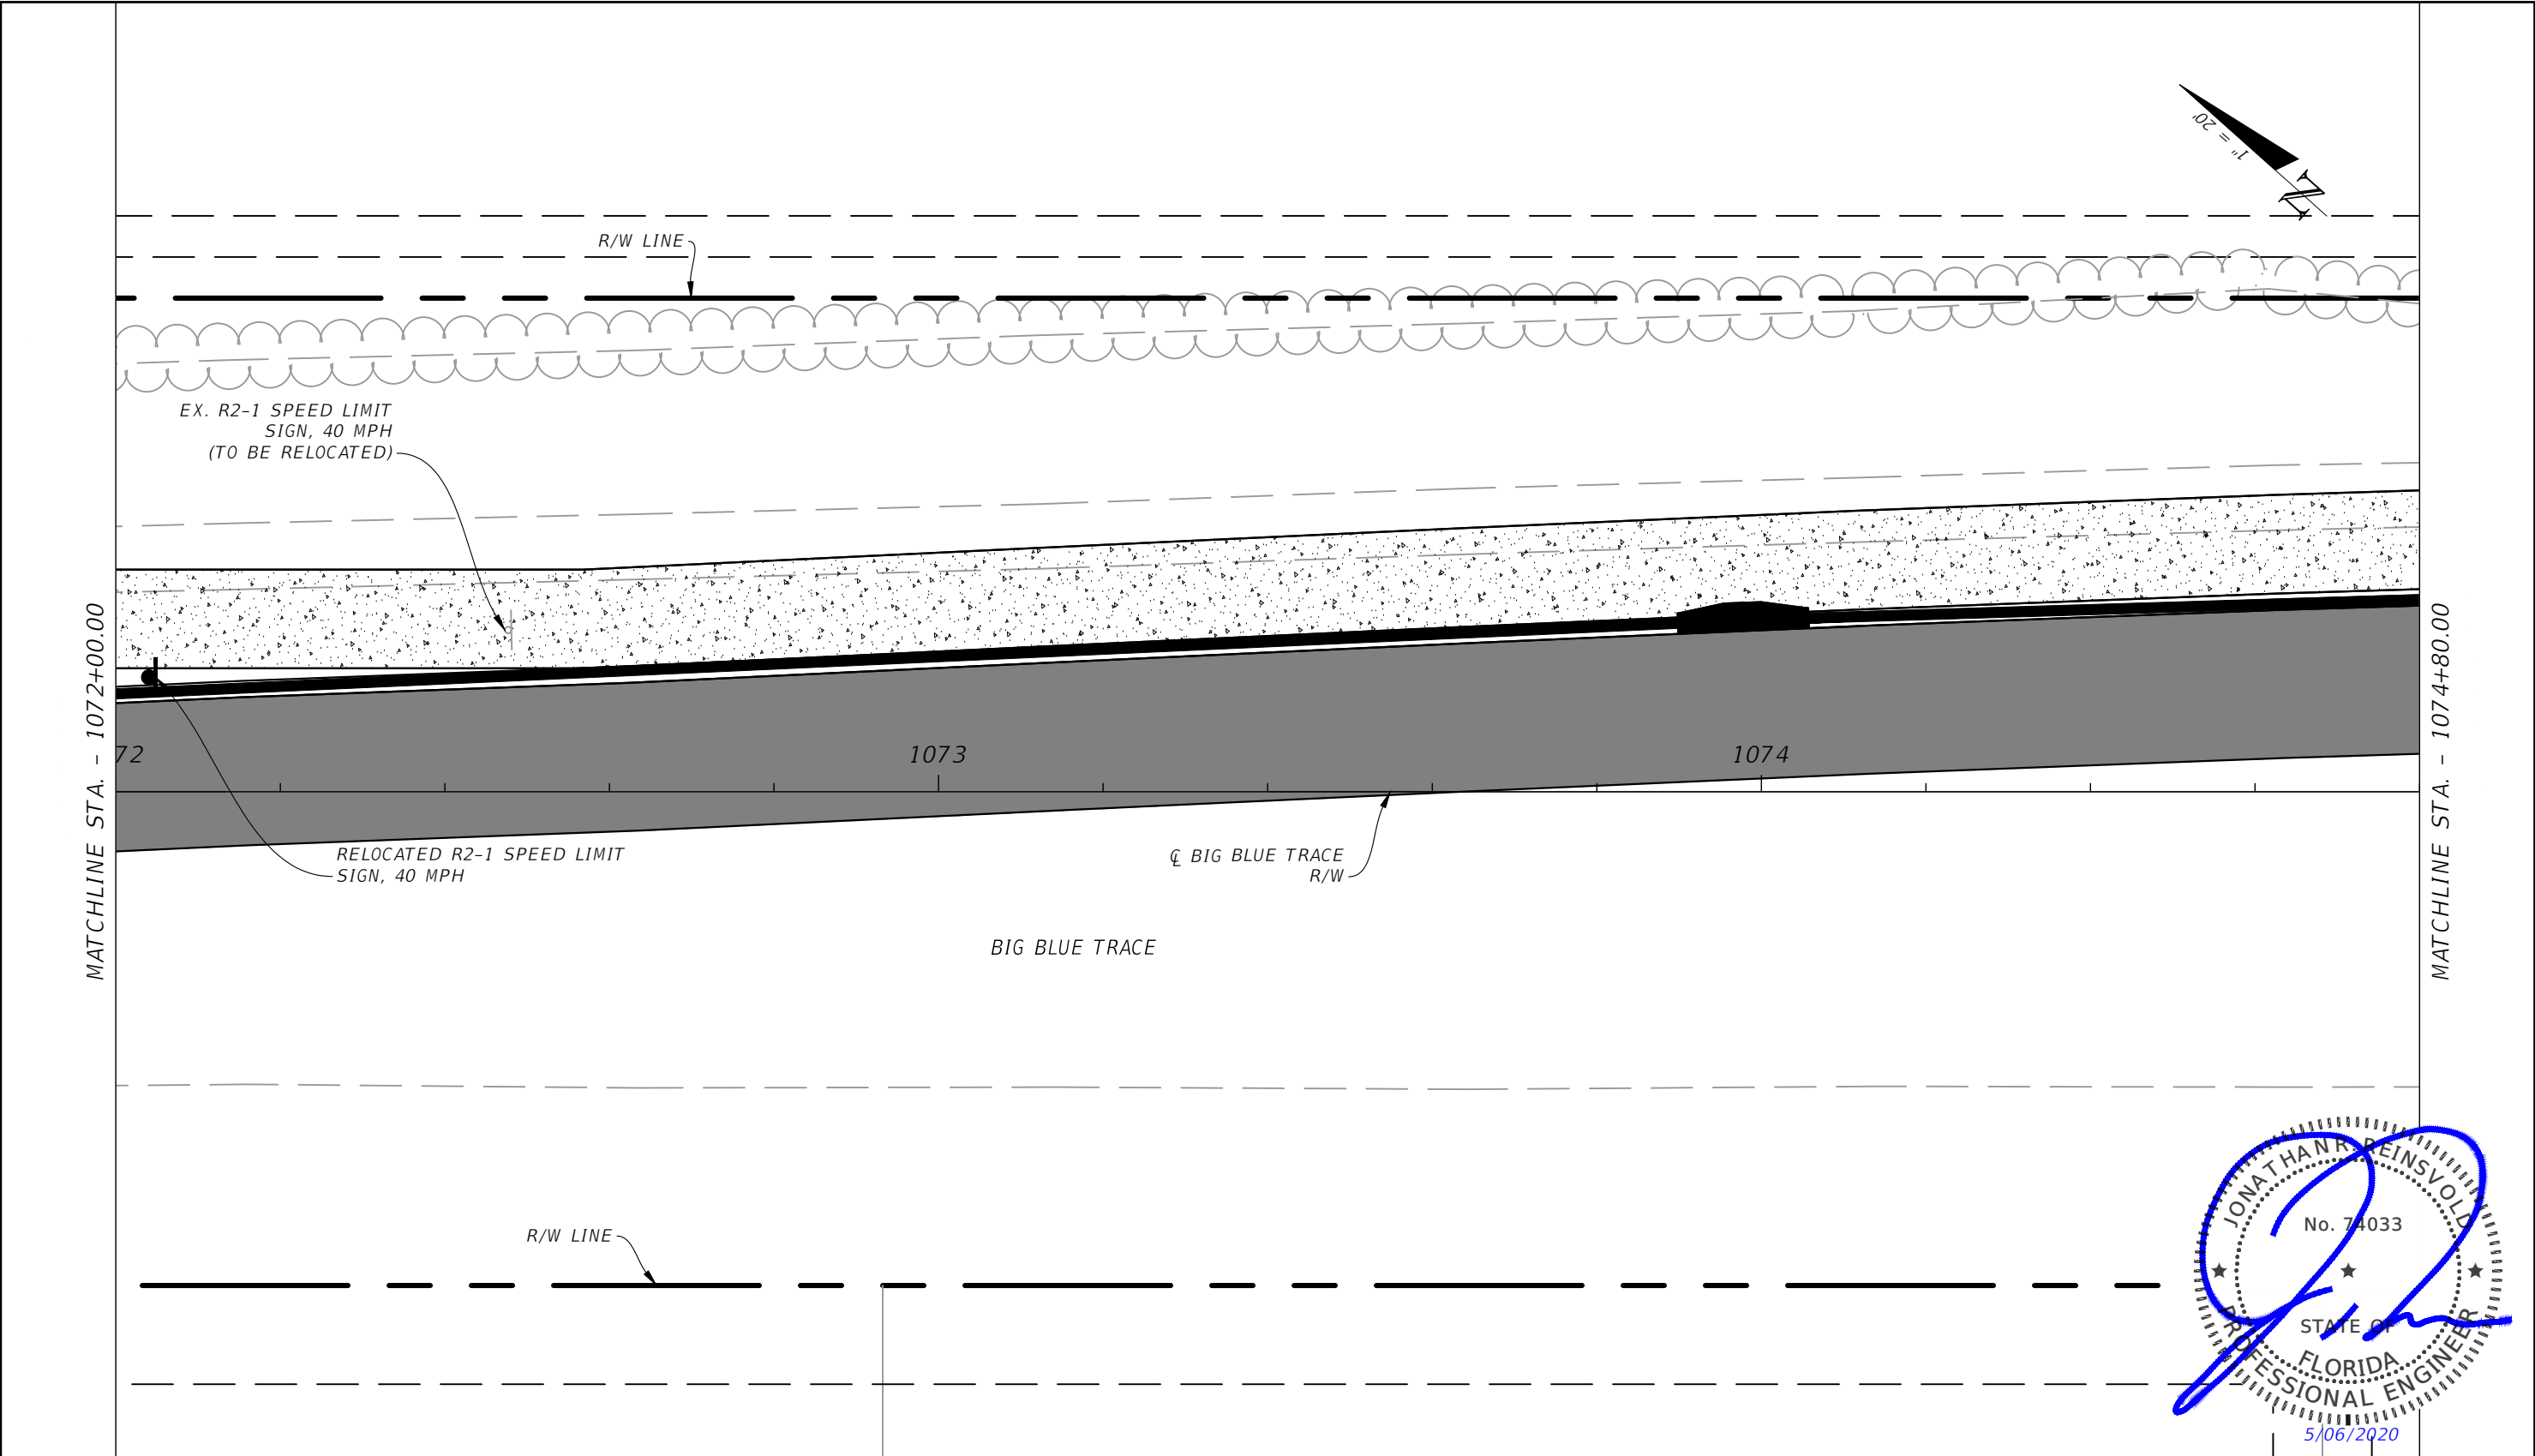

STRIPING KEY:		F = 6" SKIP WHITE TYP (10'-30')	L = 6" SKIP YELLOW TYP (10'-30')	T = RPM BI-DIRECTIONAL WHITE/RED	
---------------	--	---------------------------------	----------------------------------	----------------------------------	--	--	

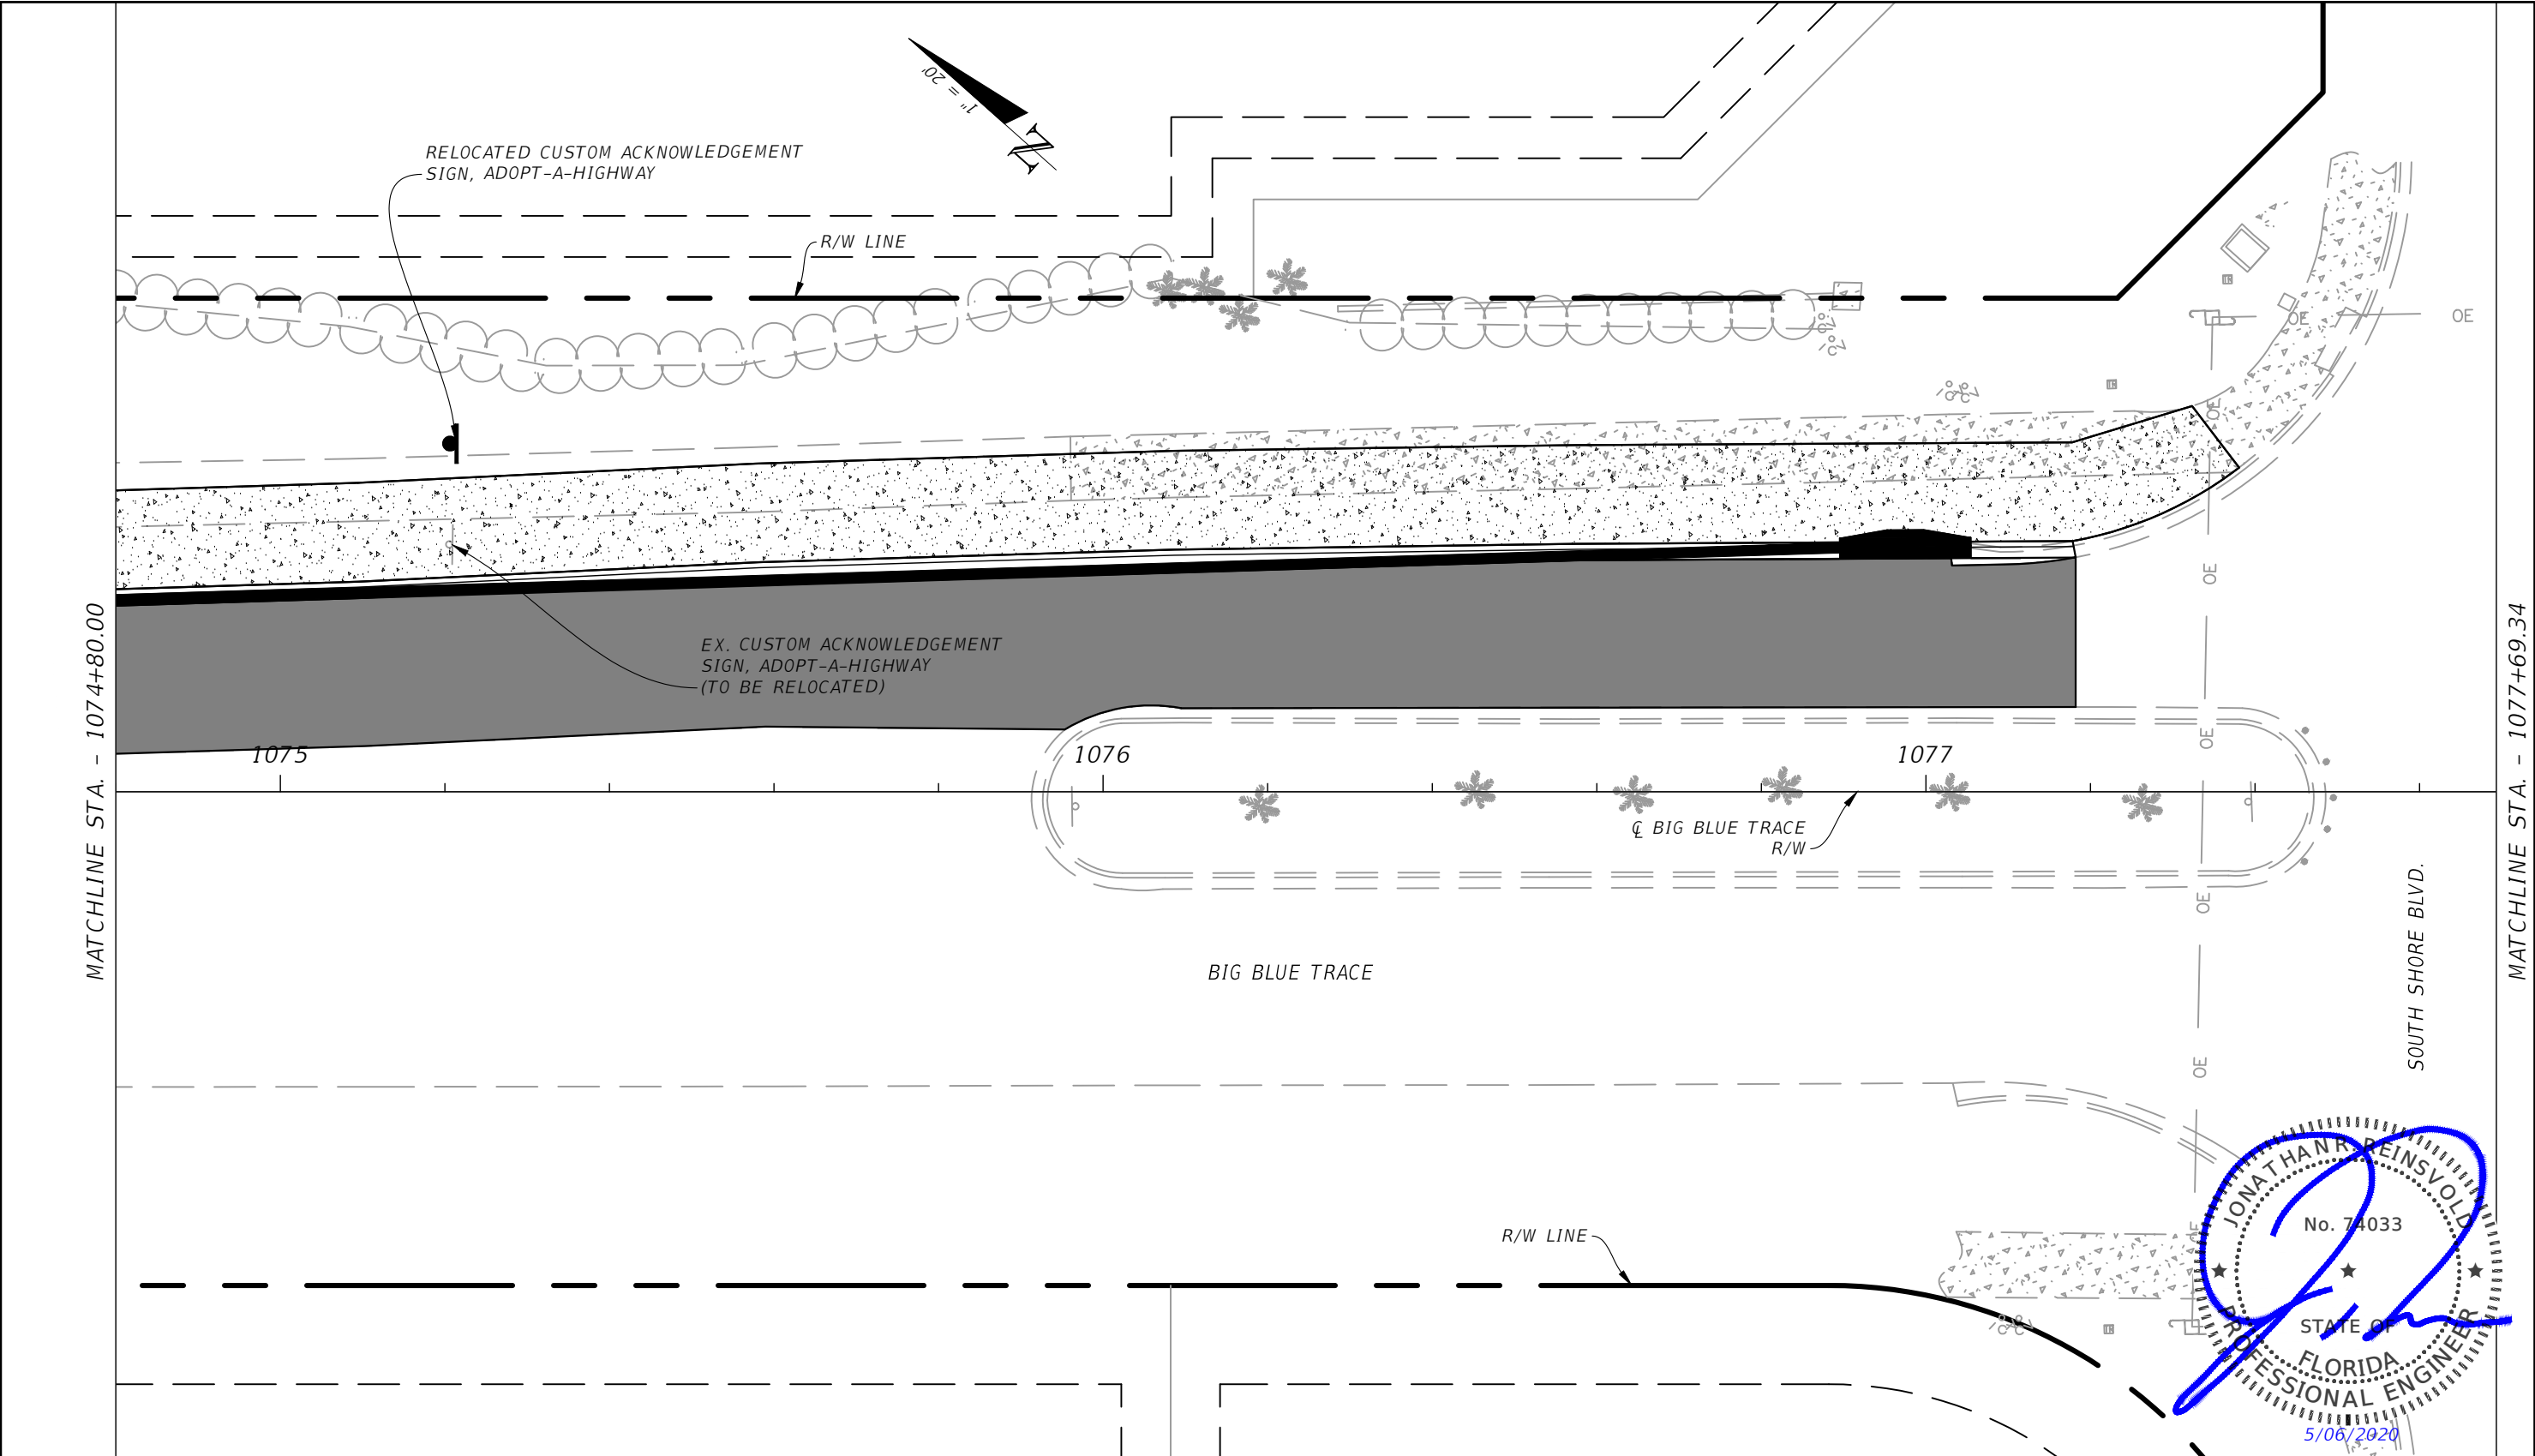

STRIPING KEY:											
F	= 6" SKIP WHITE TYP (10'-30')	L	= 6" SKIP YELLOW TYP (10'-30')	T	= RPM BI-DIRECTIONAL WHITE/RED			= 6" SOLID WHITE / YELLOW			
A	= 6" SOLID WHITE	G	= 6" SKIP WHITE TYP (6'-10')	M	= 6" SKIP YELLOW TYP (6'-10')			= 12" SOLID WHITE / YELLOW			
B	= 8" SOLID WHITE	H	= 6" SKIP WHITE TYP (2'-4')	N	= 6" SKIP YELLOW TYP (2'-4')			= 24" SOLID WHITE / YELLOW			
C	= 12" SOLID WHITE	I	= 6" SOLID YELLOW	P	= RPM BI-DIRECTIONAL AMBER/AMBER			= 6" SKIP WHITE / YELLOW (6'-10')			
D	= 18" SOLID WHITE	J	= 18" SOLID YELLOW	R	= FDP WHITE			= 6" DOUBLE YELLOW			
E	= 24" SOLID WHITE	K	= 6" DOUBLE YELLOW	S	= FDP YELLOW						

REVISIONS / RELEASES				PROFESSIONAL OF RECORD: JONATHAN REINSVOLD ,P.E.# 74033 SENIOR ENGINEER, VILLAGE OF WELLINGTON	VILLAGE OF WELLINGTON ENGINEERING DEPARTMENT		PAVEMENT MARKINGS AND SIGNAGE PLAN	SHEET NO.
DATE	DESCRIPTION	DATE	DESCRIPTION		ROADWAY	PLAN SUBMITTAL		
01/24/19	INITIAL PHASE SUBMITTAL				BIG BLUE TRACE	CONSTRUCTABILITY PHASE	440044-1-58-01	PMS.28