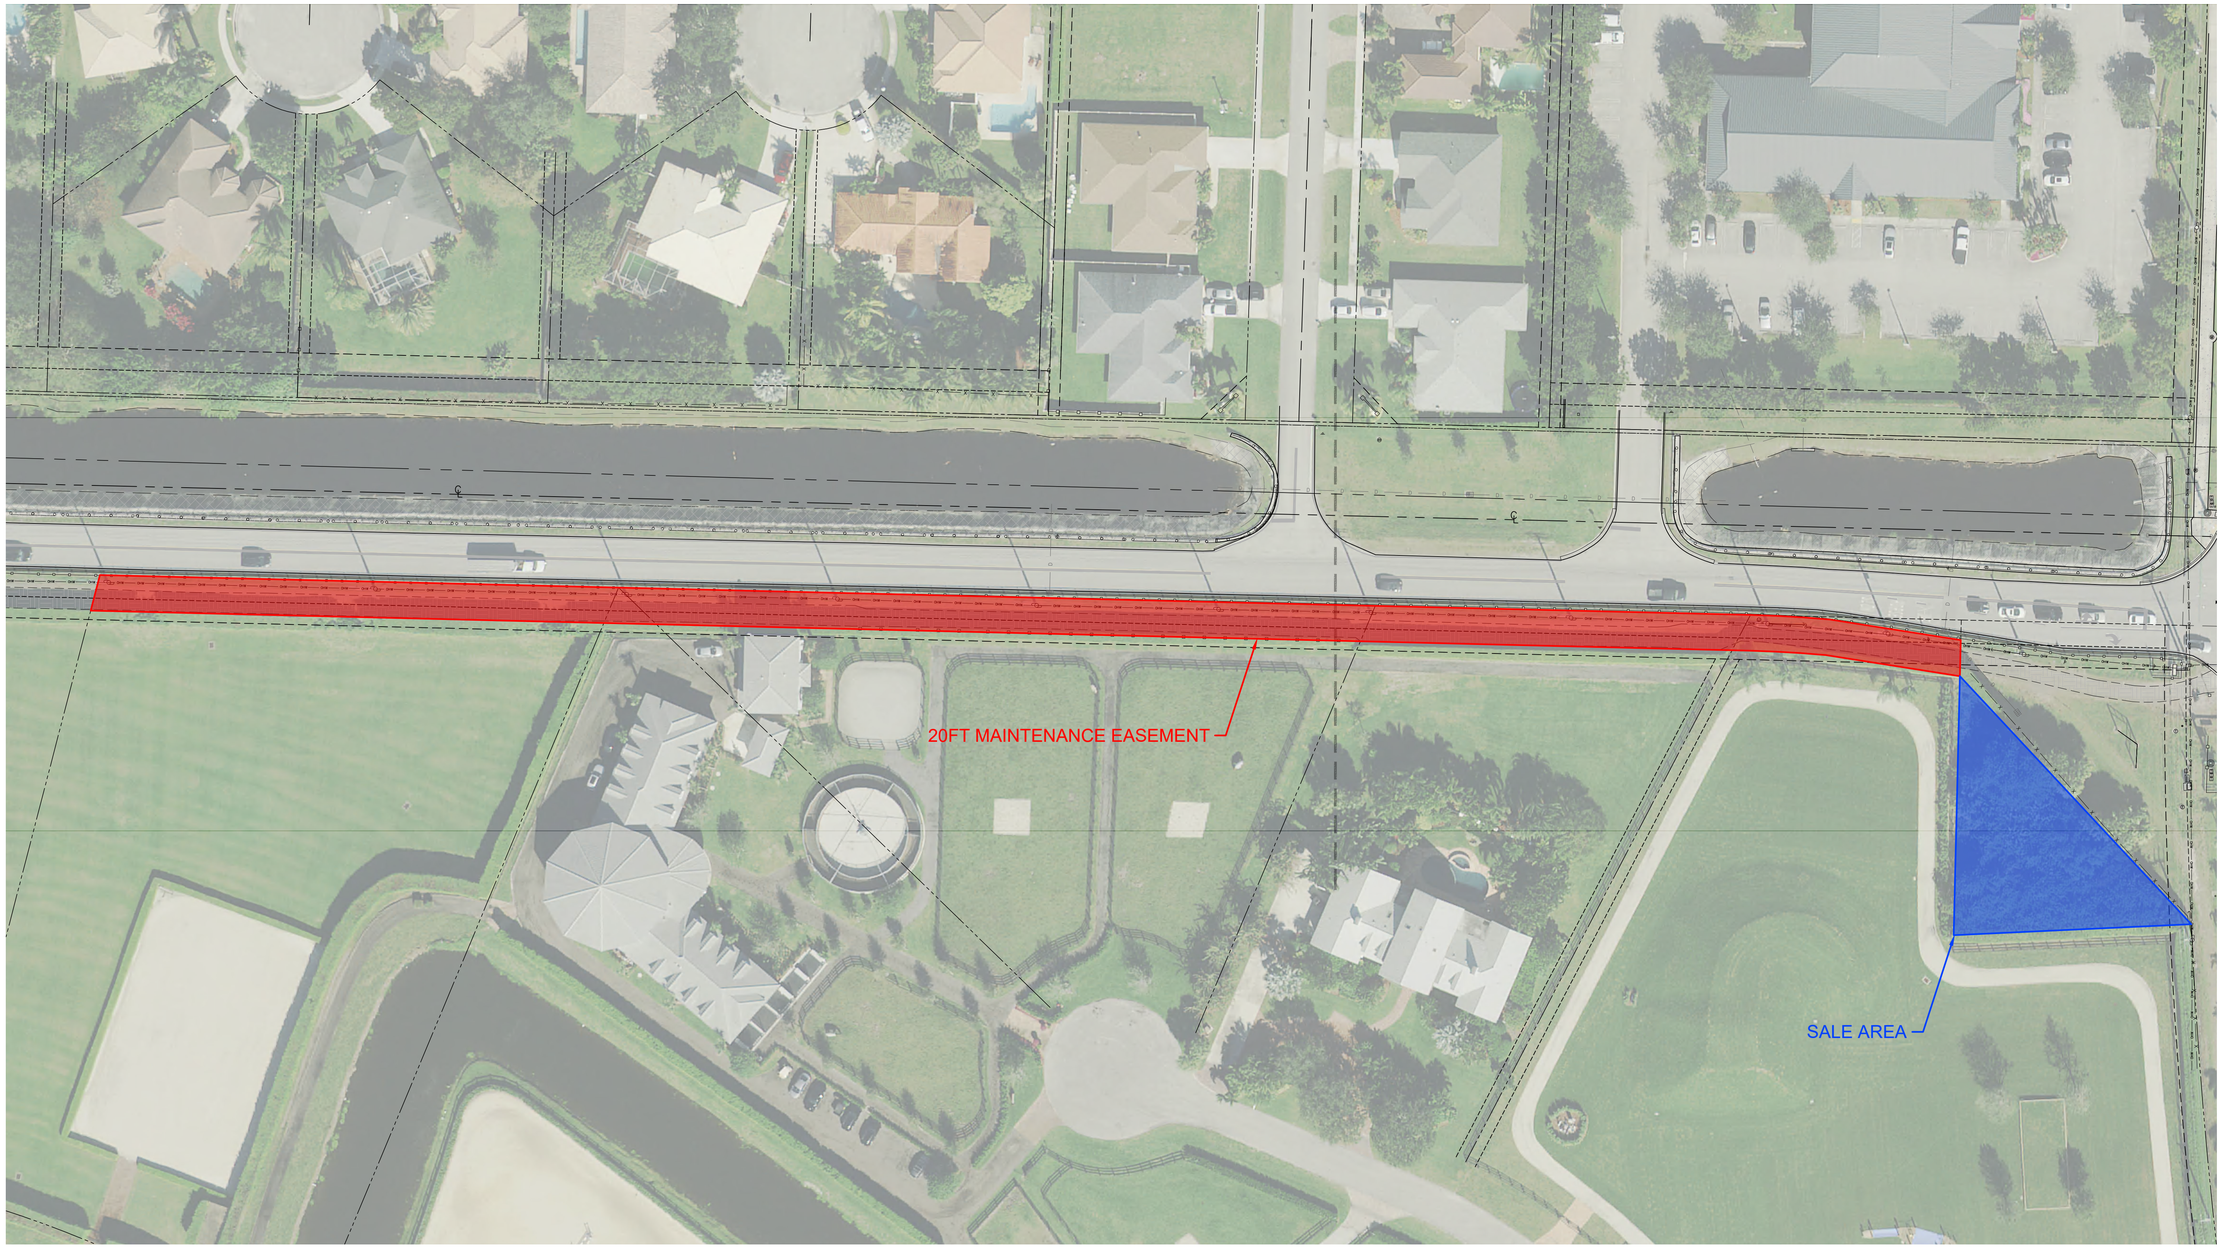

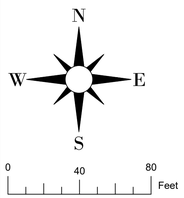

BASEMAP: SURVEY PREPARED BY CAULFIELD AND WHEELER 8/27/17

9/1/2022

REVISIONS

NO.	DATE	REMARKS	BY

MAINTENANCE EASEMENT EXHIBIT
FOR
MALLET HILL

THE VILLAGE OF WELLINGTON
Engineering Department
12300 Forest Hill Boulevard, Wellington, Florida 33414

START DATE	8/29/2022
DRAWN	JRR
REQUESTED	JRR
PROJECT MANAGER	JRR
CHECKED	JRR

SHEET NO. 1 / X

ENG JOB NO.
ENG21-019

W:\DEPARTMENTS\ENGINEERING\O_CAD\O_PROJECTS_FY2021\ENG21-019 SOUTH SHORE - PIERSON ROUNDABOUT EXHIBIT\CAD FILES\SURVEY\MAINTENANCE EXHIBIT.DWG