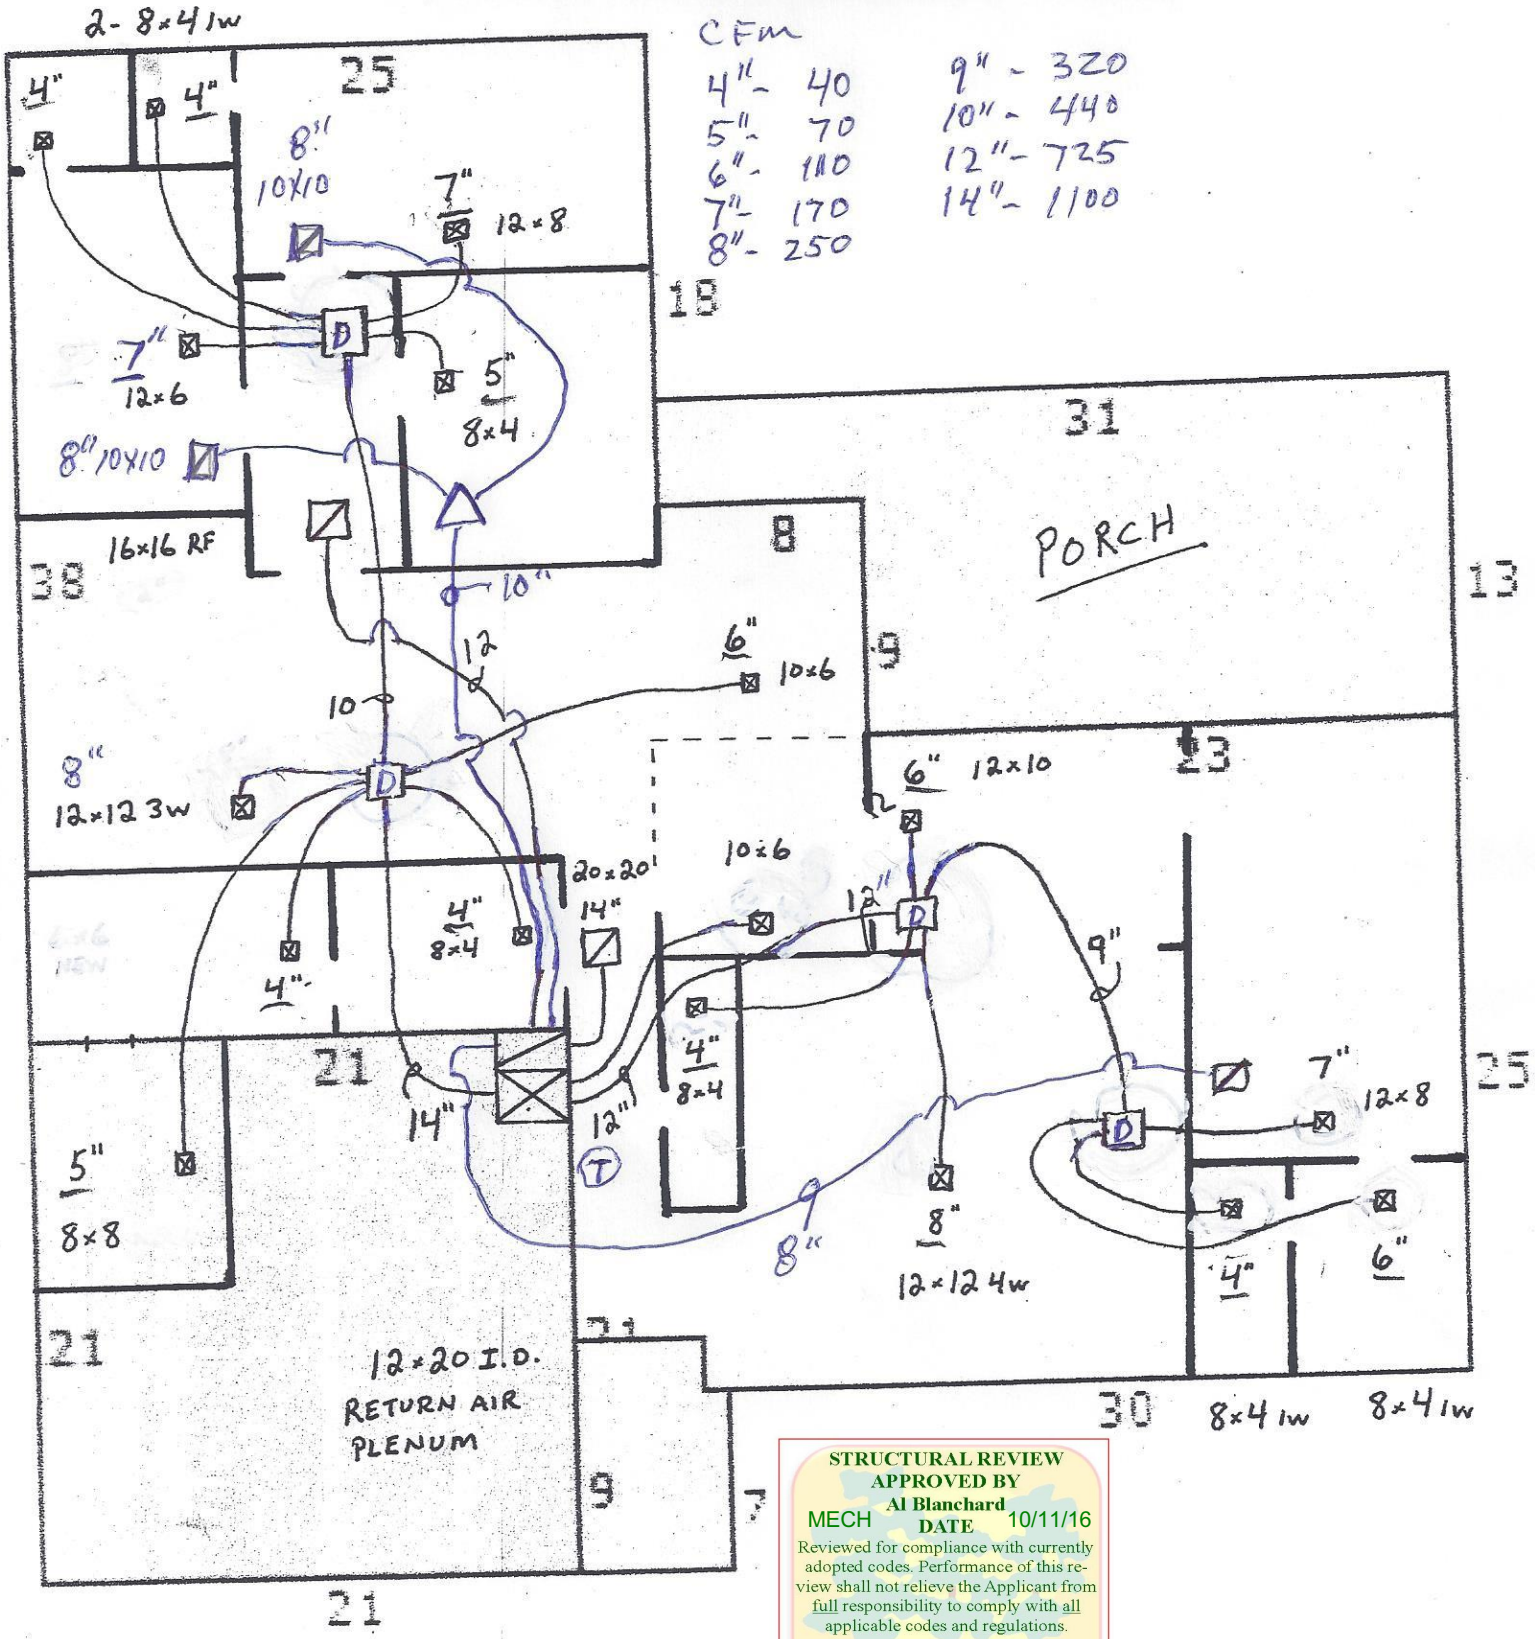

STRUCTURAL REVIEW
APPROVED BY
Al Blanchard
MECH DATE 10/11/16
Reviewed for compliance with currently adopted codes. Performance of this review shall not relieve the Applicant from full responsibility to comply with all applicable codes and regulations.
WELLINGTON
DEVELOPMENT SERVICES

Duct PLAN

14992 STIRRUP LN. WELLINGTON, FL 33414

R-6 FLEX 1½" BOARD

Remove and replace duct work

Balanced return air required in all closed door rooms.
FMC 2014 601.4

CERTIFIED COPY
BP16-00000255
THE VILLAGE OF WELLINGTON